




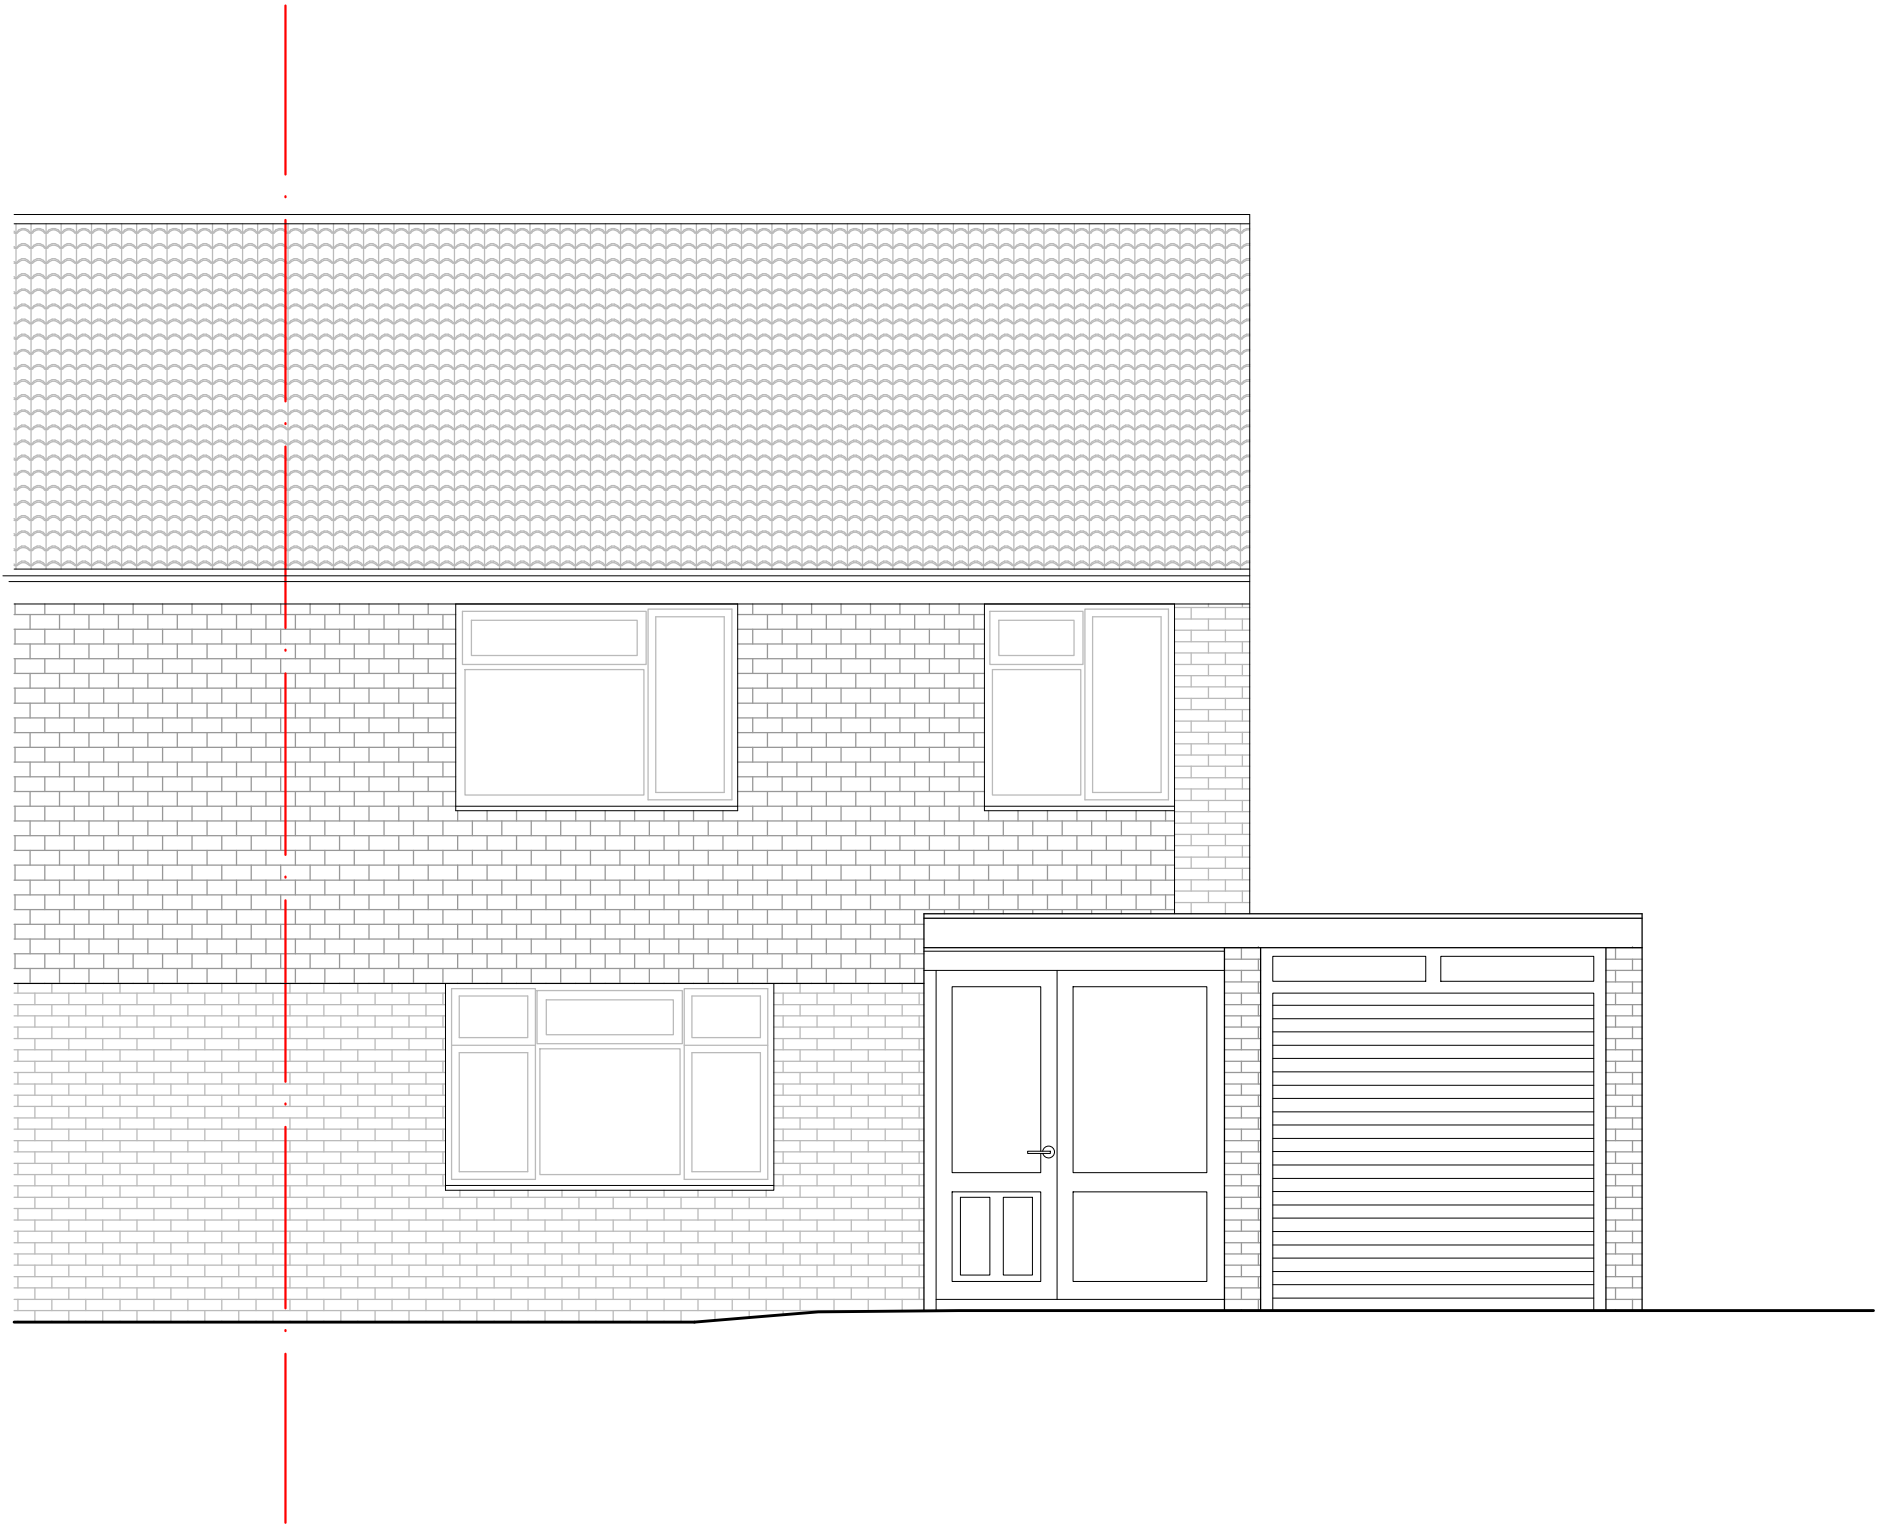


FRONT ELEVATION

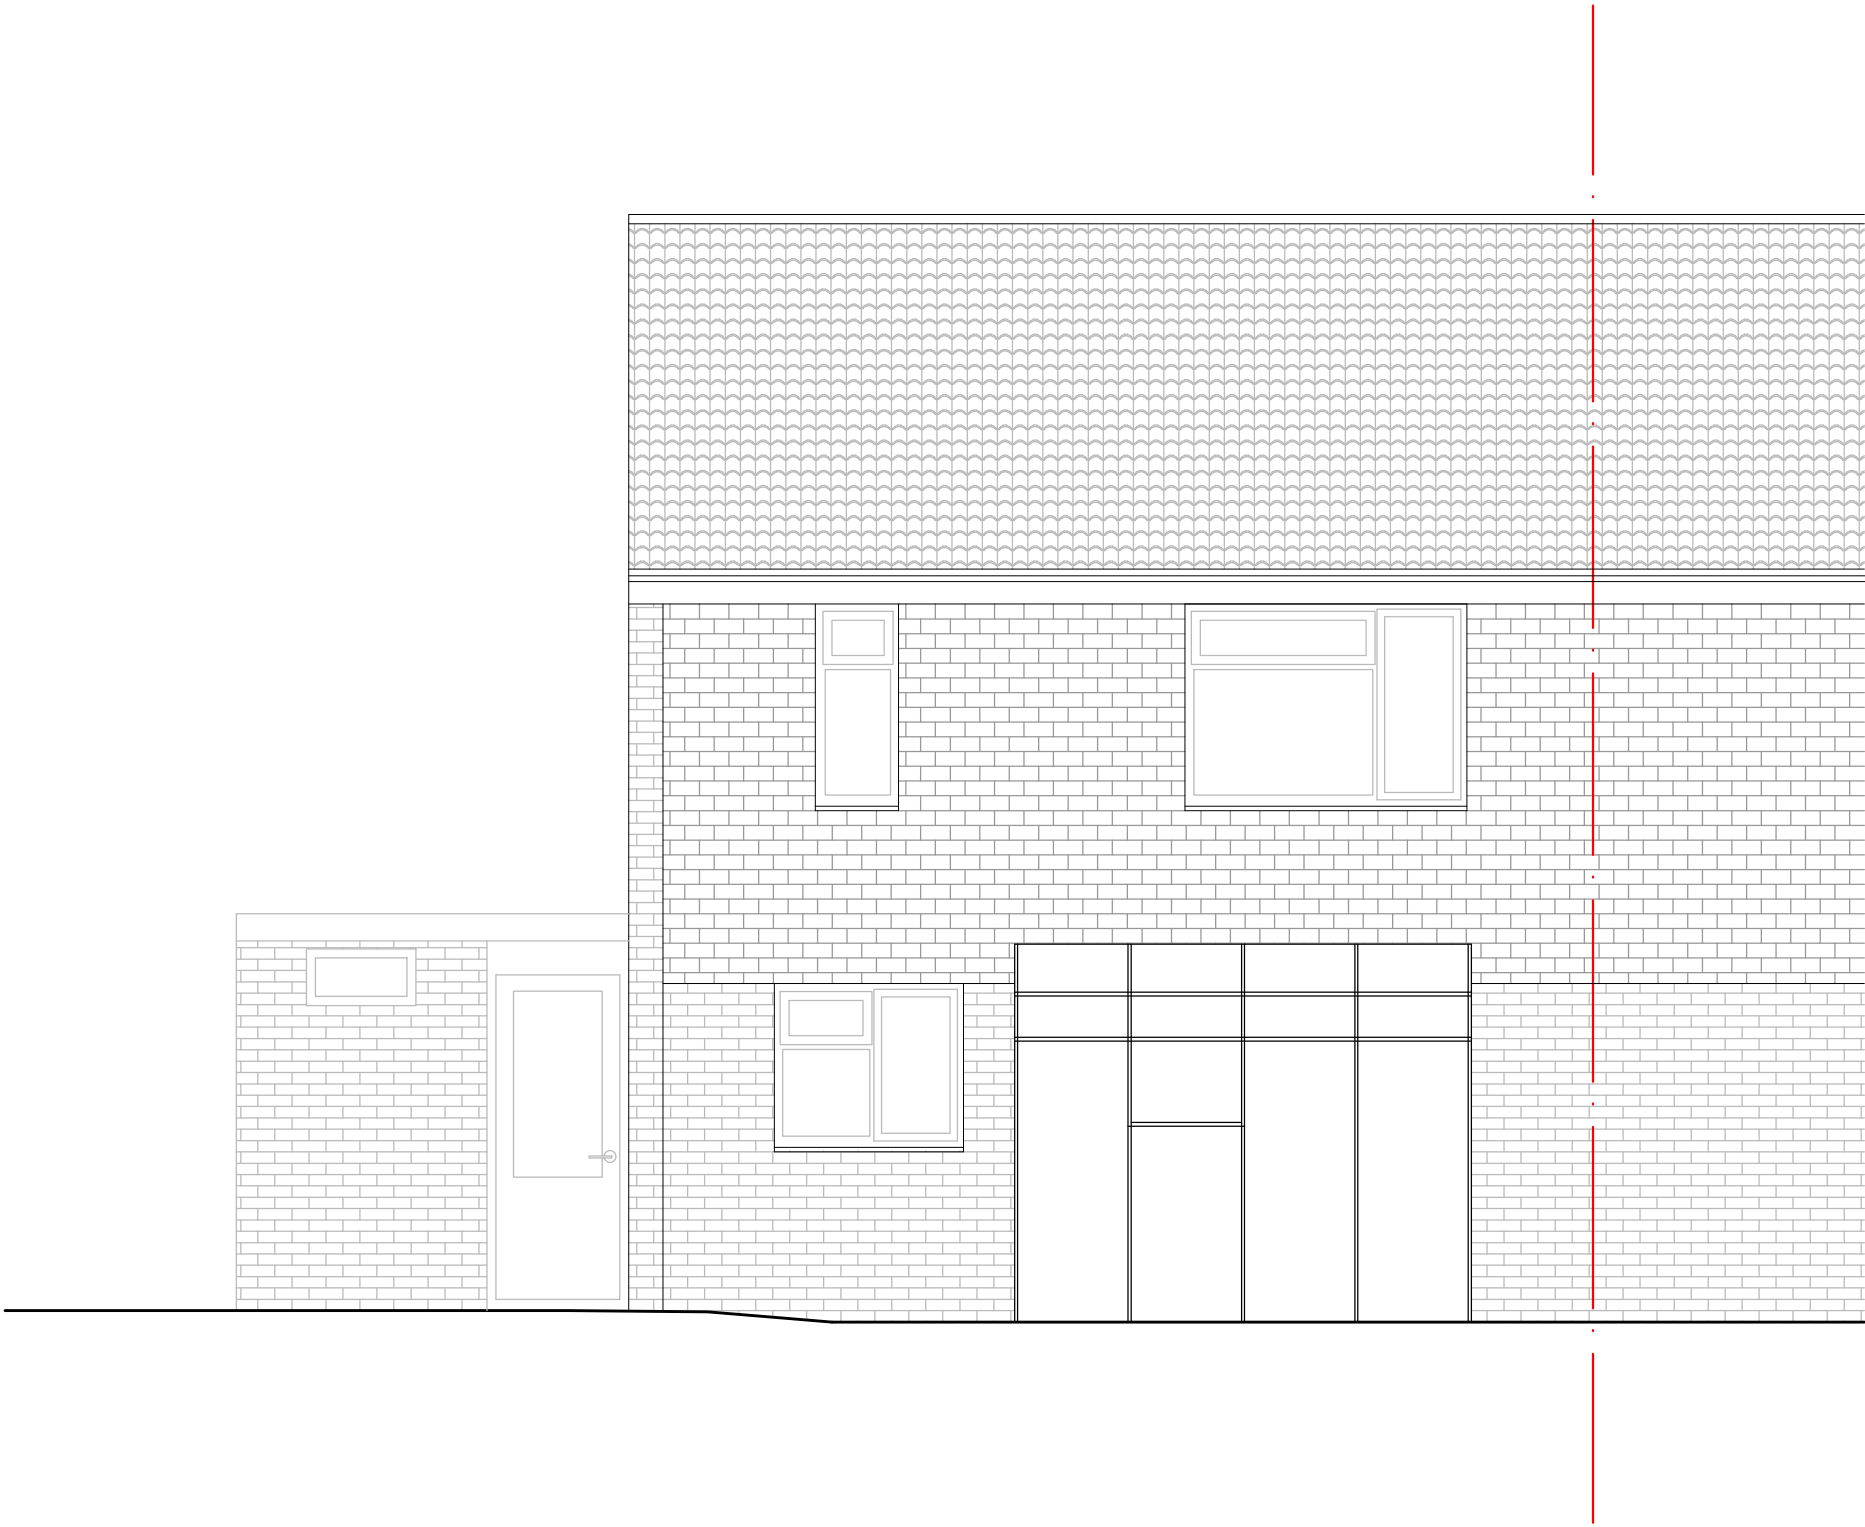


REAR ELEVATION

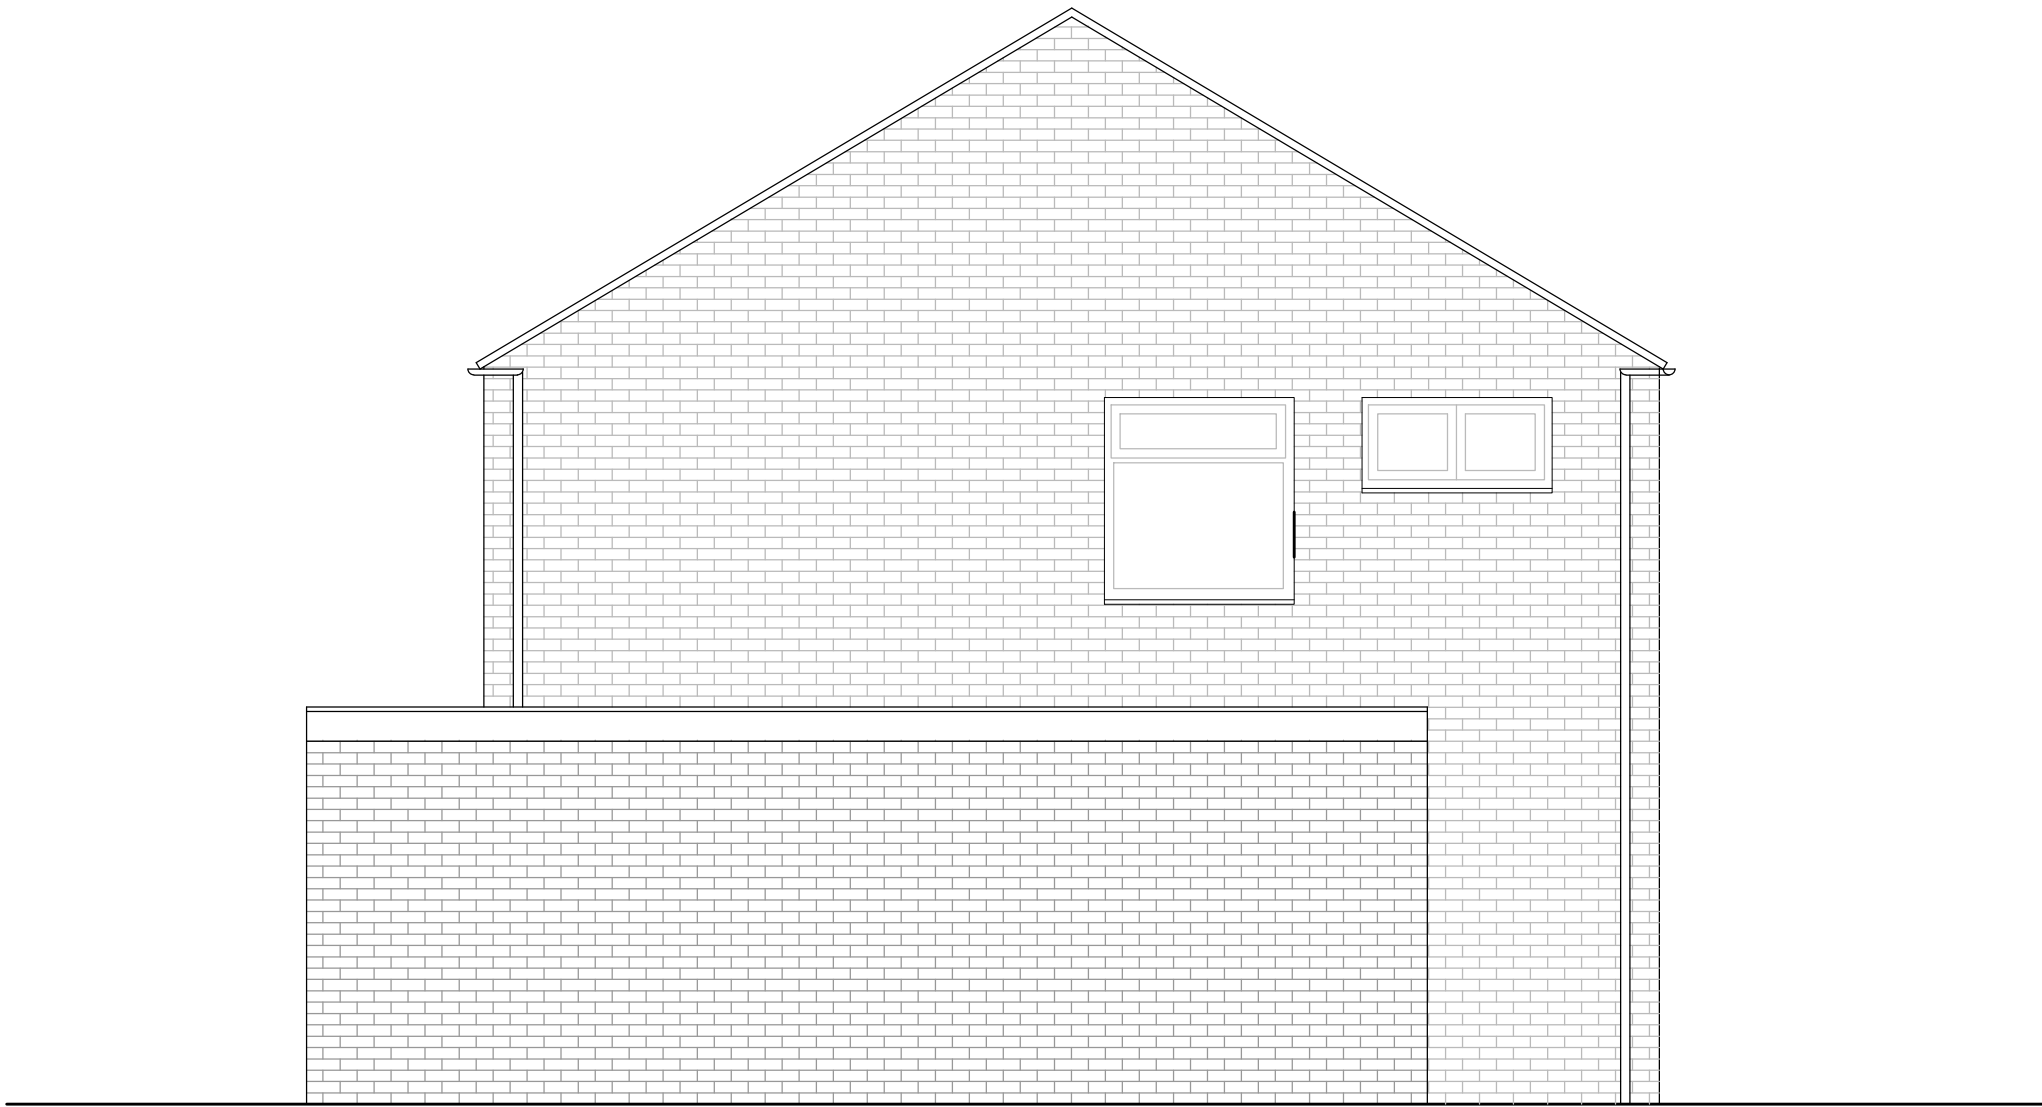

RIGHT HAND SIDE ELEVATION

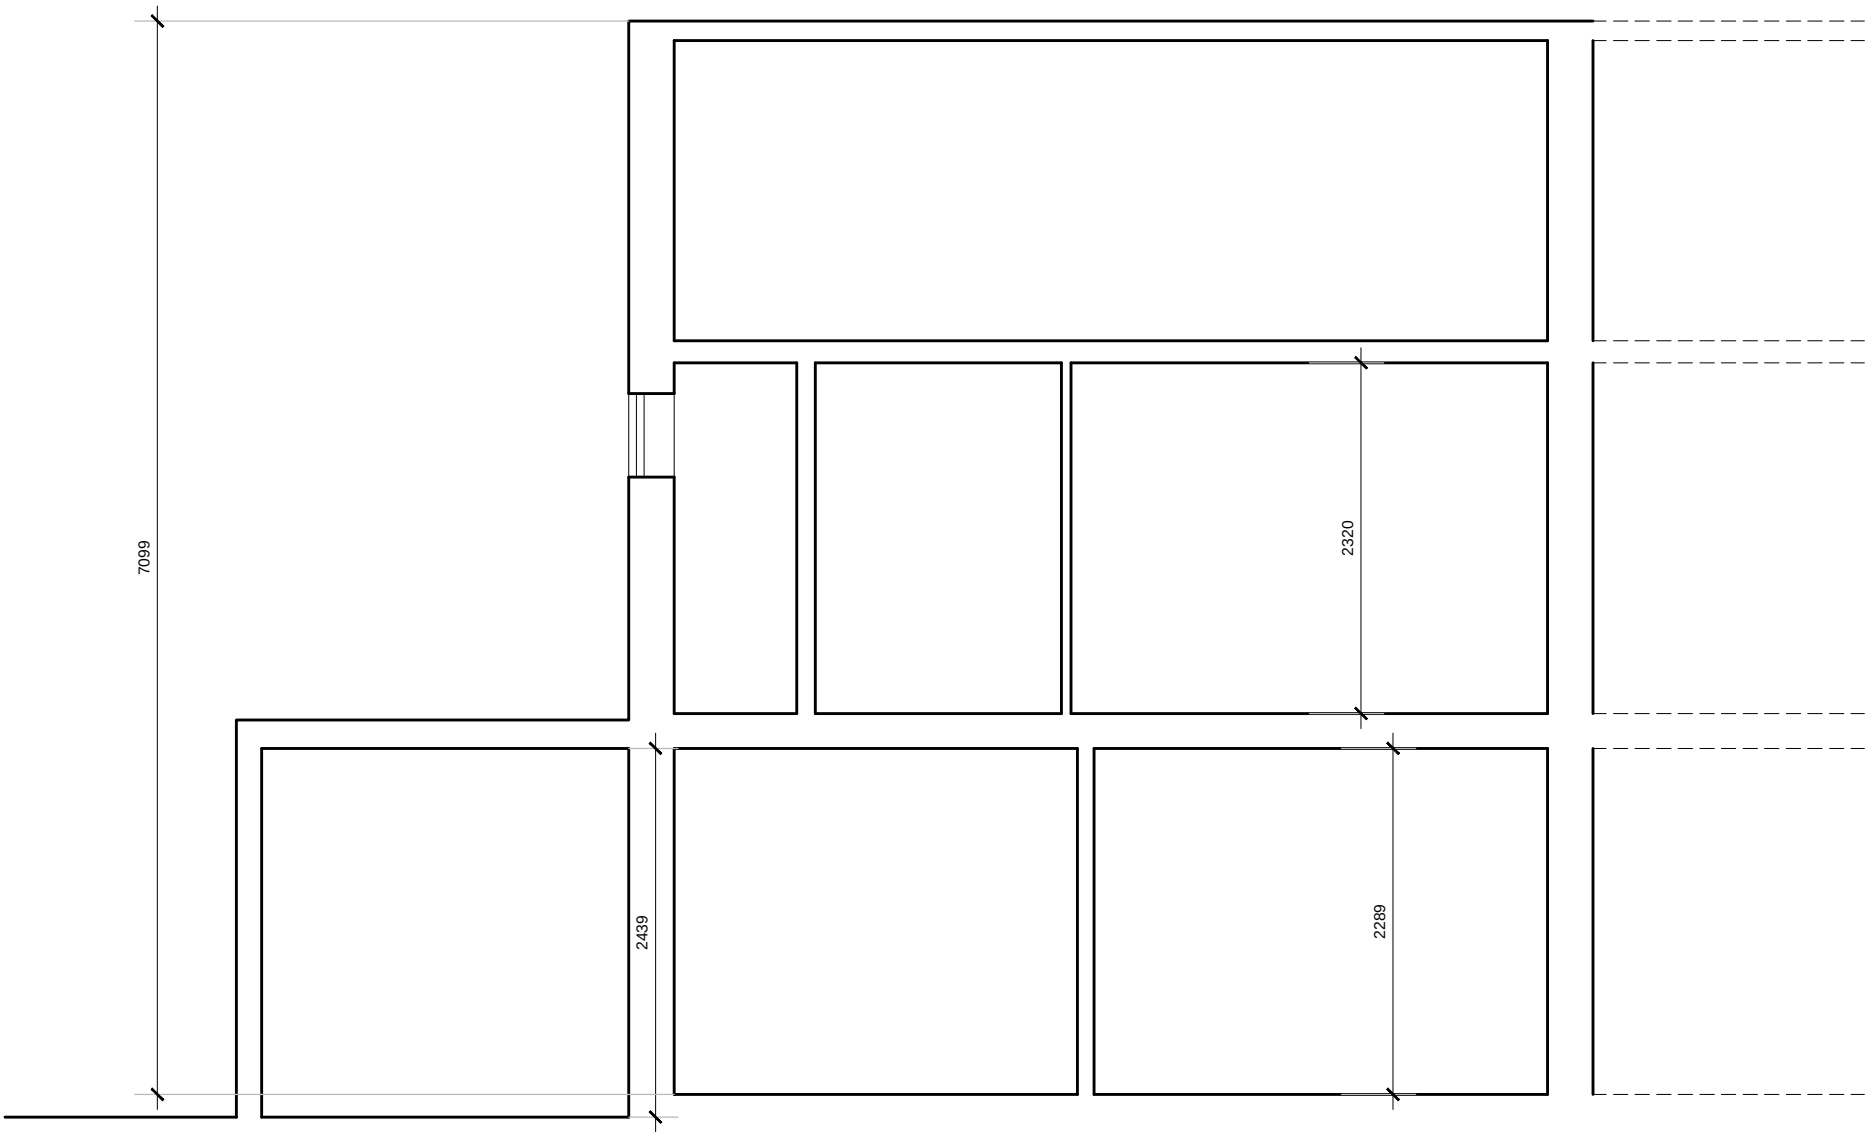

SECTION A

 

Rev :-

STEVE HOWIE
DESIGN & BUILD

PHOENIX 11 TRADING AS STEVE HOWIE DESIGN AND BUILD
1ST FLOOR, ST GEORGES HOUSE, KNOLL ROAD CAMBERLEY SURREY, GU15 3SY

TELEPHONE 01276 684888
CONTACT US AT: INFO@STEEHOWIE.CO.UK
SEE STEVE'S WORK @ WWW.STEEHOWIE.CO.UK

Client:
Trevor Butterworth

Project:
10 Pigott Road
Wokingham
RG40 1PY

Drawing Title:
Existing Elevations
& Section

Drawn By: MS	Checked By: GG
Drawn Date: 13-04-2017	Checked Date:
Scale: 1/50@A1	Drawing Status:

Drawing No.
620/002/004

Rev
-