




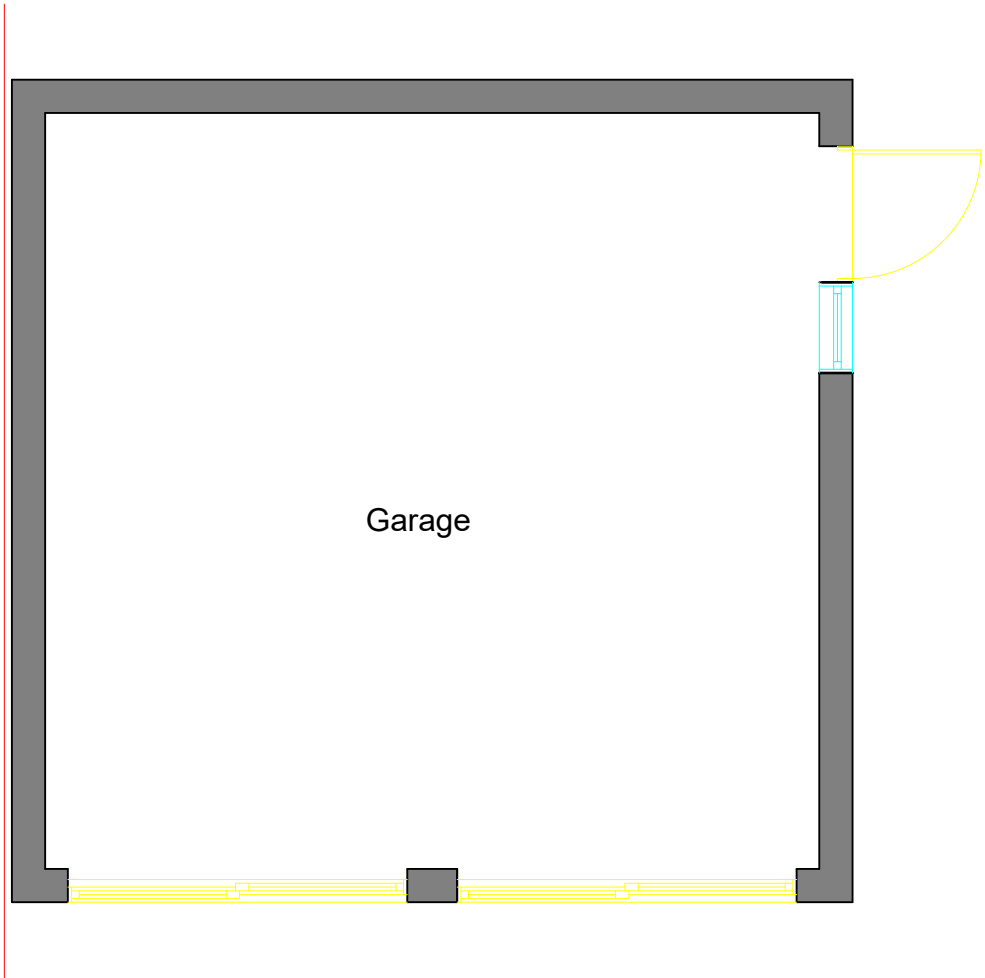


Existing Ground Floor Plan
Scale 1:50

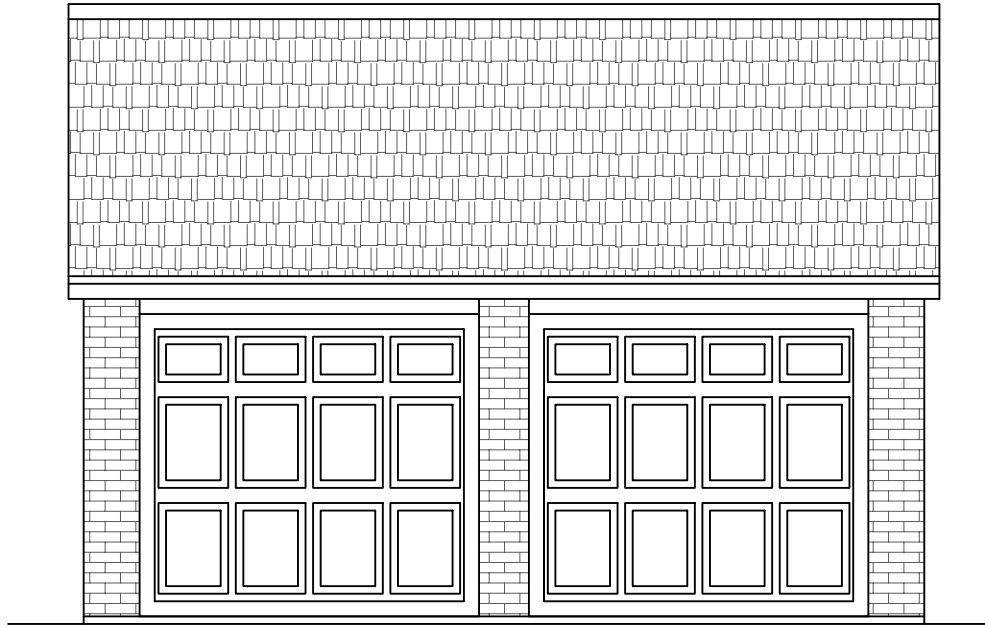


Existing Front Elevation
Scale:1:50

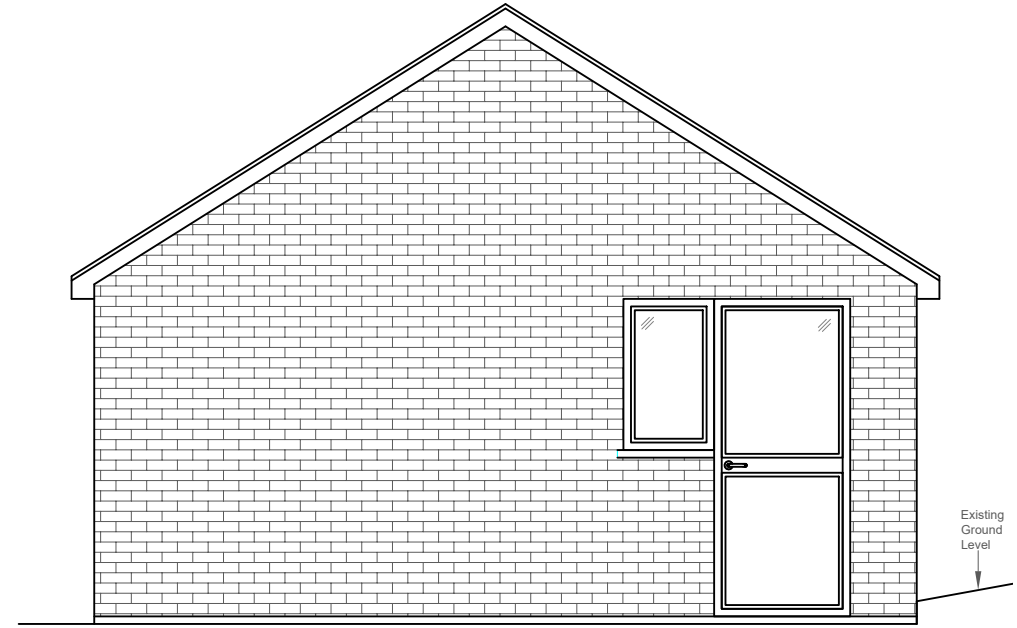

Existing Side Elevation
Scale:1:50

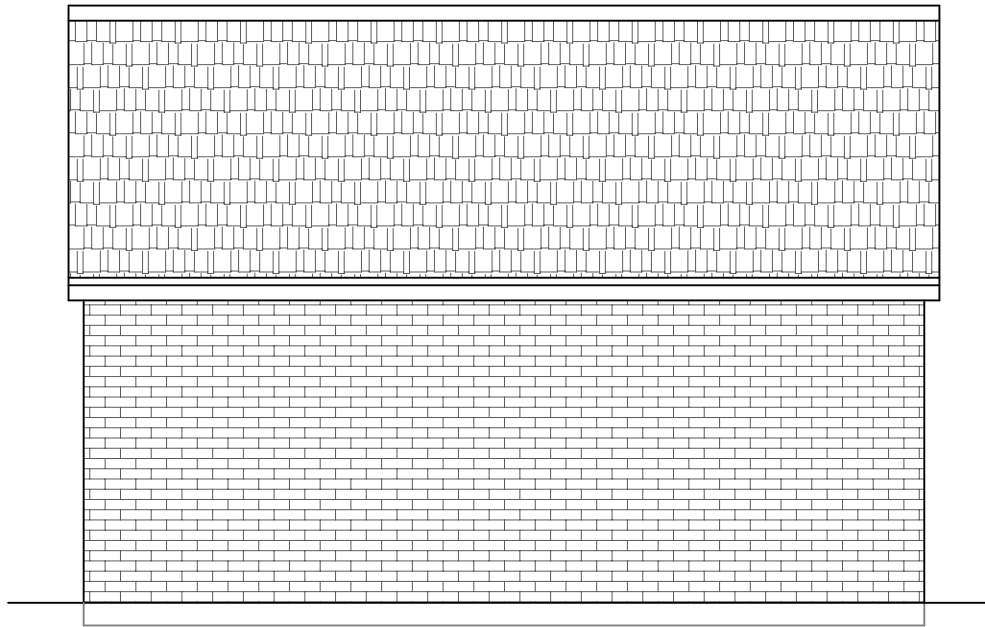


Existing Rear Elevation
Scale:1:50

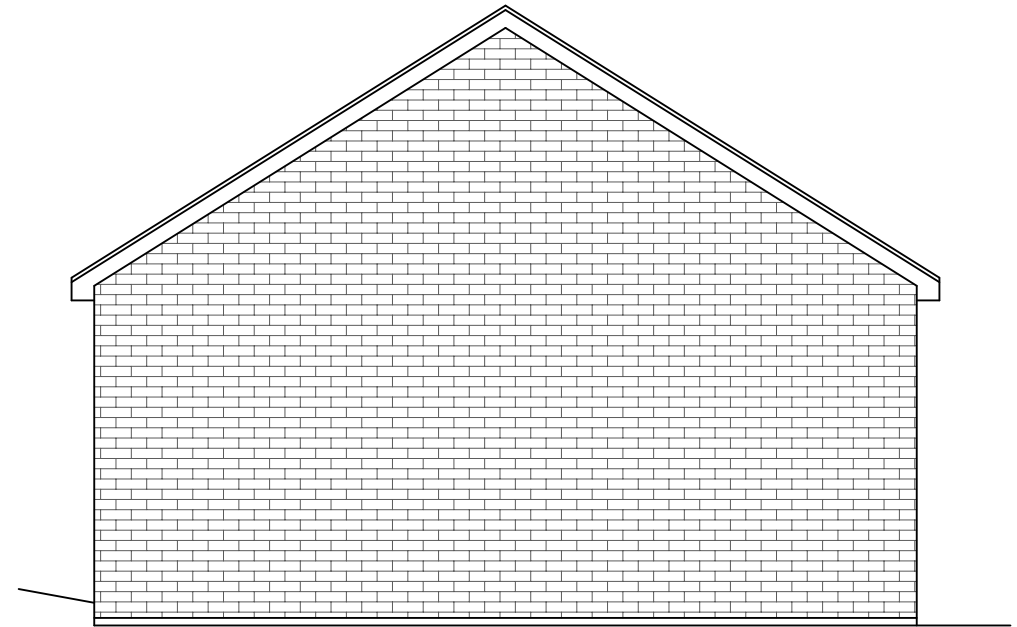

Existing Side Elevation
Scale:1:50

1:50

 

	Project:	Title:	Scale: 1:50 @ A3
	38 Parsley Close	Existing Garage	Date: 18.03.2025
	Reading	Floor Plan	Drawing No.:
	RG6 5GN	Existing Elevations	LBA 4030H - 01/LB
			Revision
info@lbarchigroup.co.uk Mob: 07710410150			