

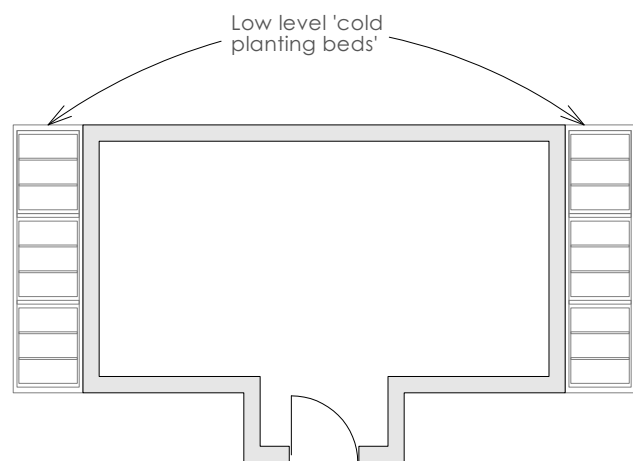


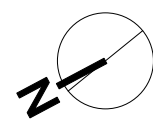


GROUND FLOOR PLAN

Scale: 1:100

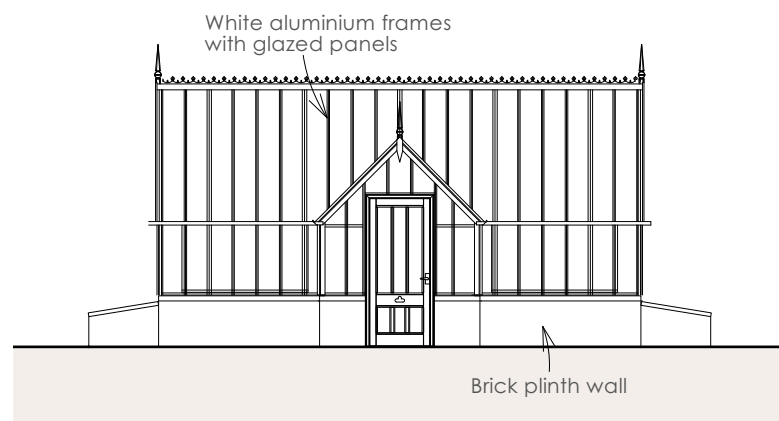


FRONT ELEVATION

Scale: 1:100

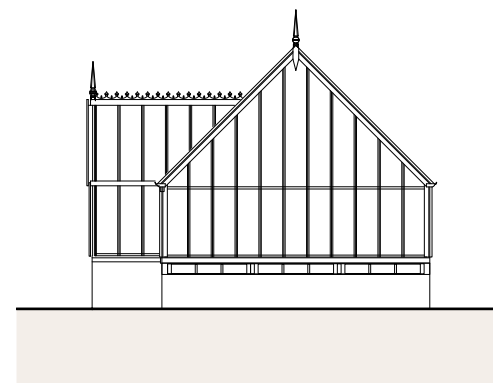


RIGHT ELEVATION

Scale: 1:100

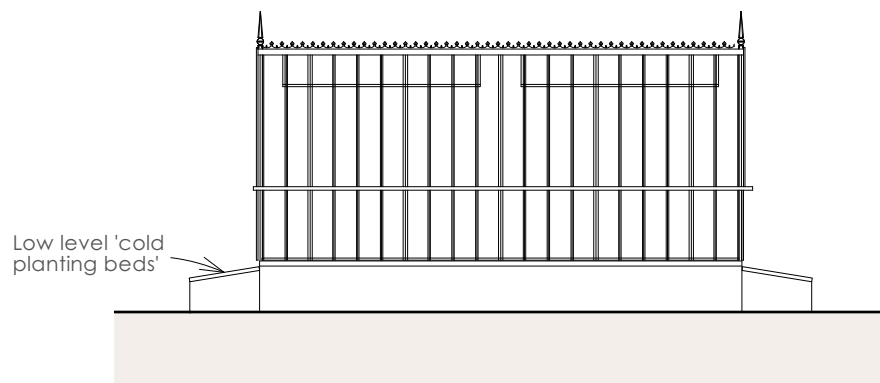

REAR ELEVATION

Scale: 1:100

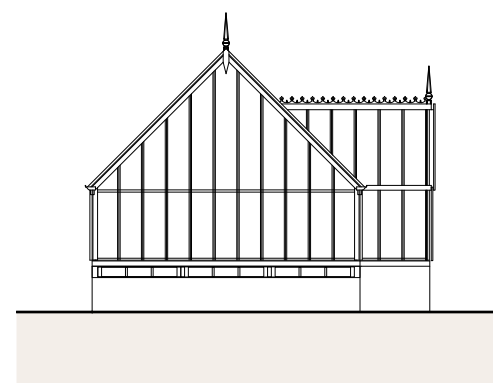

LEFT ELEVATION

Scale: 1:100



Scale 1:100 @ A3

Notes:

No. Date: Revision Notes: Revised By:



DP Architects
The Old Brewery Tap, 3 Shirburn Street, Wallington, Oxfordshire, OX49 5BU
Tel: 01491 613 066 Email: mail@dparchitects.co.uk

Client

MR NIGEL HOATH

Project

RESIDENTIAL ALTERATIONS

HOLME FARM,
ASTON,
HENLEY-ON-THAMES,
RG9 3DJ

Drawing

PROPOSED GREENHOUSE
PLAN & ELEVATIONS

Dwg No.

25 HFNH PE03

Scale

1:100 @ A3

Drawn

CB

Date

15/09/2025

Status

PLANNING

Revision