


DRG. REMAINS COPYRIGHT OF THE ARCHITECT.
DIMENSIONAL DISCREPANCIES TO BE REFERRED
TO THE ARCHITECT
~~DO NOT SCALE~~


DRAWING STATUS ☒ PRELIMINARY ☐ FOR APPROVAL ☐ CONSTRUCTION

DATE

REVISION3 Drawing

 

SITE PLAN
1:200

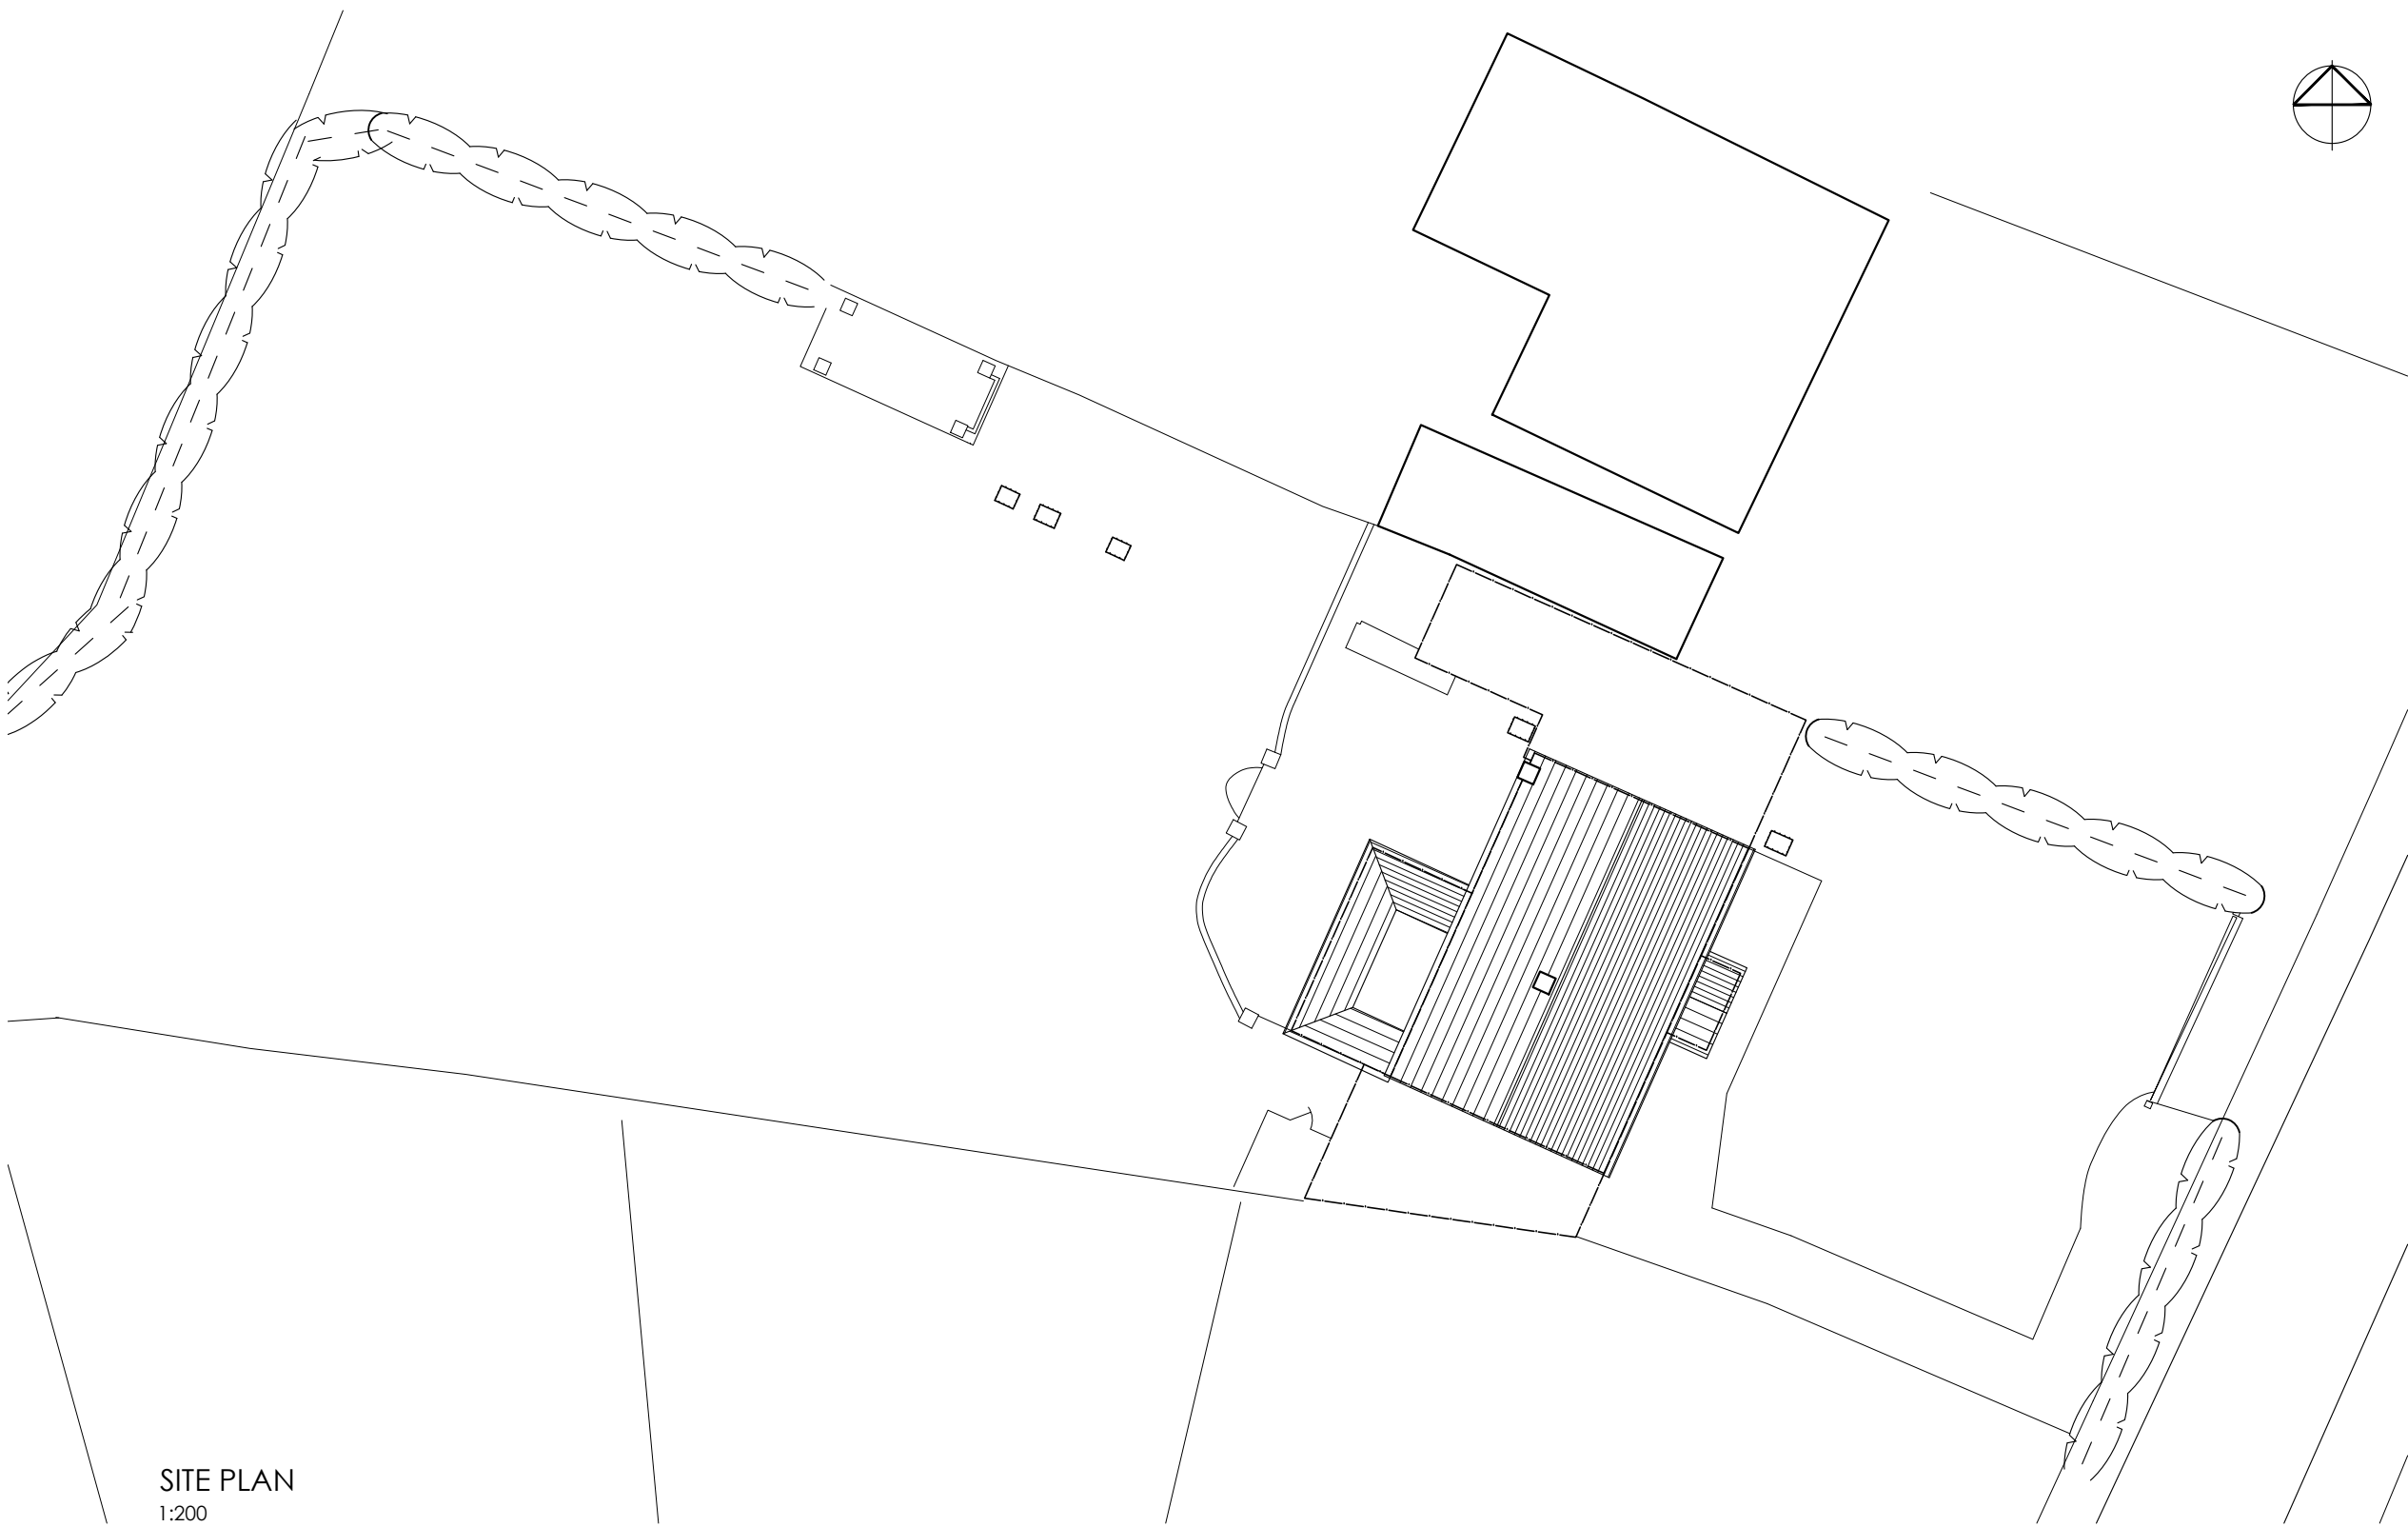

CLIENT
Kevin Alden

JOB TITLE
Proposed Extension
Oakwood House
Ruscombe

DATE
Jan 25

SCALE
1:200

DRG TITLE
Existing Site Plan

JOB No.
2457

DWG No.
02

REV.

Existing Site Plan



Anne Owen Architects Ltd
24 Springfield Park, Twyford, Reading RG10 9JH
+44(0)118 932 0846 / 07788 262602
anne@annehearchitect.co.uk
www.annehearchitect.co.uk
Director: Anne Owen BA (Hons) BAch RIBA
Company Registered in England & Wales No. 8861202