
 
 


EXISTING FIRST FLOOR PLAN 1 : 50

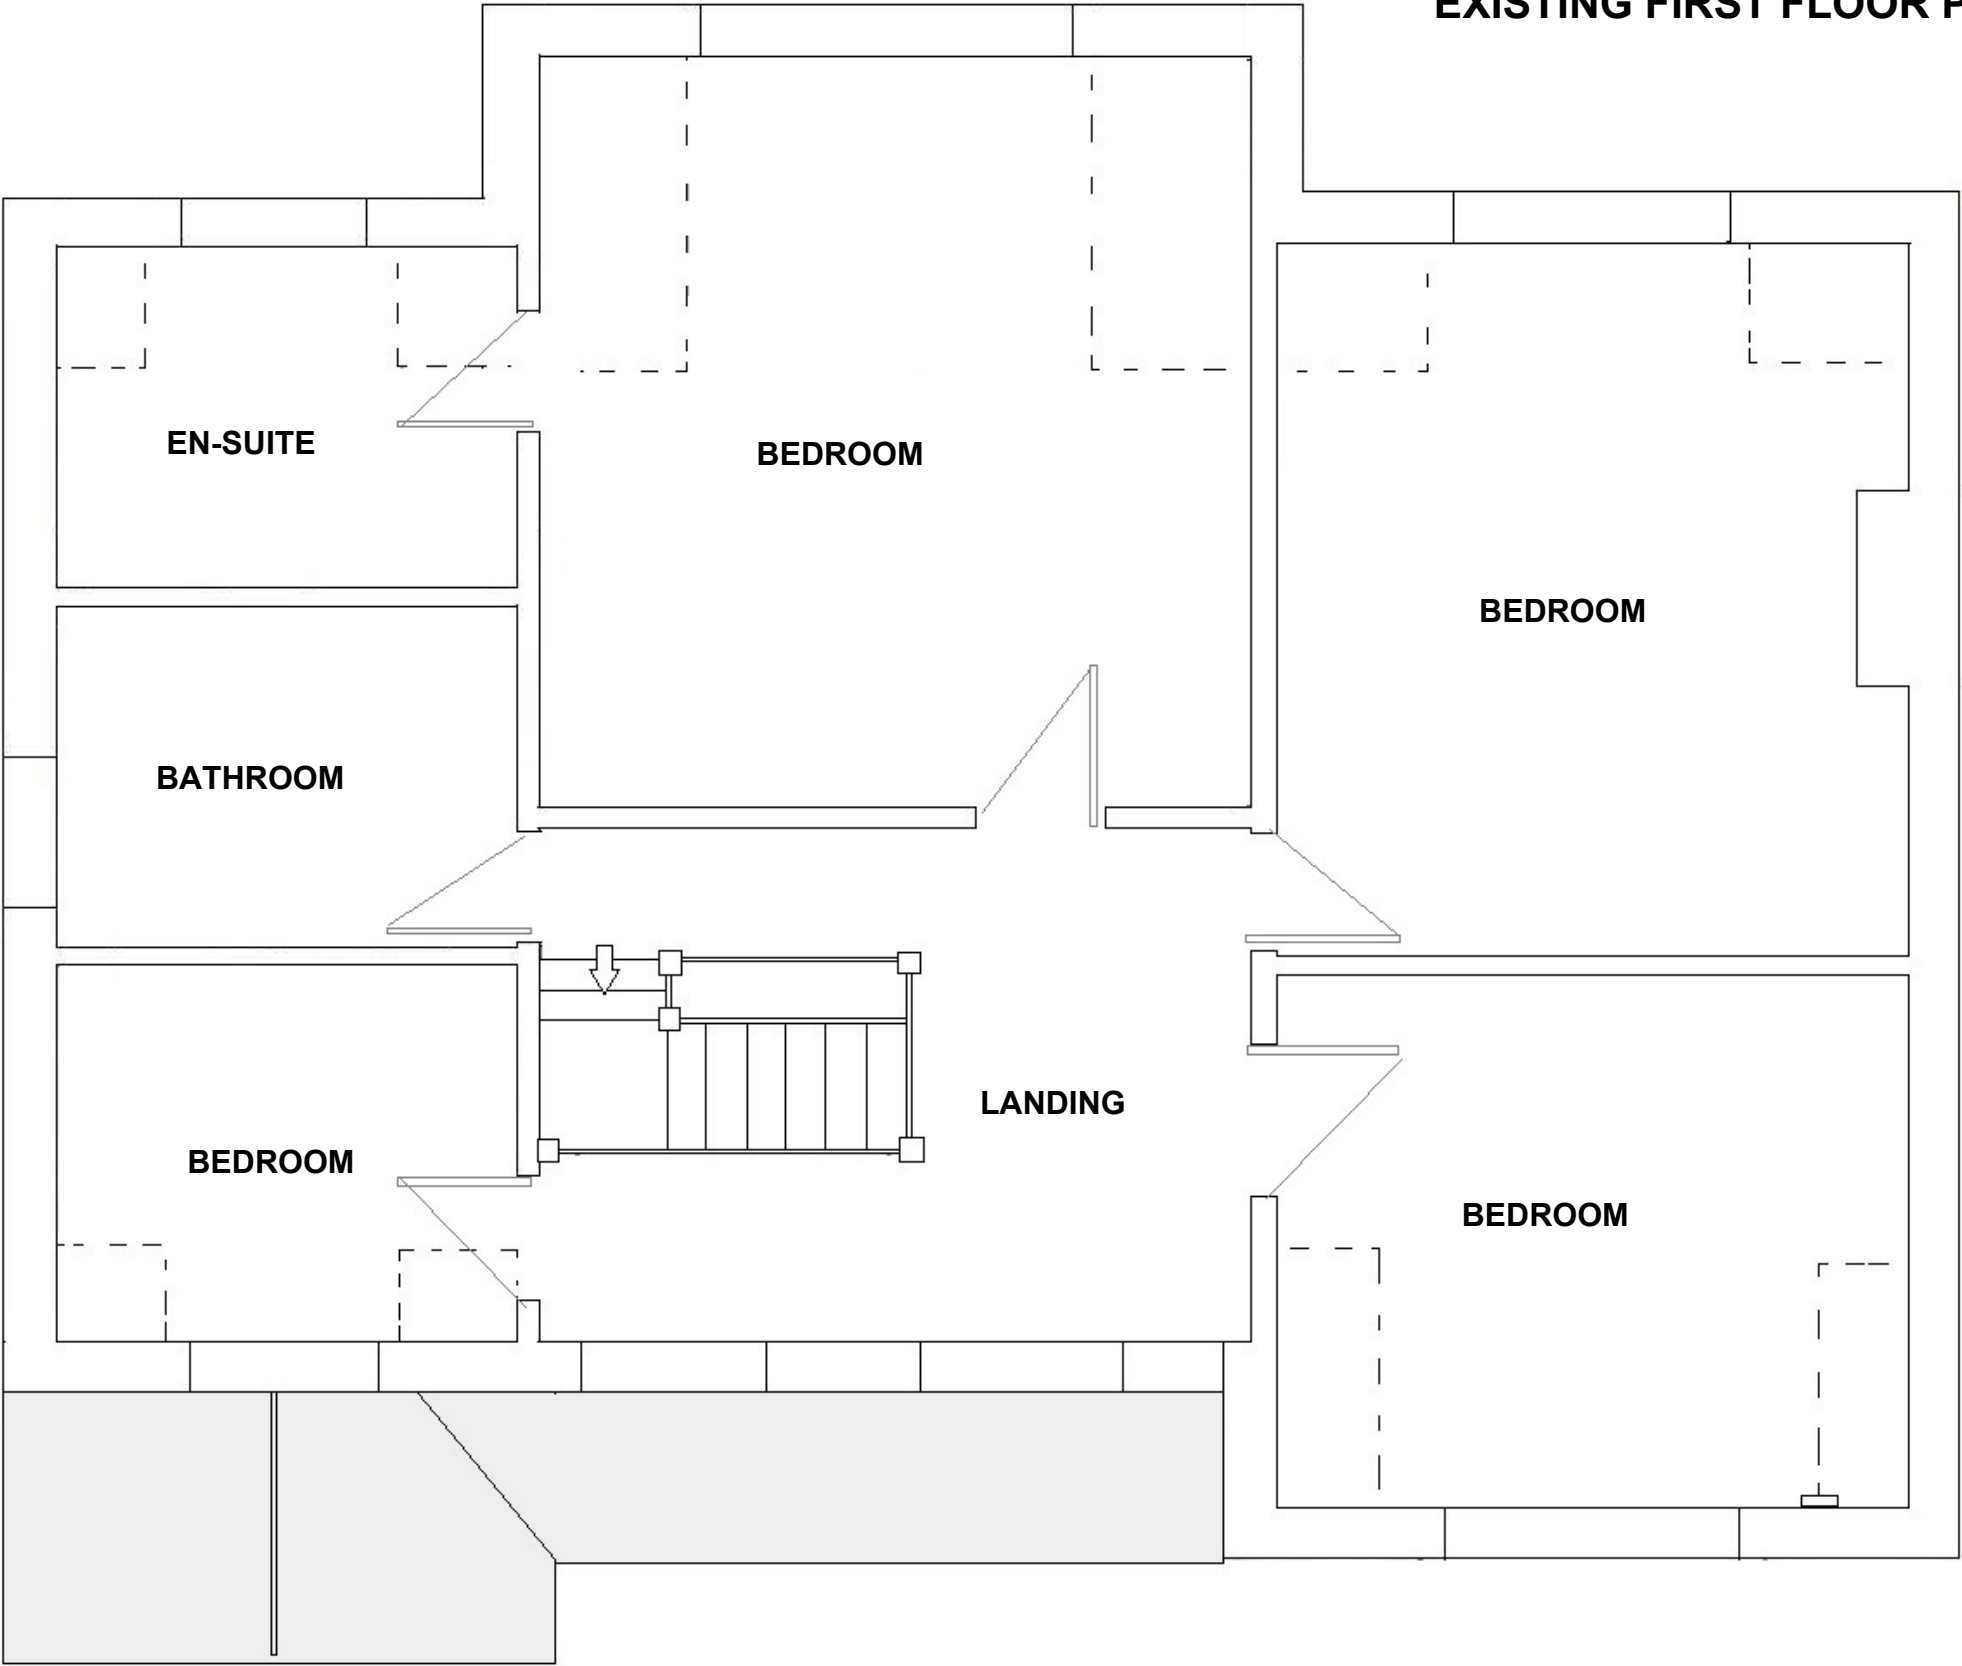

SBS Surrey Building Services Architectural & Building Consultants James Templeman : 07793433353 Email : surreybuildingservices@gmail.com	Client No. No. Revision			Address Oak Manor, Heath Ride Finchampstead Berks RG40 3QE	Proposal Proposed Two Storey Side and Single Storey Rear Extension & Front Porch	Scale 1:100 1:50			
	11332	03	BR			Paper Size A3			
	Client Name : Matt Dymant								