


EXISTING GROUND FLOOR PLAN 1 : 50

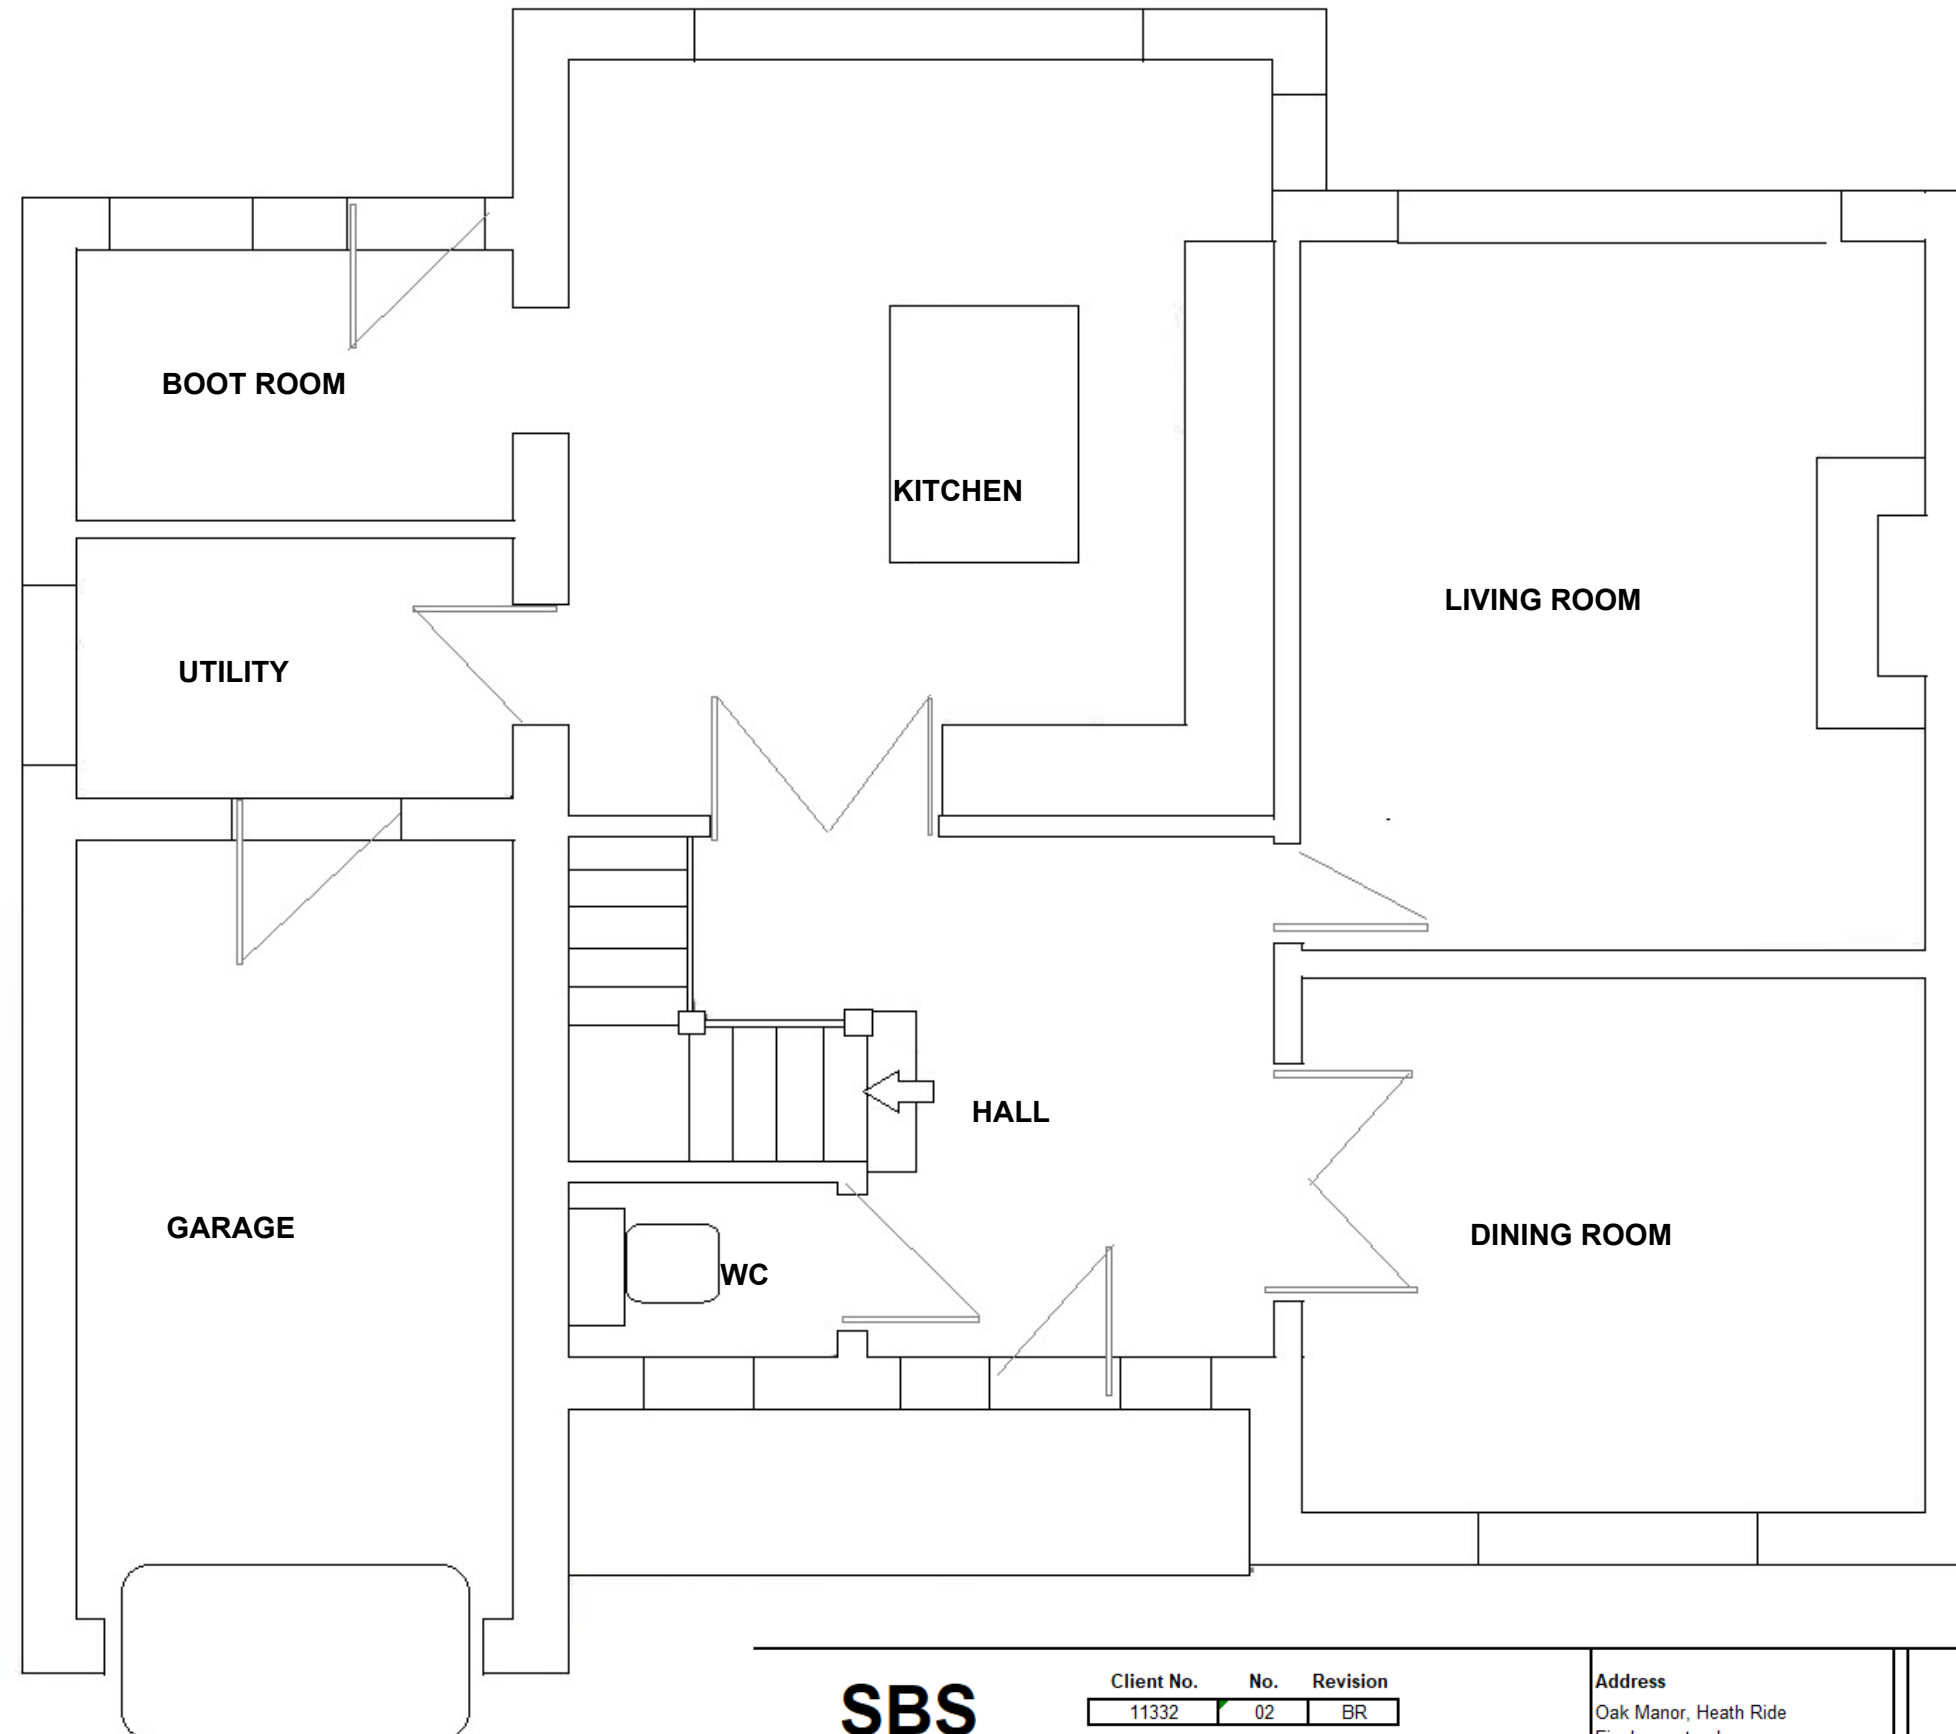

Scale Bar: 1:50@A3

SBS

Surrey Building Services
Architectural & Building Consultants

James Templeman : 07793433353 Email : surreybuildingservices@gmail.com

Client No.	No.	Revision
11332	02	BR

Client Name : Matt Dymant

Address
Oak Manor, Heath Ride
Finchampstead
Berks
RG40 3QE

Proposal
Proposed Two Storey Side and Single
Storey Rear Extension & Front Porch

Scale 1:100 1:50
Paper Size A3