

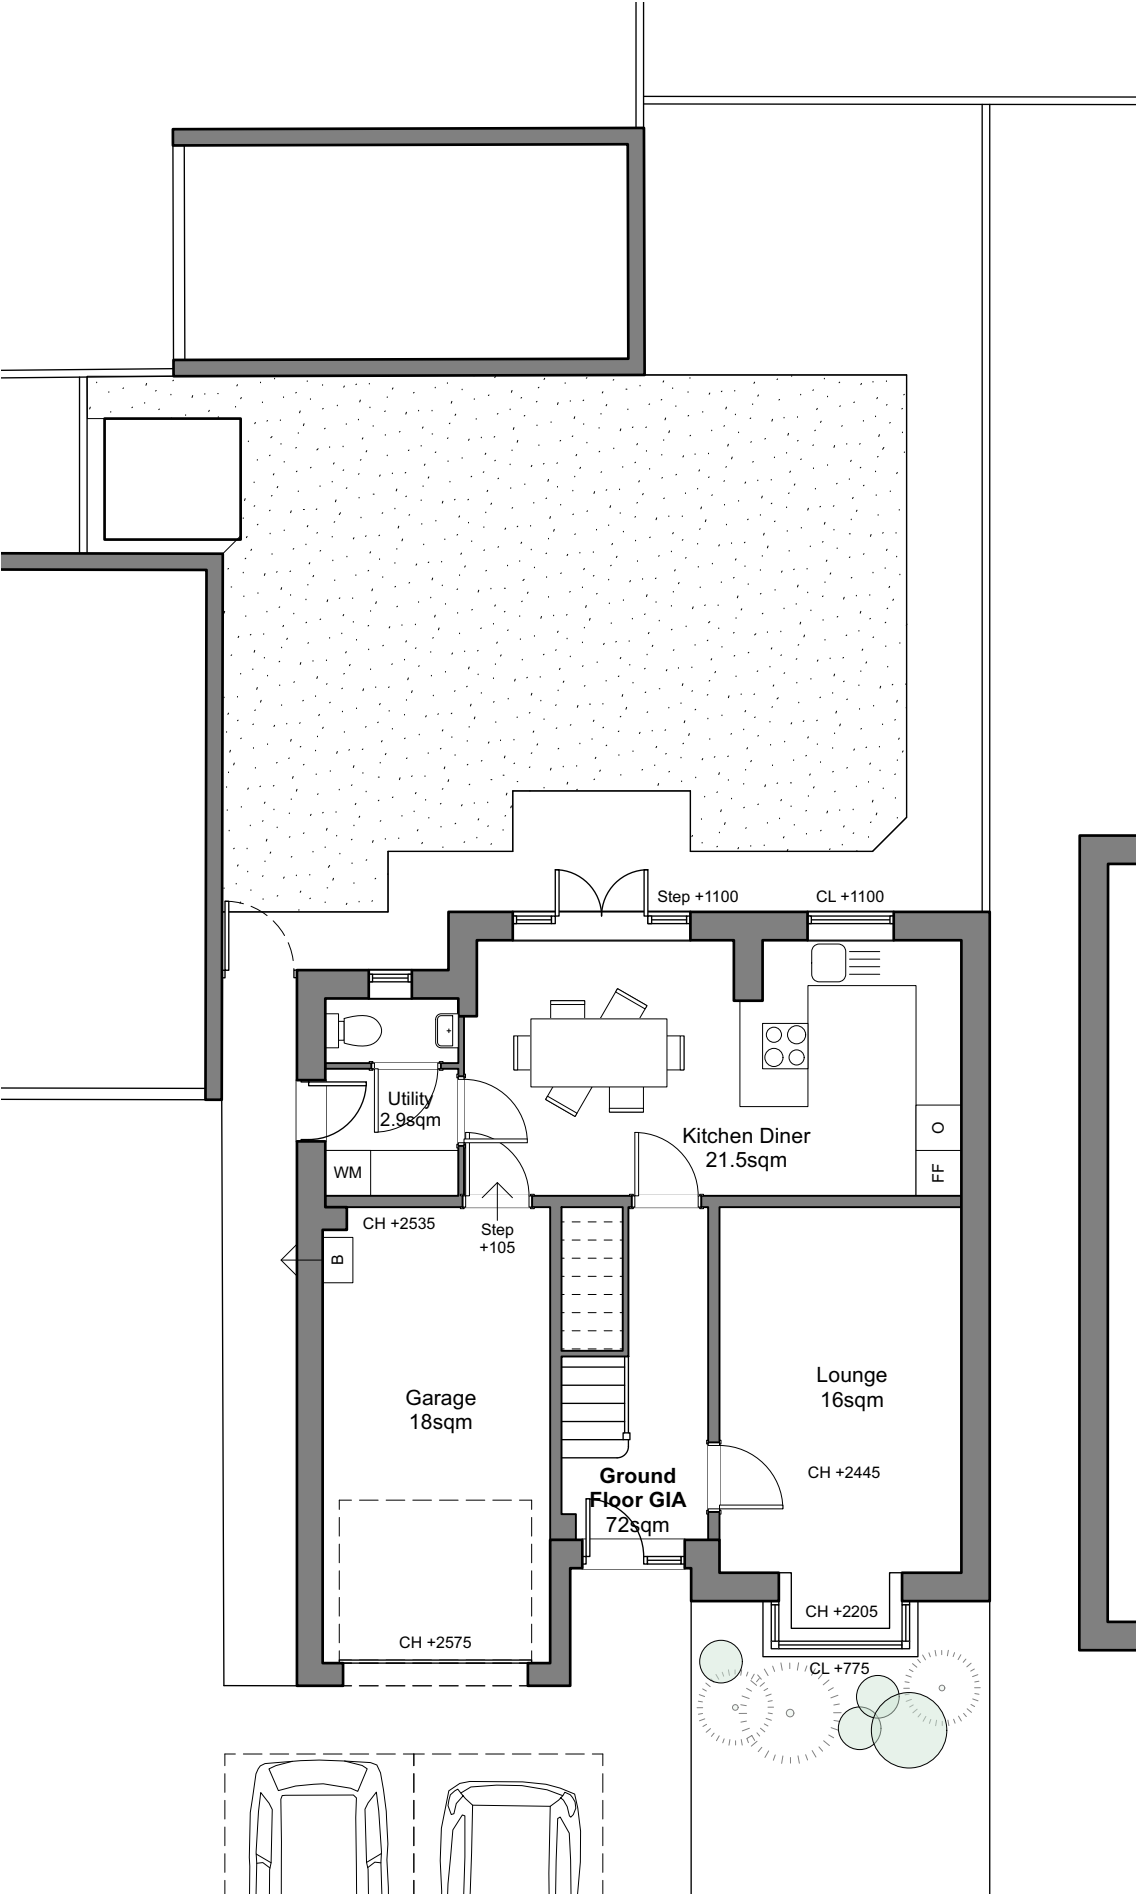


All dimensions are to be checked on site before work commences.
Figured dimensions to be taken in preference to scaled dimensions.
If in doubt please ask.
© Copyright reserved.

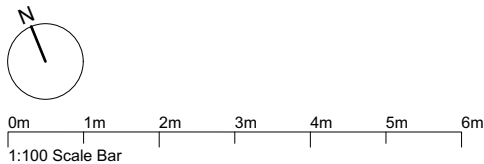

Existing Ground Floor Plan

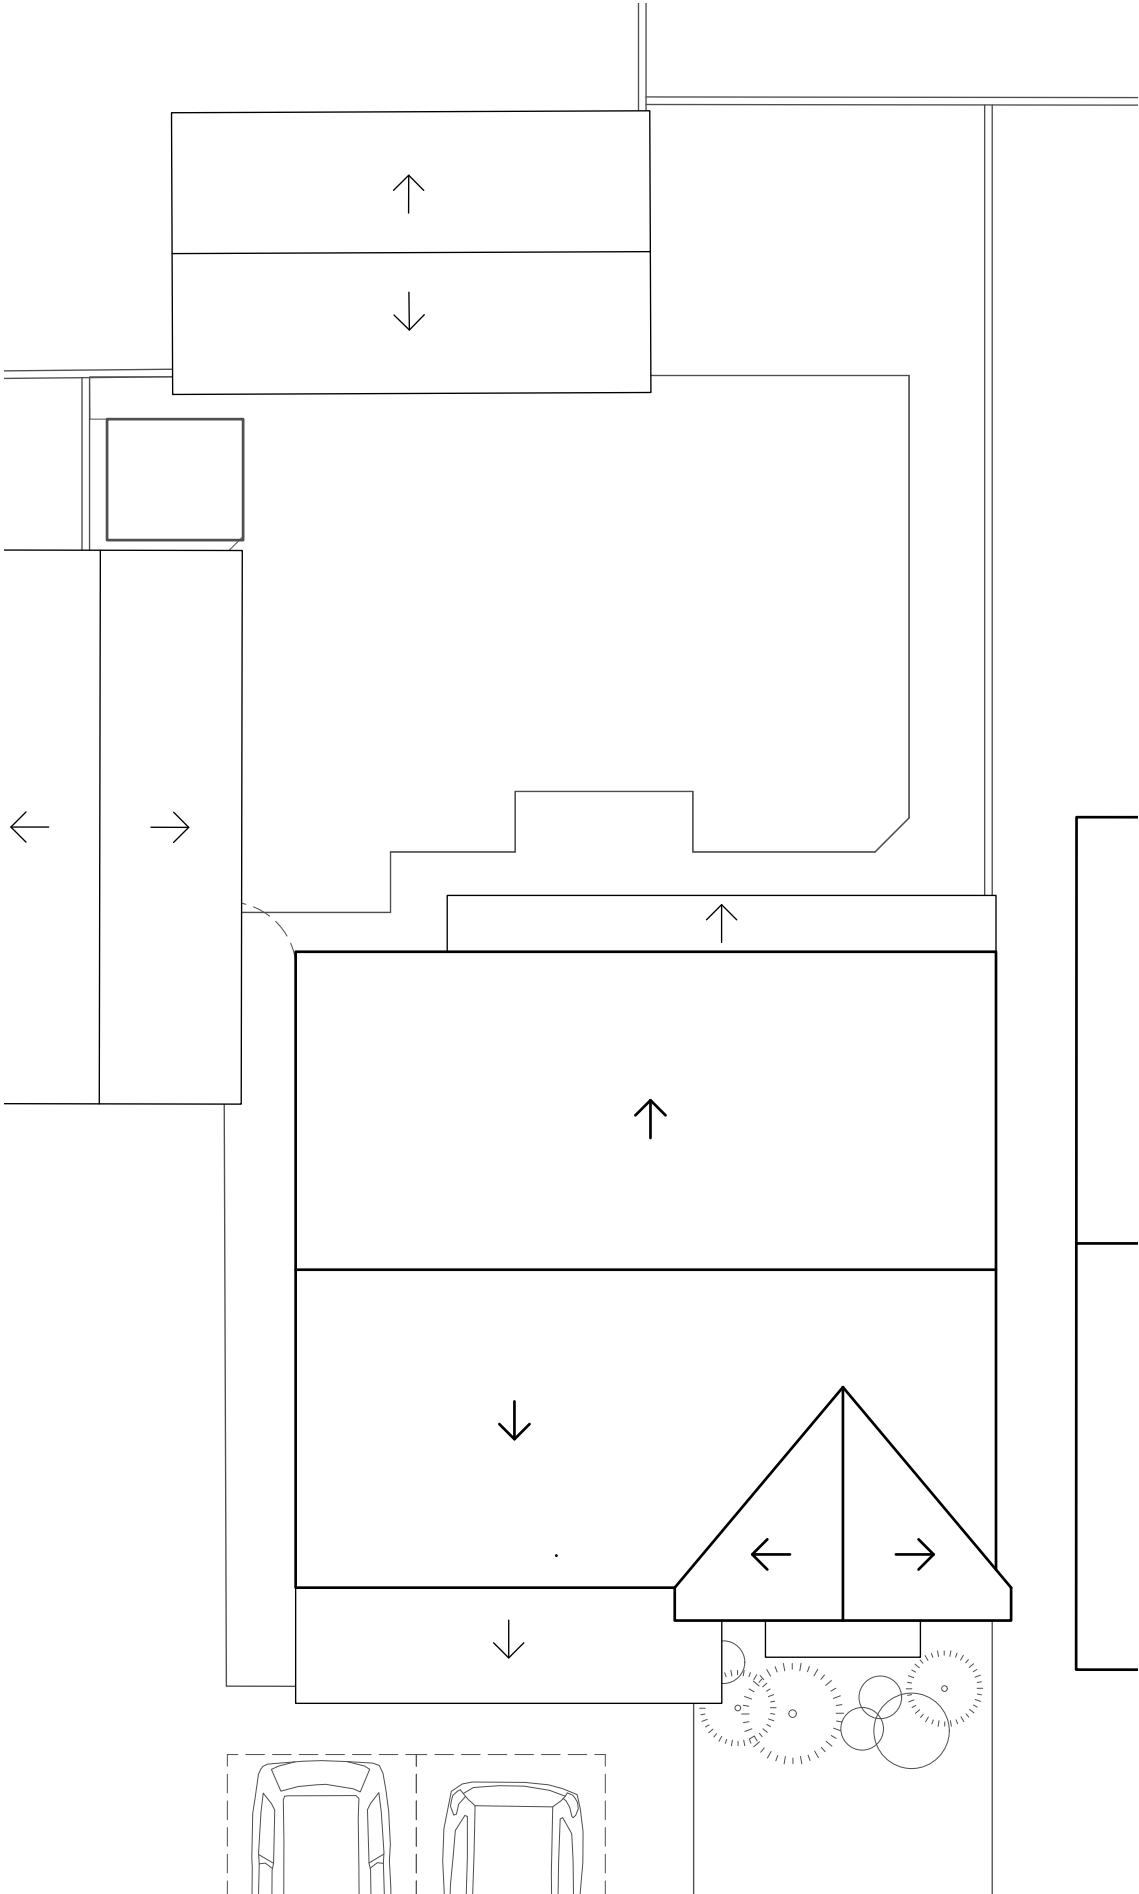

Existing Ground Floor Plan

P1	Issued for Comment			17/05/24	LN
Rev	Notes			Date	Initial
Status					
Preliminary					
HOLTHAM+NEWMAN					
ARCHITECTS					
The Old Dairy, 282A Hyde End Road, Spencers Wood, Reading, Berkshire RG7 1DN				T: 07971 316497 E: hello@hnarchitects.co.uk	
Project: 173 Bolton Drive Shinfield Meadows RG2 9WL					
Client Mr and Mrs Aziz					
Drawing Title: Existing Floor Plans					
Scale: 1:100 @A3		Dwg. No.:		Rev.:	
Drawn by: LN		2424 - S100		P1	
Date: May 2024					