



Planning Issue Drawings

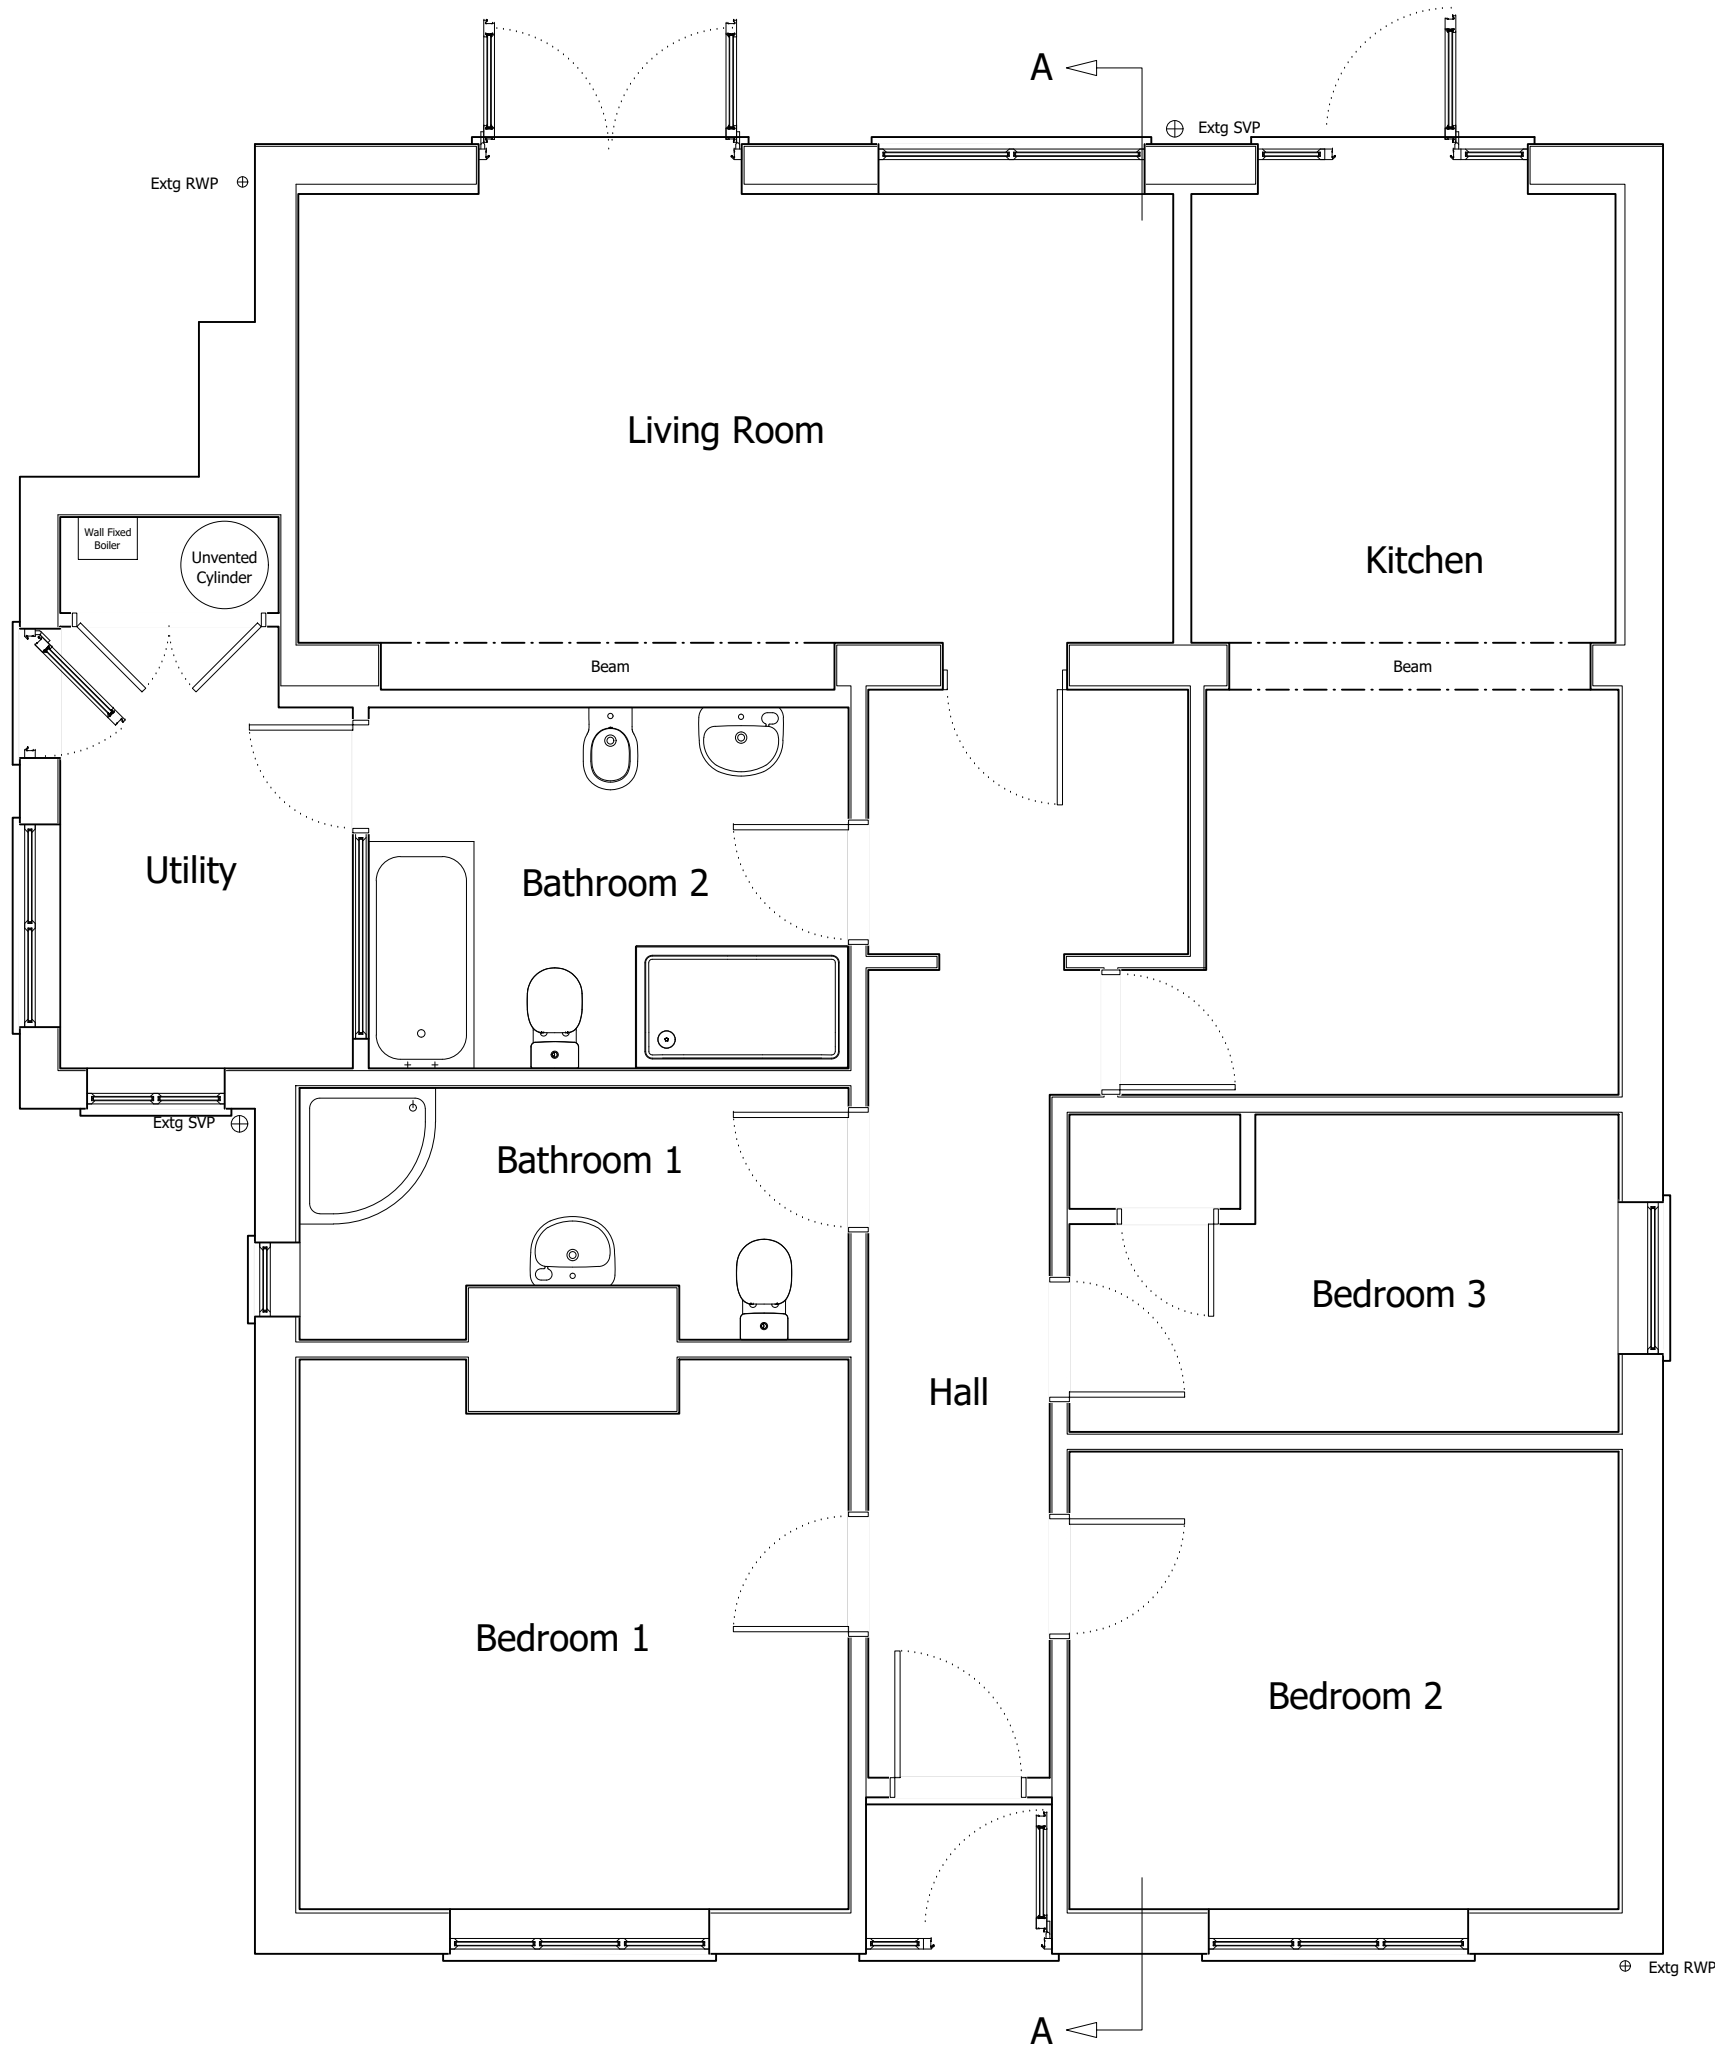

EXISTING GROUND FLOOR PLAN

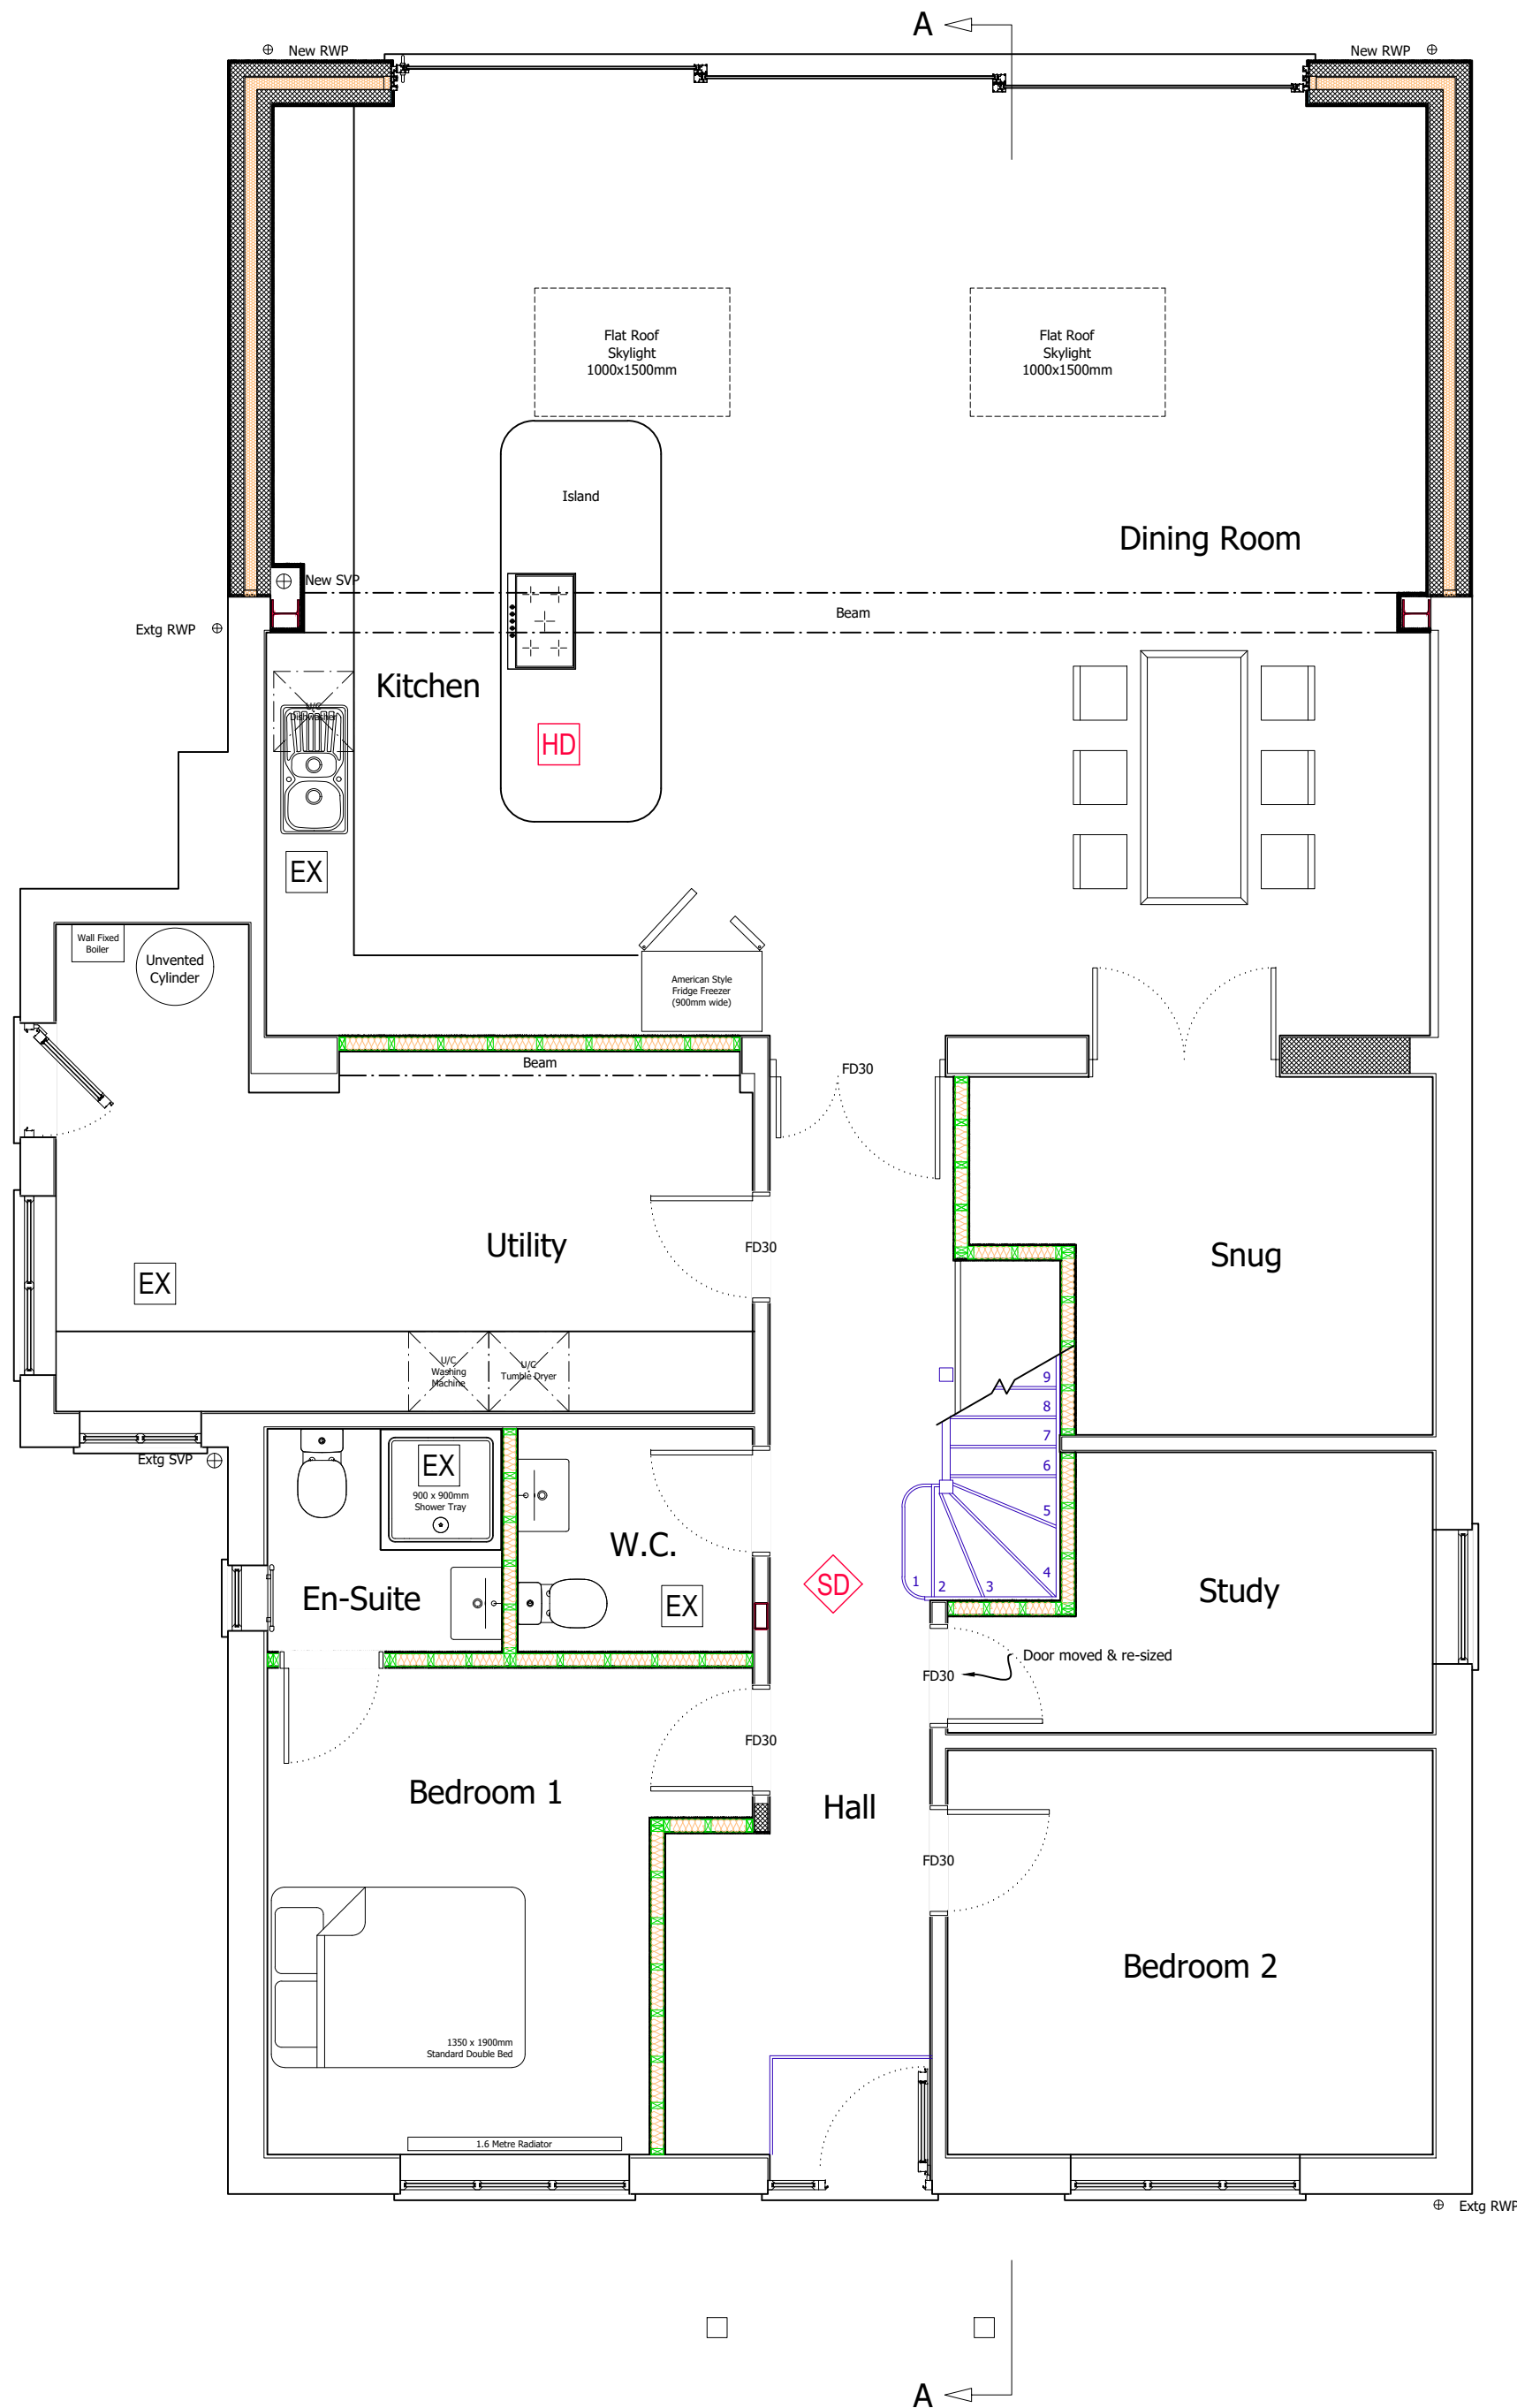

PROPOSED GROUND FLOOR PLAN

© Copyright Measured and Drawn Ltd.

This drawing is the property of Measured and Drawn Ltd and as such is the subject of Intellectual Property Rights including copyright and design rights. You must not reproduce, copy, loan or submit this drawing to any other party without the written consent of Measured and Drawn Ltd.

Dimensions whether scaled or figured are for Planning & Building Control approvals only. The General Contractor is responsible for the verification of all dimensions on site and must inform Measured and Drawn Ltd of any discrepancies prior to the setting out or ordering of materials.

**IT IS THE HOME OWNERS RESPONSIBILITY TO OBTAIN PARTY WALL, LINE OF JUNCTION OR NOTICE OF ADJACENT EXCAVATION AGREEMENTS.**

**Homeowners Name (s):**

Vikki Martin & Paul Nowroozi

**Site Address:**

45 Luckley Road  
Wokingham  
RG41 2ES

**Local Authority:**

Wokingham Borough Council

**Project Description:**

Single Storey Rear Extension & Loft Conversion

**Drawing Title:**

Existing & Proposed Ground Floor Plans

**Drawing Number: Revision:**

Drawing 1

F

**Date issued:**


10/04/2025

**Drawn by:**

JW

**Scale:**

1:50 @ A2

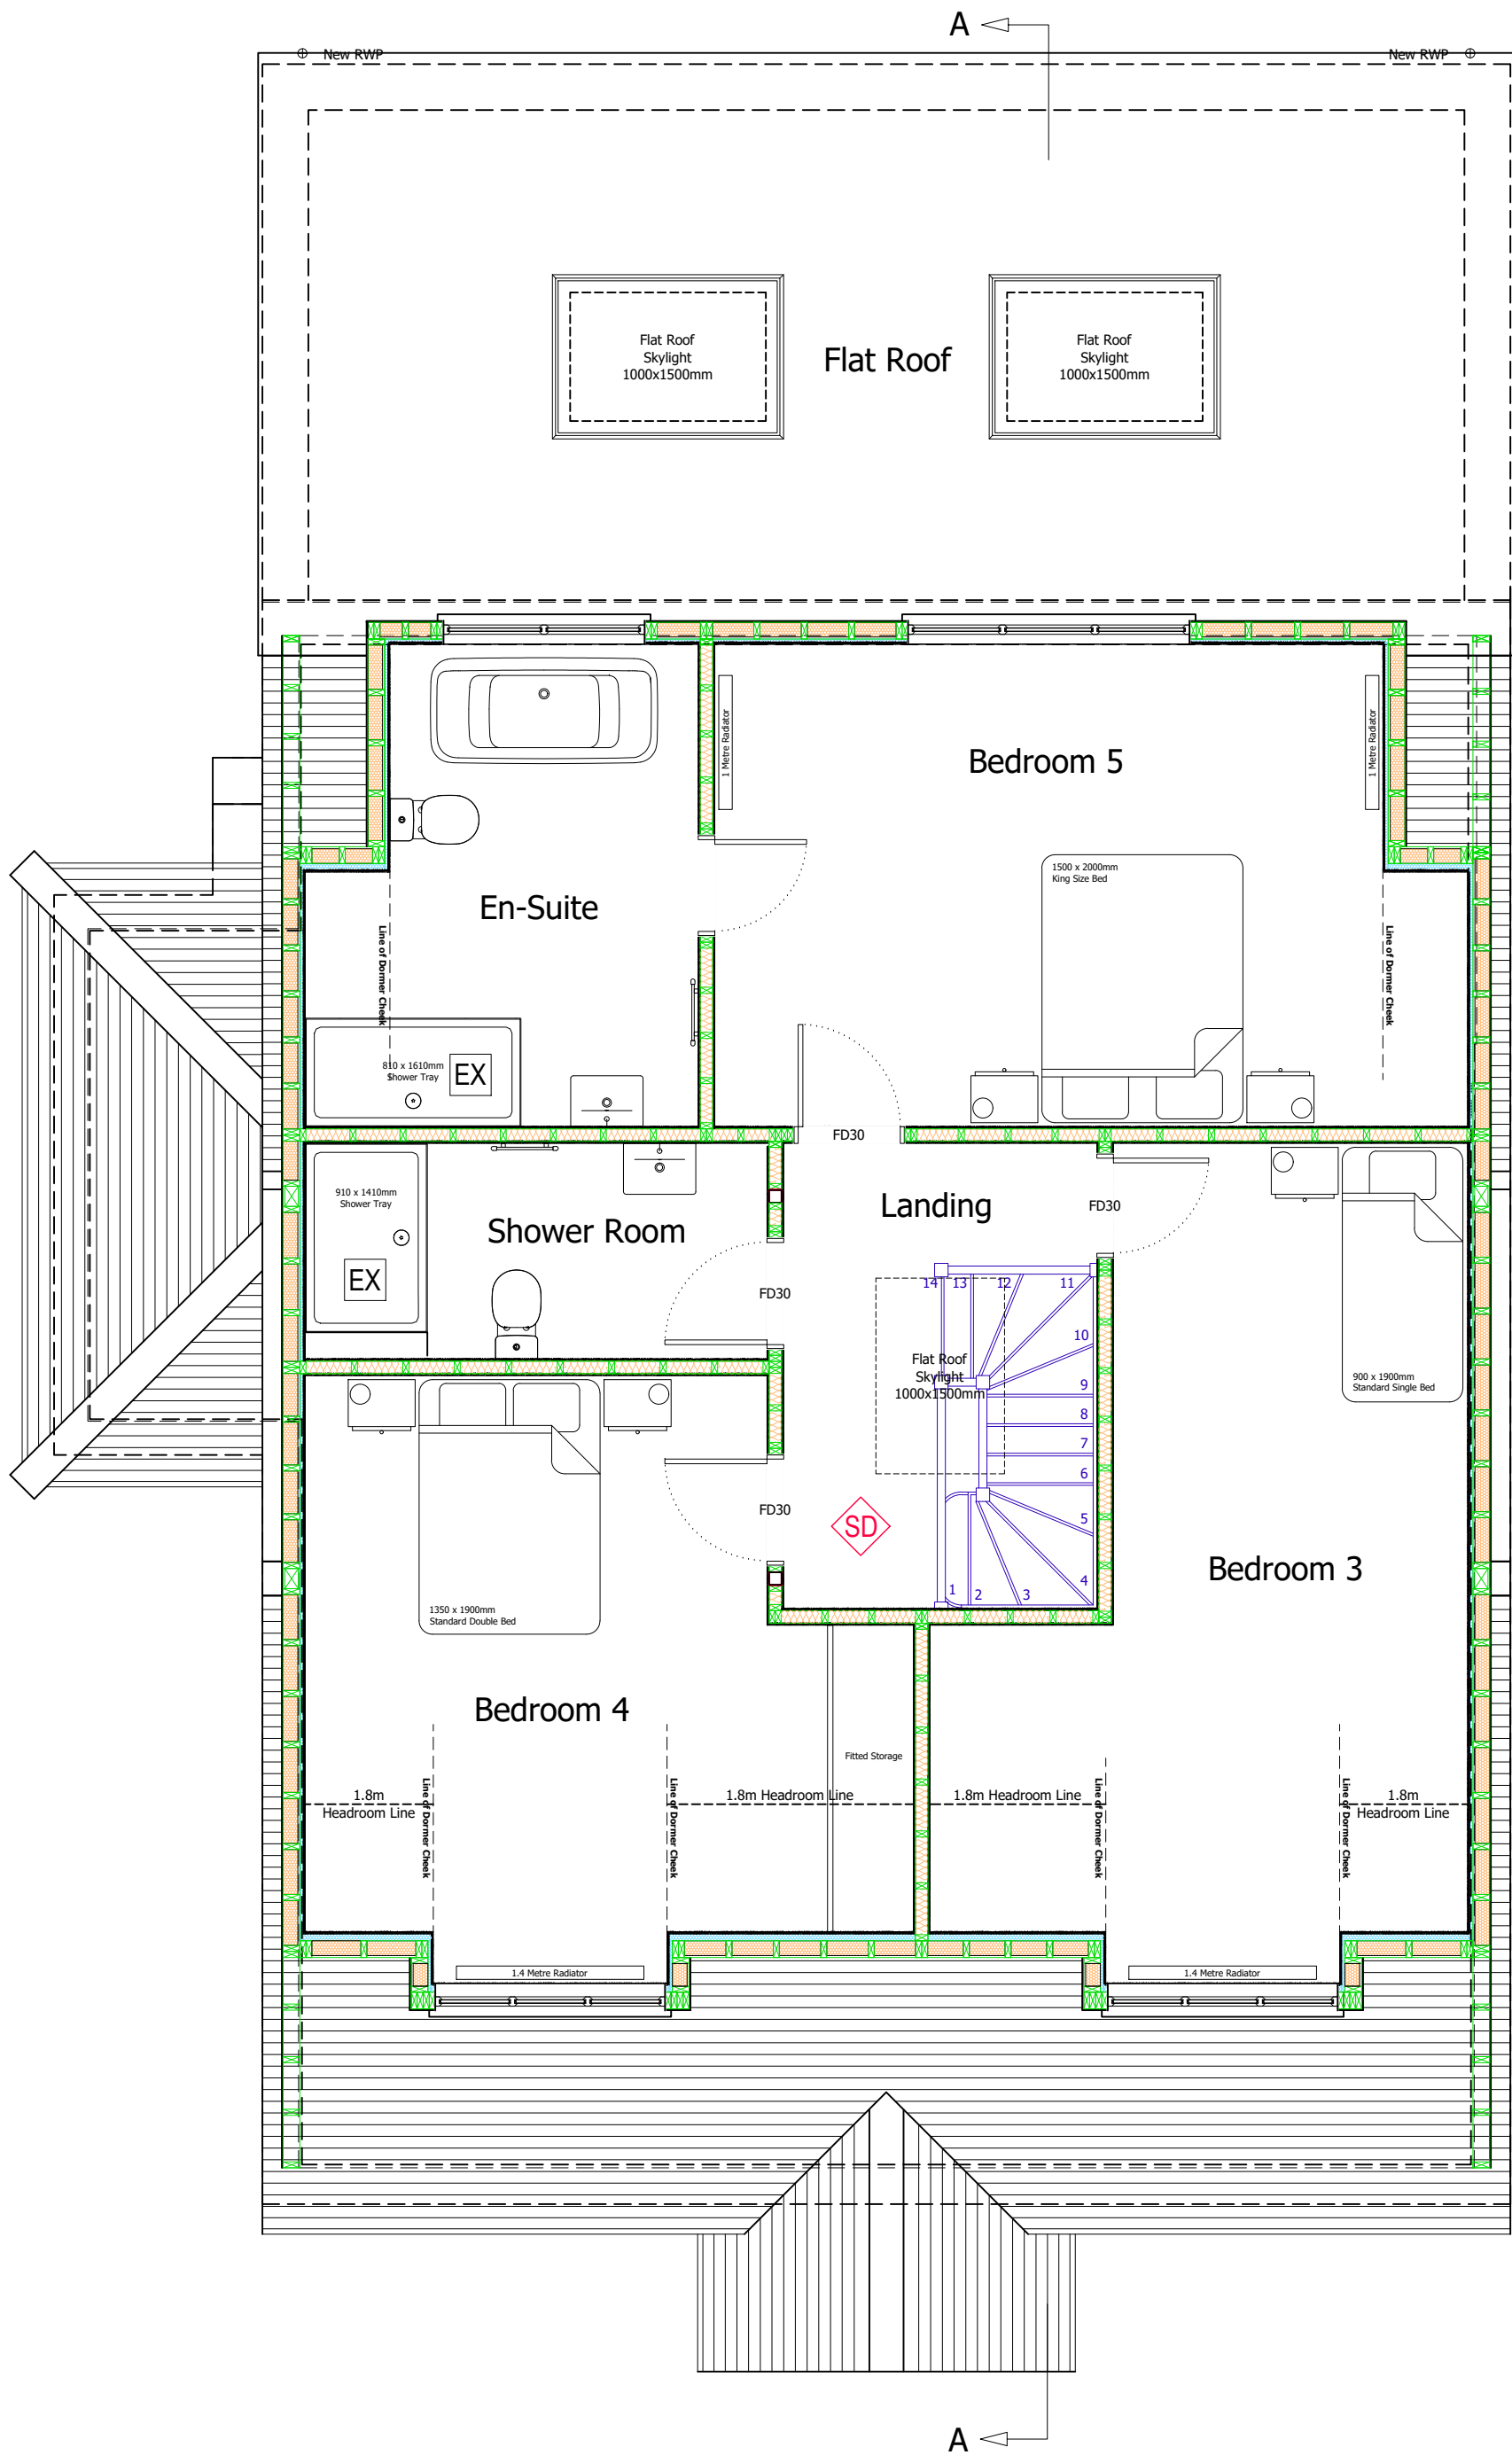

PROPOSED LOFT FLOOR PLAN

1:50

Metres

0 1 2 3 4 5

0 5 10 15

© Copyright Measured and Drawn Ltd.

This drawing is the property of Measured and Drawn Ltd and as such is the subject of Intellectual Property Rights including copyright and design rights. You must not reproduce, copy, loan or submit this drawing to any other party without the written consent of Measured and Drawn Ltd.

Dimensions whether scaled or figured are for Planning & Building Control approvals only. The General Contractor is responsible for the verification of all dimensions on site and must inform Measured and Drawn Ltd of any discrepancies prior to the setting out or ordering of materials.

**IT IS THE HOME OWNERS RESPONSIBILITY TO OBTAIN PARTY WALL, LINE OF JUNCTION OR NOTICE OF ADJACENT EXCAVATION AGREEMENTS.**

**Homeowners Name (s):**

Vikki Martin & Paul Nowroozi

**Site Address:**

45 Luckley Road  
Wokingham  
RG41 2ES

**Local Authority:**

Wokingham Borough Council

**Project Description:**

Single Storey Rear Extension & Loft Conversion

**Drawing Title:**

Proposed Loft Floor Plan

**Drawing Number:**

Drawing 2

**Revision:**

F

**Date issued:**



10/04/2025

**Drawn by:**


JW

**Scale:**

1:50 @ A2

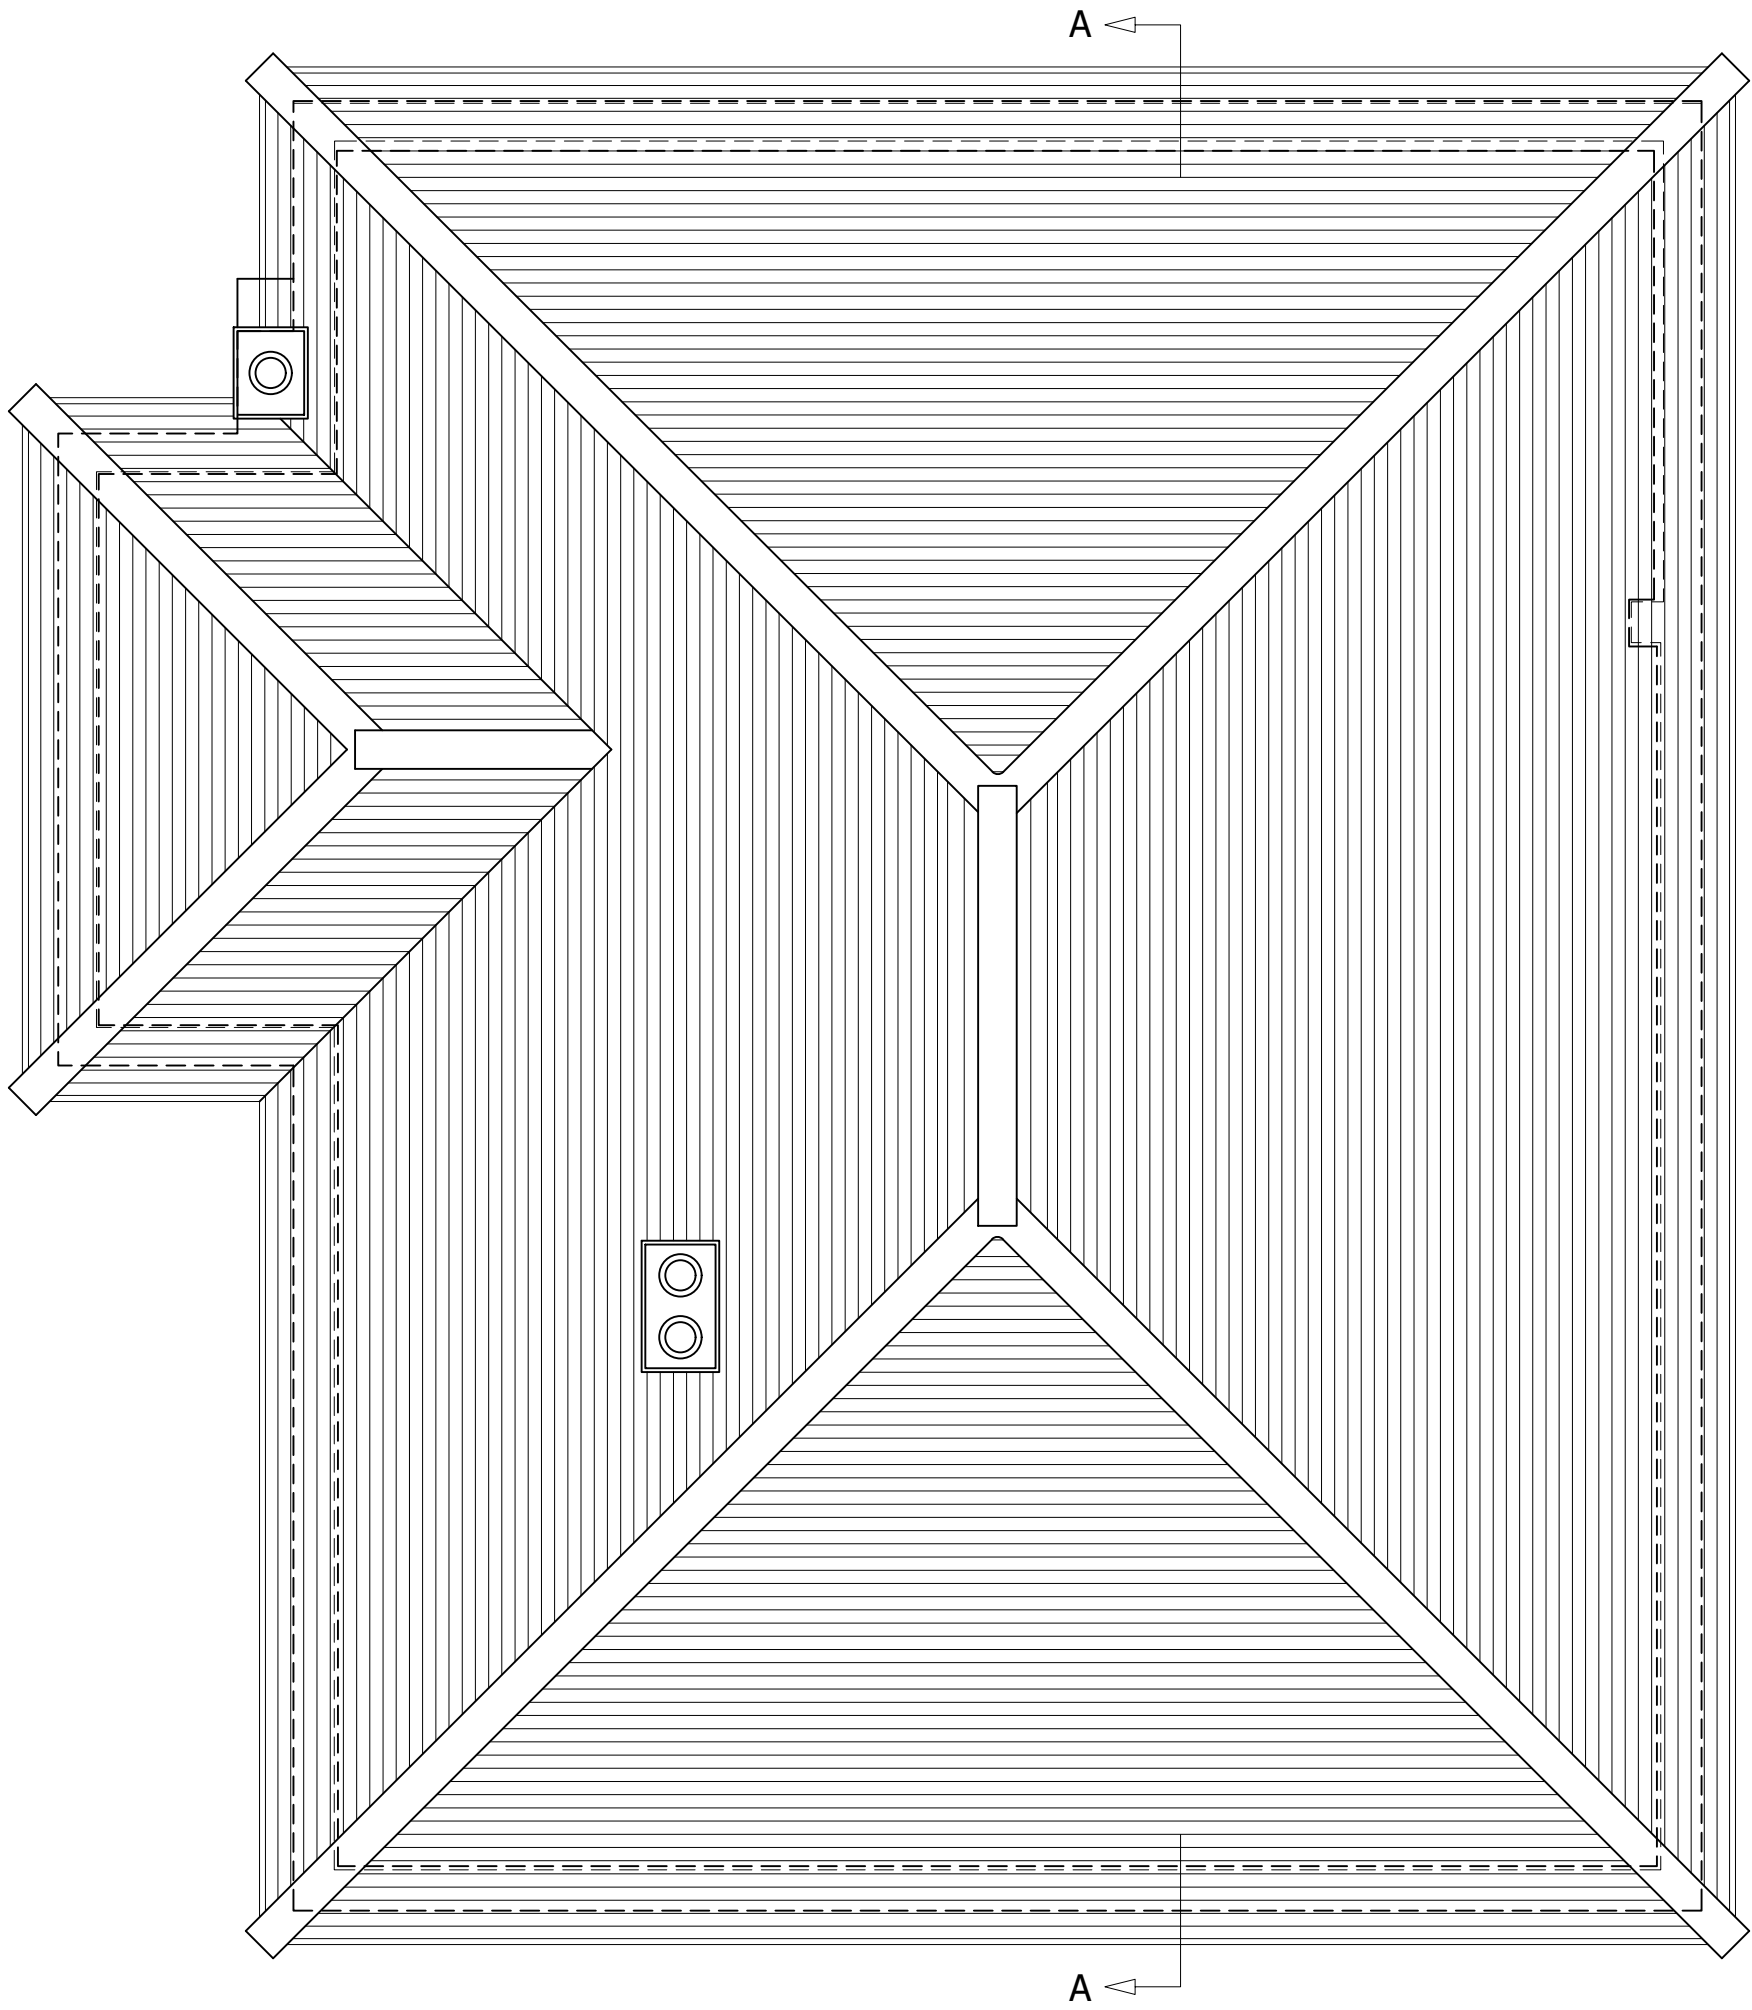 

EXISTING ROOF PLAN

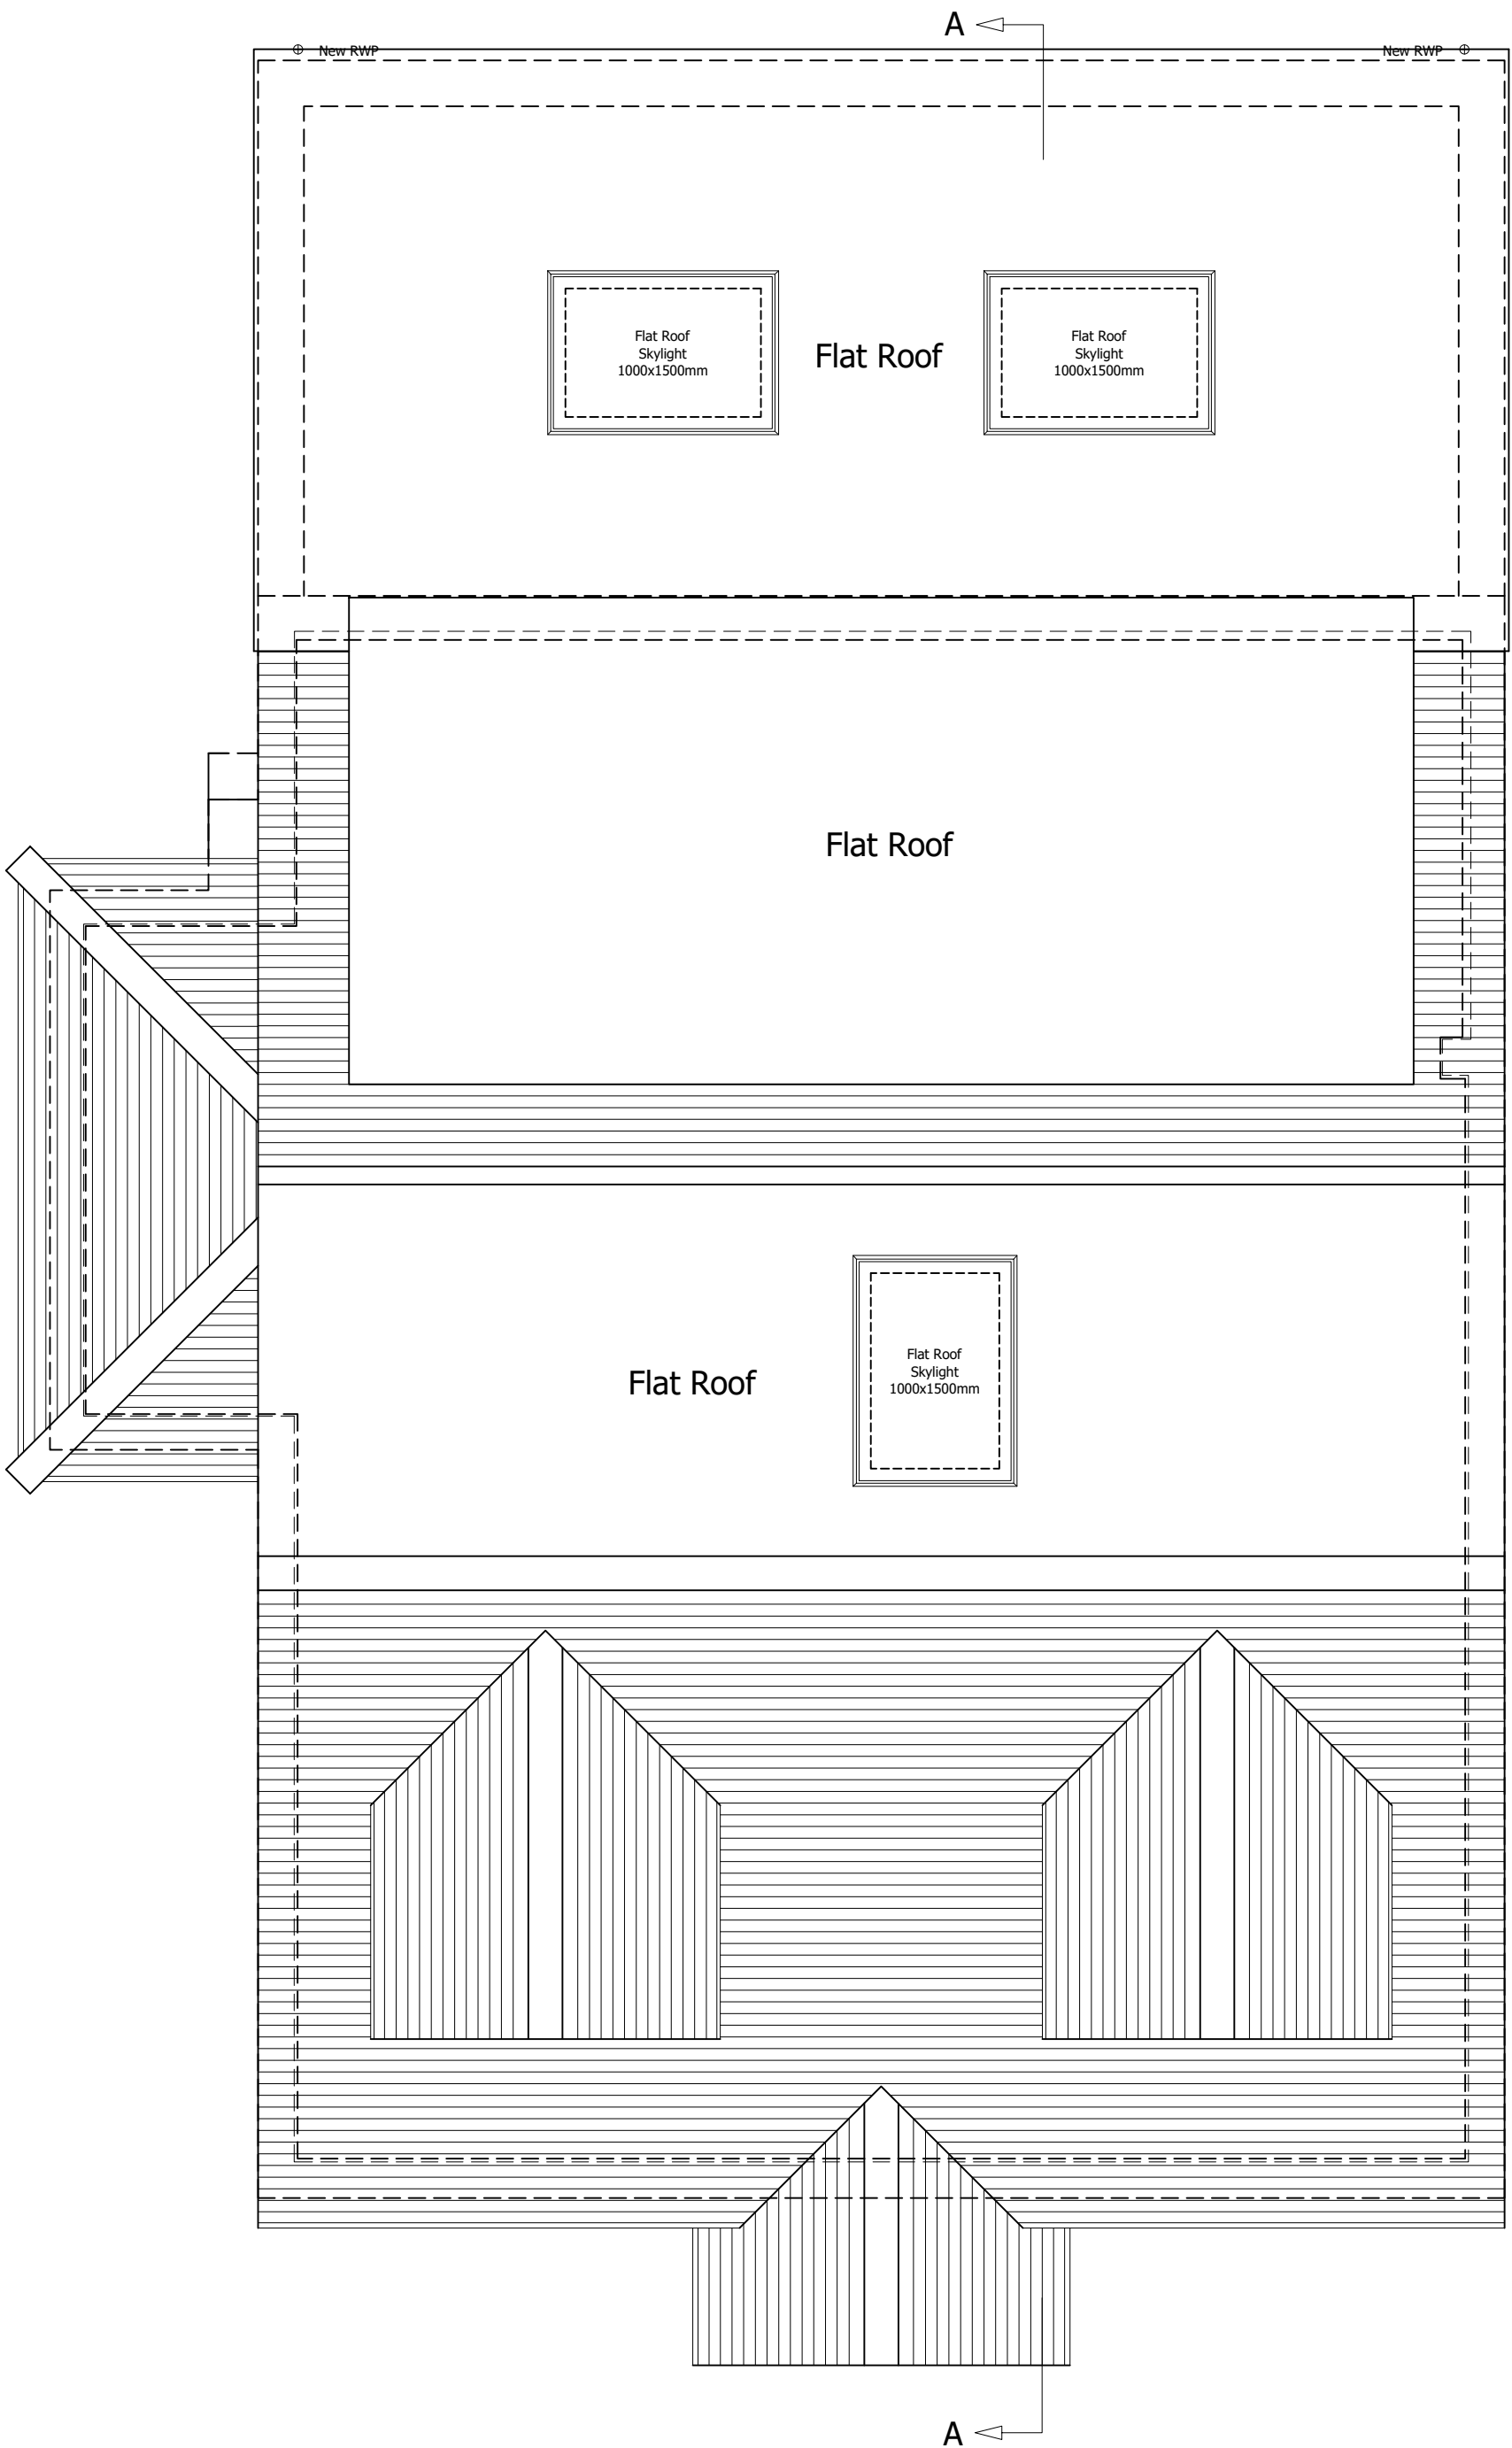

PROPOSED ROOF PLAN

© Copyright Measured and Drawn Ltd.

This drawing is the property of Measured and Drawn Ltd and as such is the subject of Intellectual Property Rights including copyright and design rights. You must not reproduce, copy, loan or submit this drawing to any other party without the written consent of Measured and Drawn Ltd.

Dimensions whether scaled or figured are for Planning & Building Control approvals only. The General Contractor is responsible for the verification of all dimensions on site and must inform Measured and Drawn Ltd of any discrepancies prior to the setting out or ordering of materials.

**IT IS THE HOME OWNERS RESPONSIBILITY TO OBTAIN PARTY WALL, LINE OF JUNCTION OR NOTICE OF ADJACENT EXCAVATION AGREEMENTS.**

**Homeowners Name (s):**

Vikki Martin & Paul Nowroozi

**Site Address:**

45 Luckley Road  
Wokingham  
RG41 2ES

**Local Authority:**

Wokingham Borough Council

**Project Description:**

Single Storey Rear Extension & Loft Conversion

**Drawing Title:**

Existing & Proposed Roof Plans

**Drawing Number:**

Drawing 3

**Revision:**

F

**Date issued:**

10/04/2025

**Drawn by:**


JW

**Scale:** 1:50 @ A2

Planning Issue Drawings



EXISTING FRONT ELEVATION

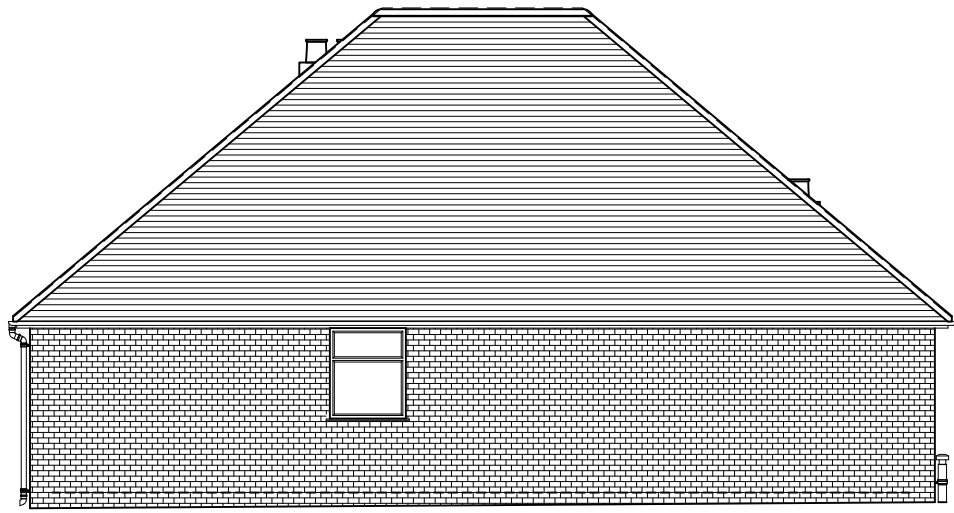


EXISTING RIGHT SIDE ELEVATION




EXISTING REAR ELEVATION



EXISTING LEFT SIDE ELEVATION

 


PROPOSED FRONT ELEVATION

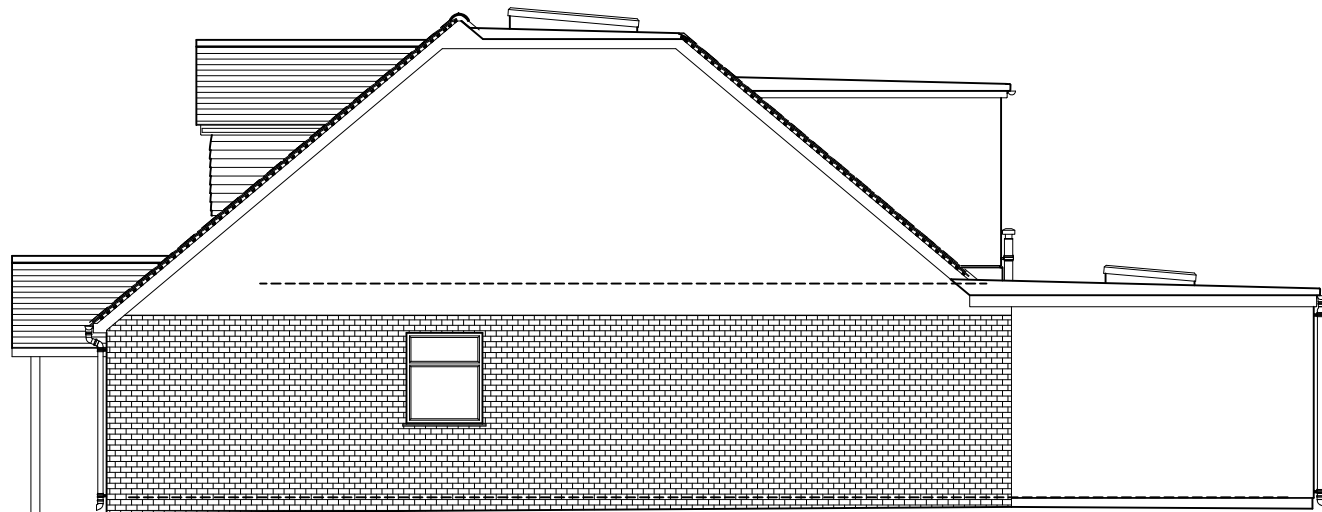


PROPOSED RIGHT SIDE ELEVATION



PROPOSED REAR ELEVATION

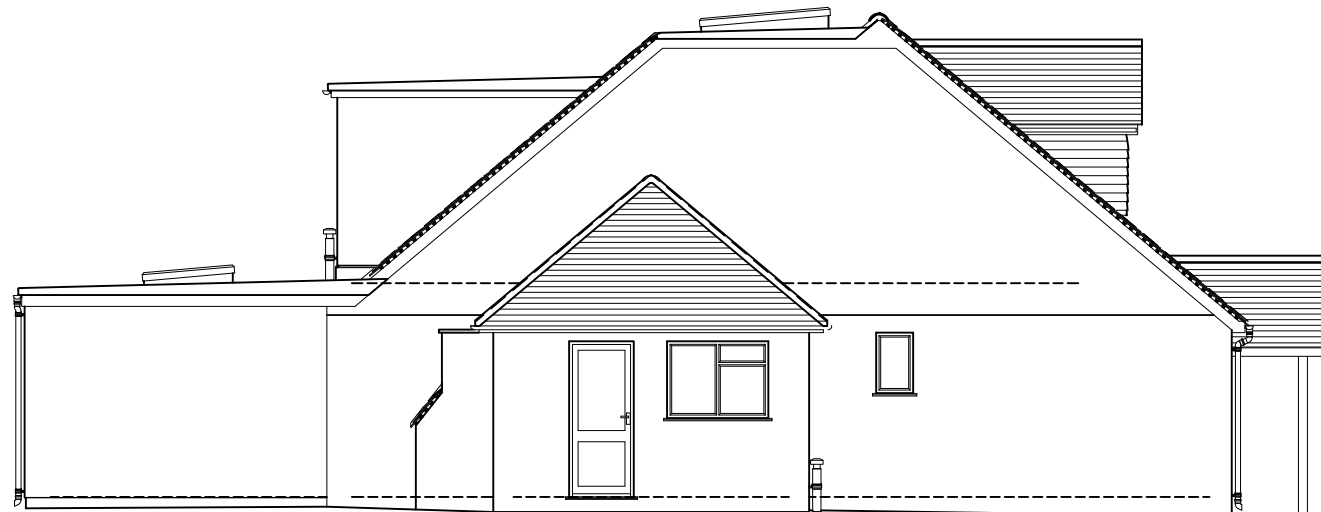

PROPOSED LEFT SIDE ELEVATION

 

© Copyright Measured and Drawn Ltd.

This drawing is the property of Measured and Drawn Ltd and as such is the subject of Intellectual Property Rights including copyright and design rights. You must not reproduce, copy, loan or submit this drawing to any other party without the written consent of Measured and Drawn Ltd.

Dimensions whether scaled or figured are for Planning & Building Control approvals only. The General Contractor is responsible for the verification of all dimensions on site and must inform Measured and Drawn Ltd of any discrepancies prior to the setting out or ordering of materials.

**IT IS THE HOME OWNERS RESPONSIBILITY TO OBTAIN PARTY WALL, LINE OF JUNCTION OR NOTICE OF ADJACENT EXCAVATION AGREEMENTS.**

Homeowners Name (s):

Vikki Martin & Paul Nowroozi

Site Address:

45 Luckley Road  
Wokingham  
RG41 2ES

Local Authority:

Wokingham Borough Council

Project Description:

Single Storey Rear Extension & Loft Conversion

Drawing Title:

Existing & Proposed Elevations

Drawing Number:

Drawing 4

Revision:

F

Date issued:



10/04/2025

Drawn by:



JW

Scale:

1:100 @ A2

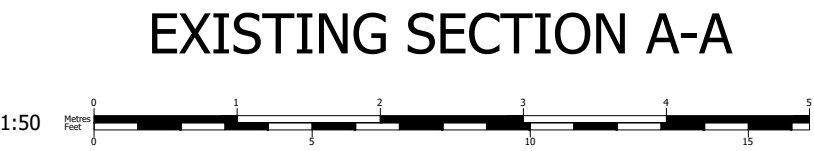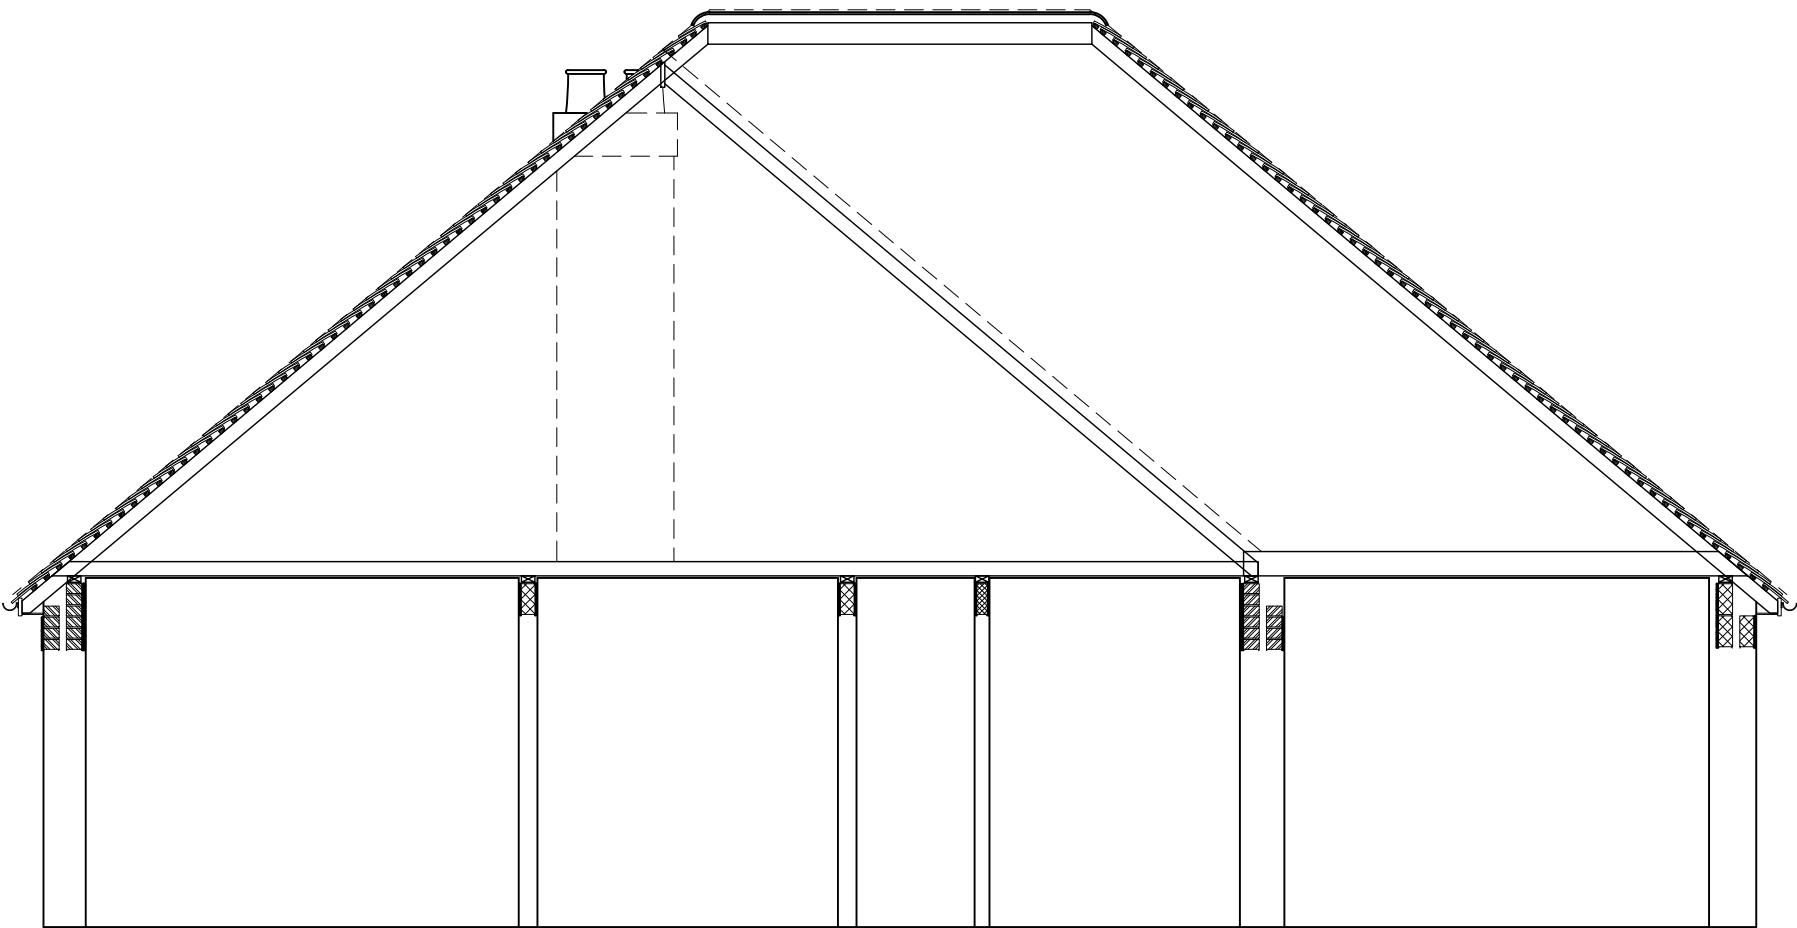


EXISTING SECTION A-A

 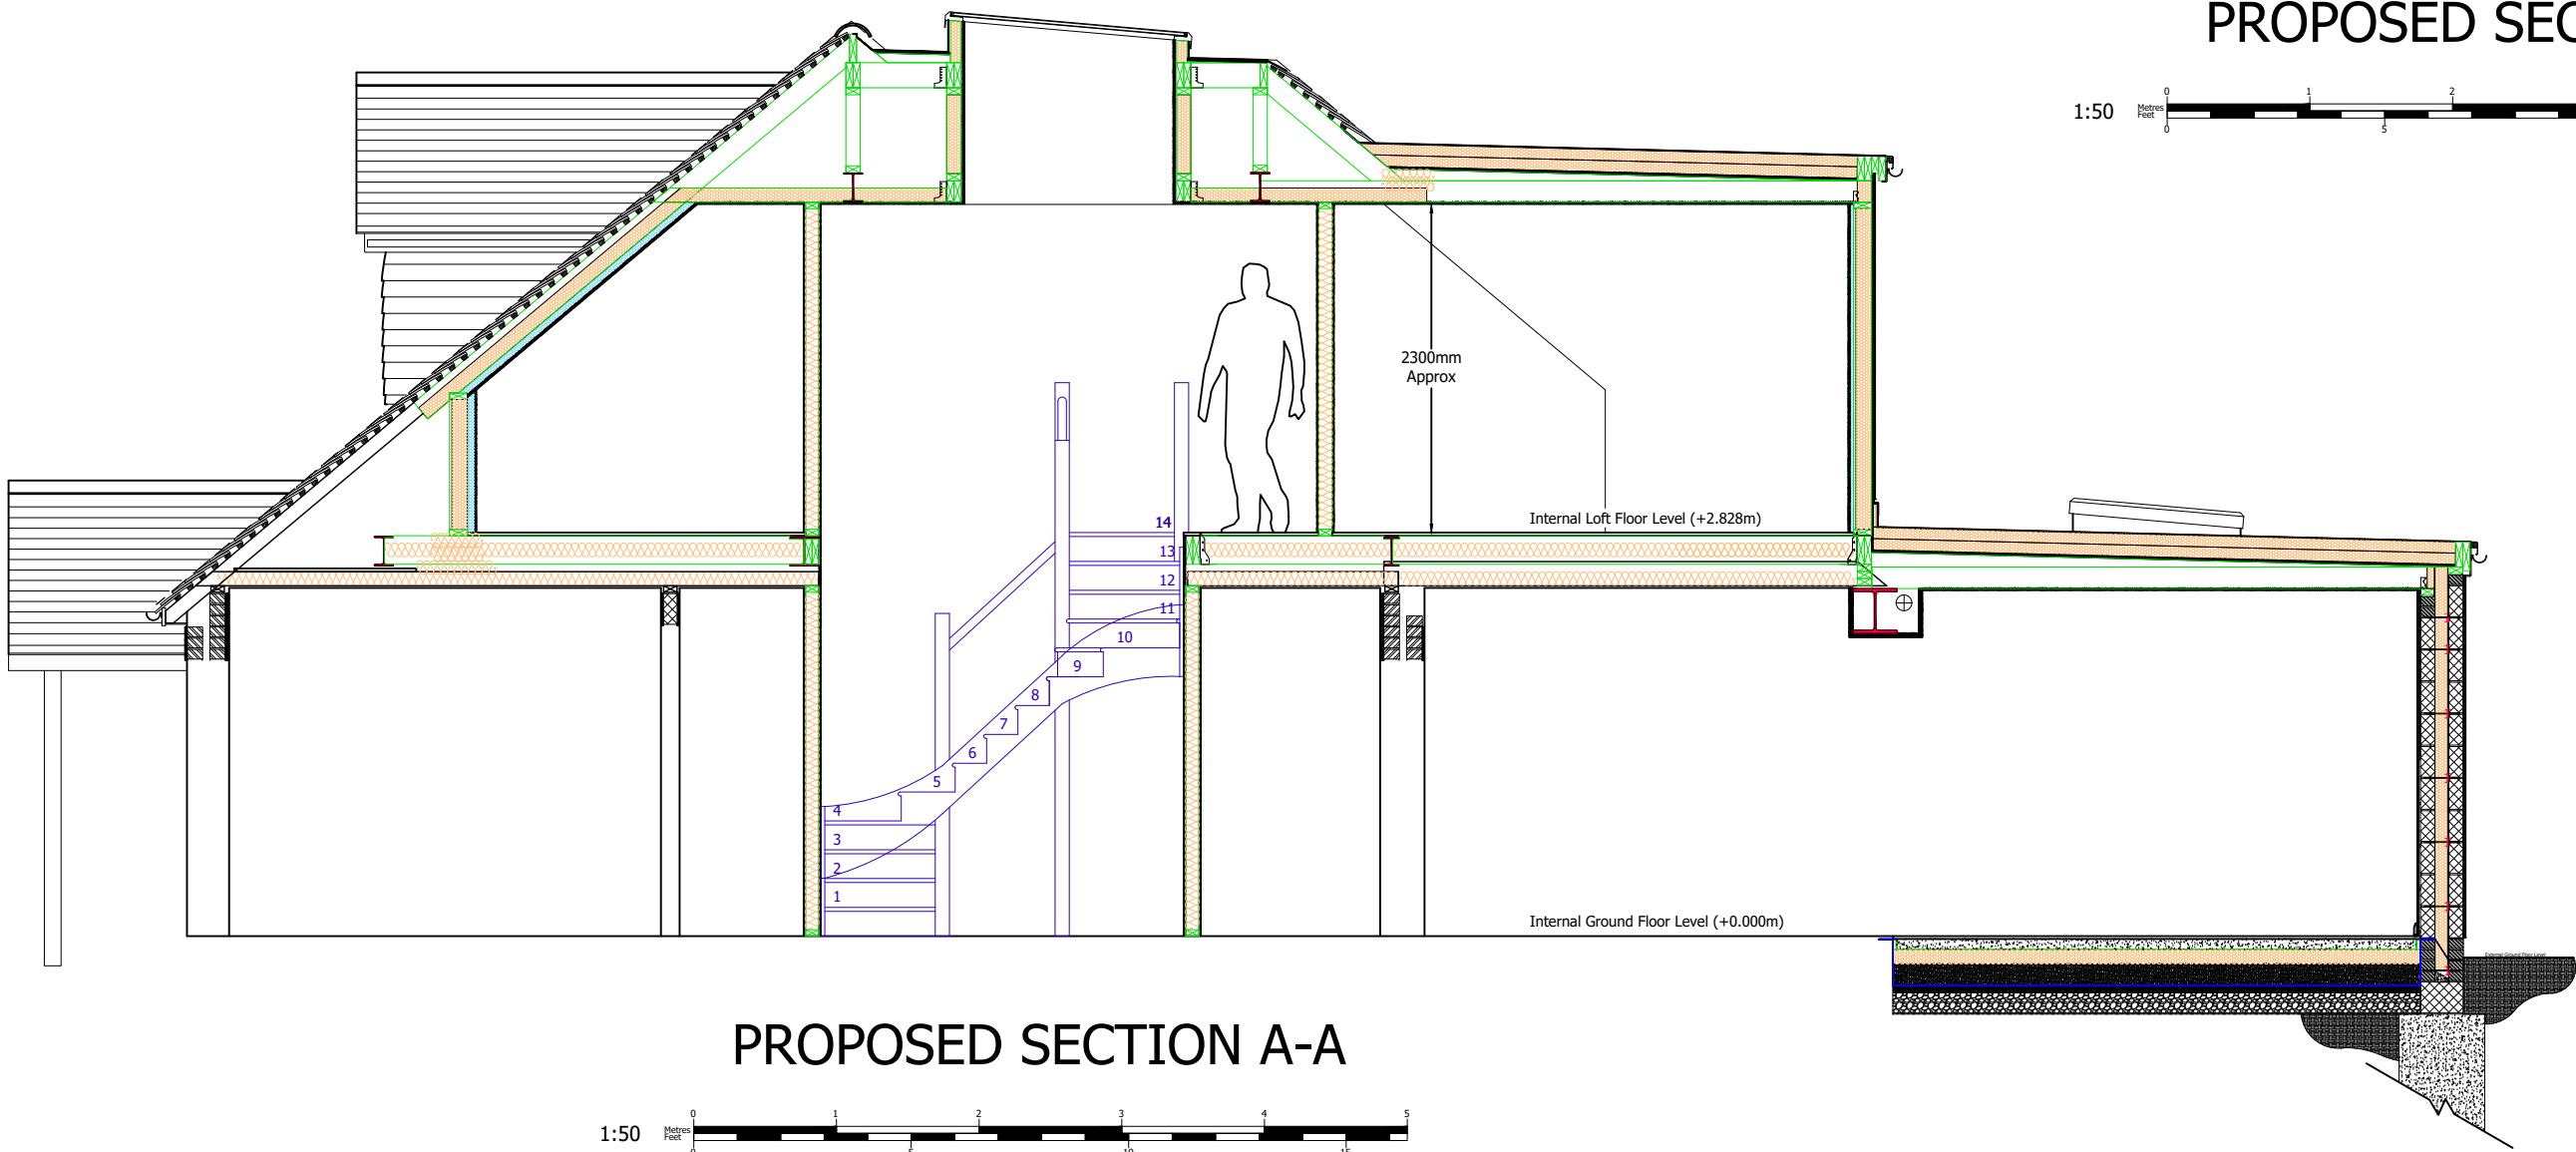

PROPOSED SECTION A-A

PROPOSED SECTION A-A

 

© Copyright Measured and Drawn Ltd.

This drawing is the property of Measured and Drawn Ltd and as such is the subject of Intellectual Property Rights including copyright and design rights. You must not reproduce, copy, loan or submit this drawing to any other party without the written consent of Measured and Drawn Ltd.

Dimensions whether scaled or figured are for Planning & Building Control approvals only. The General Contractor is responsible for the verification of all dimensions on site and must inform Measured and Drawn Ltd of any discrepancies prior to the setting out or ordering of materials.

**IT IS THE HOME OWNERS RESPONSIBILITY TO OBTAIN PARTY WALL, LINE OF JUNCTION OR NOTICE OF ADJACENT EXCAVATION AGREEMENTS.**

**Homeowners Name (s):**

Vikki Martin & Paul Nowroozi

**Site Address:**

45 Luckley Road  
Wokingham  
RG41 2ES

**Local Authority:**

Wokingham Borough Council

**Project Description:**

Single Storey Rear Extension & Loft Conversion

**Drawing Title:**

Existing & Proposed Sections A-A

**Drawing Number:**

Drawing 5

**Revision:**

F

**Date issued:**

10/04/2025

**Drawn by:**

JW

**Scale:** 1:50 @ A2