

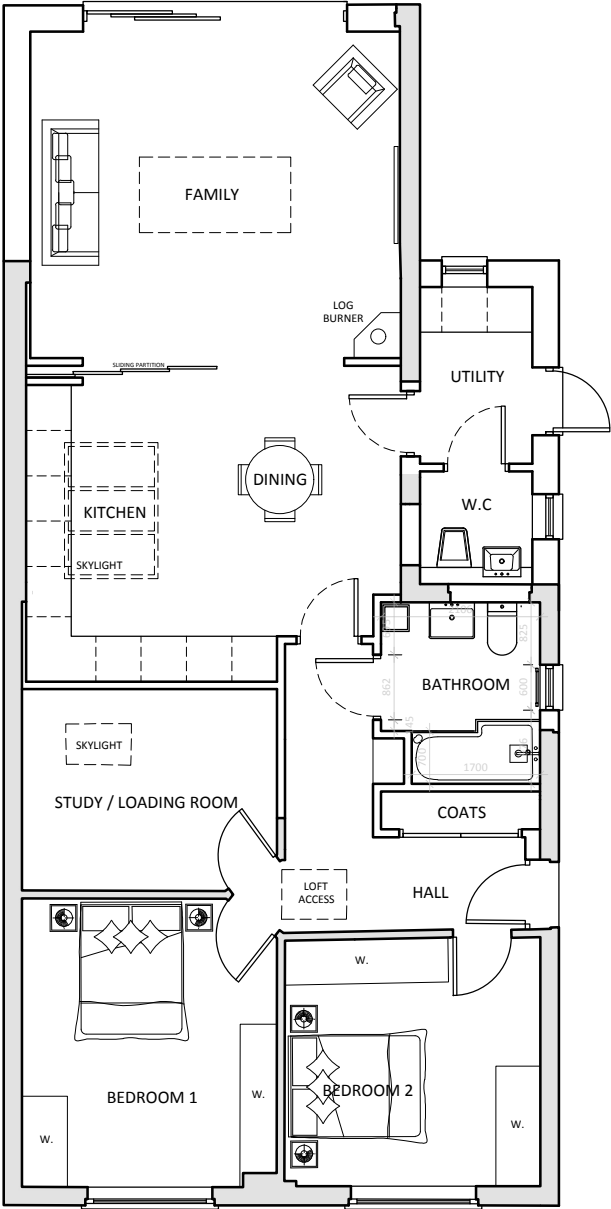


 

GROUND FLOOR PLAN

SCALE 1:100
AS PROPOSED

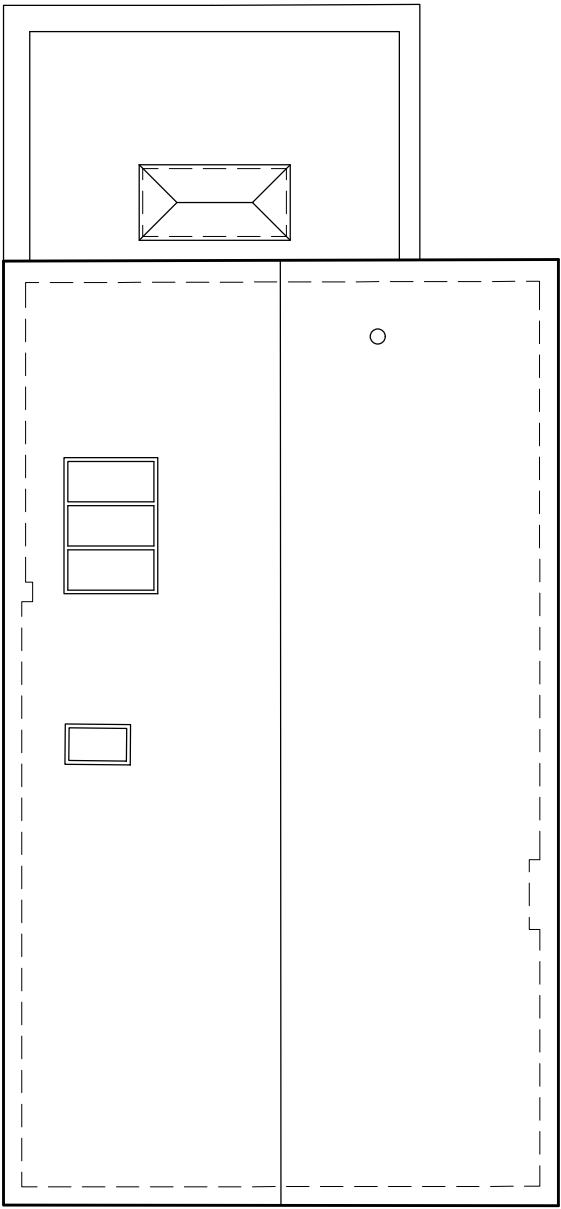

ROOFSCAPE PLAN

SCALE 1:100
AS PROPOSED



REV.	DATE	REVISIONS:	REV.	DATE	REVISIONS:	CLIENT:	PROJECT:	20-21-NEW Architecture Technical Vision +44 (0) 1344 513514 admin@2020architecture.co.uk www.2020architecture.co.uk Old Boundary House, London Road, Sunningdale, Berkshire, SL5 0DJ	
A	22.01.25	MINOR AMENDMENTS MADE TO REDUCE ROOF STRUCTURE.				MR & MRS I WEBB	13 ELLIS ROAD, CROWTHORNE, WOKINGHAM, RG45 6PU		
B	16.04.25	MINOR AMENDMENTS MADE TO SIMPLIFY ROOF STRUCTURE.				SCALE: 1:100 (A3 ORIGINAL)	DRAWING: FLOOR PLANS AS PROPOSED		
						DRAWN: BM	DRAWING NO: P01		
						DATE: NOV '24	JOB NO: 21 - F0699	REVISION: B	