


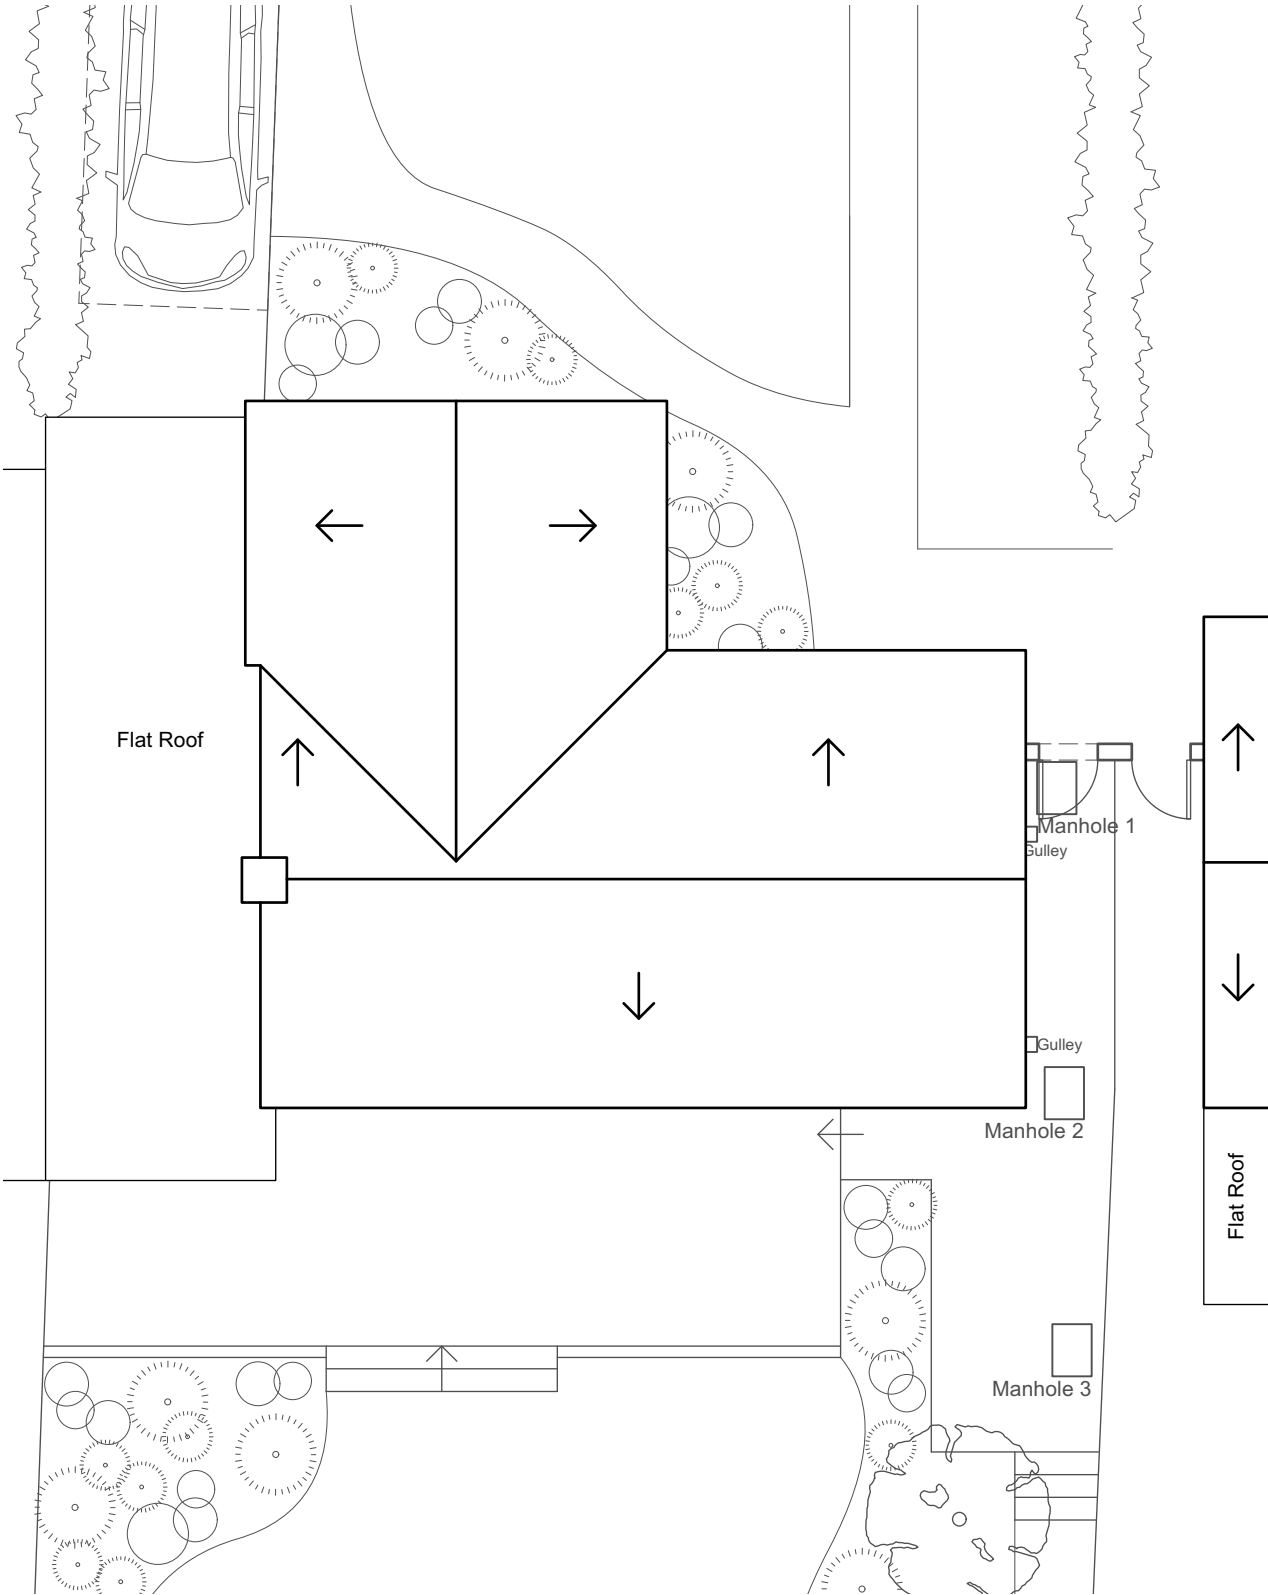


Existing Roof Plan

All dimensions are to be checked on site before work commences.
Figured dimensions to be taken in preference to scaled dimensions.
If in doubt please ask.

Site boundary shown as described by the client. Site surroundings based upon the site survey by Warner Surveys.

All to be read in conjunction with all other relevant information produced by Holtham+Newman Architects.

© Copyright reserved 2024

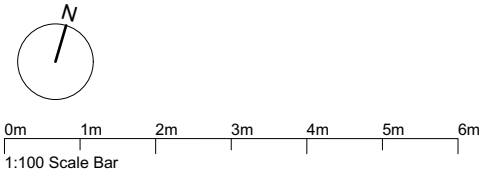

HOLTHAM+NEWMAN

ARCHITECTS

The Old Dairy, 282A Hyde End Road,
Spencers Wood, Reading,
Berkshire RG7 1DN

T: 07971 316497
E: hello@hnarchitects.co.uk

Project:

34 St Patricks Avenue
Charvil, Reading
RG10 9RA

Client

Mr and Mrs Holland

Drawing Title:

Existing Roof Plans

Scale: 1:100 @A3

Dwg. No.: 2431 - S101

Rev.: P2

Drawn by: LN

Date: Jul 2024

P2	Issued for Planning	06/11/24	LN
Rev	Notes	Date	Initial
Status	Planning		