

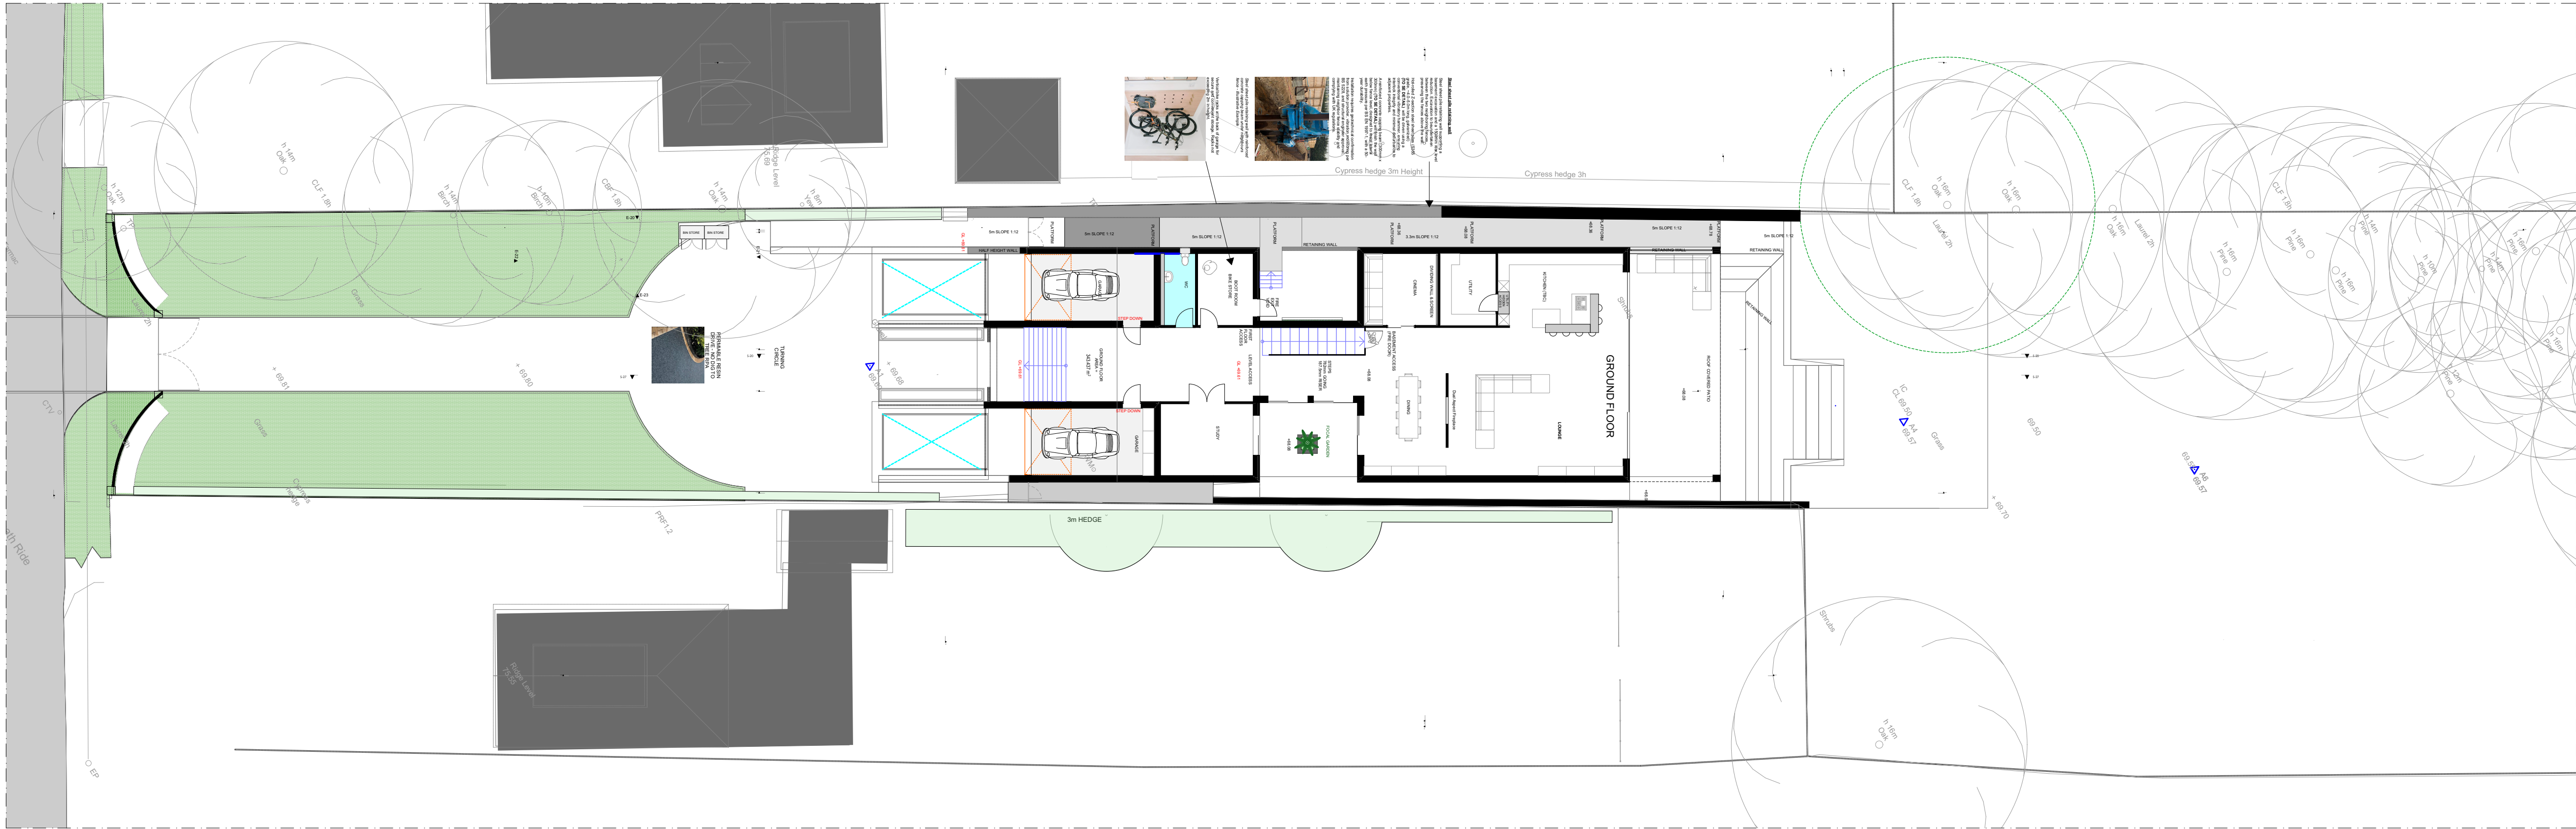


SITE PLAN 1:200

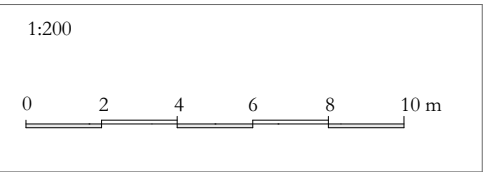

SITE AREA =
7,131.990 m²

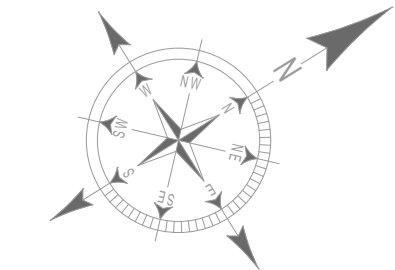

© This drawing remains the property of The Keen Partnership and shall not be copied without prior written consent.
All dimensions to be checked on site and any discrepancies to be reported before work commences.

Notes:

THE KEEN PARTNERSHIP
The Courtyard
Edinburgh Road
Reading RG30 2UA
Tel: 0118 9510 855
Fax: 0118 9510 865
chris@keenpartnership.co.uk
www.keenpartnership.co.uk



Client: Jinder Singh Rahi		
Job Title: Silver Birches, Heath Ride, Sindlesham, Wokingham, RG40 3QJ		
Drawing Title: Site Plan REV 01		
Issue Date: 10/08/2026	Status: Planning Drawings	
	Drawn By: M.W	Scale: 1:200@A1
Job No: This ONE	Drawing No: 9377-131	Rev: 6