




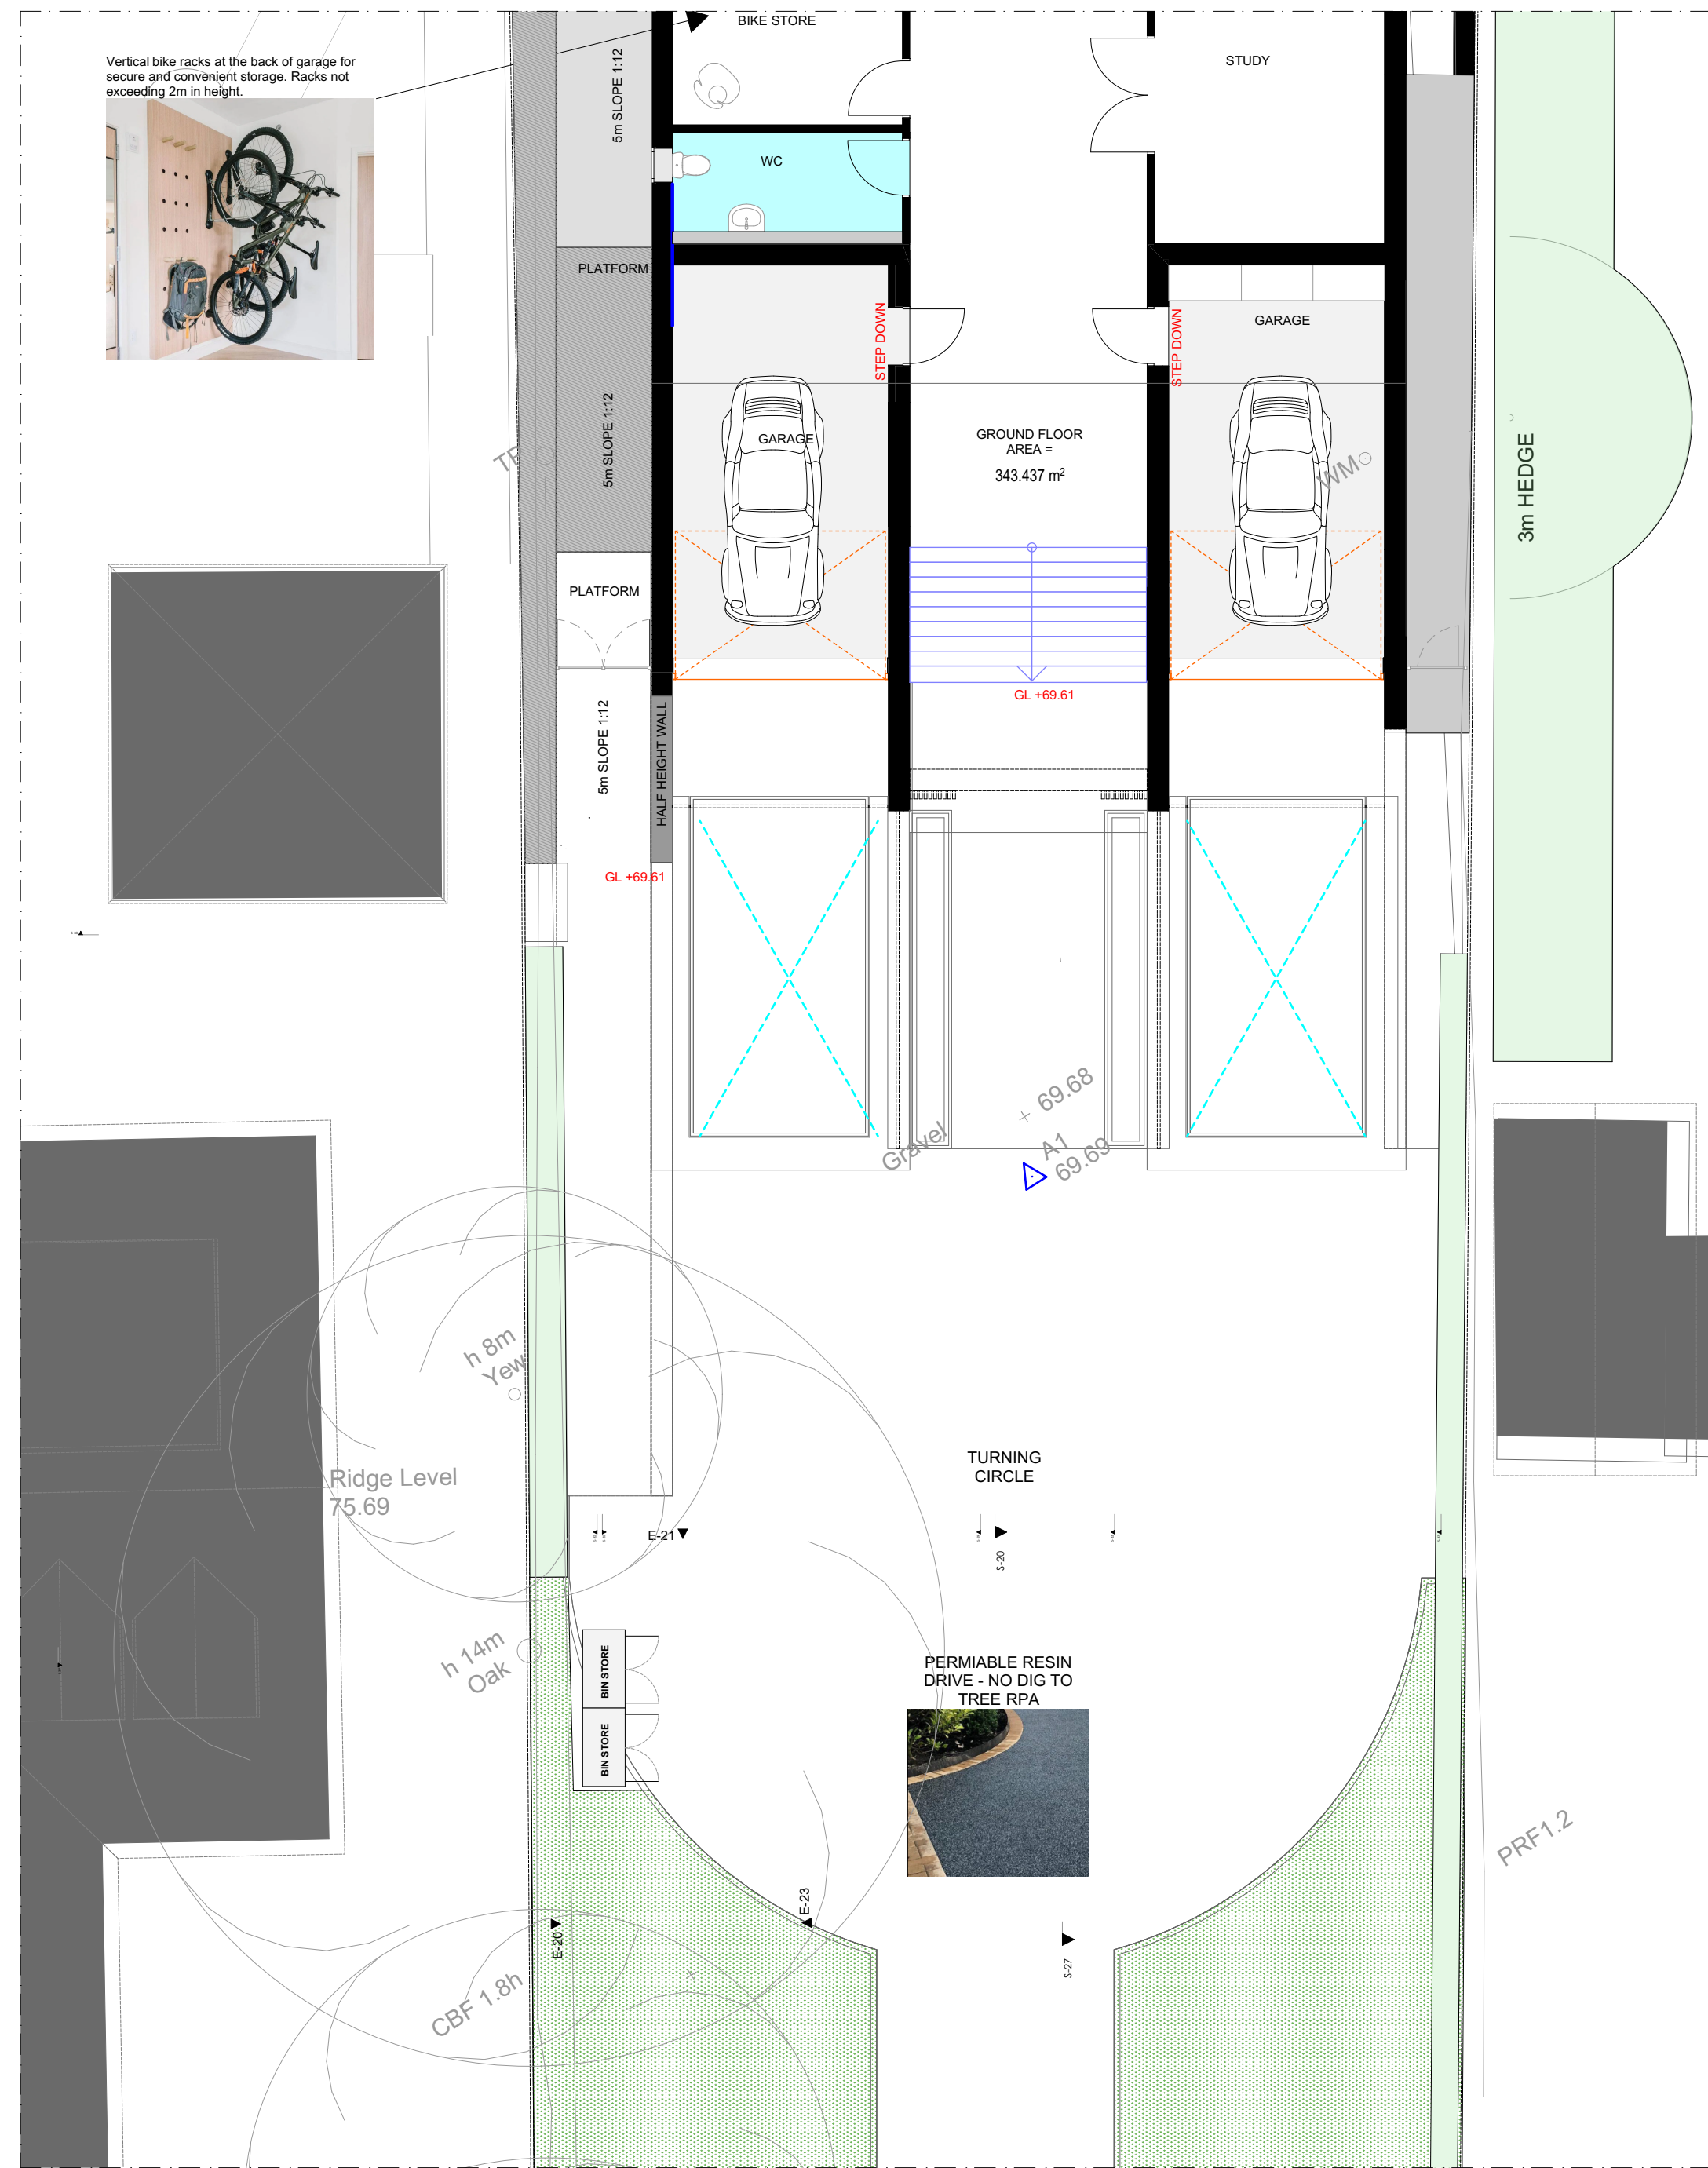

1:100 Proposed Ground Floor Plan

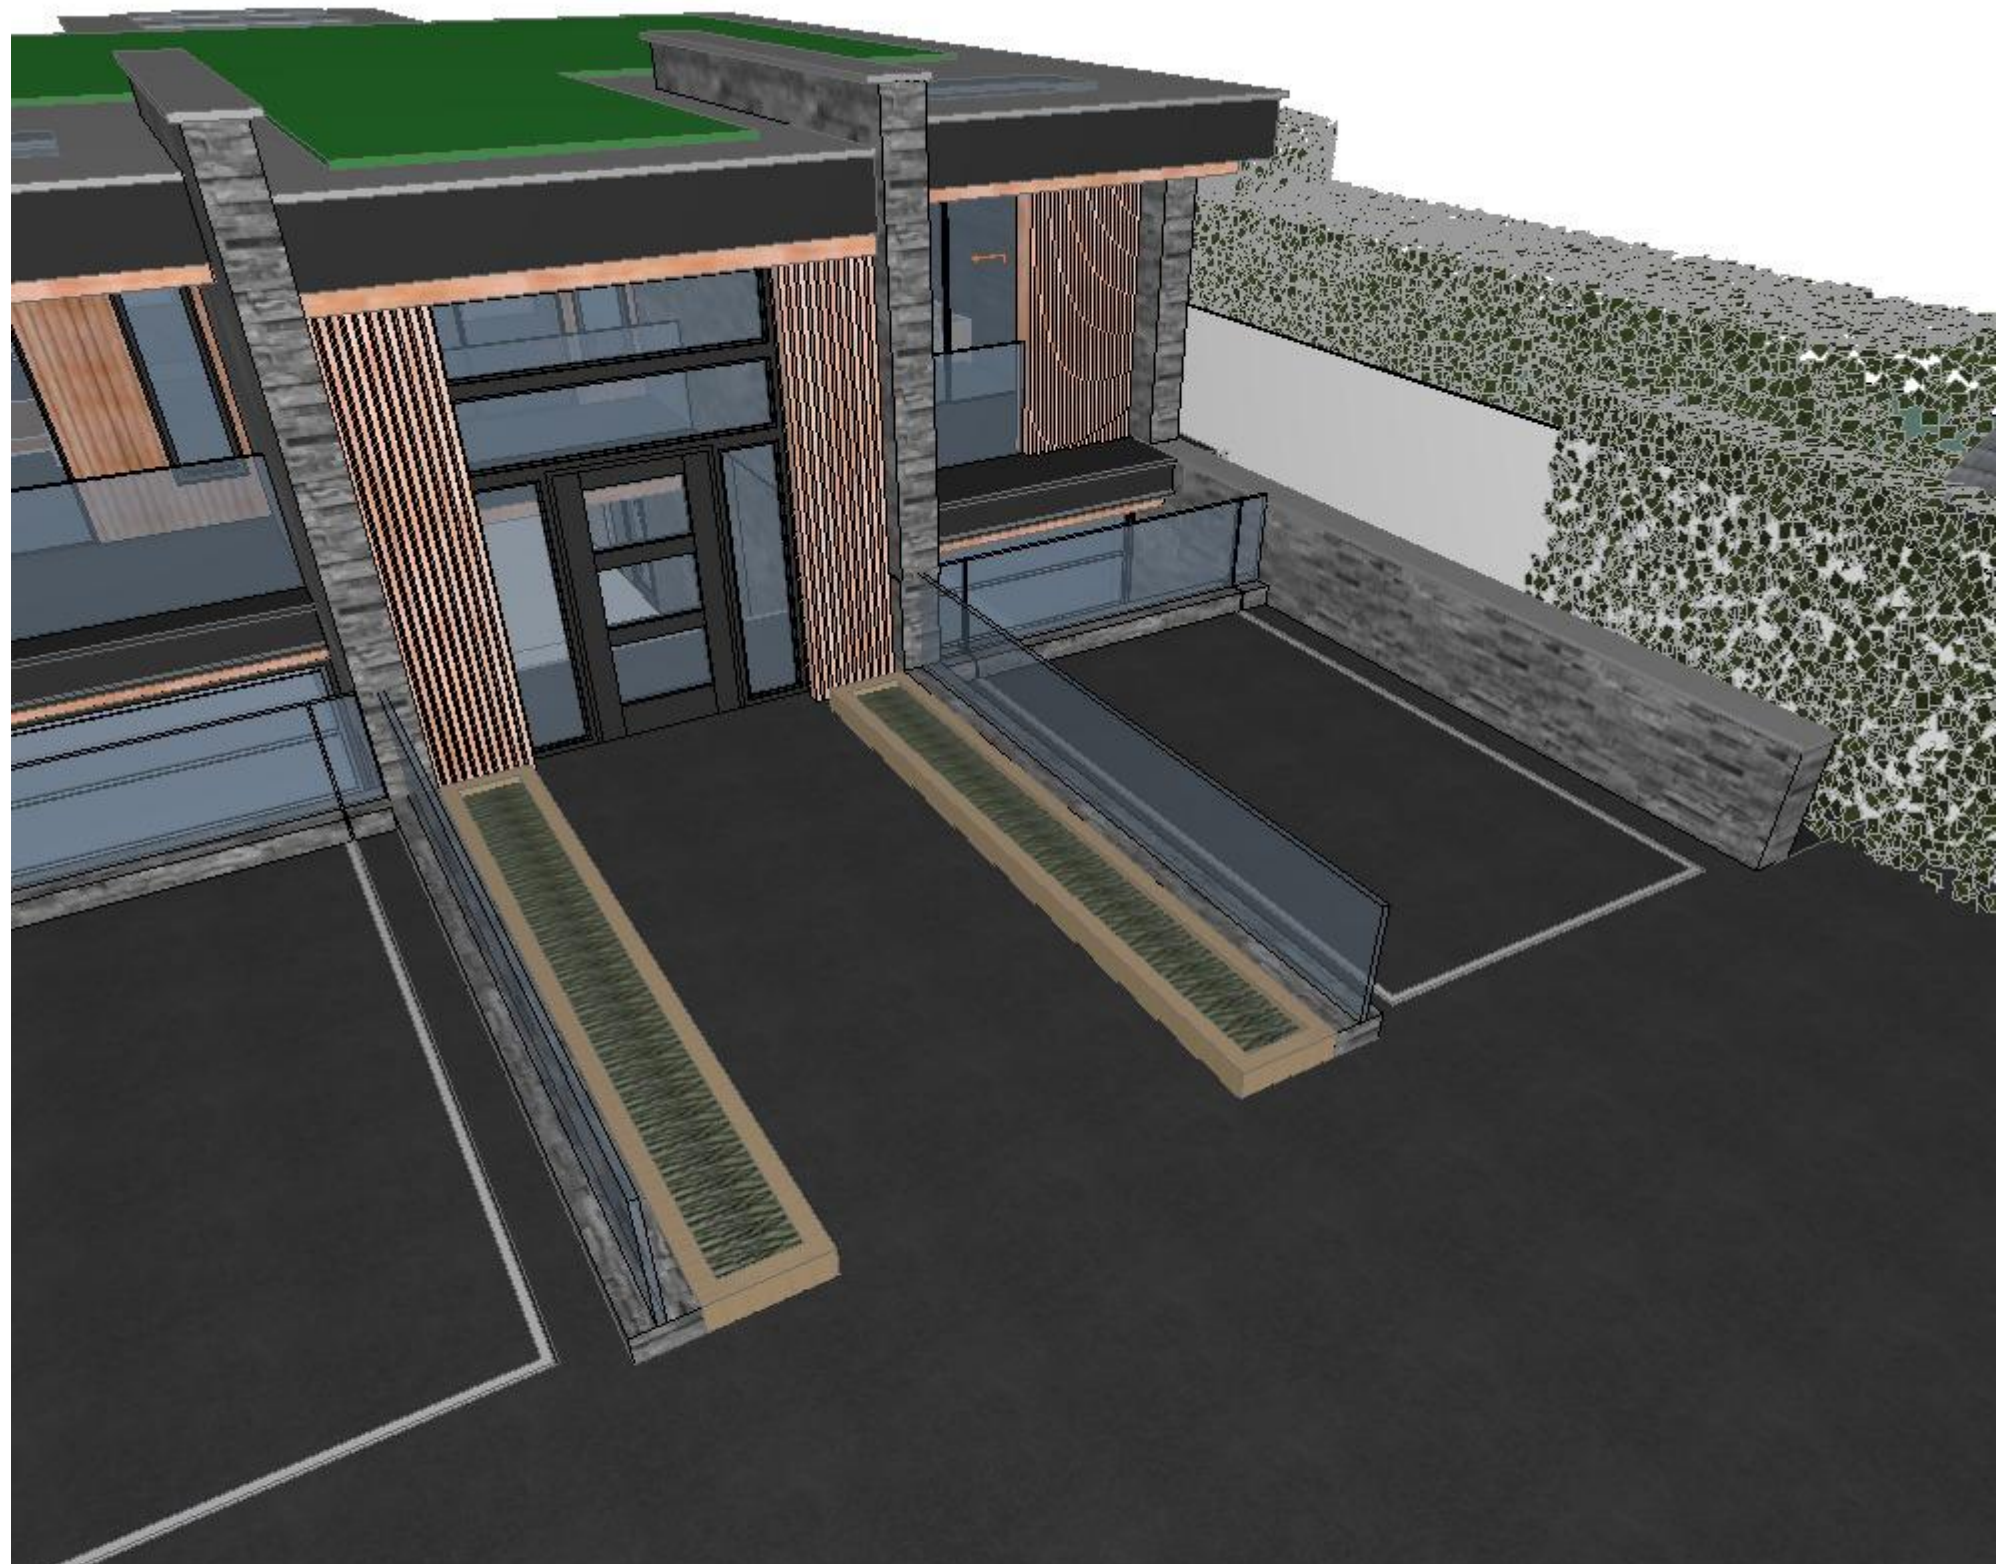

Car Lift

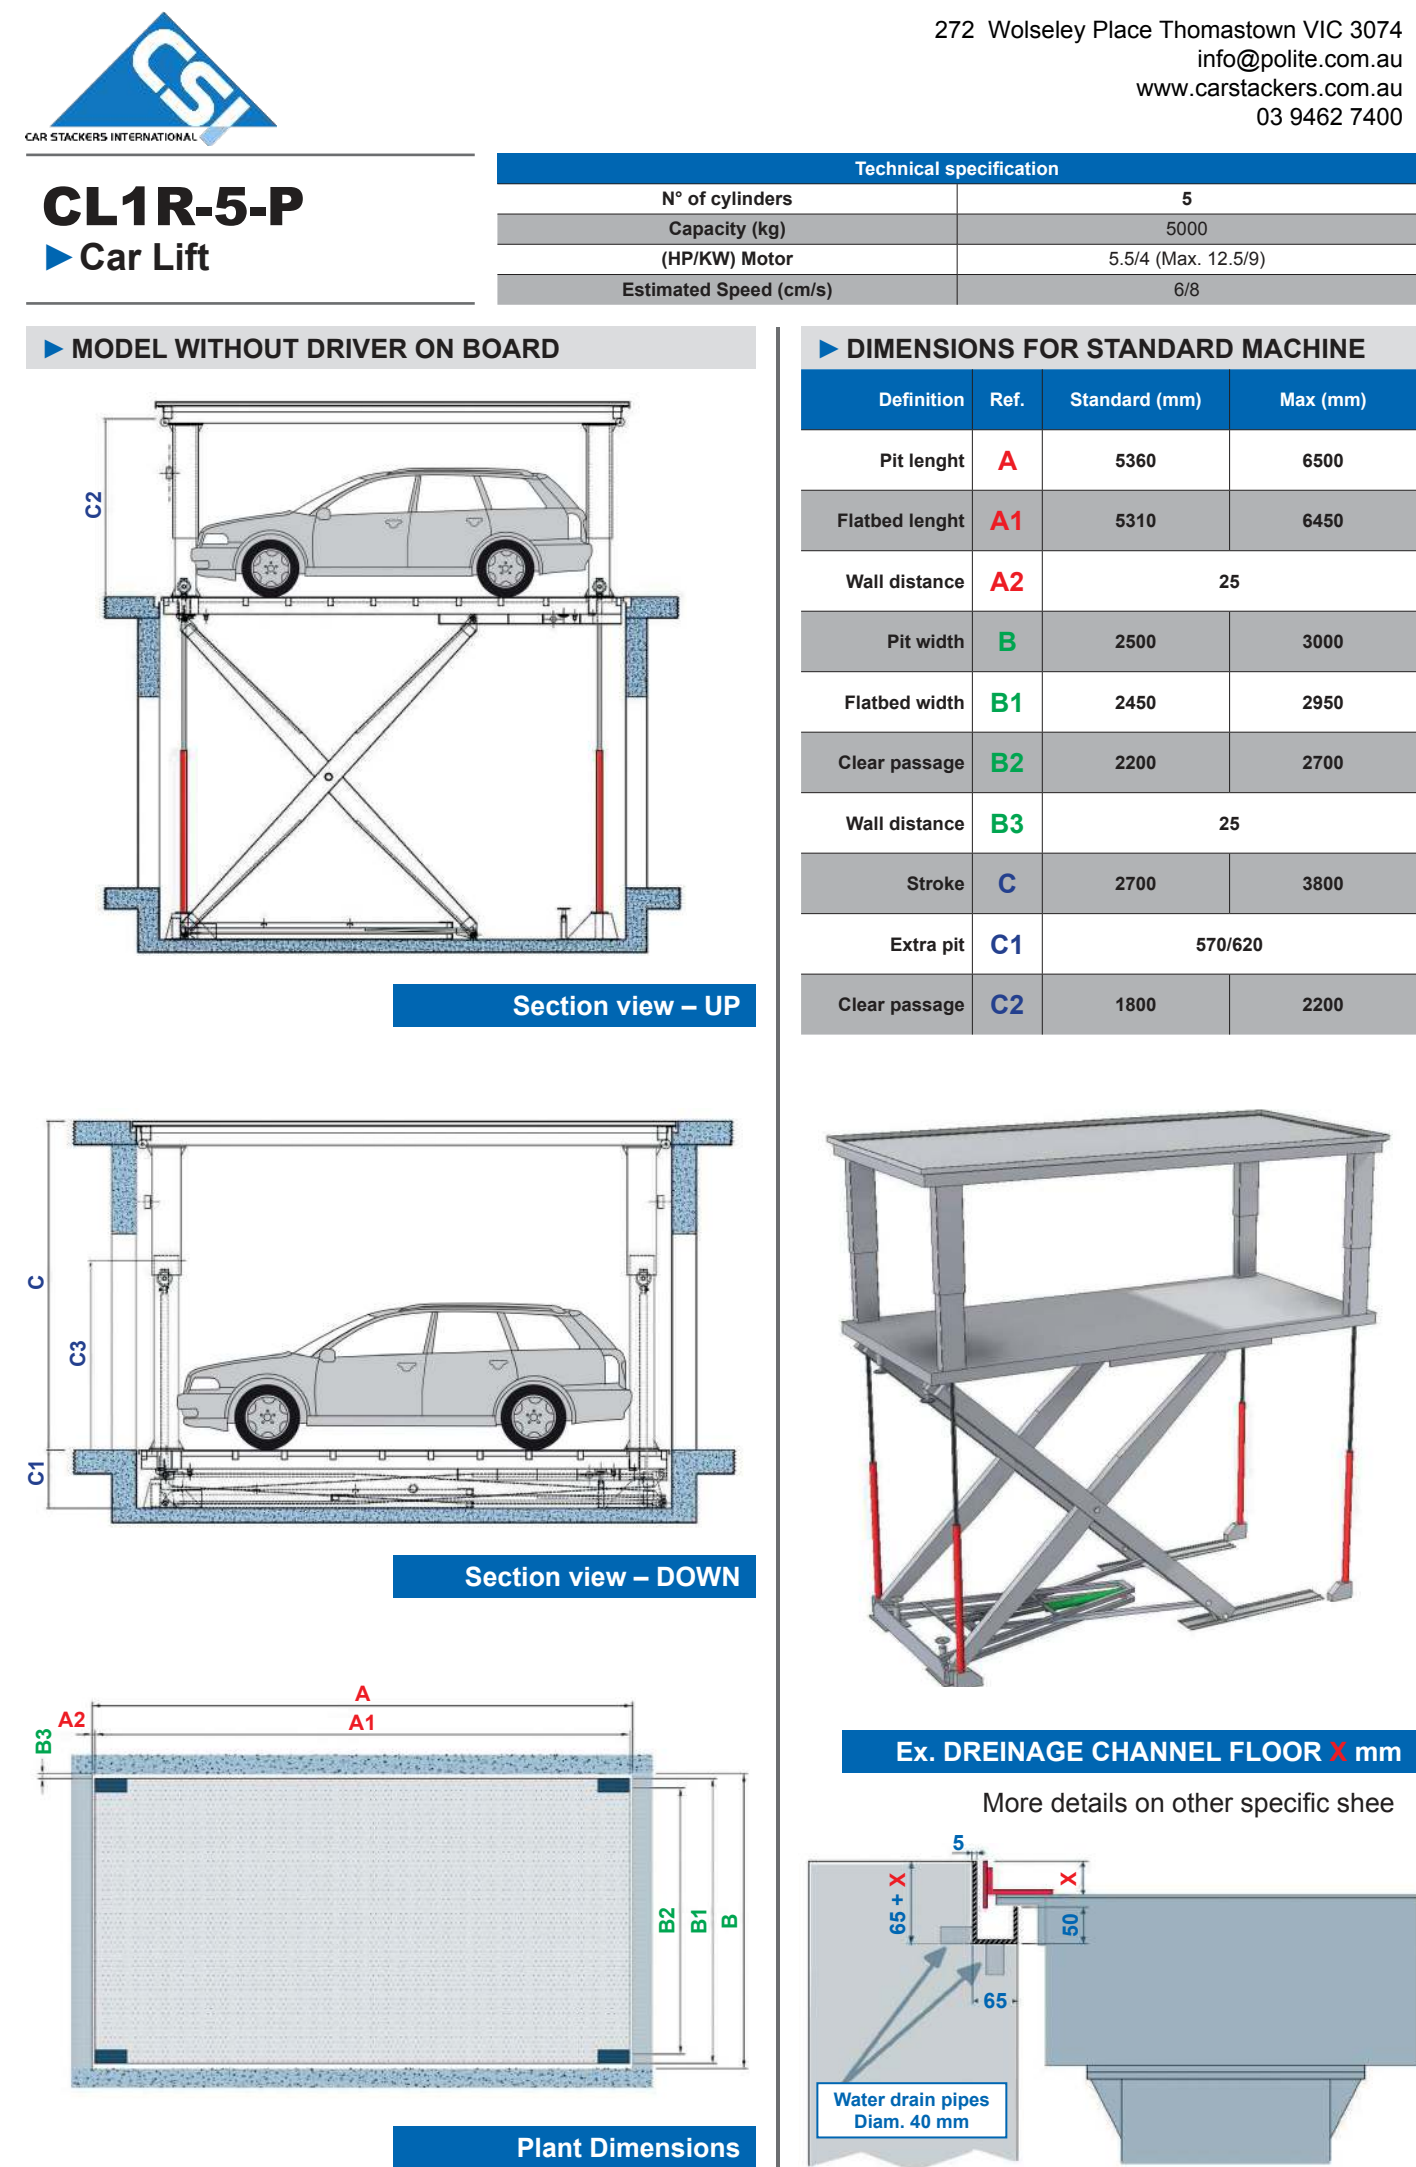

<https://www.electrouk.co.uk/parking-systems/rising-car-lift/>

Bespoke Car Lift – fitting in with the surroundings
The rising car lift can be tailored to fit neatly with the surroundings in your environment, as an aesthetically pleasing feature that can hardly be noticed.

Increase your parking space with a bespoke Electro UK car lift.

<https://carstackers.com.au/wp-content/uploads/2021/06/swiss-park-car-lifts-EN-2020-08.pdf>

© This drawing remains the property of The Keen Partnership and shall not be copied without prior written consent.
All dimensions to be checked on site and any discrepancies to be reported before work commences.

Notes:

THE KEEN PARTNERSHIP

The Courtyard
Edinburgh Road
Reading RG30 2UA
Tel: 0118 9510 855
Fax: 0118 9510 866
chris@keenpartnership.co.uk
www.keenpartnership.co.uk

cabe
chartered association
of building engineers
RICS

Client:

Jinder Singh Rahi

Job Title:

Silver Birches, Heath Ride,
Sindlesham, Wokingham, RG40 3JQ

Drawing Title:

Car Lift

Issue Date:

10/08/2026

Job No:

This ONE

Status:

Planning Drawings

Drawn By:

M.W

Drawing No:

9377-132

Scale:

1:1@A1

Rev:

6