



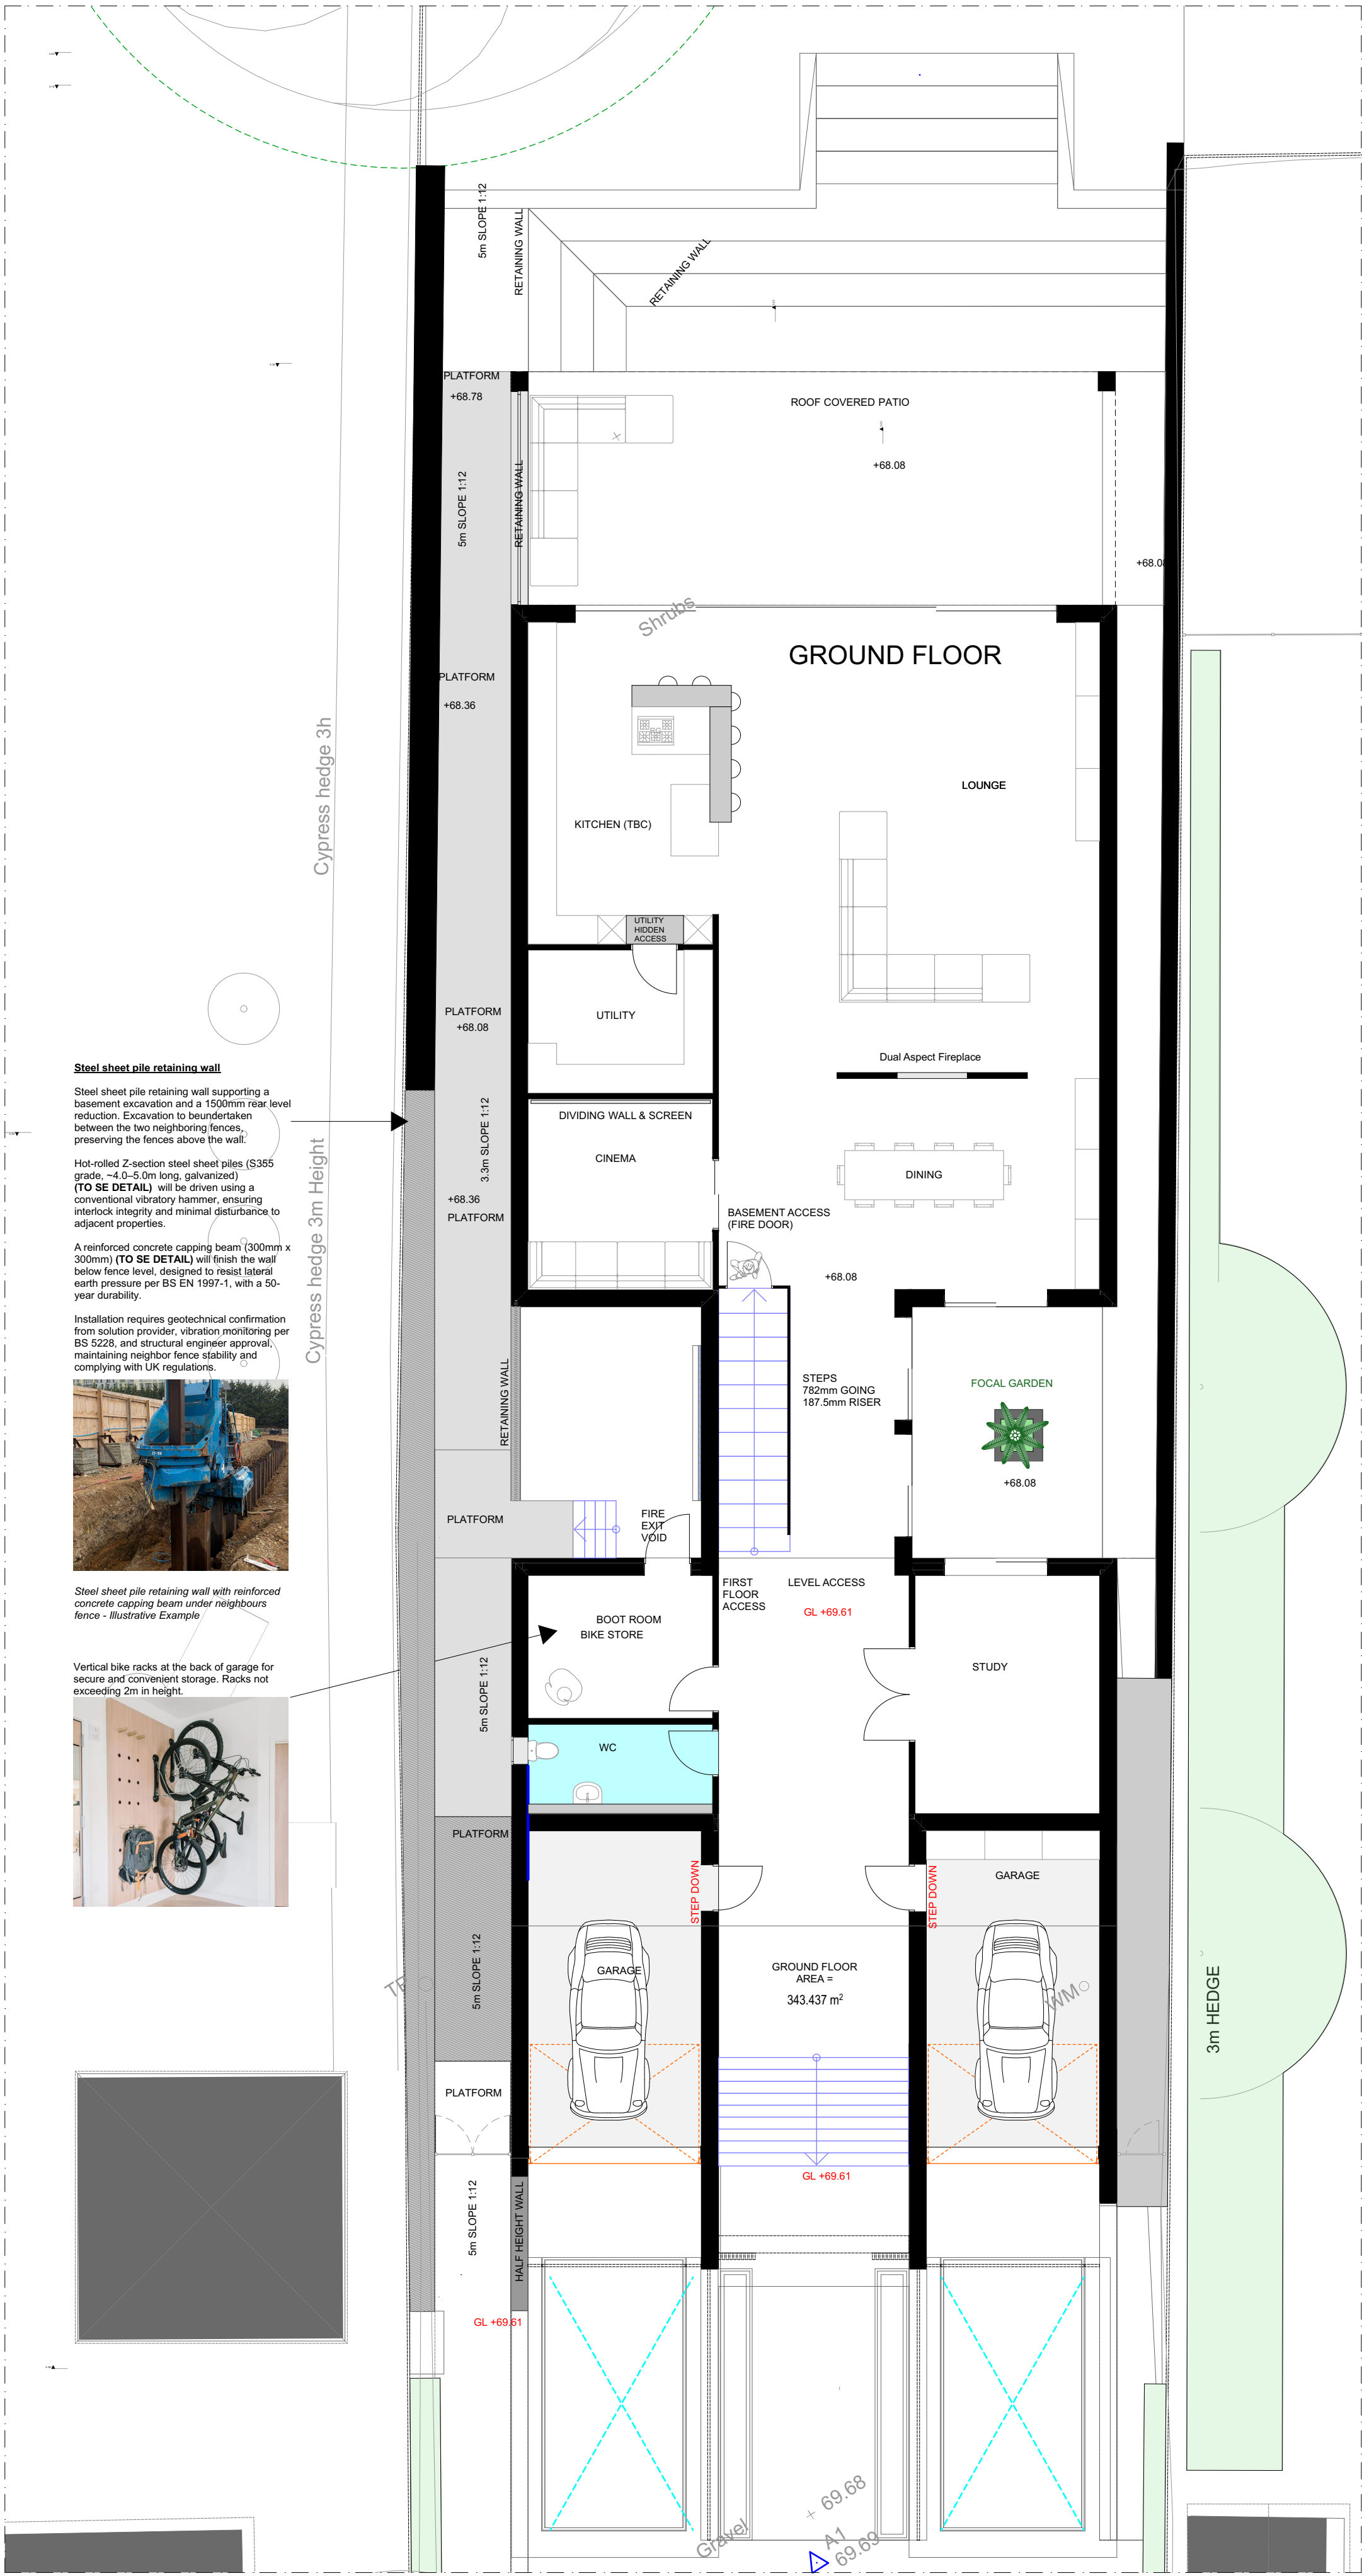


© This drawing remains the property of The Keen Partnership and shall not be copied without prior written consent.  
All dimensions to be checked on site and any discrepancies to be reported before work commences.

Notes:

BASEMENT - 274.1 m²  
GROUND FLOOR - 343.4 m²  
FIRST FLOOR - 231.2 m²

PROPOSED HOUSE  
GIA: 848.7m²

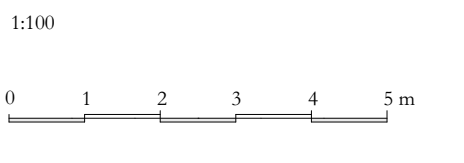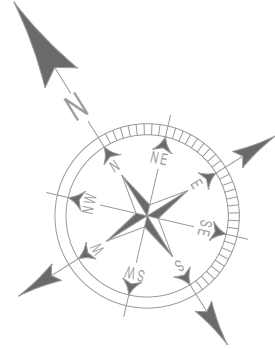

The total volume Above GL is  
1039.50m³

The total volume Below GL is  
1,484.73 m³

**THE KEEN PARTNERSHIP**

The Courtyard  
Edinburgh Road  
Reading RG30 2UA  
Tel: 0118 9510 855  
Fax: 0118 9510 856  
chris@keenpartnership.co.uk  
www.keenpartnership.co.uk



Client:

Jinder Singh Rahi

Job Title:

Silver Birches, Heath Ride,  
Sindlesham, Wokingham, RG40 3QJ

Drawing Title:

House Ground Floor Plan REV 01

Issue Date:

10/08/2026

Status:

Planning Drawings

Drawn By:

M.W

Scale:

1:100, 1:20@A1

Job No:

This ONE

Drawing No:

9377-107

Rev:

6