

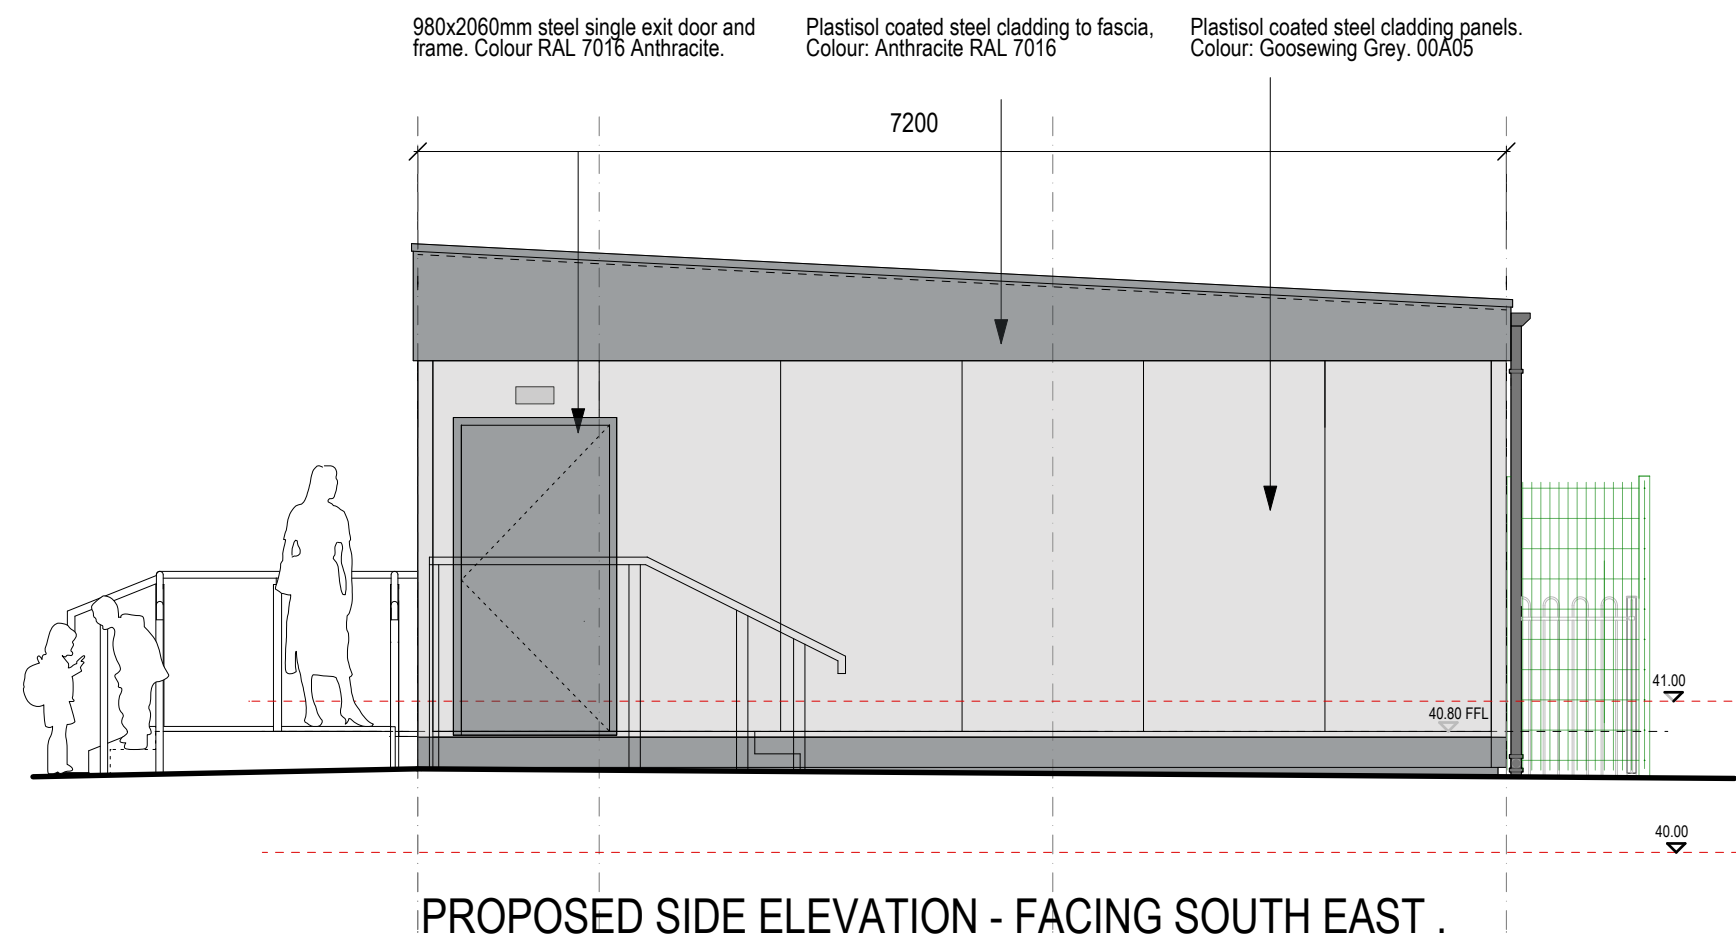
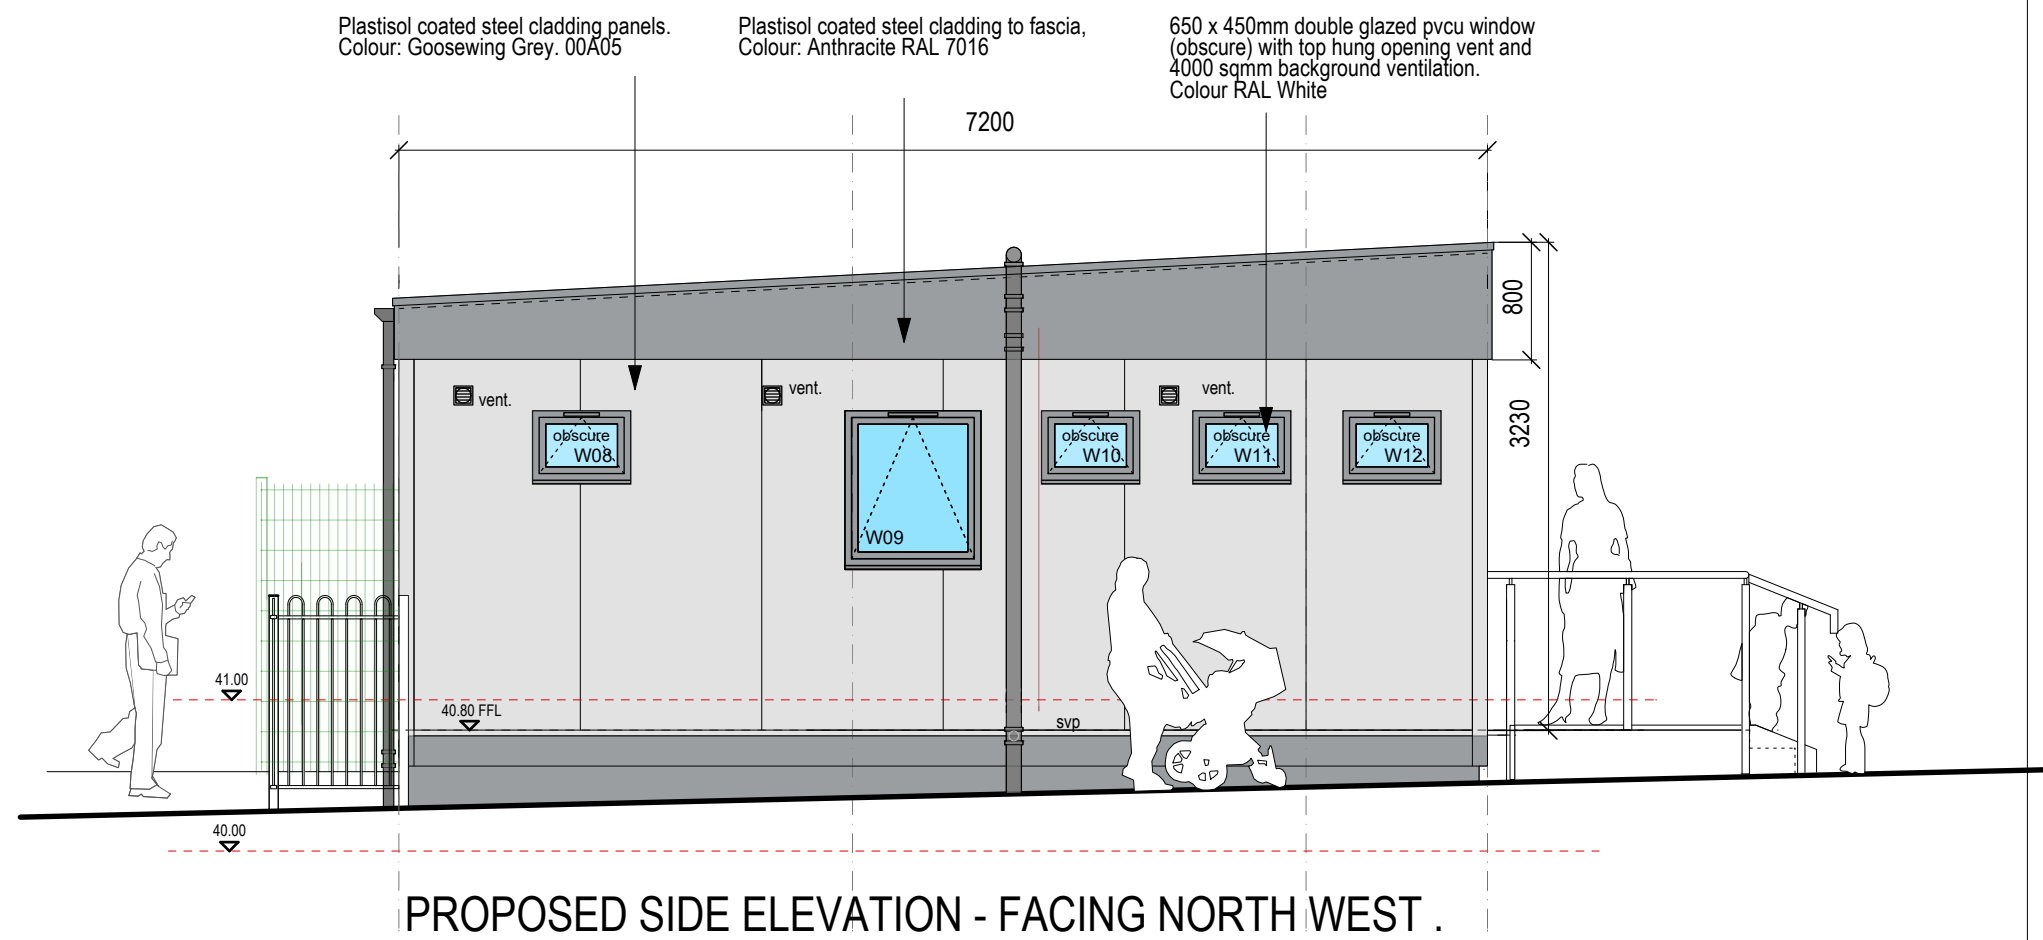
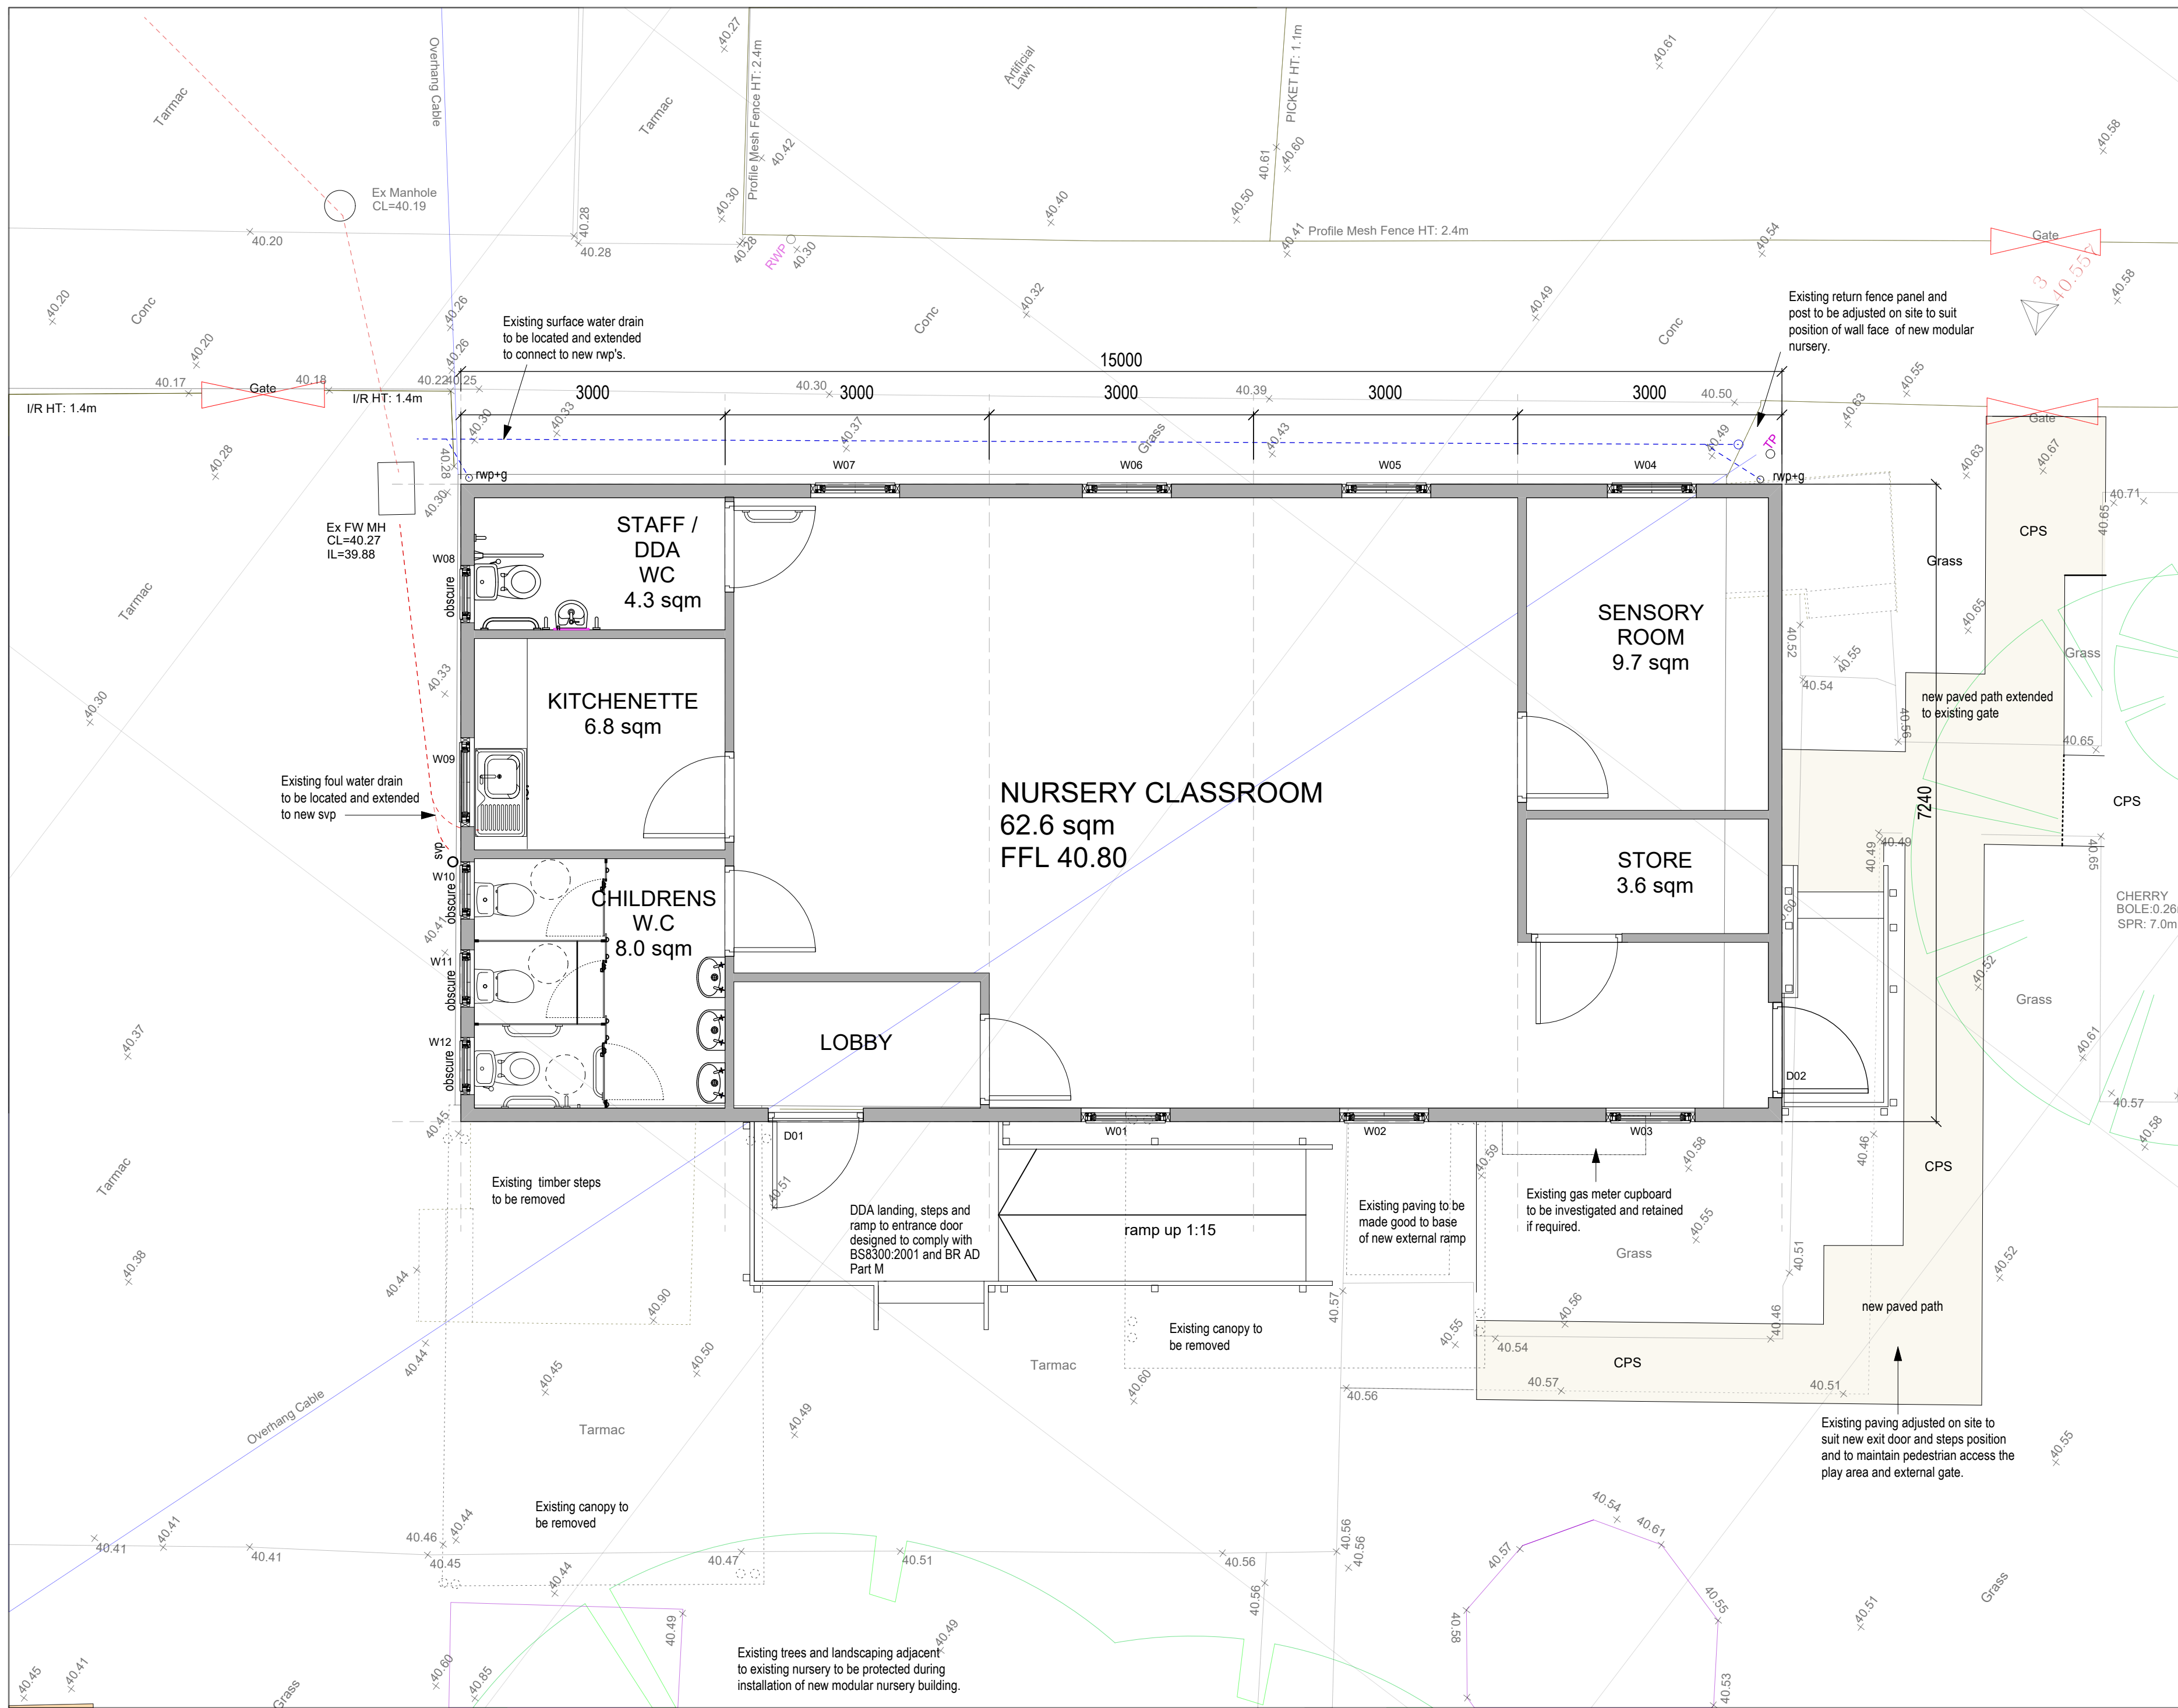
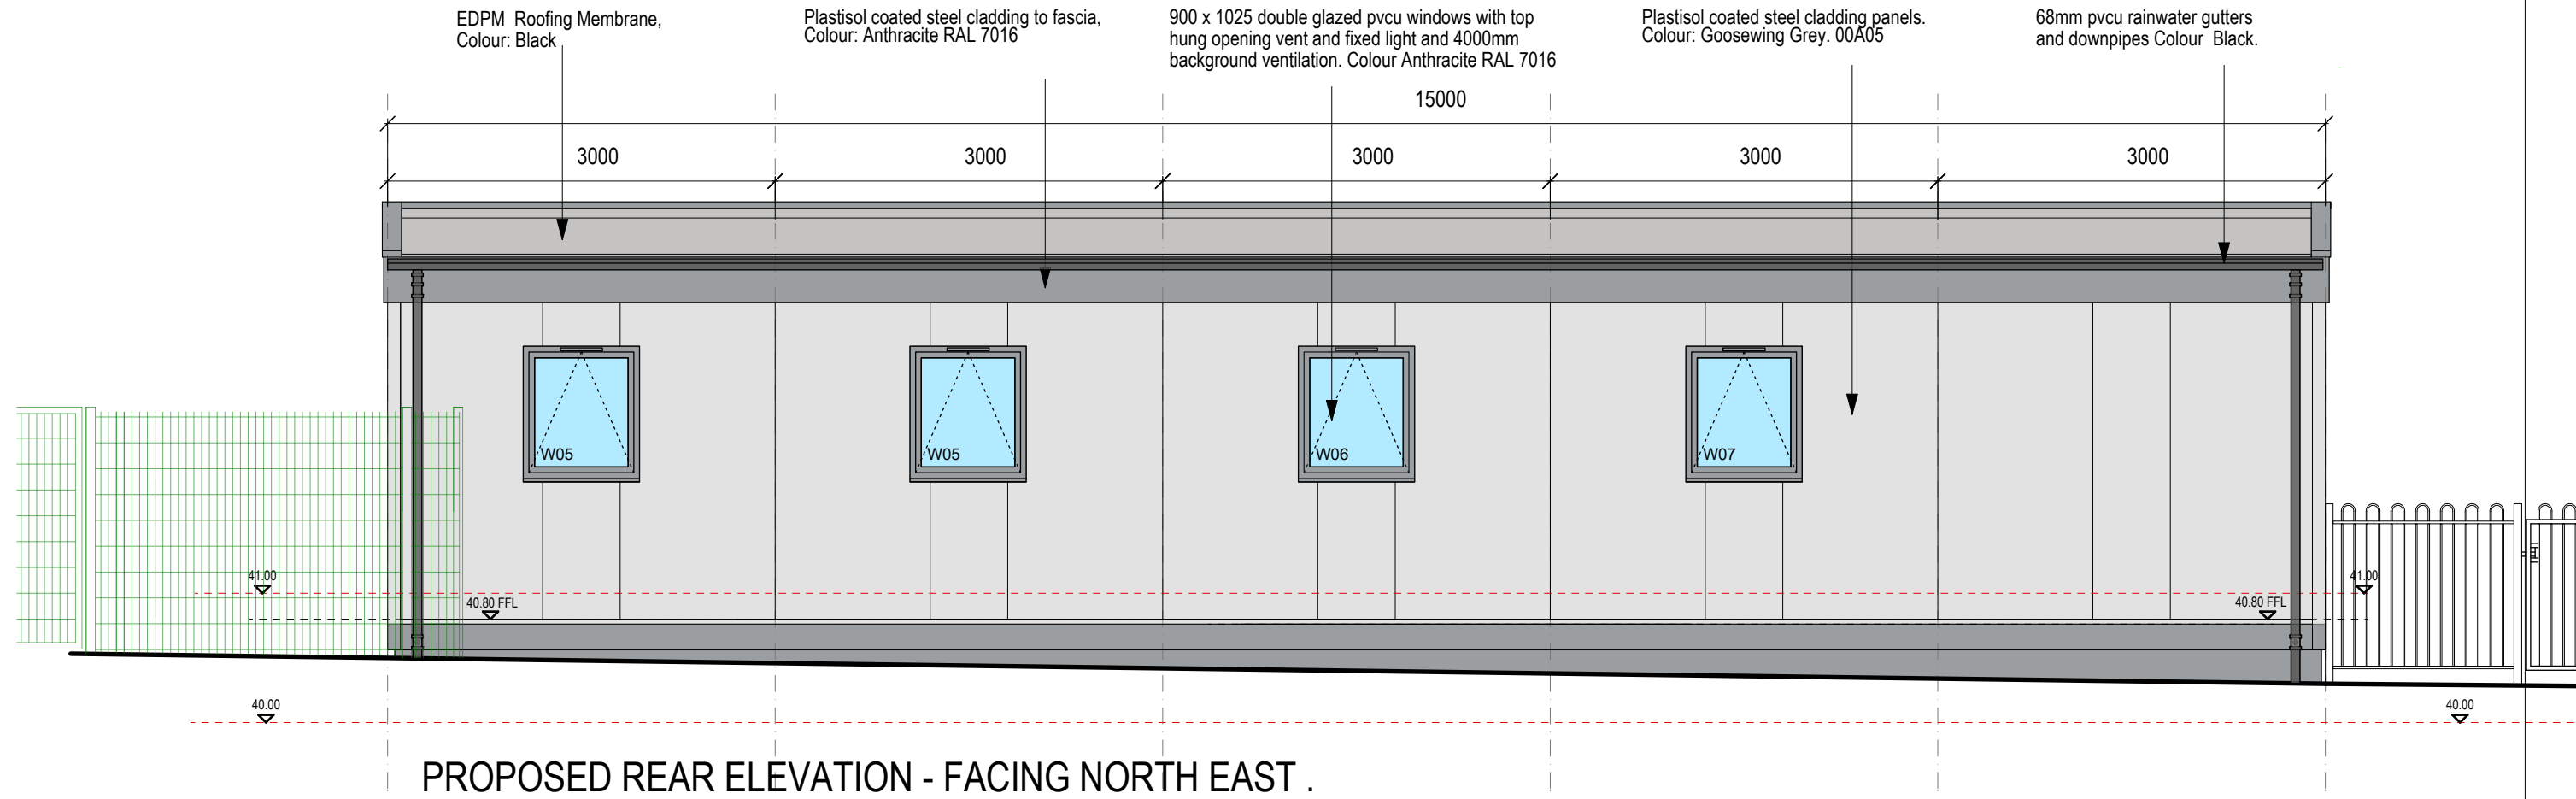


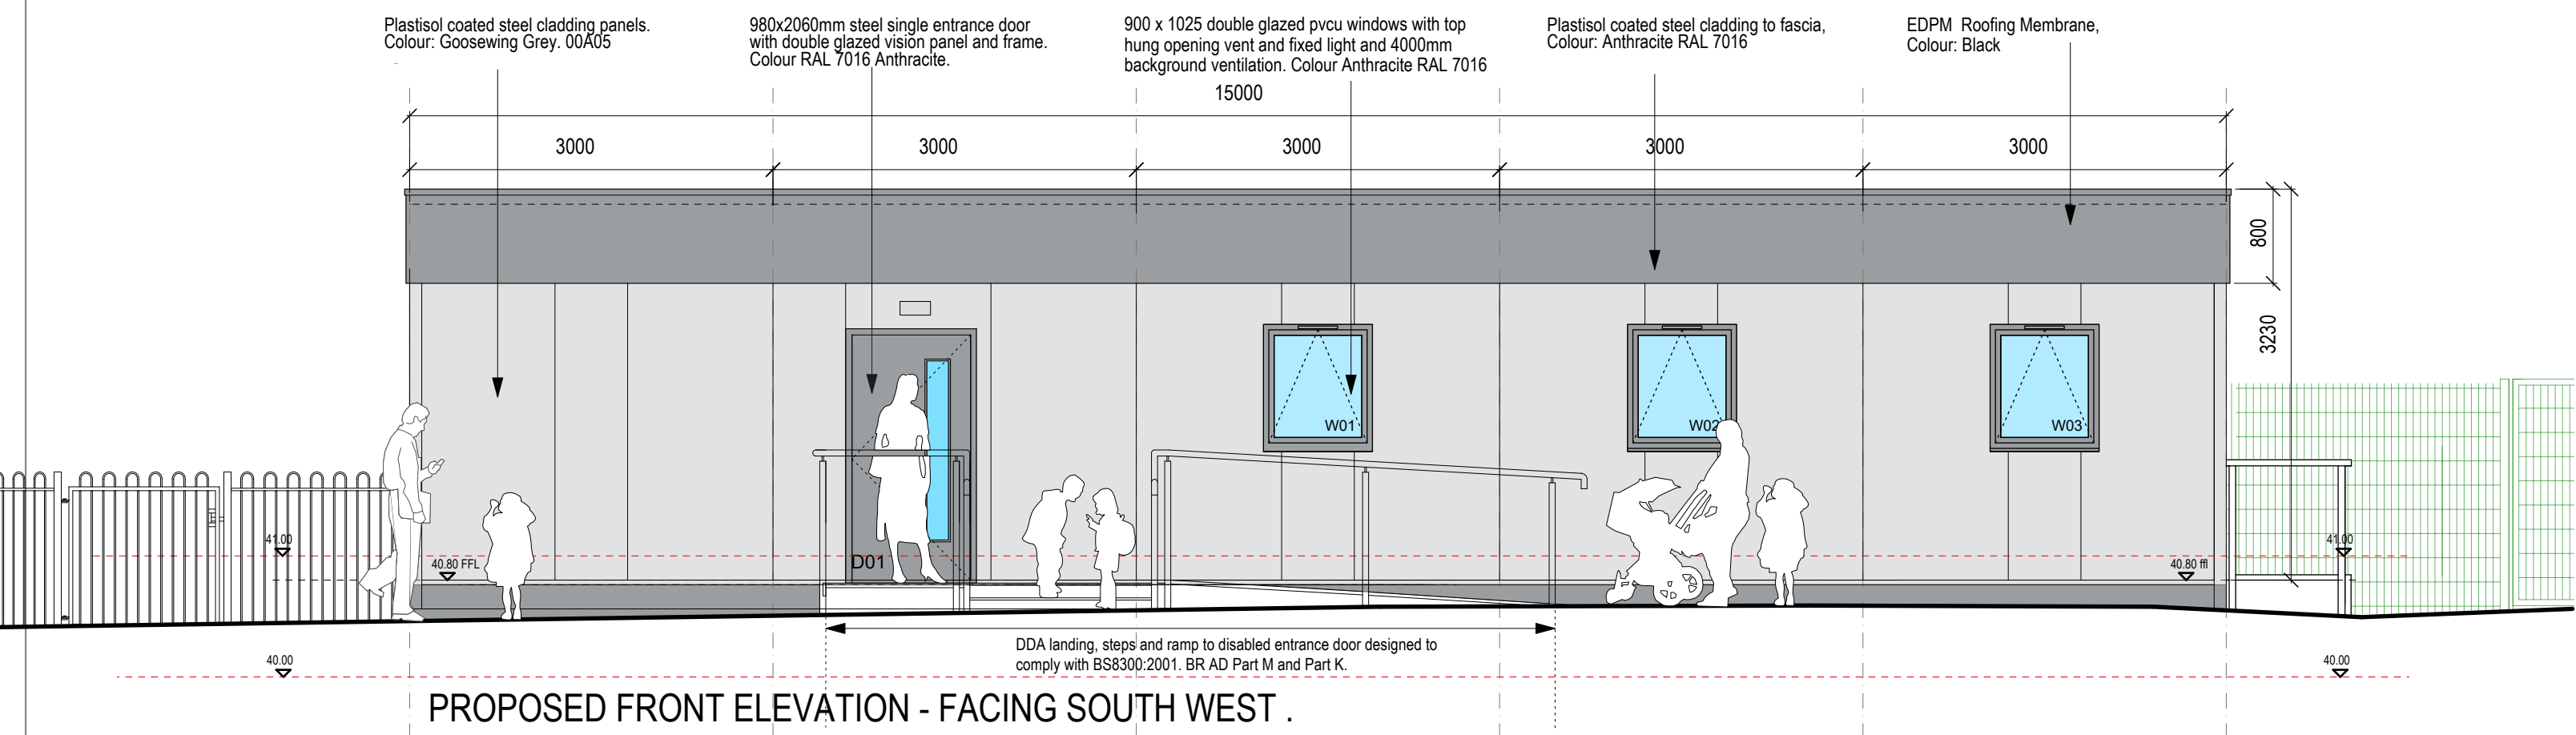

PROPOSED FLOOR PLAN 1:50

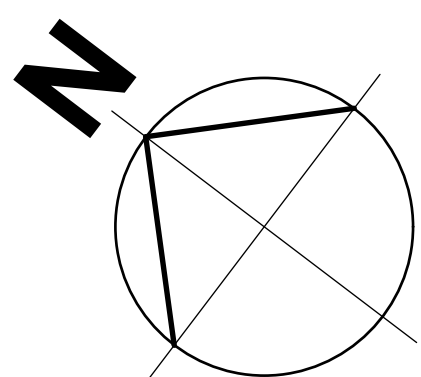

0m 1 2 3 4 5m  
ORIGINAL DRAWING SIZE 1:50 AT A1

|                                                        |   |                           |
|--------------------------------------------------------|---|---------------------------|
| Revision                                               | Client   | ORCHARD LEARNING ALLIANCE |
| Job                                                    | REPLACEMENT FAMILY CENTRE<br>MODULAR NURSERY BUILDING<br>EARLY BIRD PRE SCHOOL<br>HAWKEDON PRIMARY SCHOOL<br>READING RG6 3AP | Job No.<br>5025           |
| Drawing                                                | GENERAL ARRANGEMENT PLAN<br>AND ELEVATIONS                                                                                   | Drawing No.<br>PL-07      |
| Drawn                                                  | DH   | Checked                   |
| Date                                                   | March 26   | Scale                     |
| 1:50 @A1                                               |   |                           |
| <b>hha architects</b>                                  |   |                           |
| horsley huber architects ltd                           |   |                           |
| Sheffield Castlefield studios 134 Newport Road S16 2JH |   |                           |
| t 01785 251238 f 01785 257843                          |   |                           |
| e staff@hhaarchitects.com w www.hhaarchitects.com      |   |                           |
| <b>MPB</b> PORTABLE BUILDINGS                          |   |                           |
| preliminary                                            | for comment   | for approval              |
| for tender                                             | construction   | as built                  |