


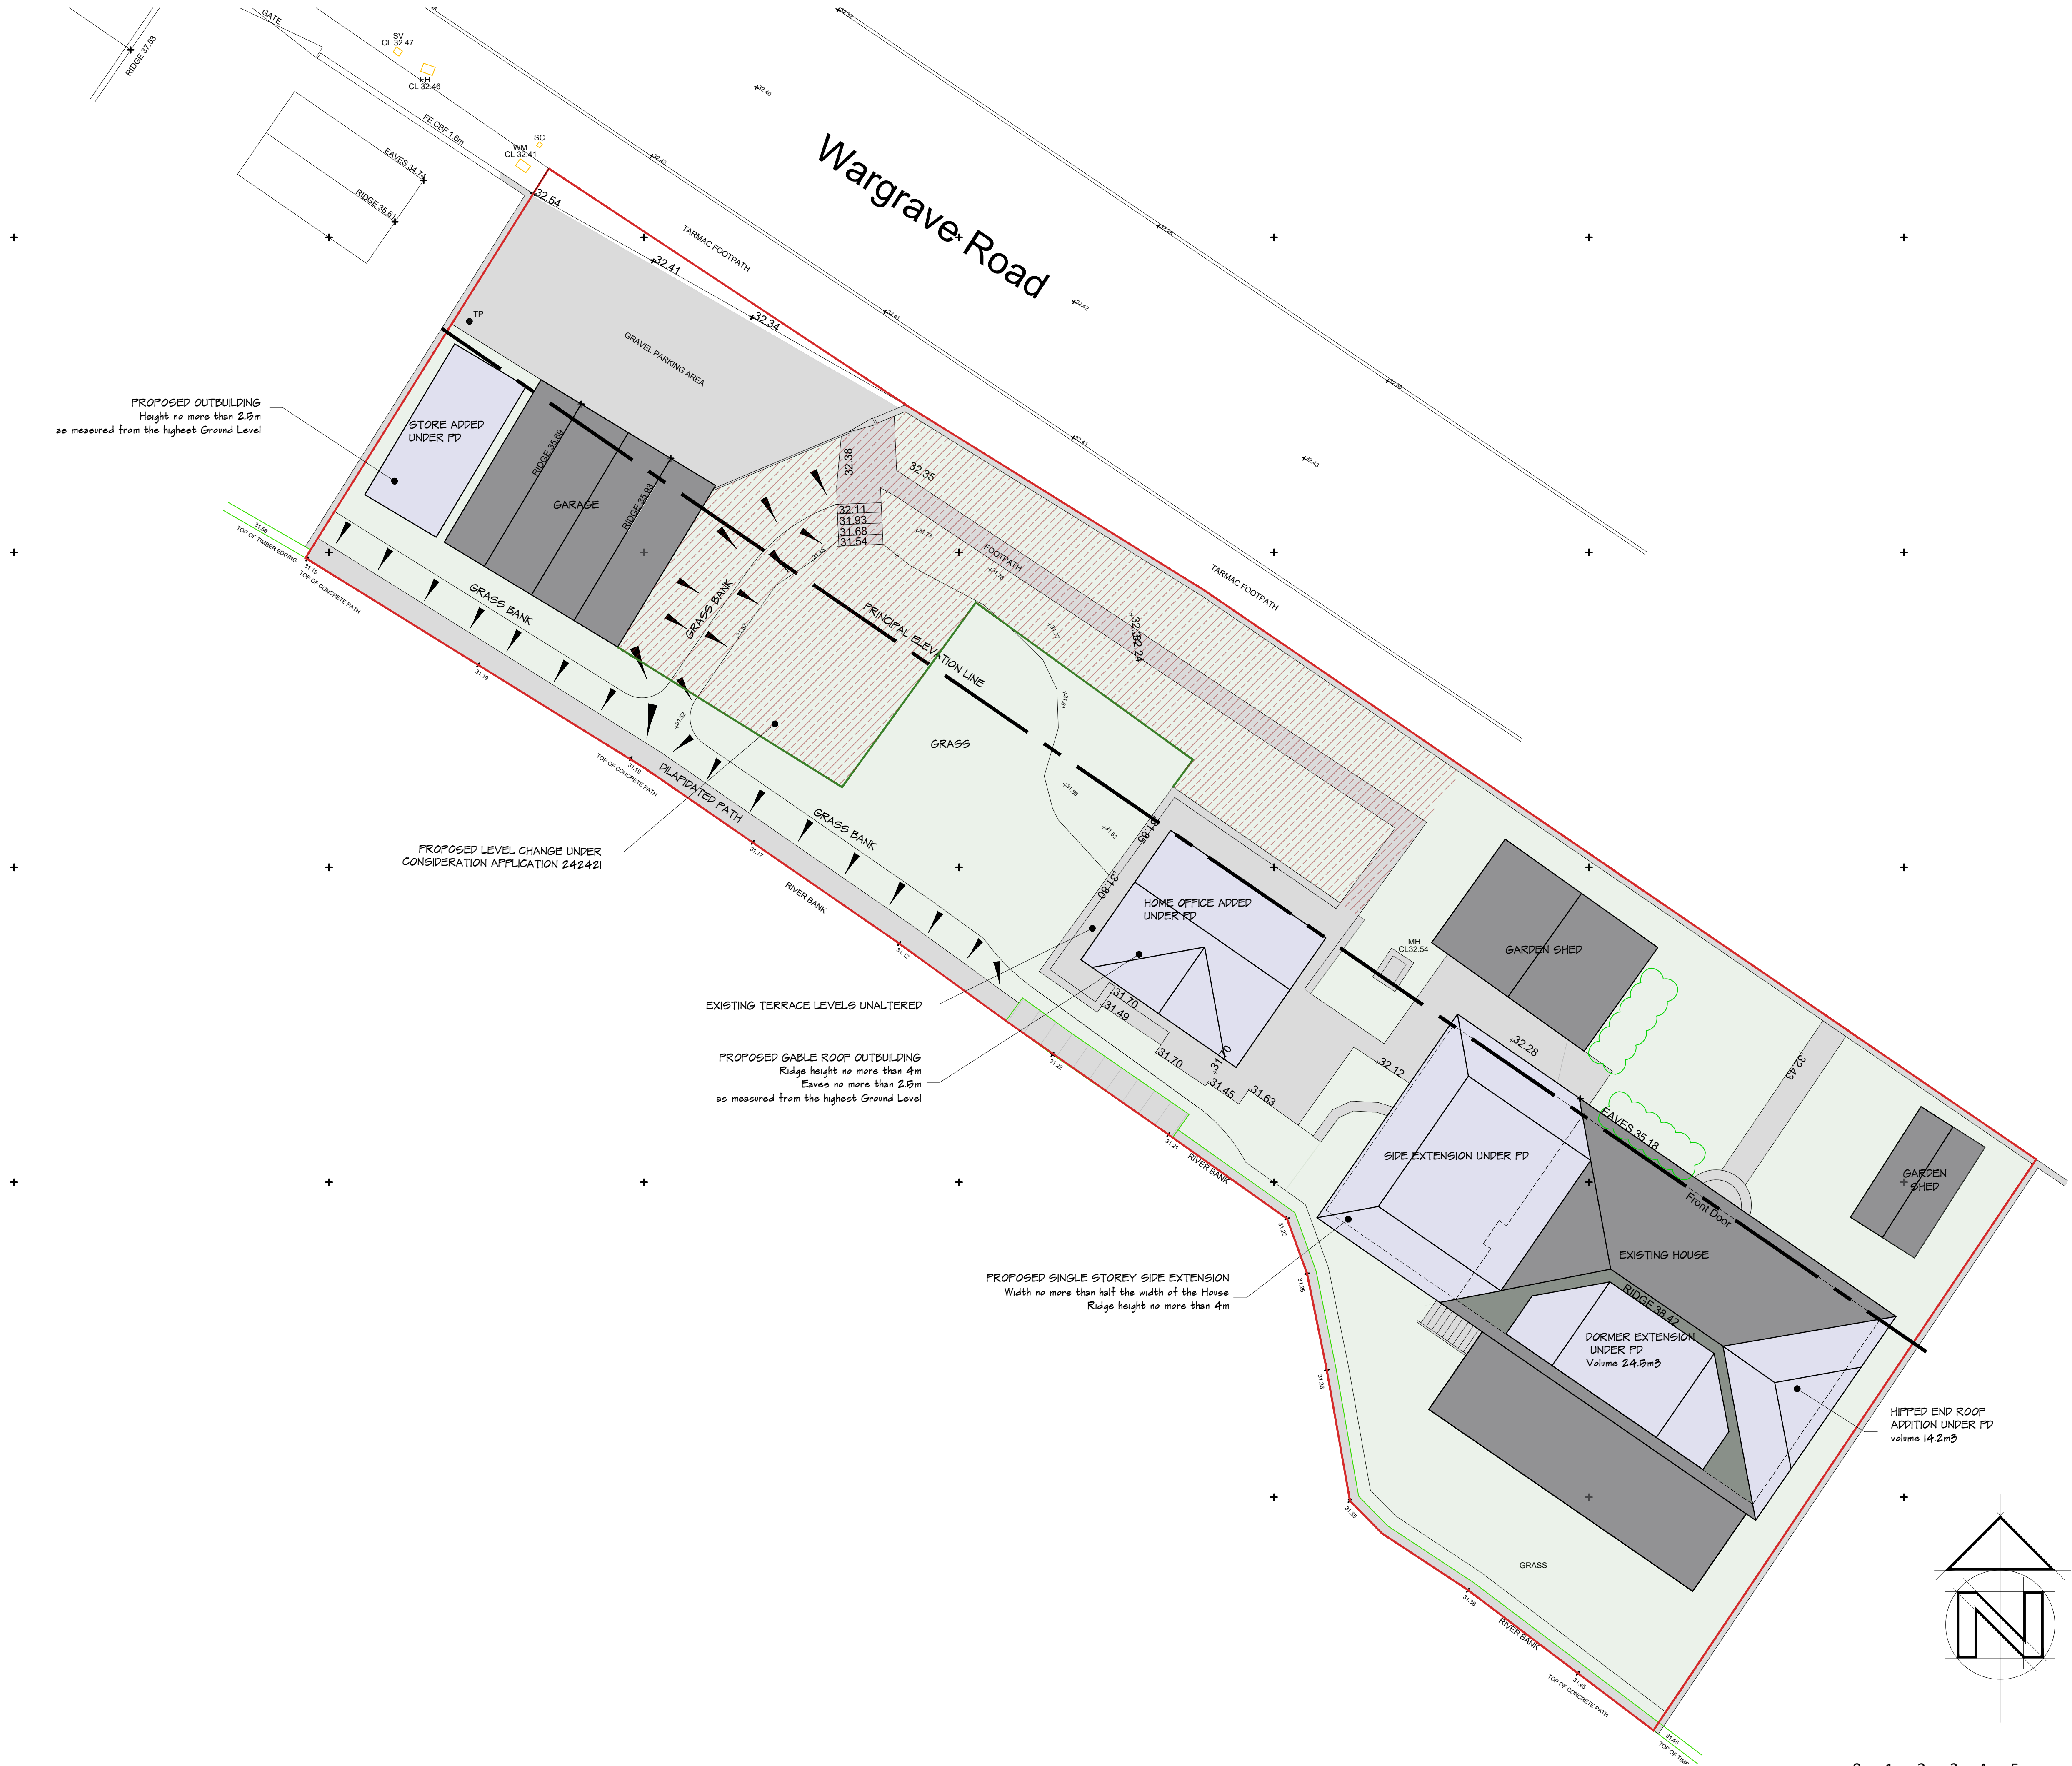

REV	182100N-4	COMMENTS	DATE

stl

SHAUN•TANNEI
ARCHITECTURE & PLANNING

www.stlarchitecture.co.uk studio@stlarchitecture.co.uk 0118 989 01

CLIENT Mr and Mrs Crisp
PROJECT PENGUIN, WARGRAVE ROAD,
HENLEY ON THAMES, RG9 3JD
DRAWING PROPOSED SITE PLAN: PERMITTED DEVELOPMENT

STATUS PLANNING
SCALE 1:100 @ A1 DRAWN CD CHECKED NO 3993/201 REV D

DATE June 202
THIS DRAWING MUST NOT BE SCALED UNLESS ISSUED FOR PLANNING PURPOSES. ALL DIMENSIONS ARE TO BE VERIFIED PRIOR TO SETTING OUT, COMMENCING WORK, OR PRODUCTION OF FABRICATION DRAWINGS. REPORT ANY DISCREPANCIES TO THE SUPERVISING OFFICER IMMEDIATELY. ©