



tar Col

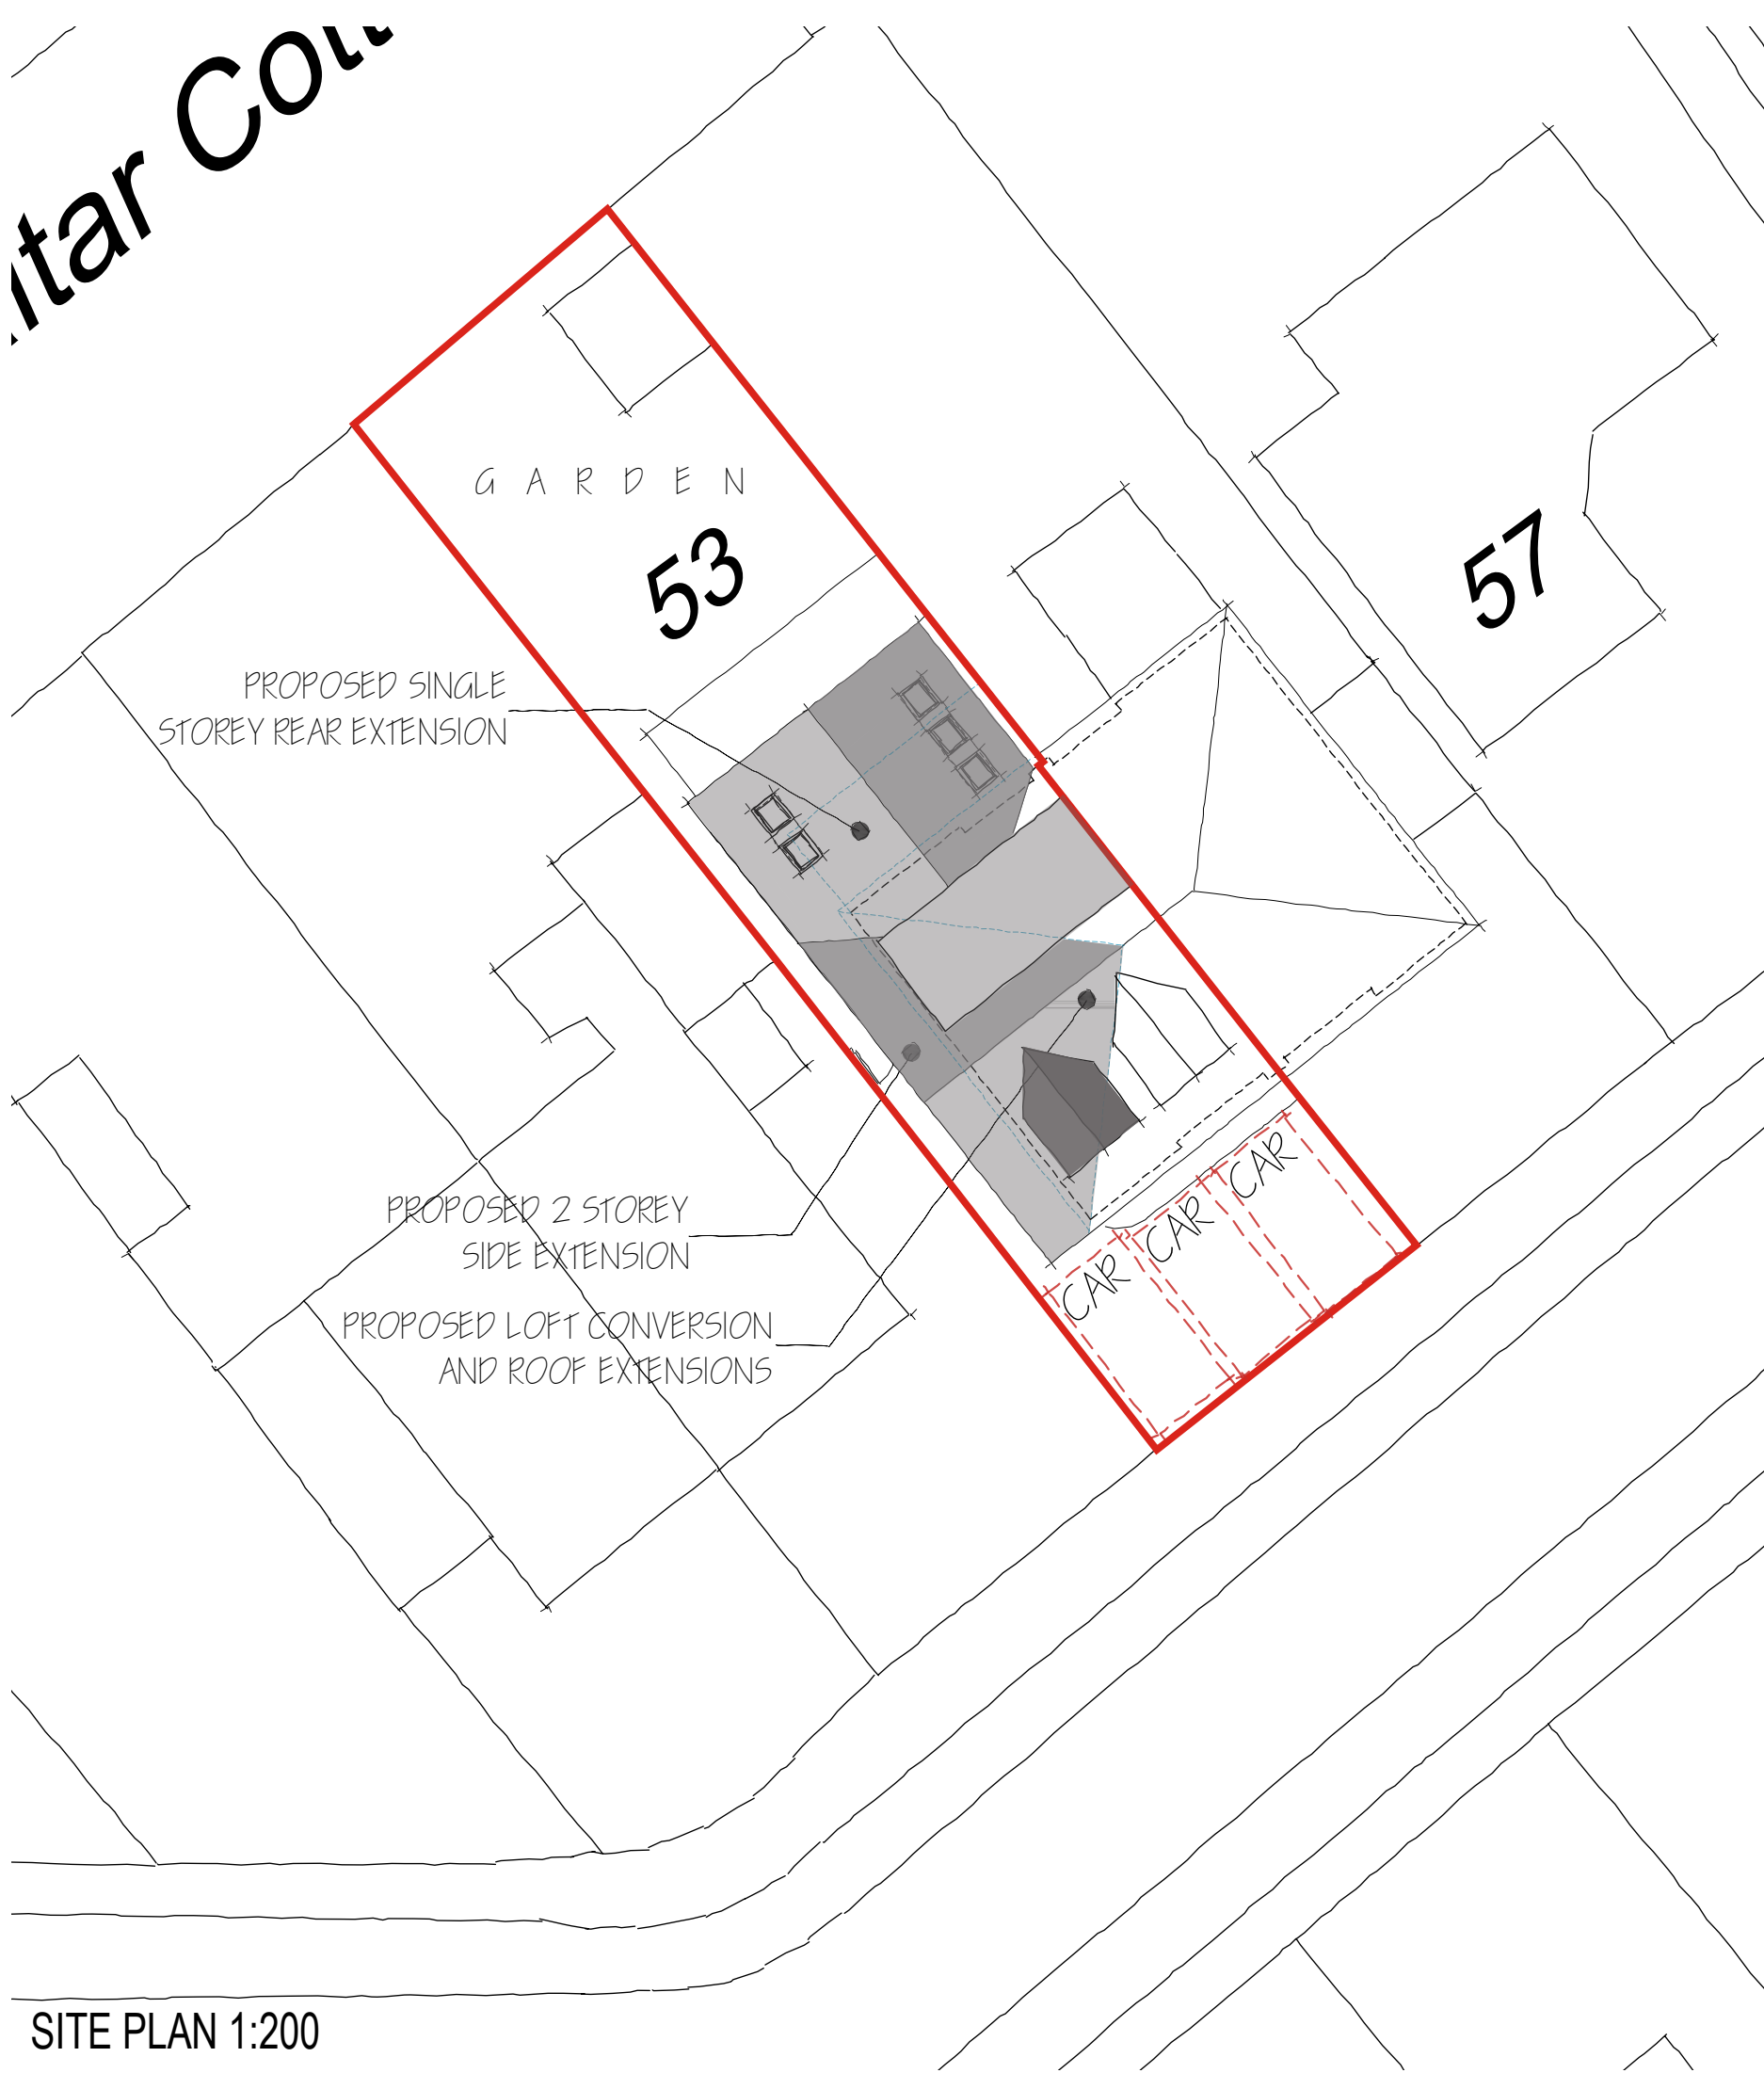

SITE PLAN 1:200

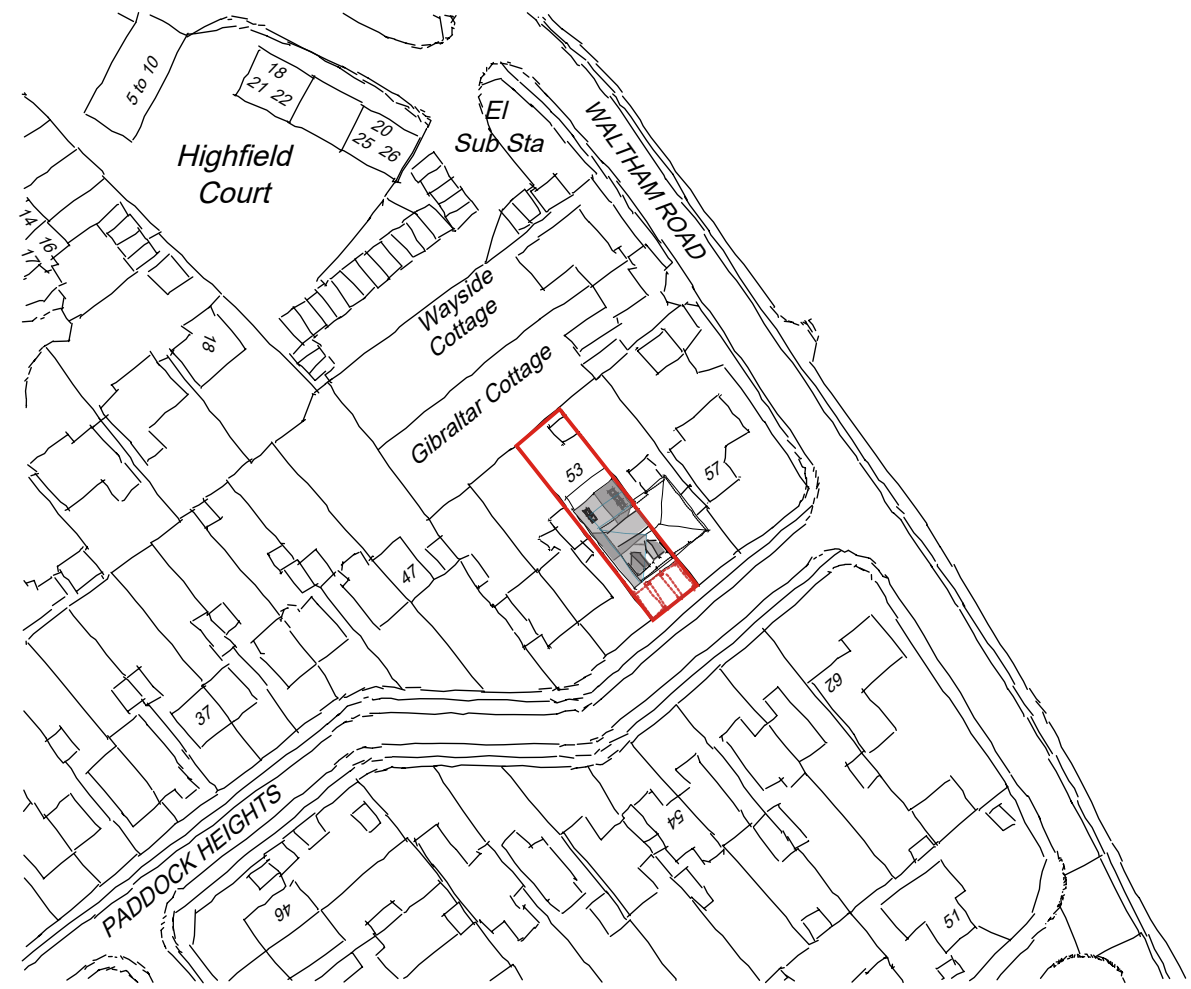

LOCATION PLAN 1:1250


1:200 scale Bar
This Drawing has been produced for printing onto A3 size paper,



REV	COMMENTS	DATE



TC Biggin Architecture
ARCHITECTURE & PLANNING
www.tcbarchitecture.co.uk • info@tcbarchitecture.co.uk • 07889 218936

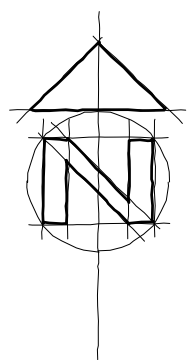

CLIENT Mrs F Shamsi
PROJECT 53 Paddock Heights, Twyford, Reading, RG10 0AP
DRAWING PROPOSED SITE AND LOCATION PLANS

DATE Feb 26 **DWG SCALE** 1:200/1250 **DRAWN** TB **DWG No.** 203/201 **REV** B

VERIFY ALL DIMENSIONS BEFORE SETTING OUT, COMMENCING WORK OR PRODUCTION OF FABRICATION DRAWINGS. REPORT ANY DISCREPANCIES TO THE SITE SUPERVISOR IMMEDIATELY. ©