




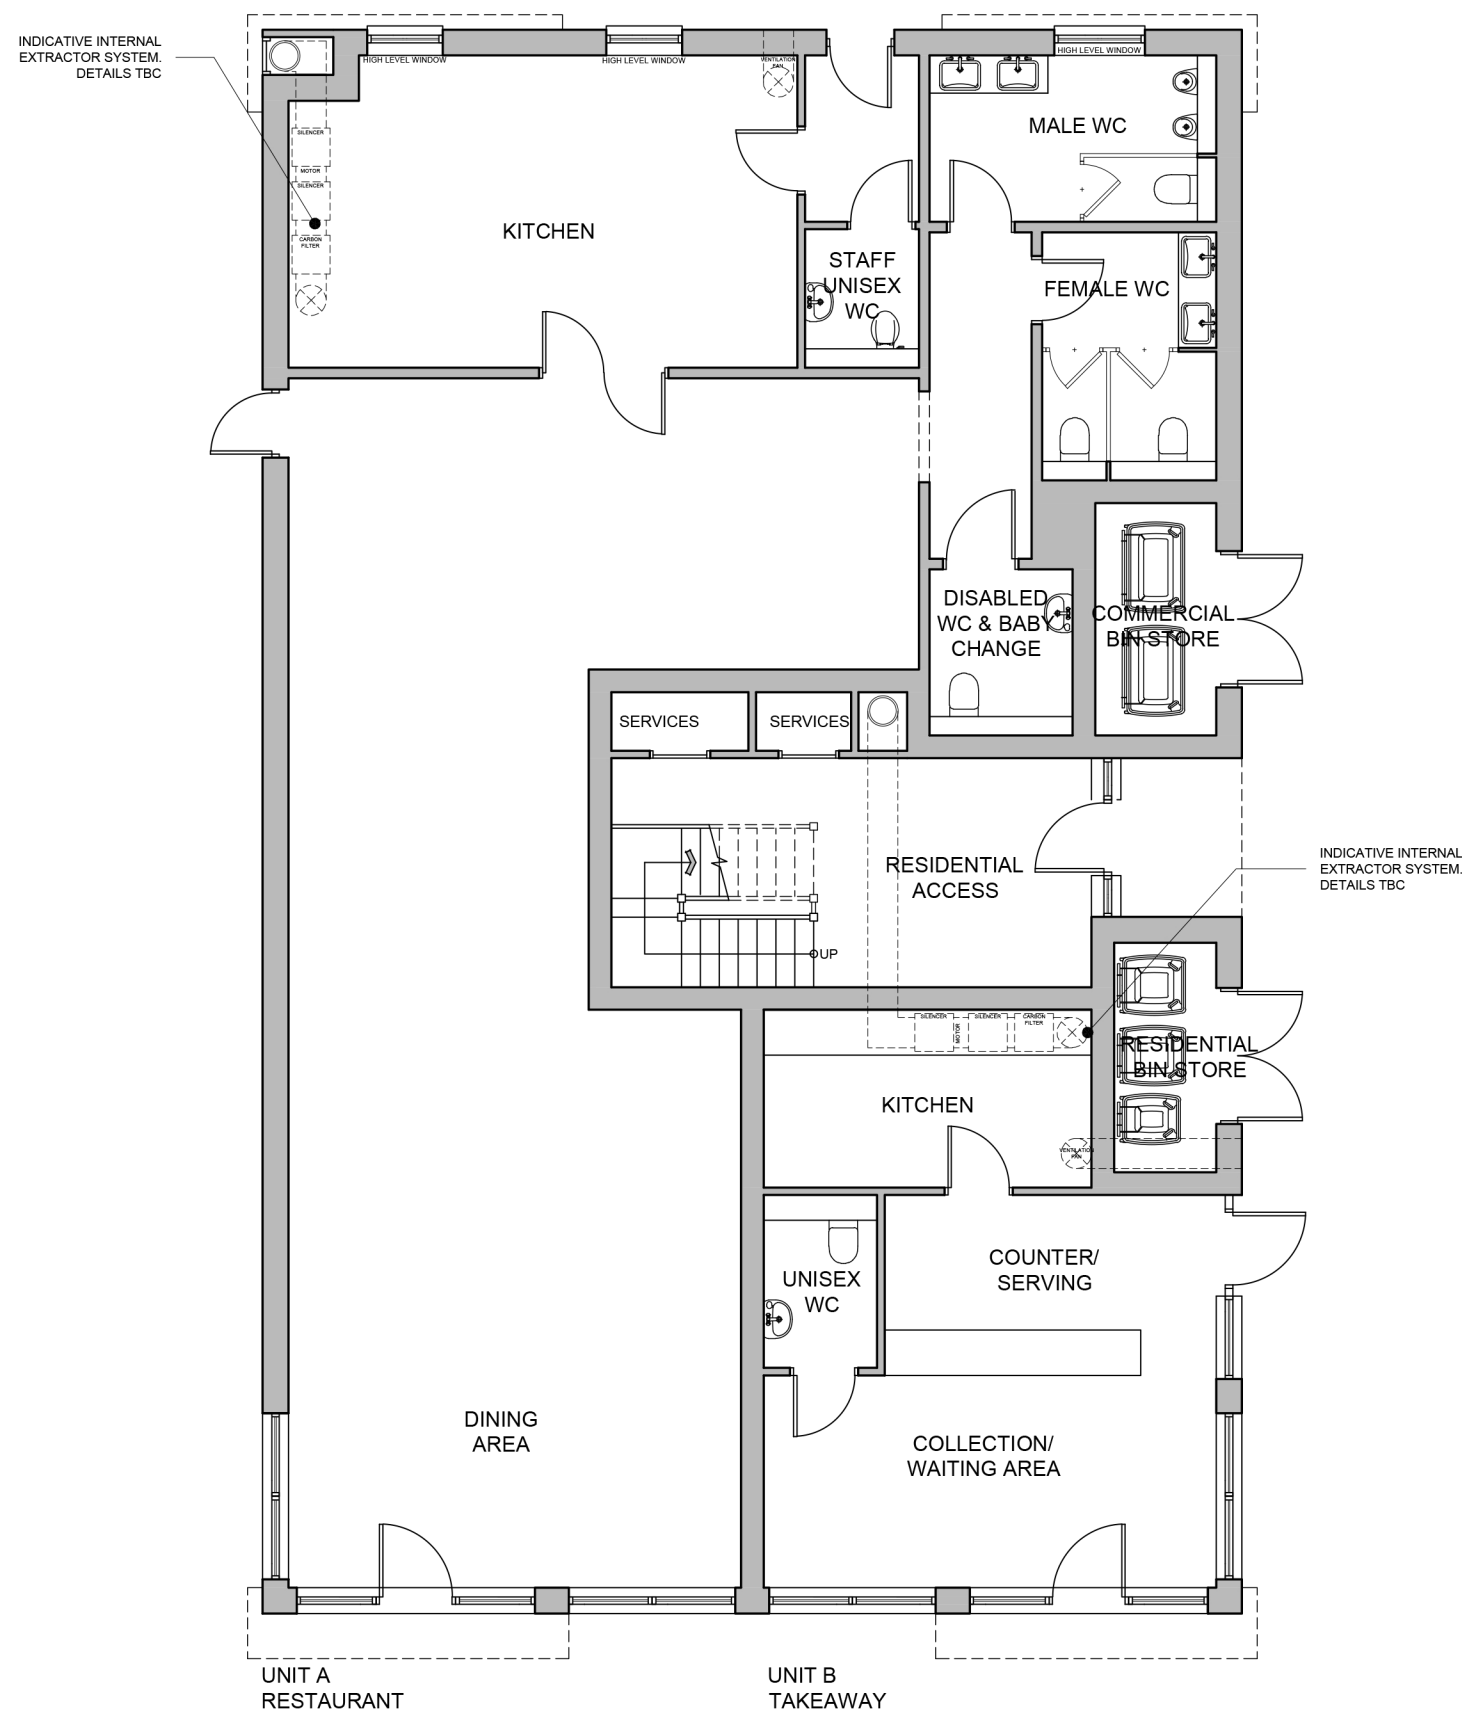


GROUND FLOOR

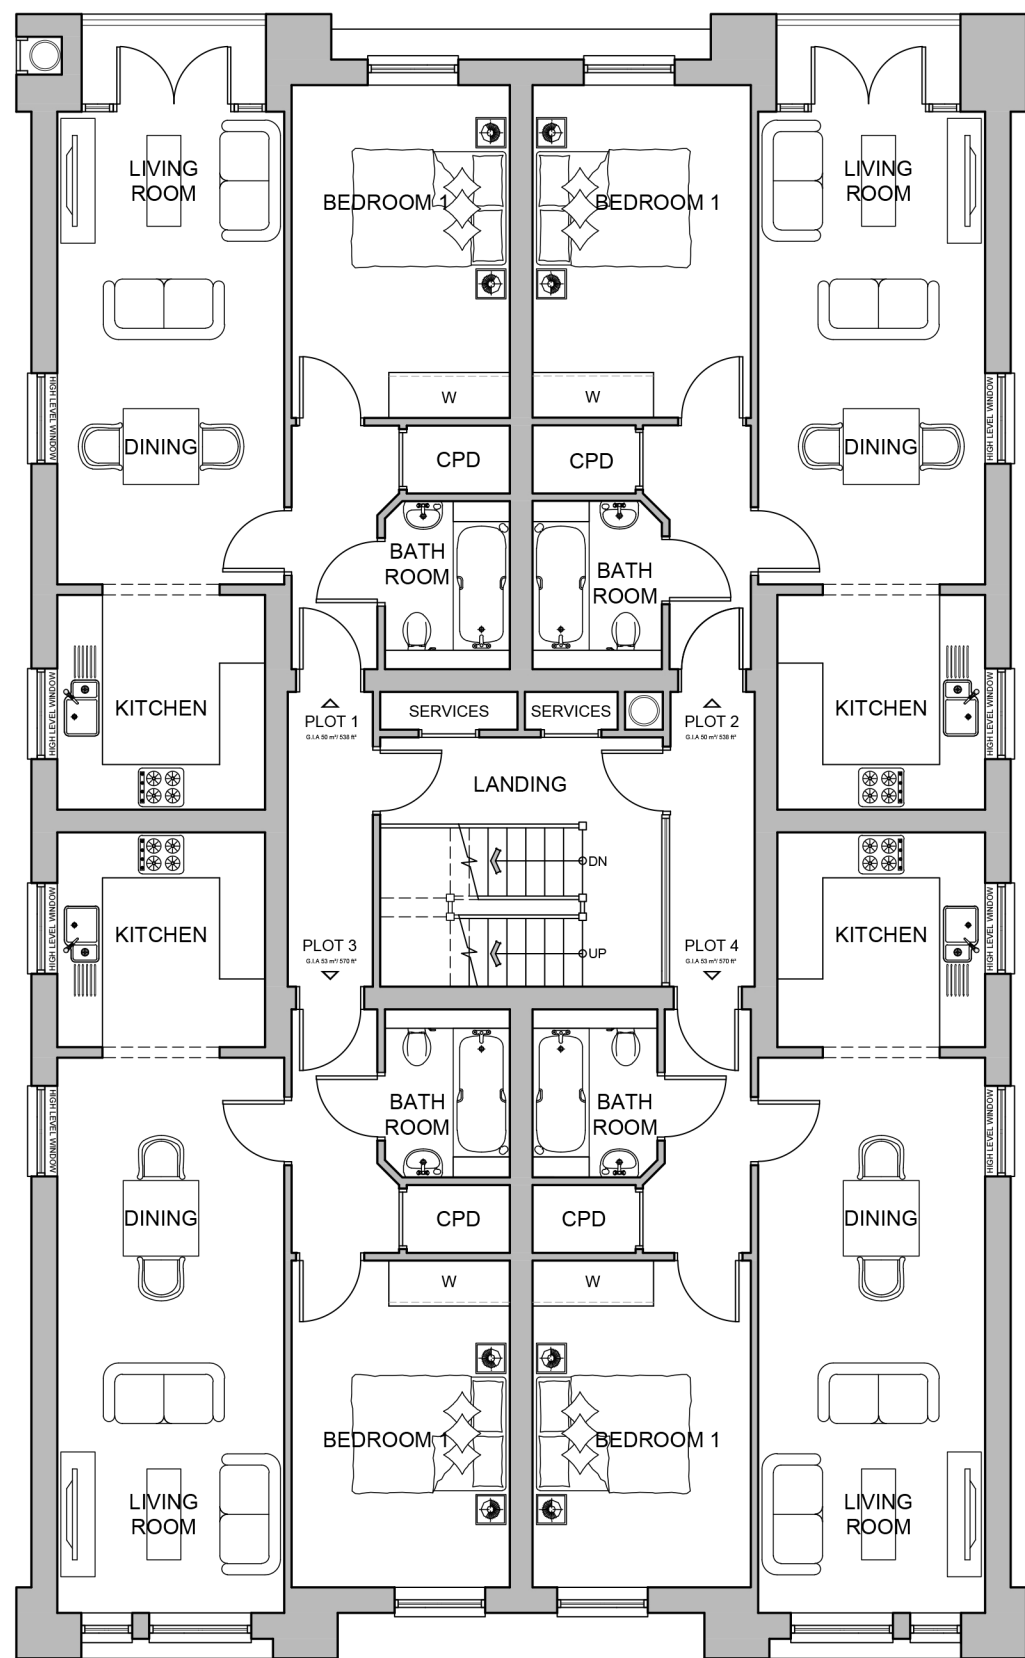

FIRST FLOOR

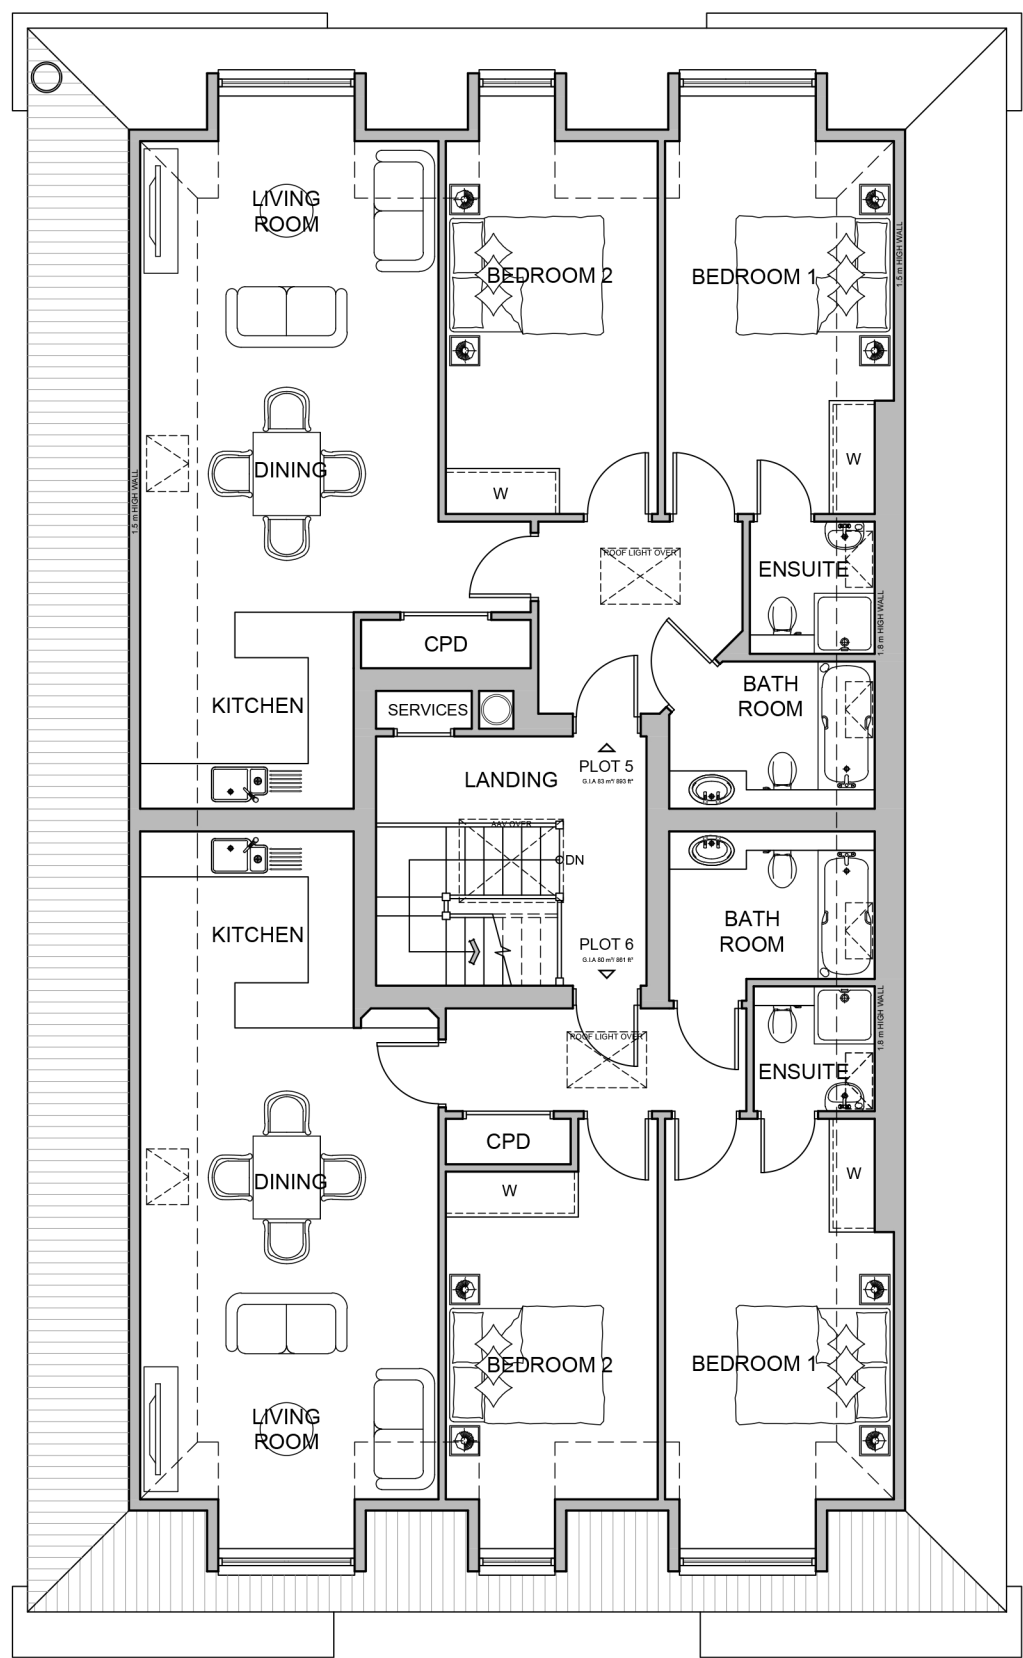

SECOND FLOOR

 

Rev.	Date	Detail

Status
PLANNING ISSUE



ASCOT DESIGN
Timeless architecture

Ascot Design Ltd, Berkshire House 39-51 High Street, Ascot, Berkshire, SL5 7HY
Tel: 01344 299330 Fax: 01344 299331 Email: info@ascotdesign.com
www.ascotdesign.com

Client
MR U AUJLA

Project Title
**424 - 426 READING ROAD, WINNERSH,
WOKINGHAM RG41 5EP**

DRAWING Title
PROPOSED FLOOR PLANS

Scale:	1:100 @ A1	Date:	DEC '20	Drawn:	S.F
--------	------------	-------	---------	--------	-----

DRAWING No.	20 - J3330 - 102	Rev.	
-------------	------------------	------	--

The copyright in this document and design is confidential to and the property of Ascot Design Limited