



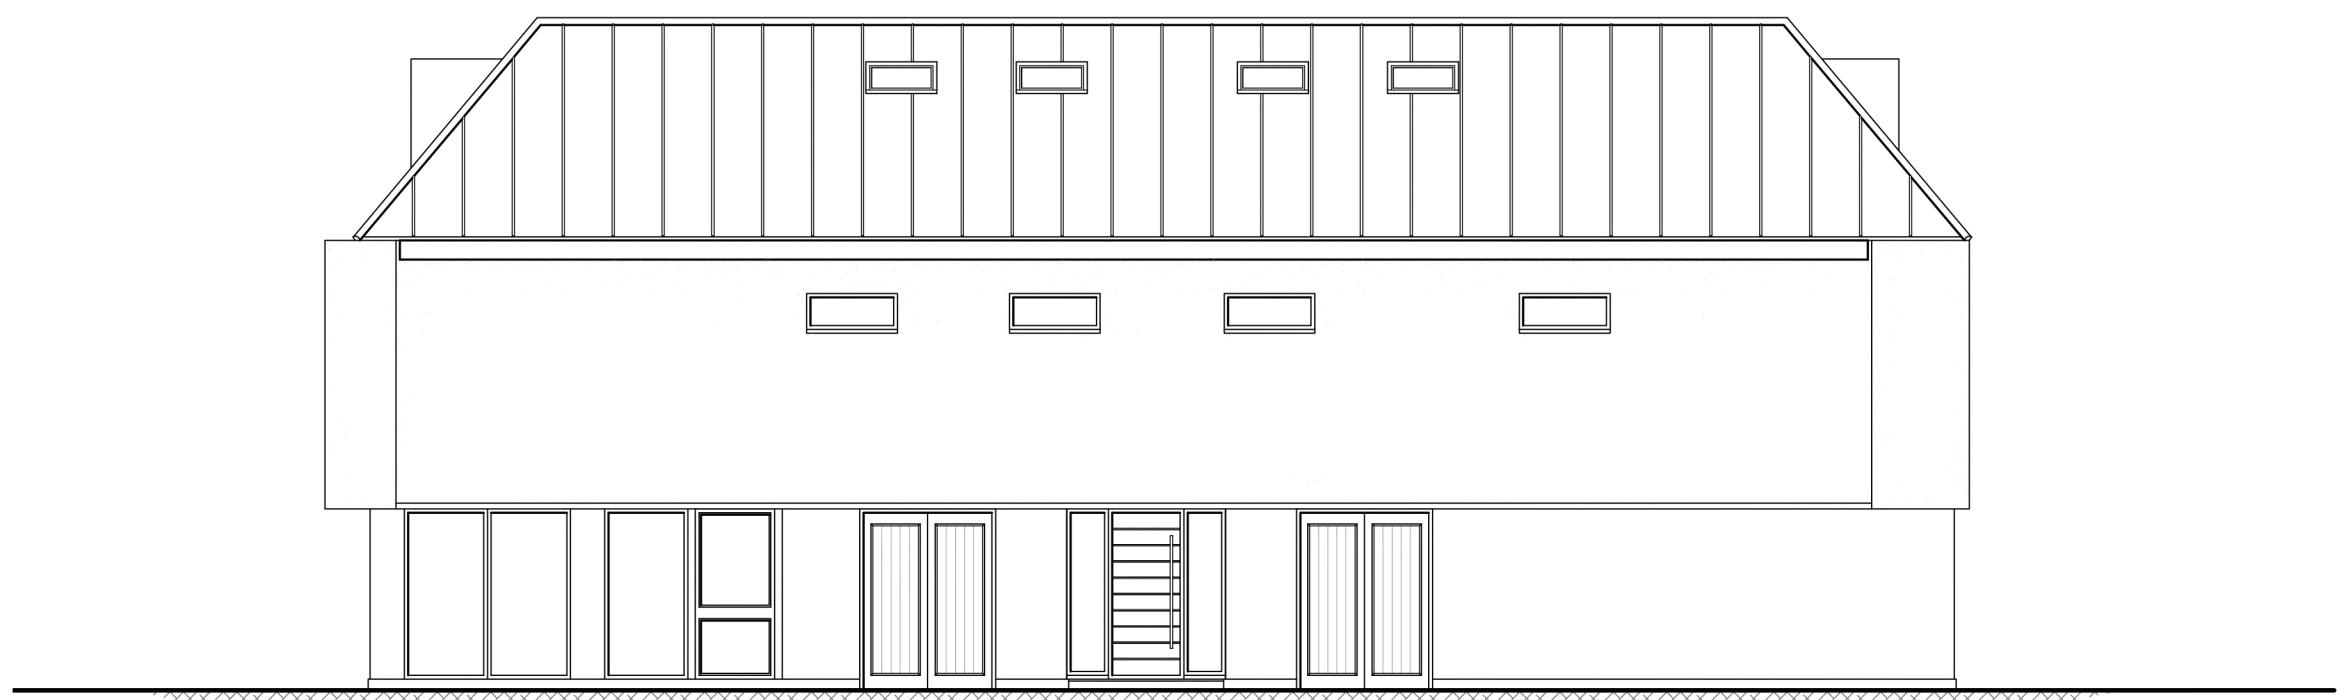


FRONT ELEVATION




SIDE ELEVATION

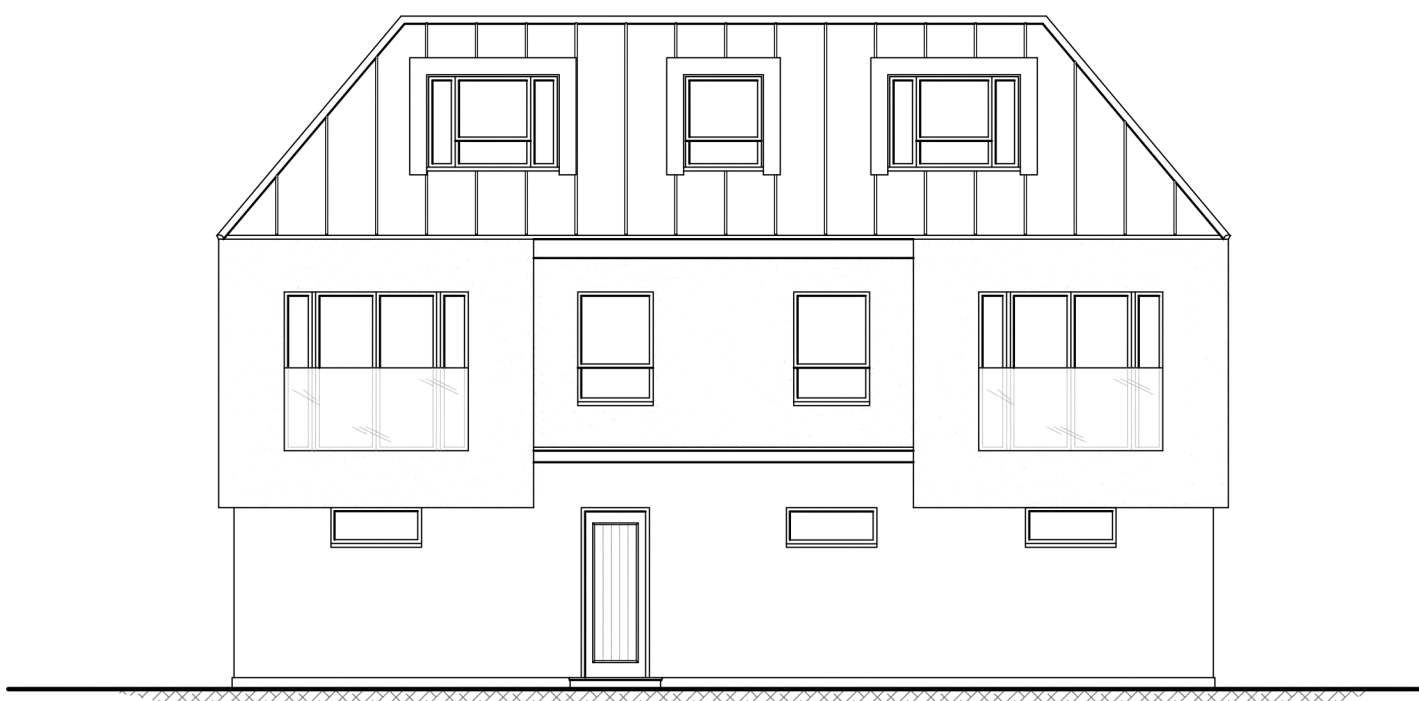

REAR ELEVATION

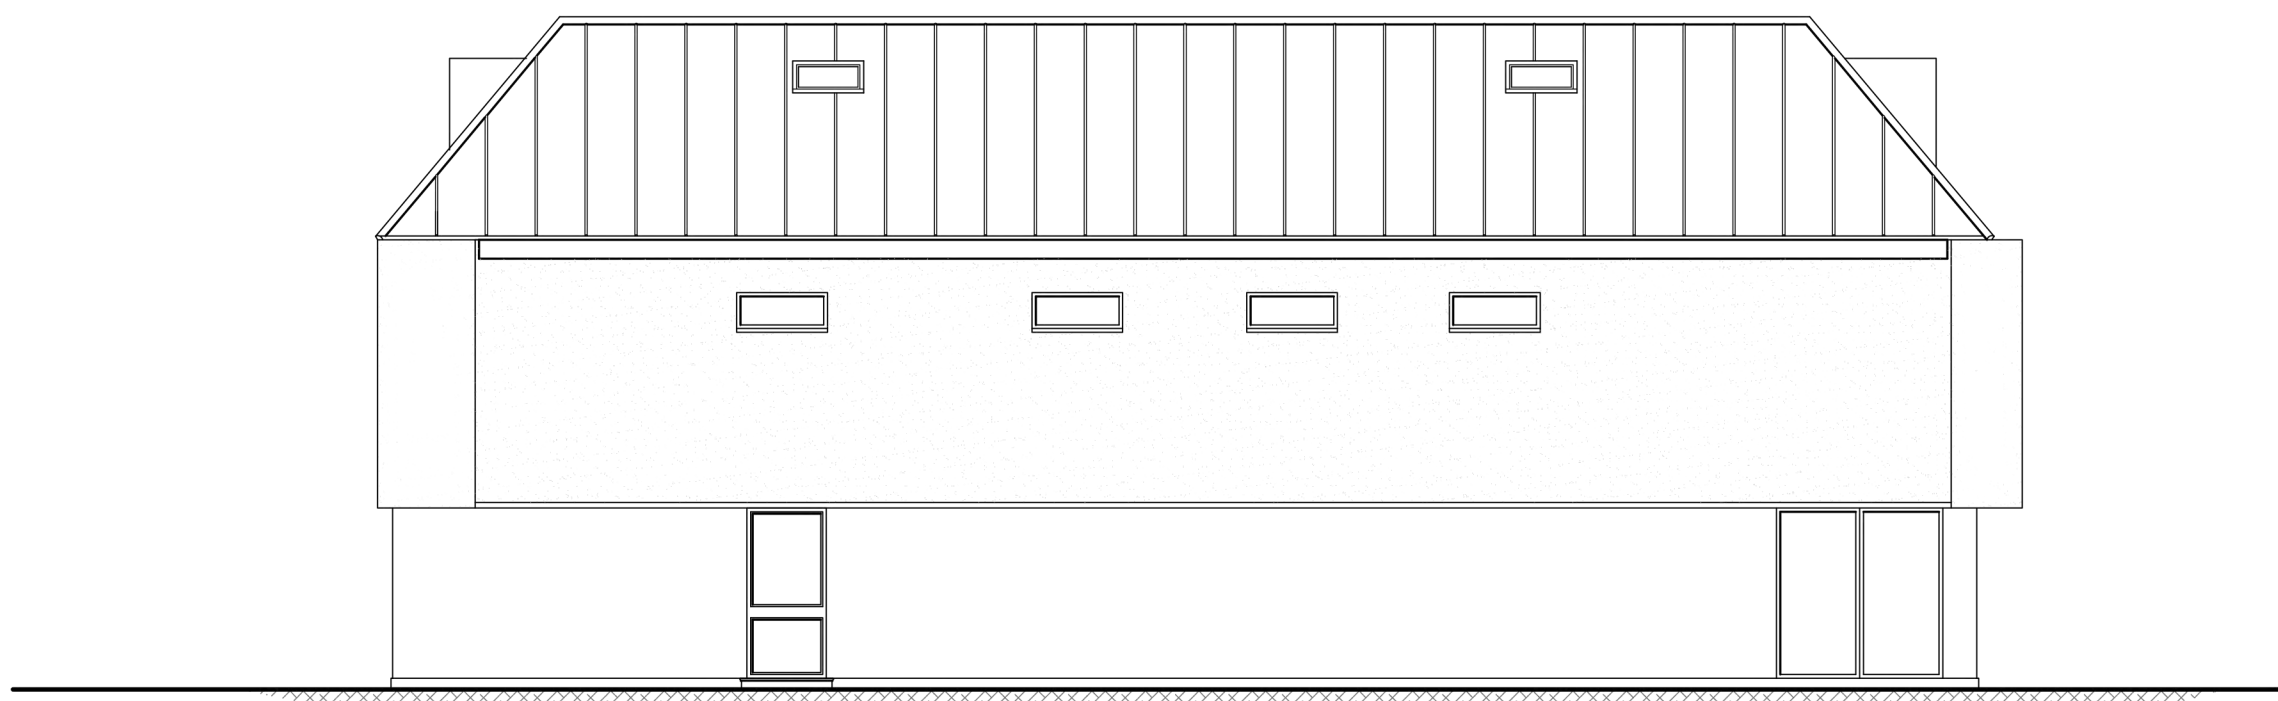

SIDE ELEVATION

 

Rev.	Date	Detail

Status
PLANNING ISSUE

ASCOT DESIGN
Timeless architecture

Ascot Design Ltd, Berkshire House 39-51 High Street, Ascot, Berkshire, SL5 7HY
Tel: 01344 299330 Fax: 01344 299331 Email: info@ascotdesign.com
www.ascotdesign.com

Client
MR U AUJLA

Project Title
**424 - 426 READING ROAD, WINNERSH,
WOKINGHAM RG41 5EP**

DRAWING Title
PROPOSED ELEVATIONS

Scale: 1:100 @ A1	Date: DEC '20	Drawn: S.F
----------------------	------------------	---------------

DRAWING No. 20 - J3330 - 103	Rev.
--	----------

The copyright in this document and design is confidential to and the property of Ascot Design Limited