




1 EXISTING FRONT ELEVATION
424-426 READING ROAD, WINNERSH
SCALE 1:100




2 EXISTING REAR ELEVATION
424-426 READING ROAD, WINNERSH
SCALE 1:100




3 EXISTING SIDE ELEVATION
424-426 READING ROAD, WINNERSH
SCALE 1:100

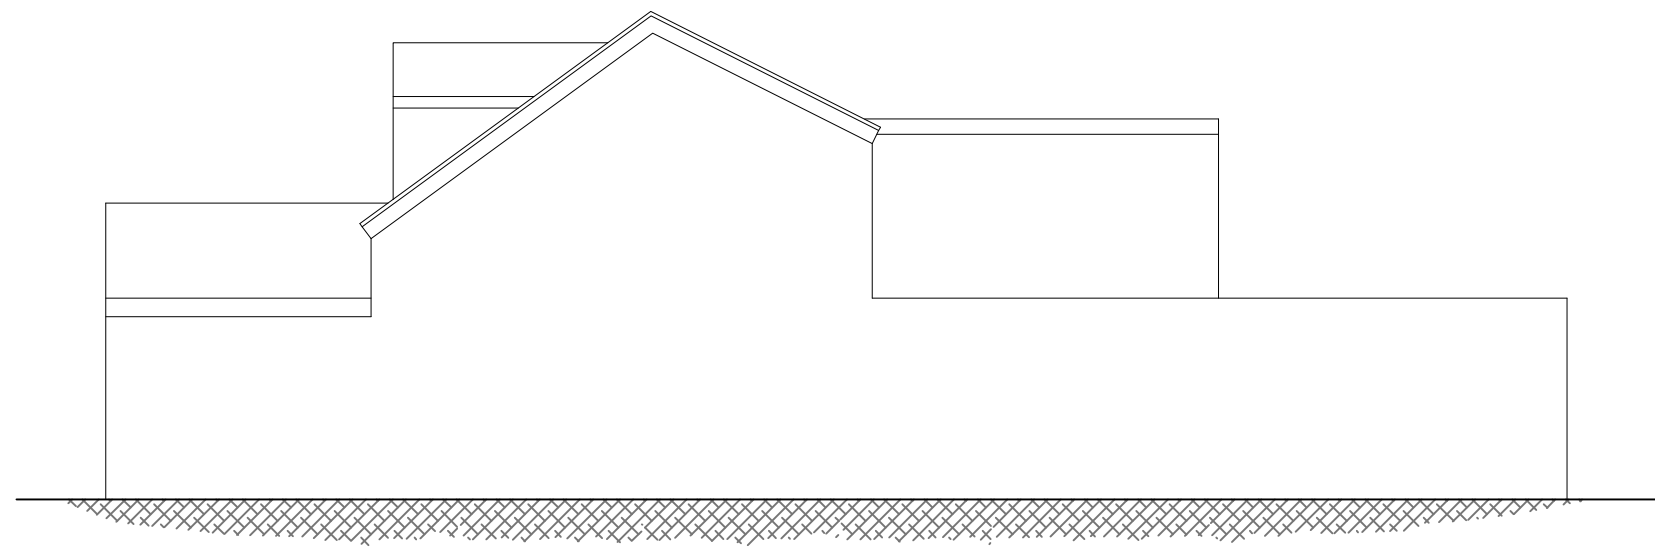

4 EXISTING SIDE ELEVATION
424-426 READING ROAD, WINNERSH
SCALE 1:100

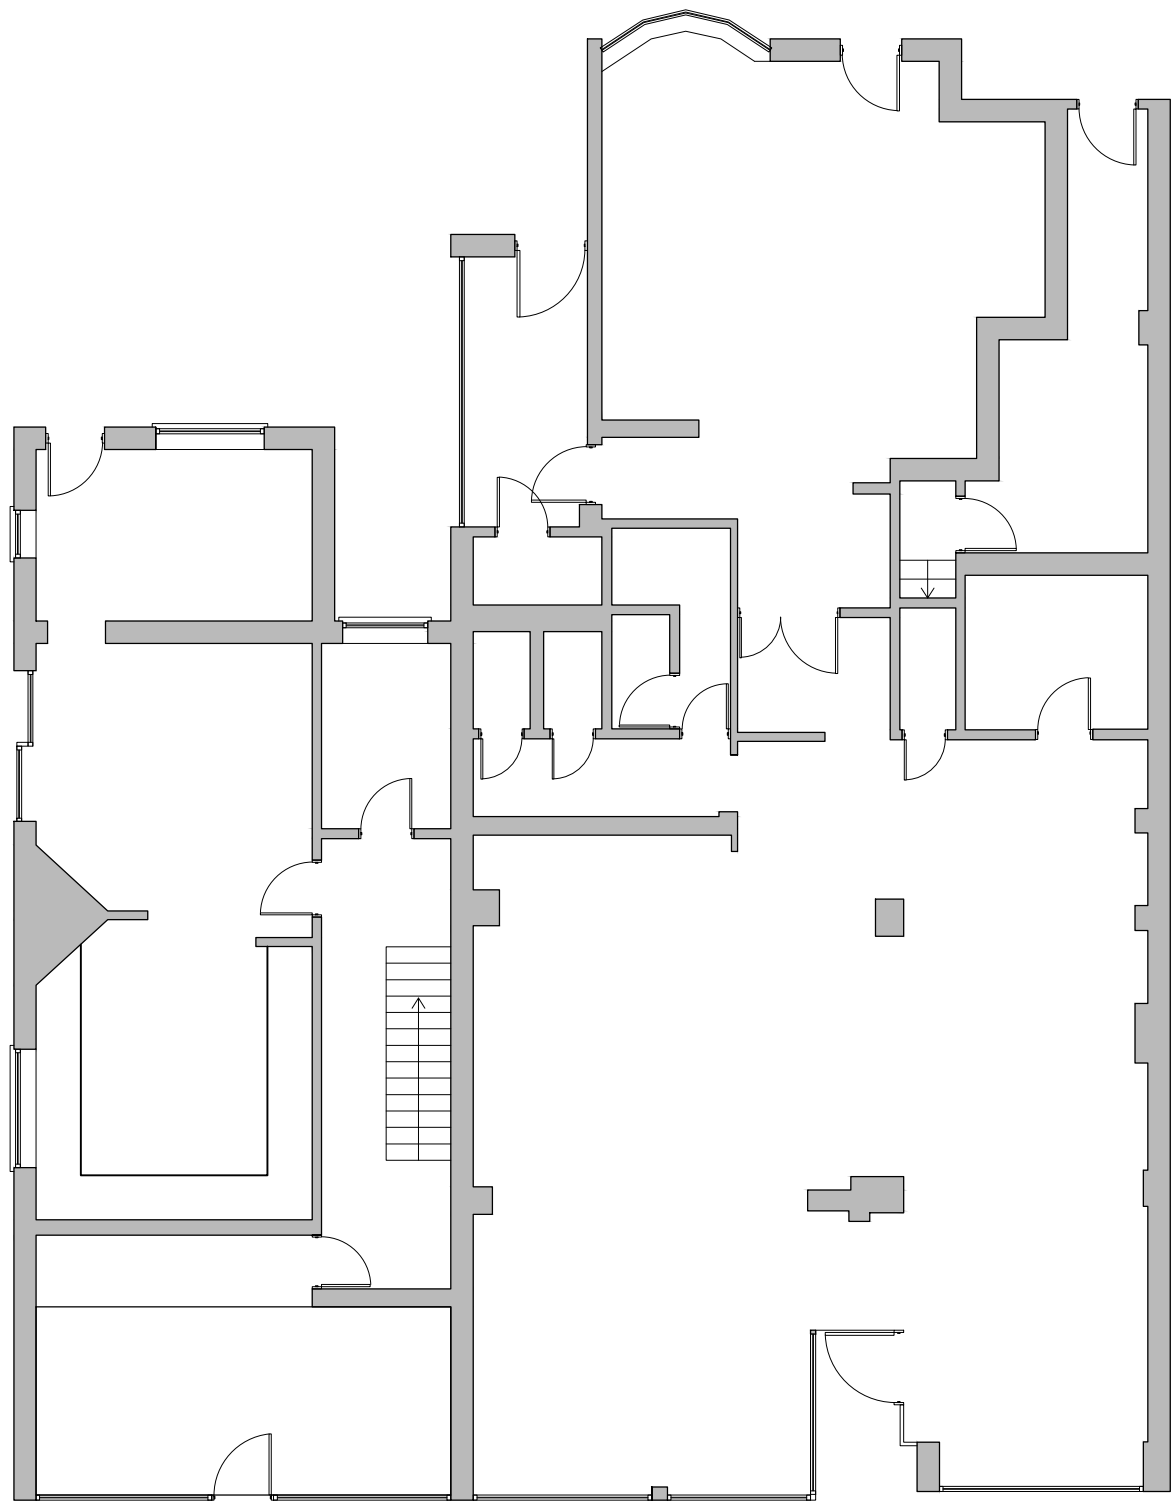


5 EXISTING GROUND FLOOR PLAN
424-426 READING ROAD, WINNERSH
SCALE 1:100

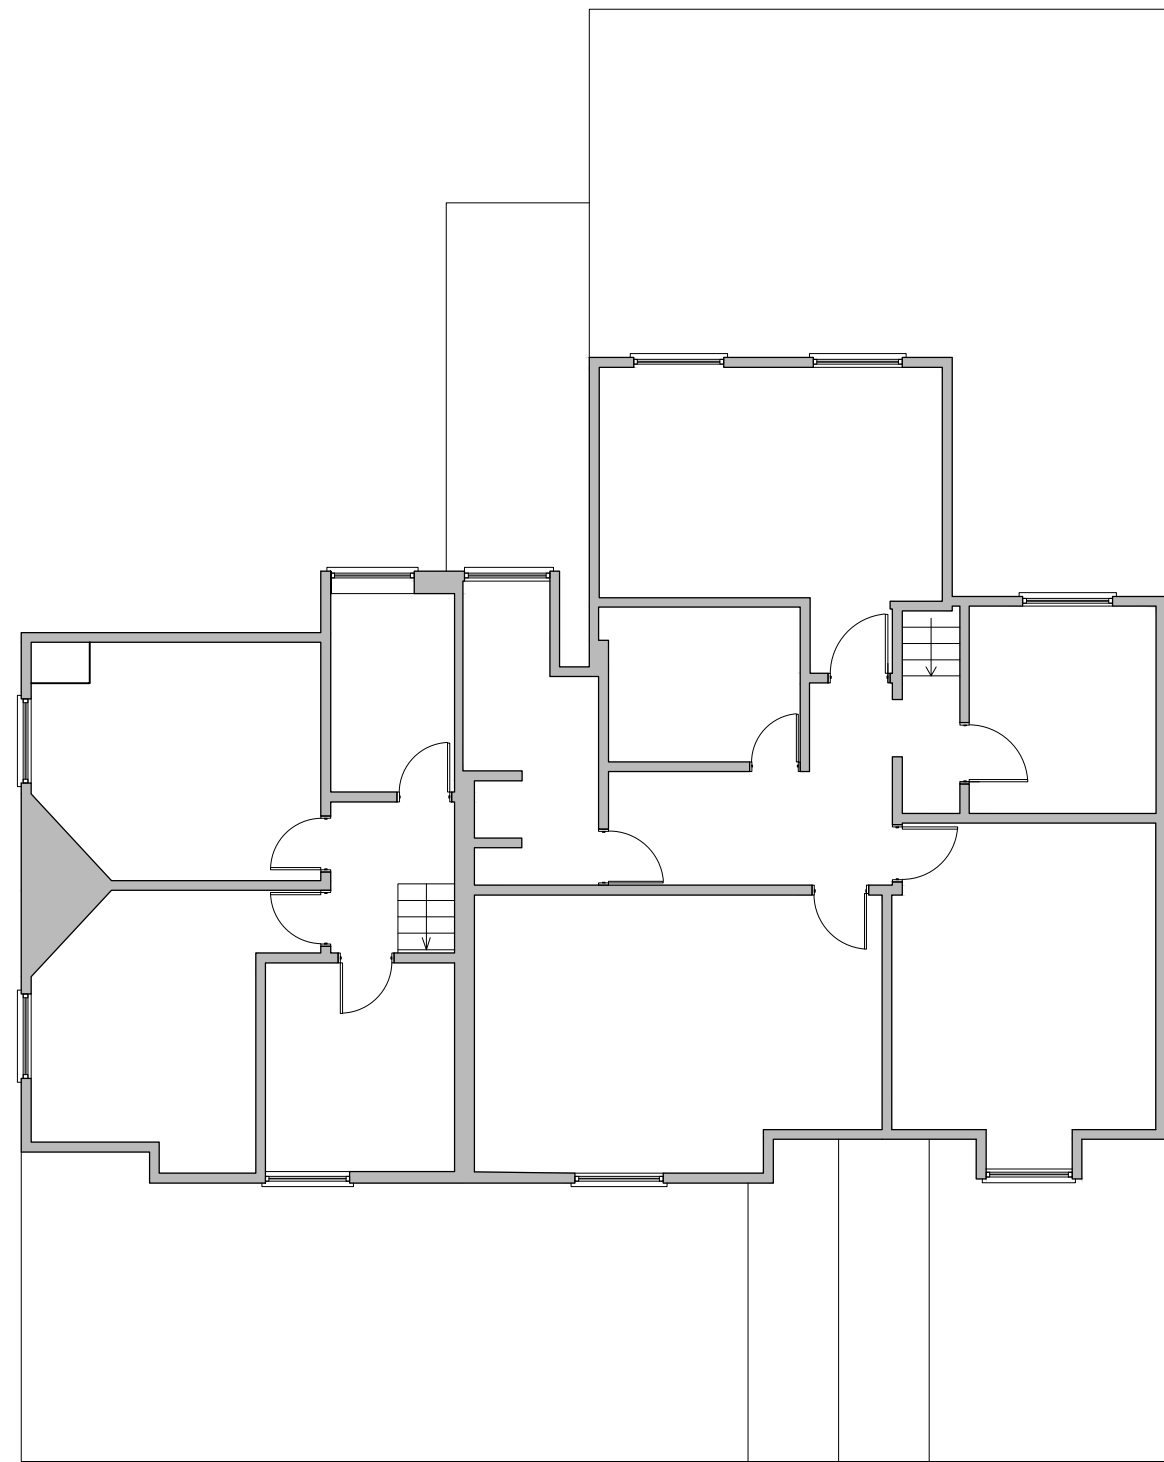

6 EXISTING FIRST FLOOR PLAN
424-426 READING ROAD, WINNERSH
SCALE 1:100

mado homes
architectural design

 

Scale 1:100

Rev	Date	Amendment	By

Status	PLANNING
--------	----------

Project Address	424-426 Reading Road Winnersh
-----------------	----------------------------------

Drawing Title	Existing Floor Plans and Elevations
---------------	-------------------------------------

Drawn By	SH	Date	JAN 26
Check	UA	Scale	1:100@A1

Drawing No.	Rev.
RR-PE-001	-