


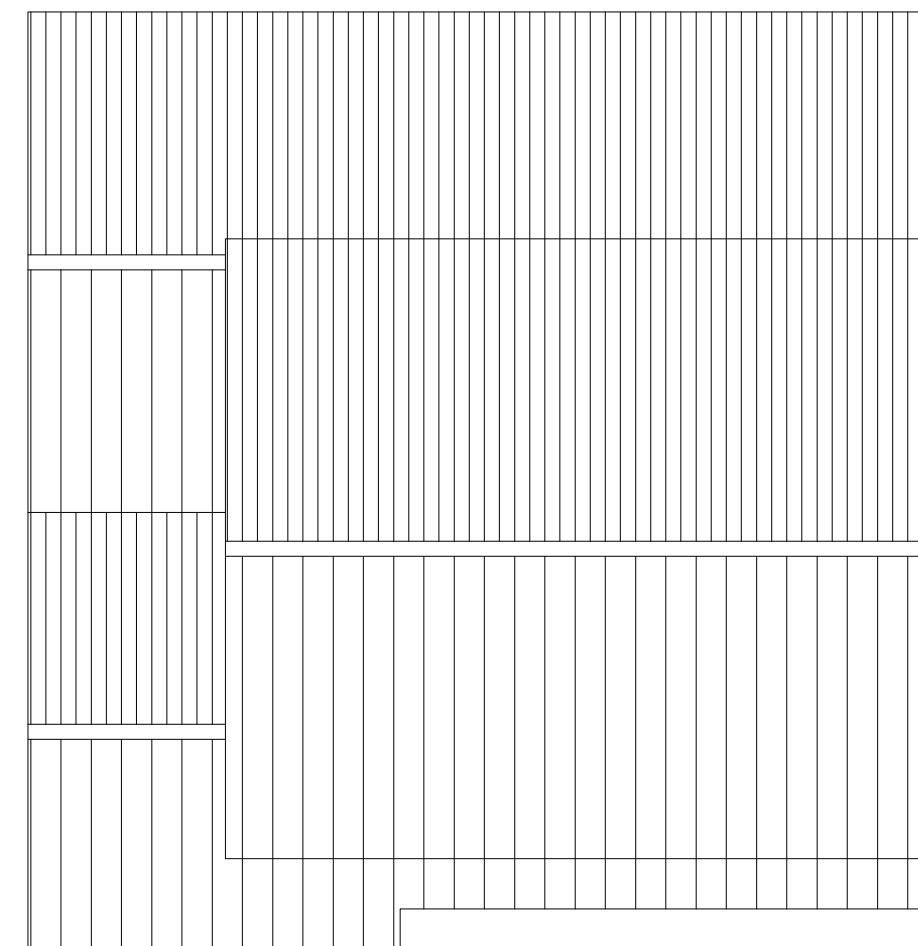

ROOF PLAN

FIRST FLOOR LAYOUT

GROUND FLOOR LAYOUT
Floor Area 180m²

Existing amenity area	227m²
Approved amenity area	150m²
Amenity retained	66%
Proposed amenity area	136m²
Amenity retained	60.0%

REV. | DATE | COMMENTS

PROJECT
2 Victor Way,
Woodley,
RG5 4UZ

PROJECT TITLE
Two storey side/rear extension, first floor
side extension with internal alterations and
relocation of garden wall

DRAWING TITLE
PROPOSED FLOOR PLANS

SK-tec Ltd

Planning & Technical Services
58 Hilltop Road, earley, Reading, Berkshire, RG6 1DA
tel: 01183 759987, mob: 07714 100537
e-mail: steve@sk-tec.co.uk

CLIENT
Mr & Mrs Wise

SCALE 1:100 (A2) DATE Oct '24

DRG. No. 24/944-03 REV. A