



All dimensions are to be checked on site before work commences.
Figured dimensions to be taken in preference to scaled dimensions.
If in doubt please ask.
© Copyright reserved.

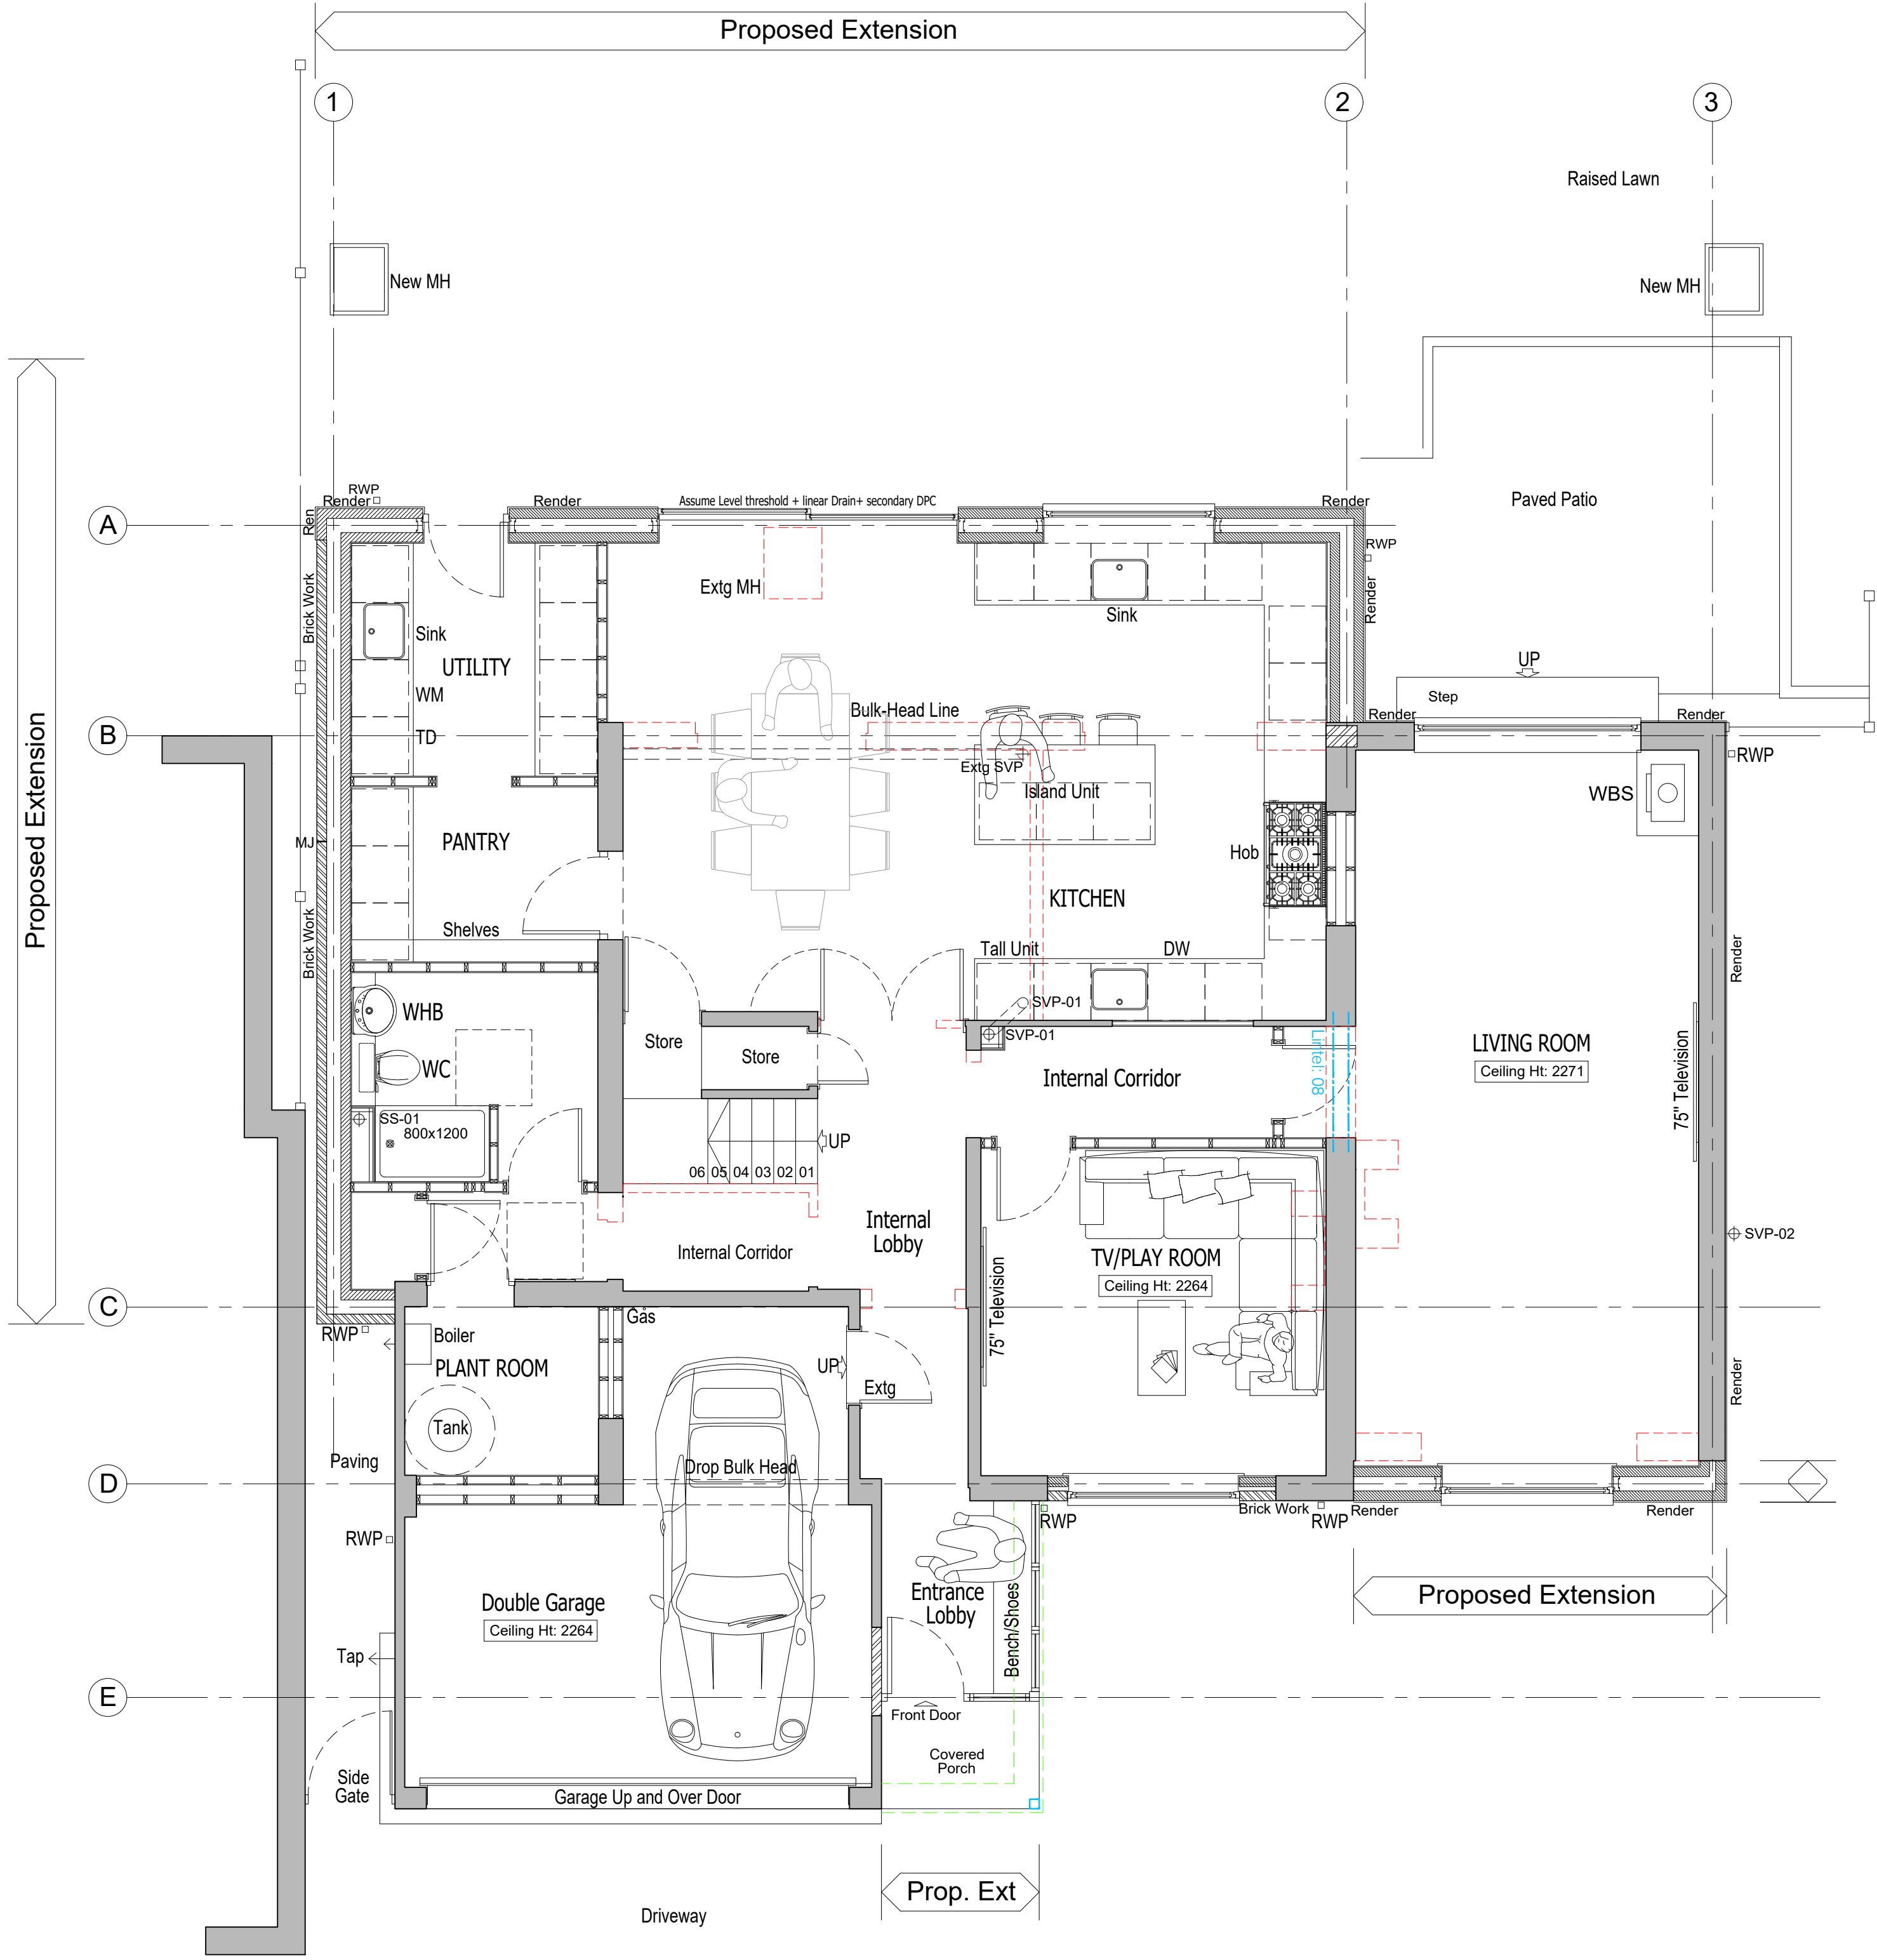

GROUND FLOOR PLAN As Proposed
Scale 1:50

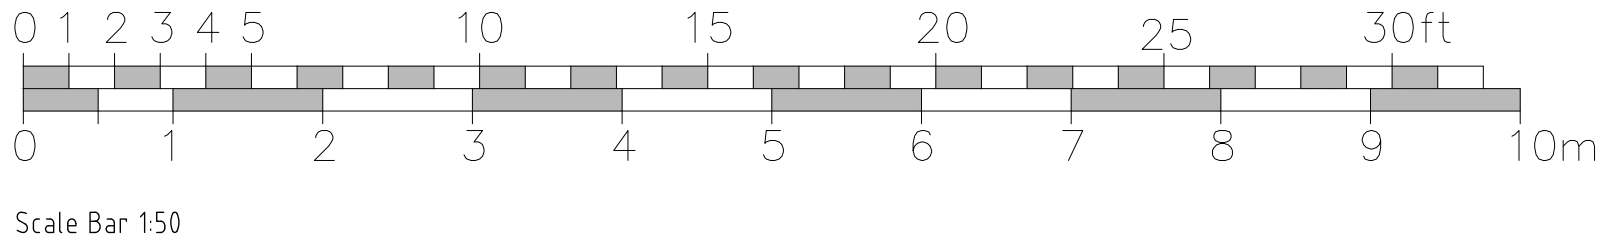

Rev	Description of change	Date	Initials
FOR PLANNING SUBMISSION			
HOLTHAM+NEWMAN ARCHITECTS			
The old Dairy, 282a Hyde End Road, Spencer's Wood, Reading, Berkshire RG7 1DN			
Project: 12, Benning Way Wokingham Berkshire RG40 1XX			
Client Mr and Mrs N. Mistry			
Drawing Title: General Arrangement Floor Plans Ground Floor Level			
As Proposed			
Scale:	Varies @ A1 Dwg. No.:	Rev.:	
		2309-P111	
Drawn by:	DH		
Date:	Jan 2026		