



All dimensions are to be checked on site before work commences.
Figured dimensions to be taken in preference to scaled dimensions.

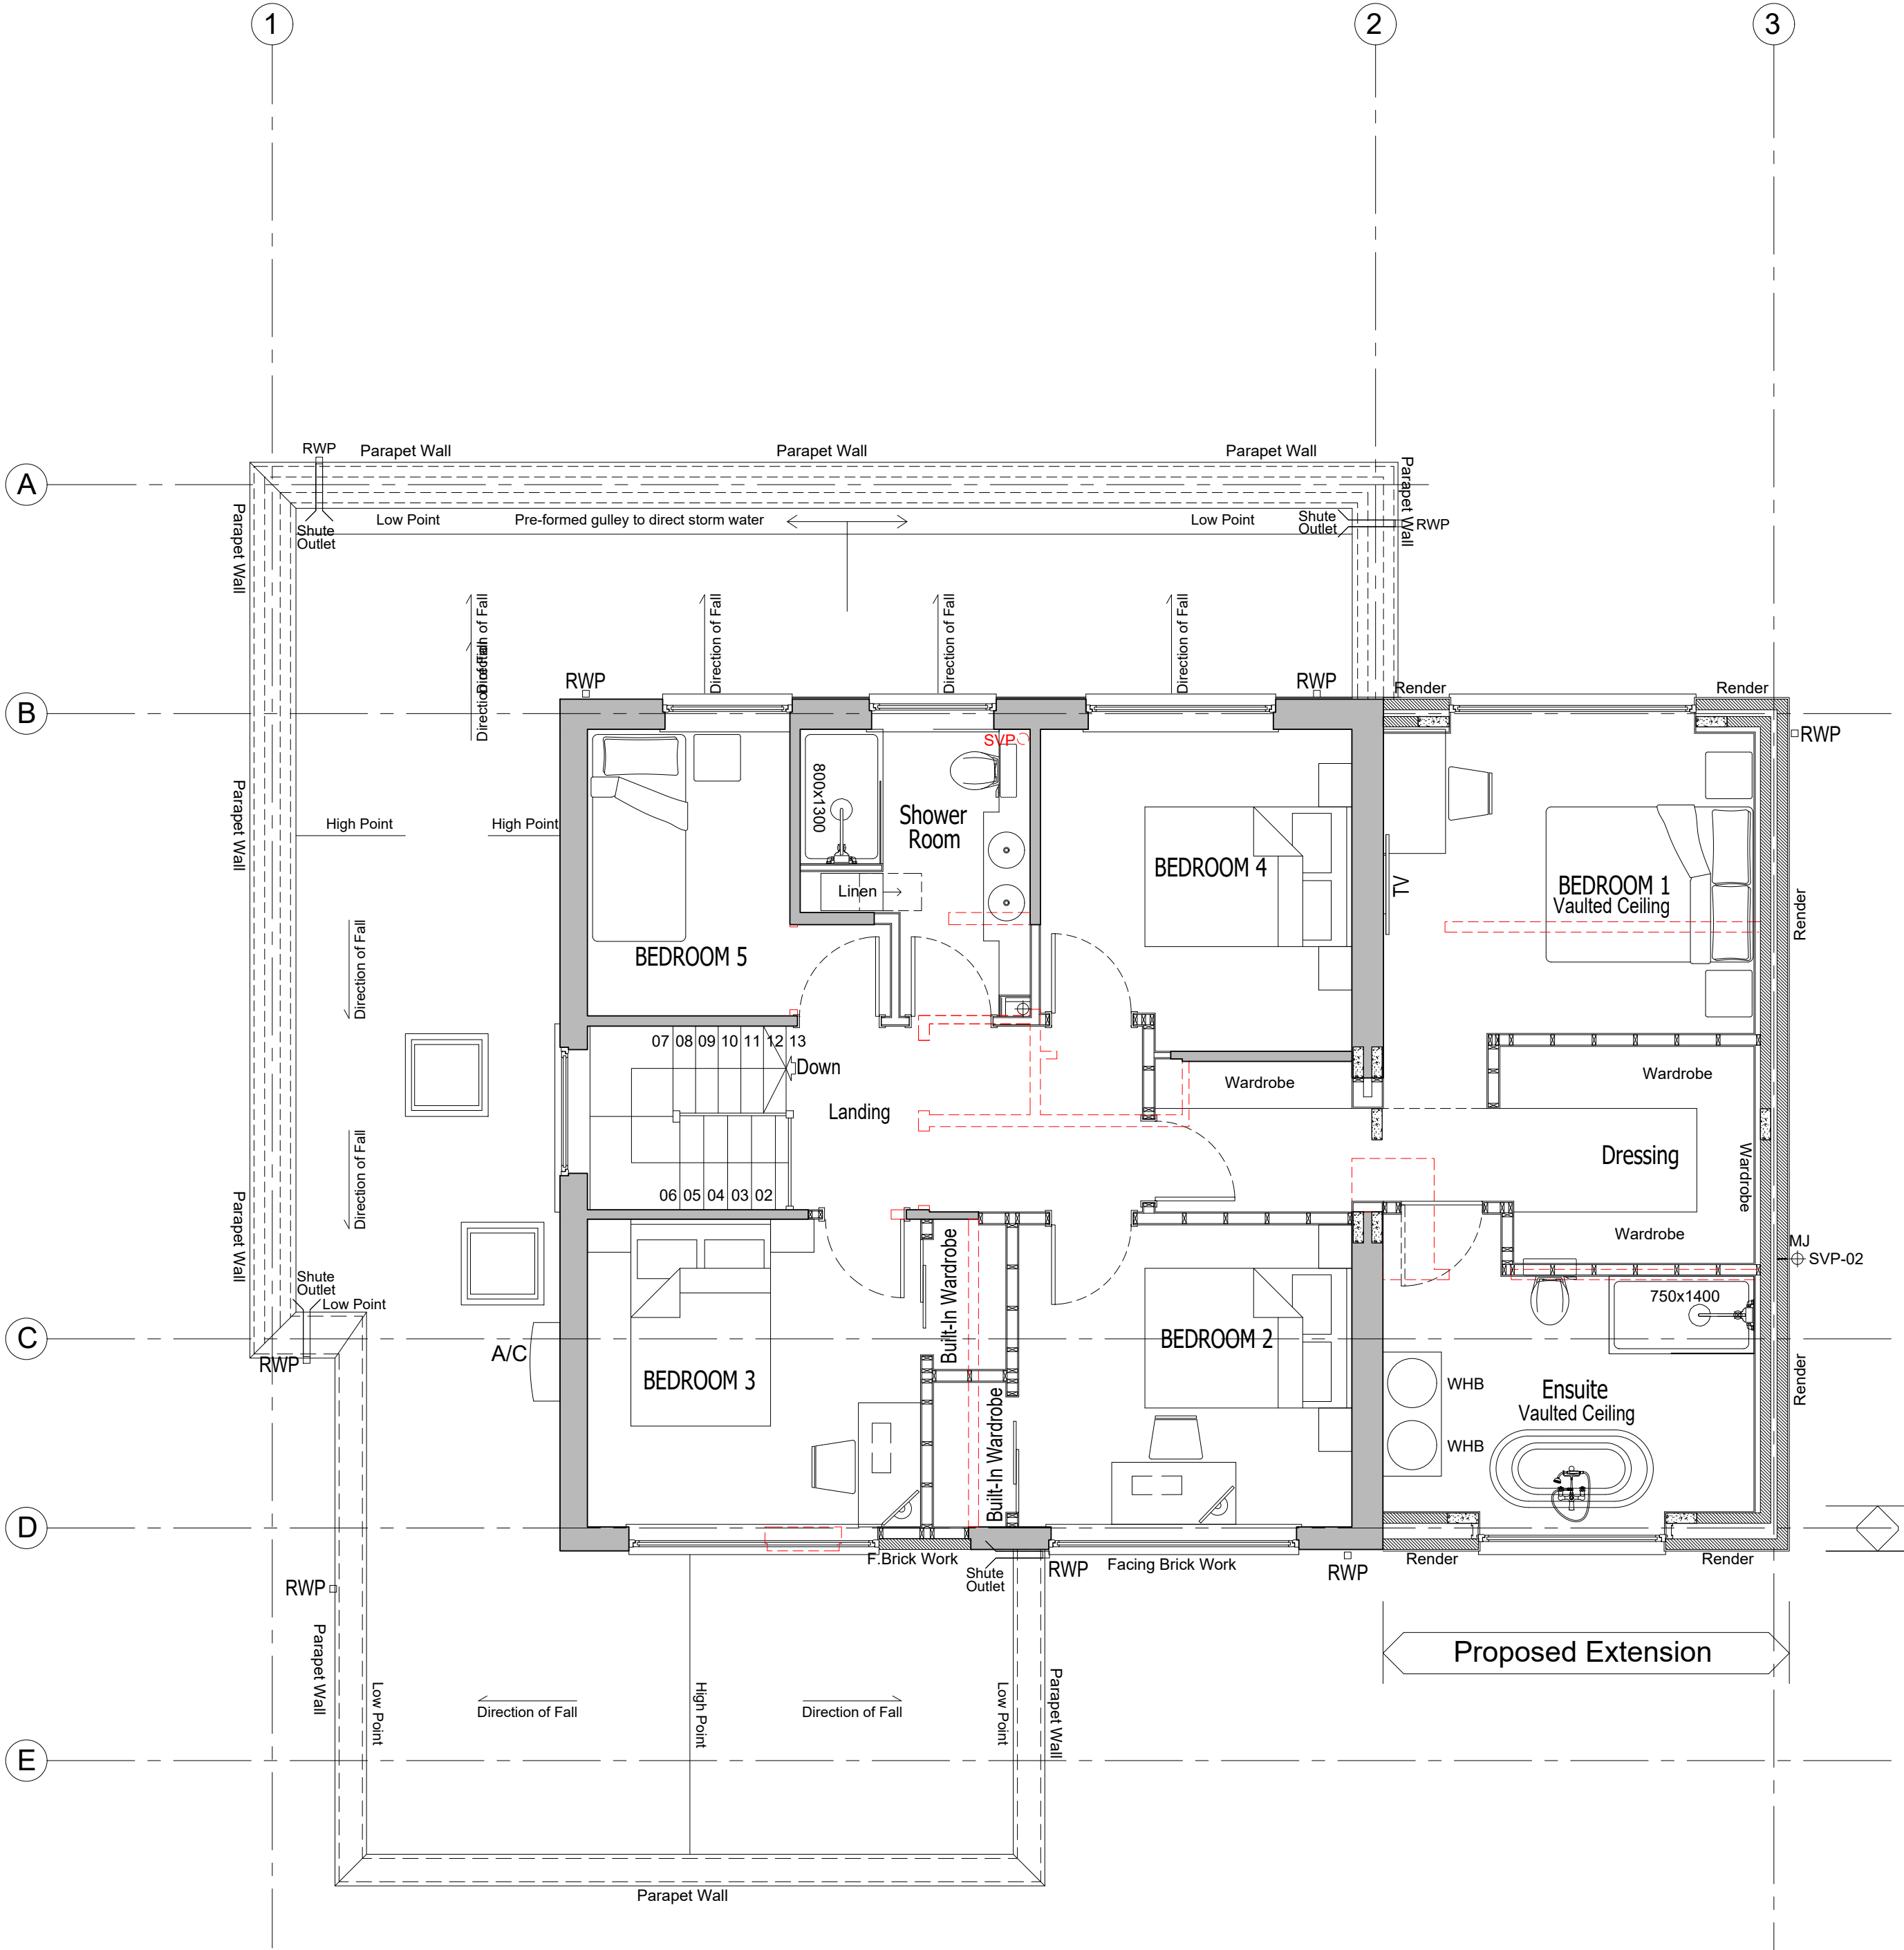

FIRST FLOOR PLAN As Proposed
Scale 1:50

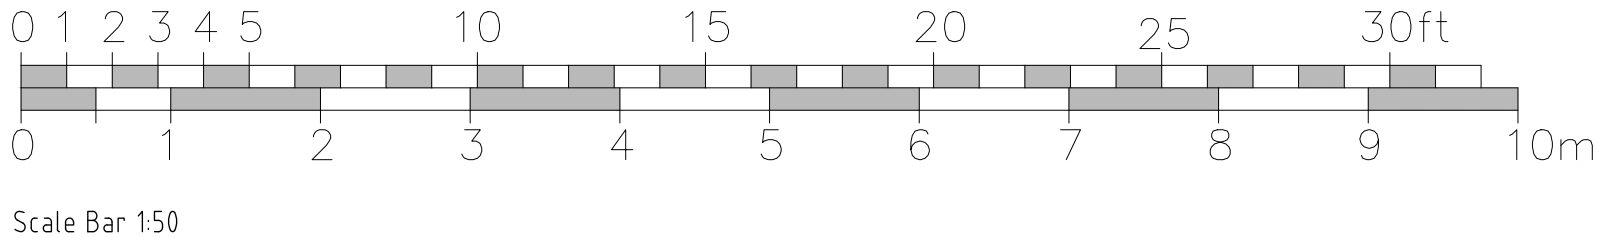

Rev	Description of change	Date	Initials
FOR PLANNING SUBMISSION			
HOLTHAM+NEWMAN ARCHITECTS			
The old Dairy, 282a Hyde End Road, Spencer's Wood, Reading, Berkshire RG7 1DN		T: 07971 316499 E: hello@hnmarchitects.co.uk	
Project: 12, Benning Way Wokingham Berkshire RG40 1XX			
Client Mr and Mrs N. Mistry			
Drawing Title: General Arrangement Floor Plans First Floor Level - As Proposed			
Scale:	Varies @ A1	Dwg. No.:	Rev.:
	-	2309-P112	-
Drawn by: DH			
Date: Jan 2006			