




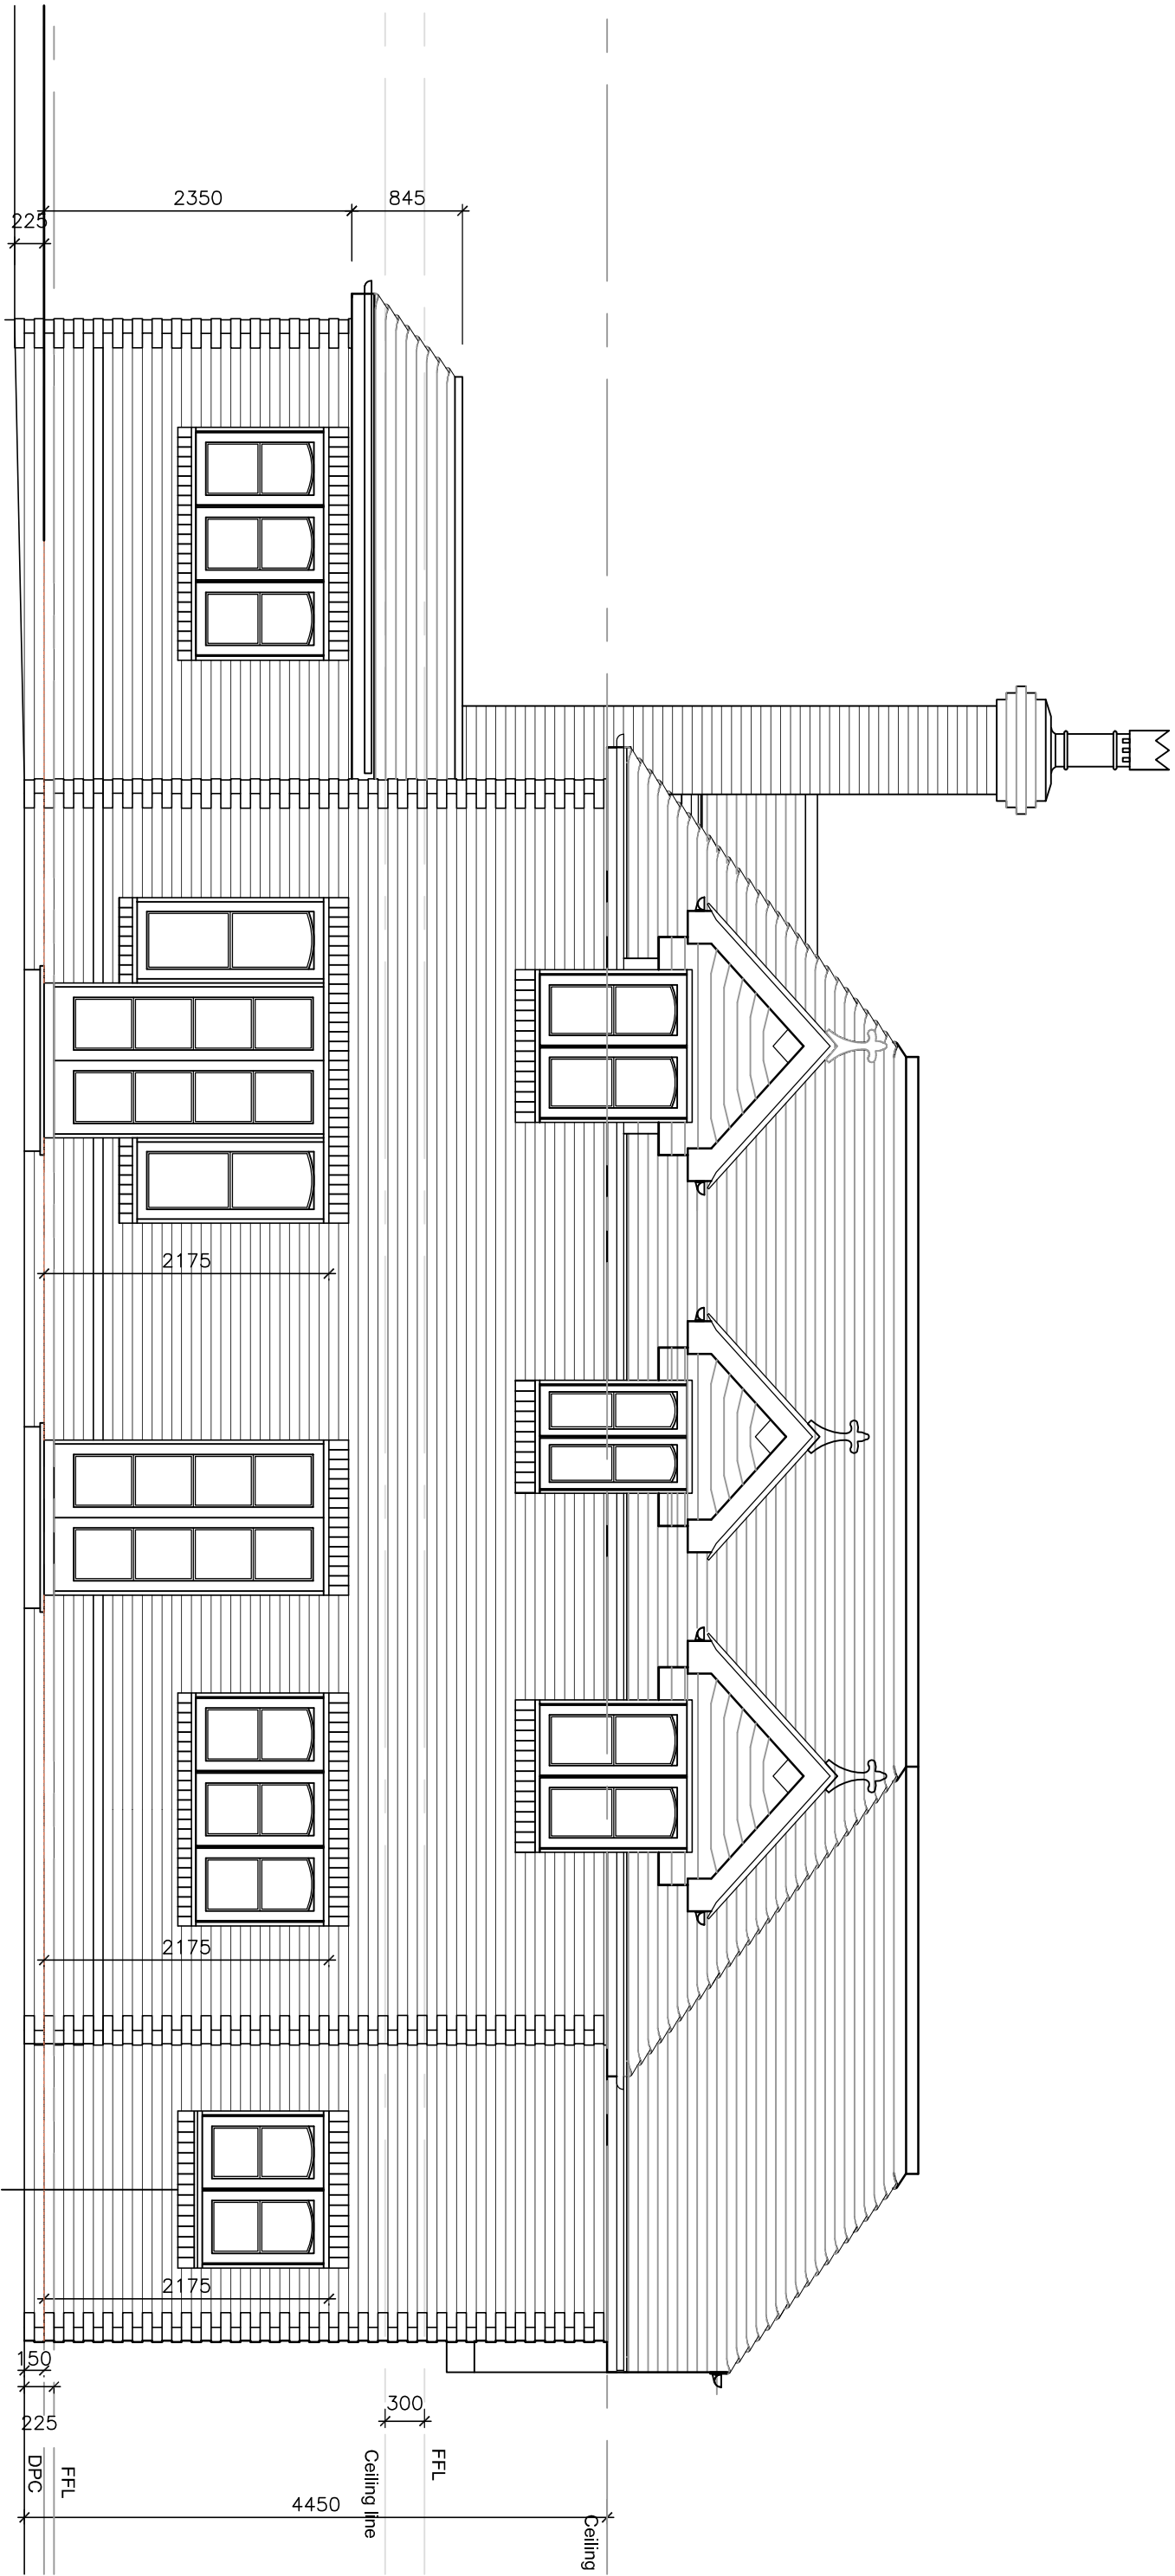


Proposed Rear Elevation scale 1:50

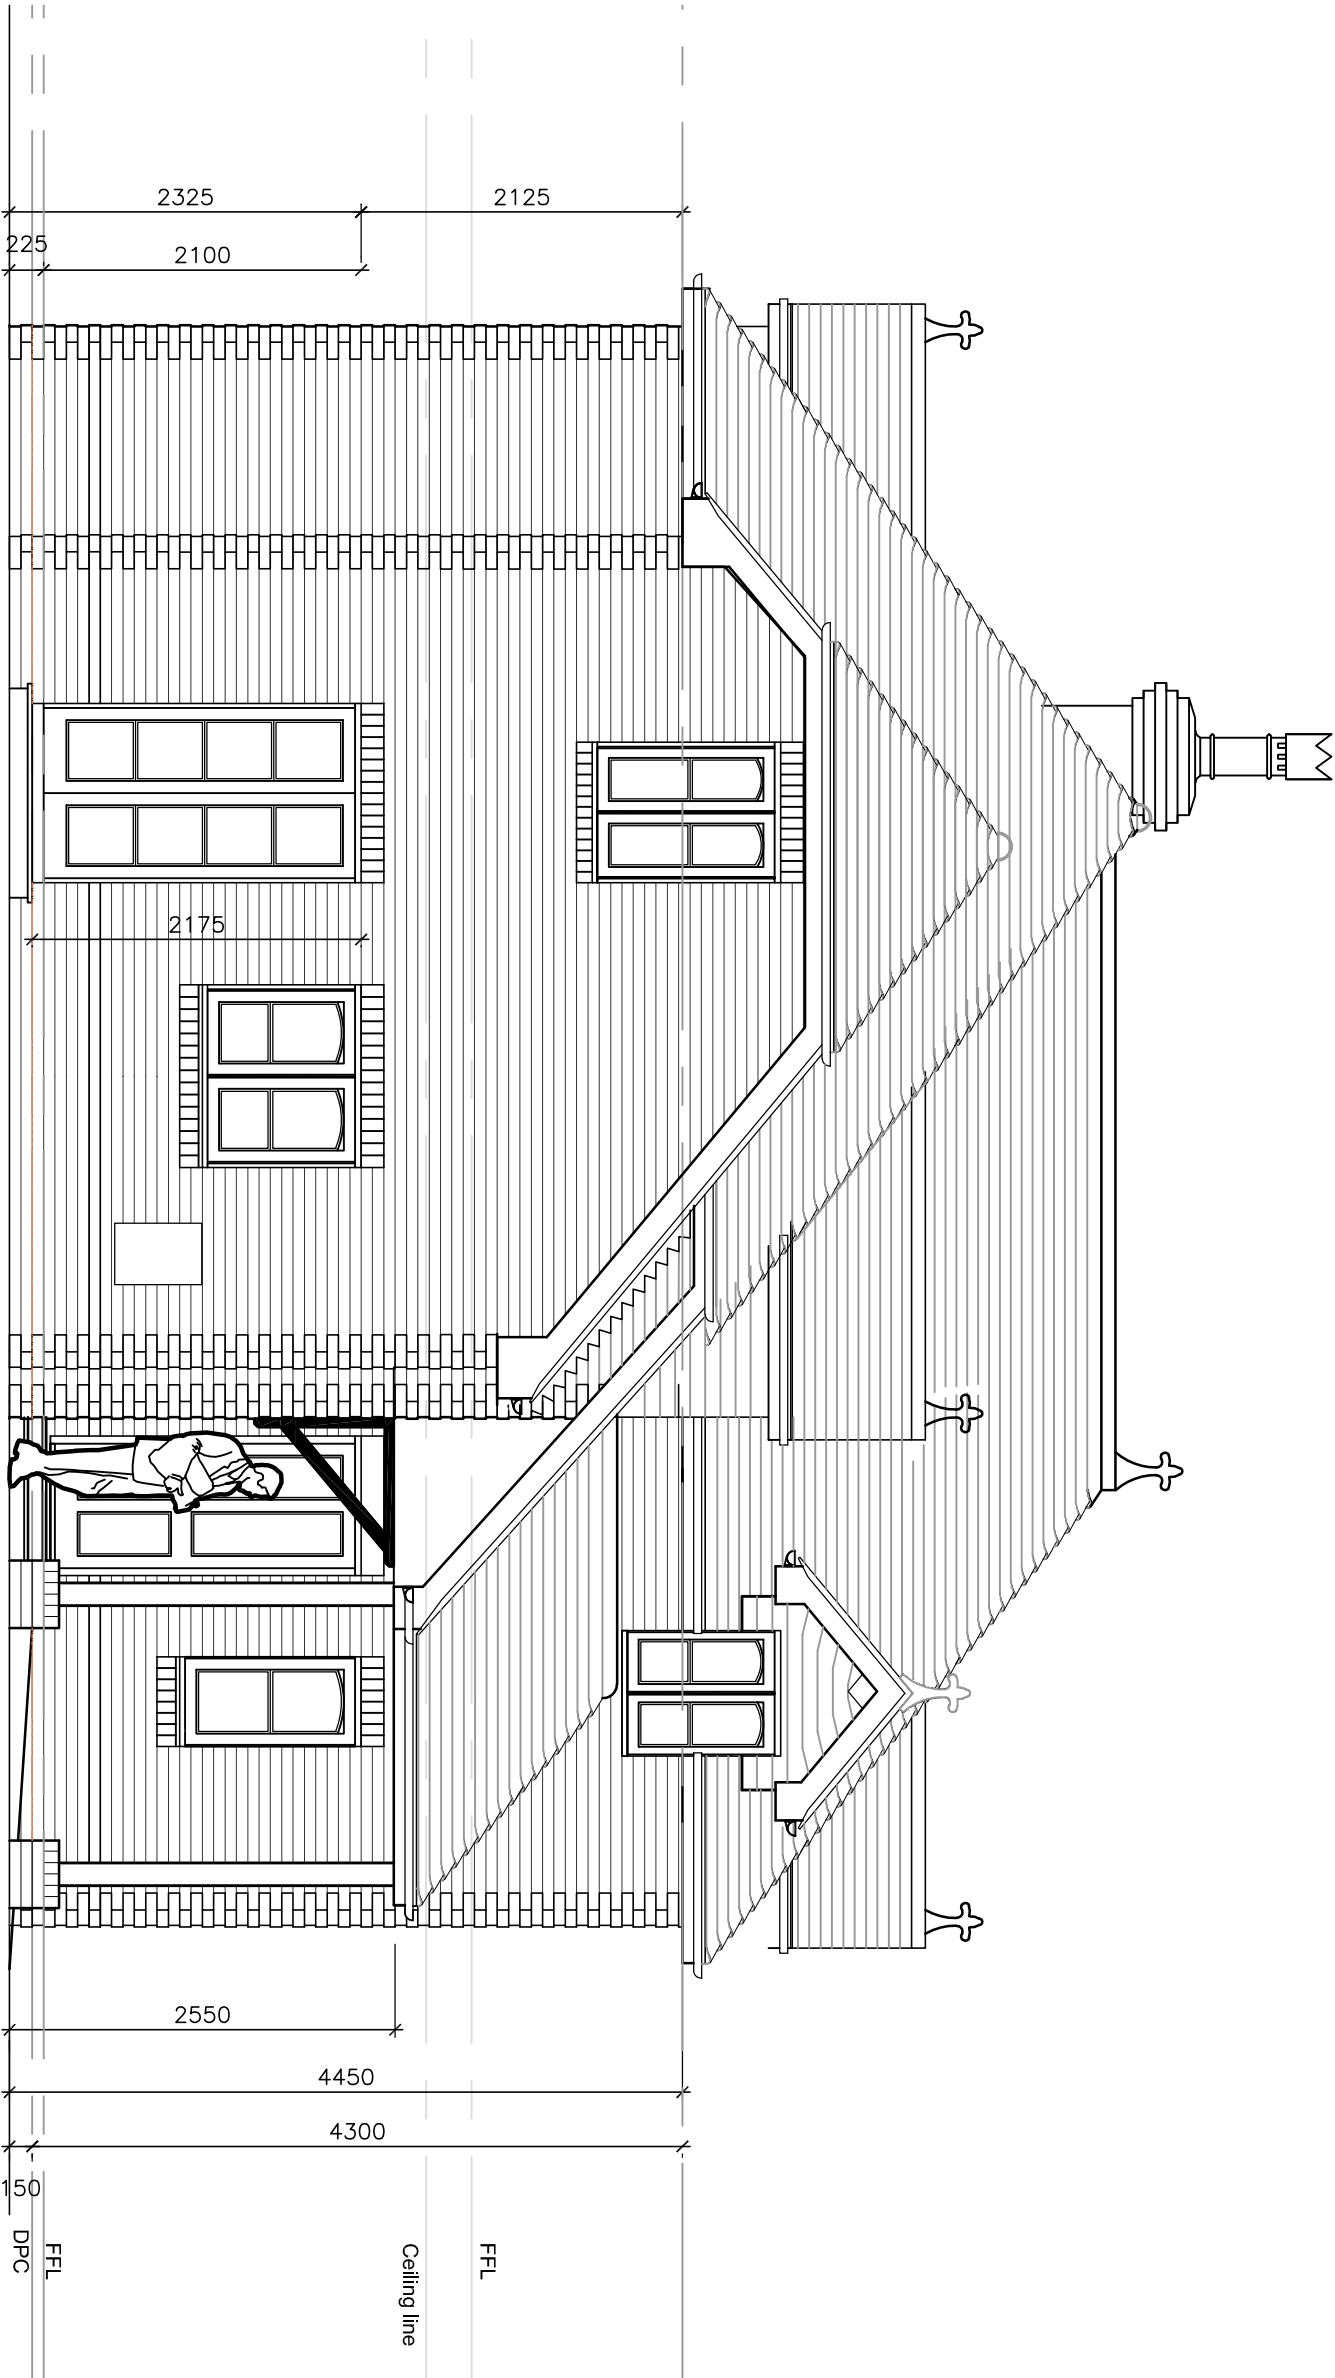

Proposed Left Side Elevation scale 1:50

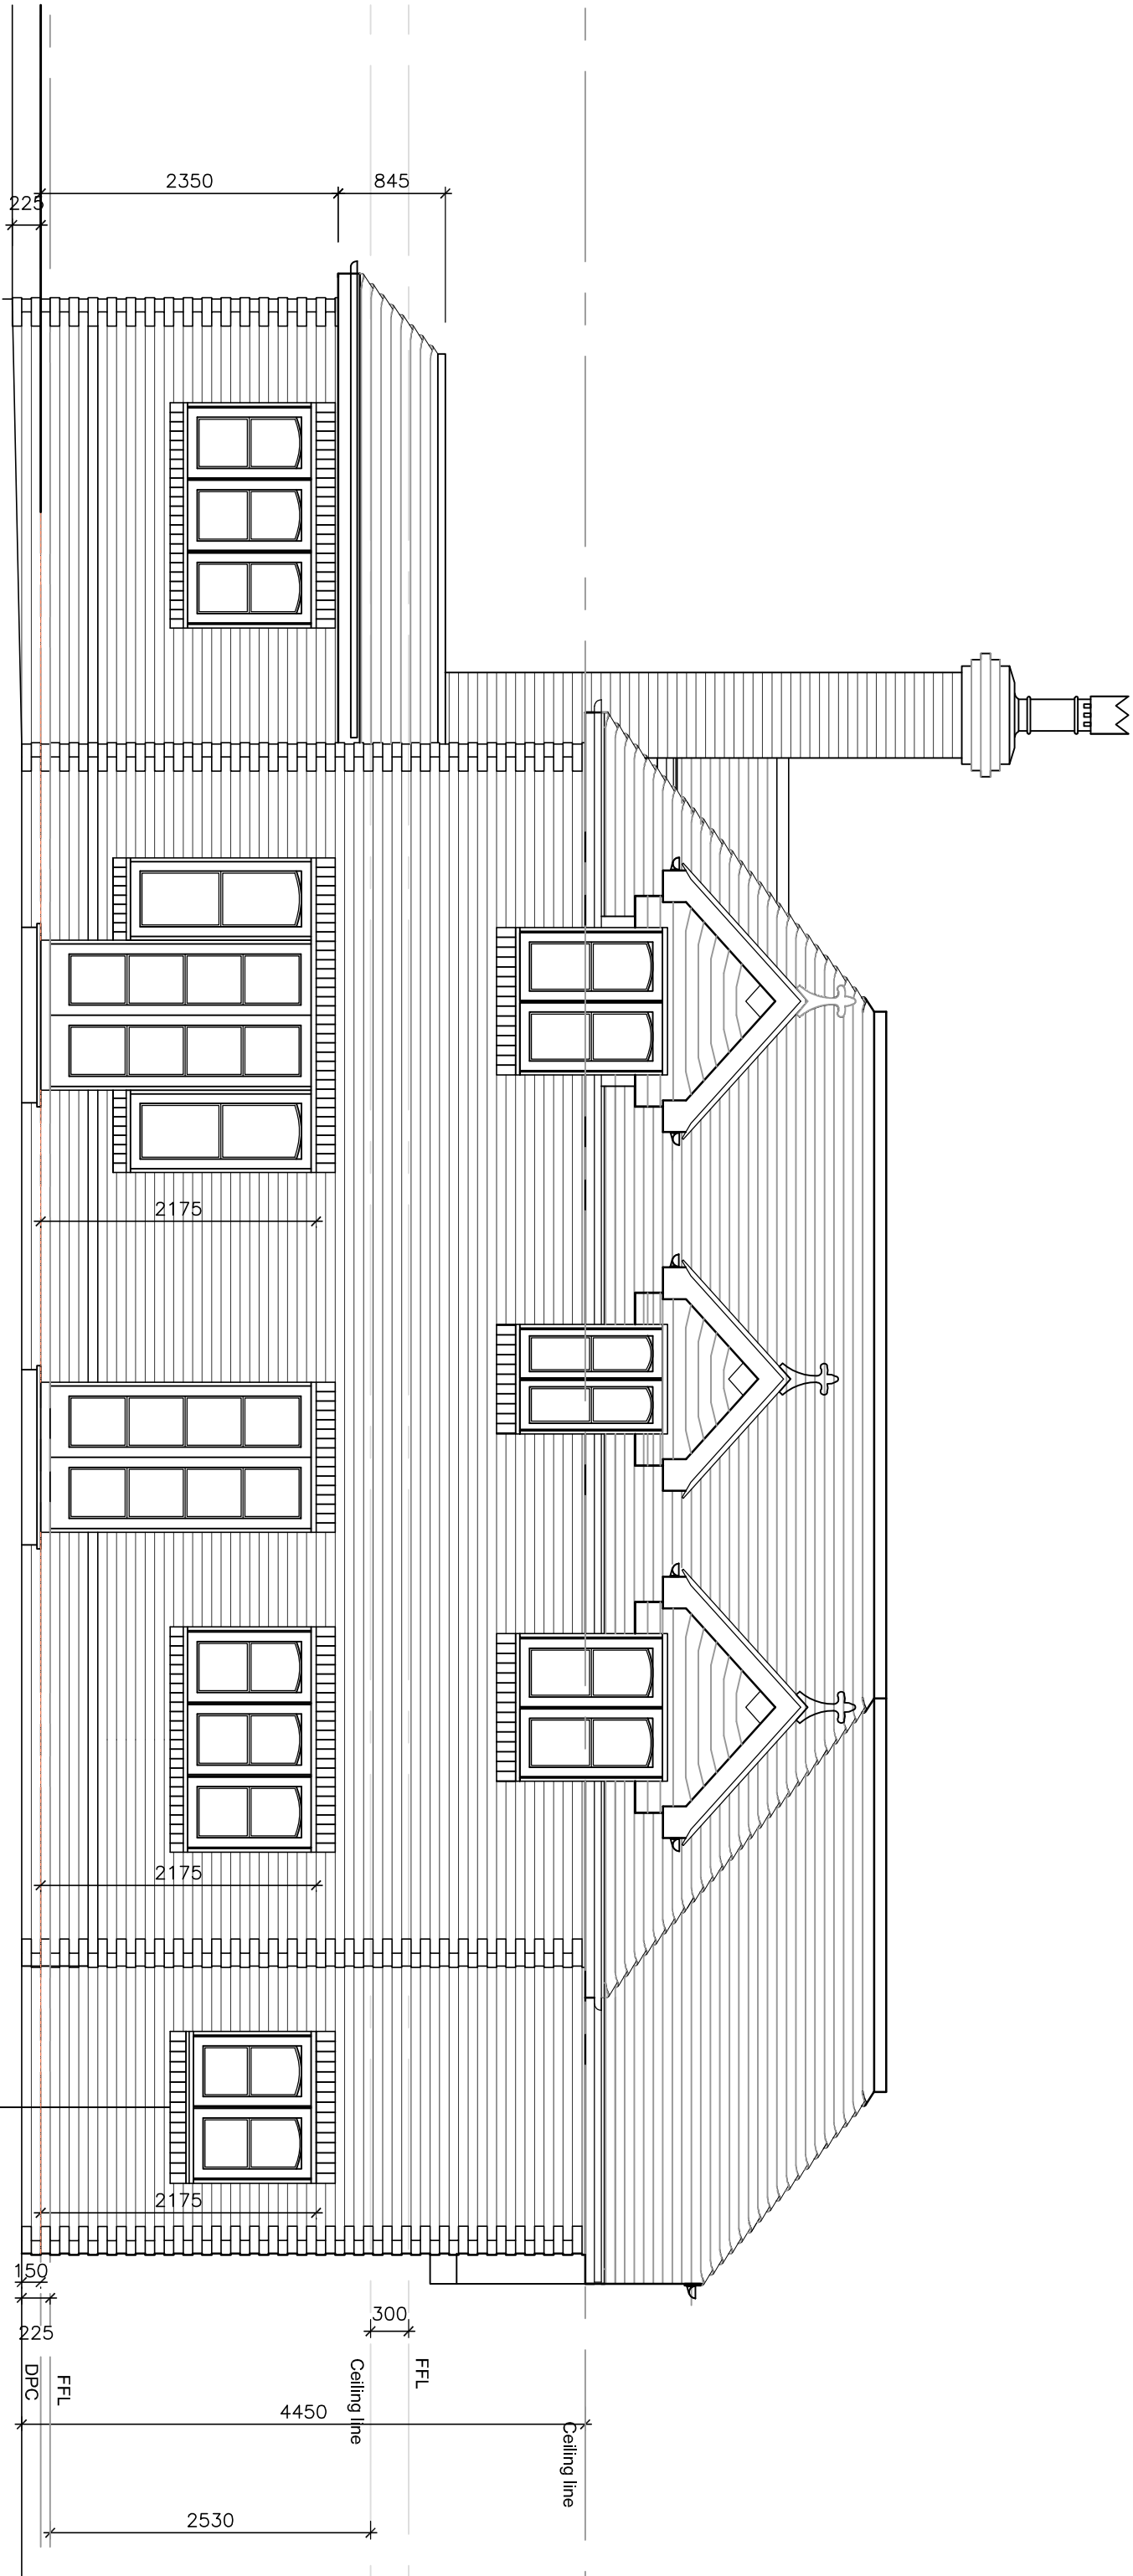

Proposed Rear Elevation scale 1:50

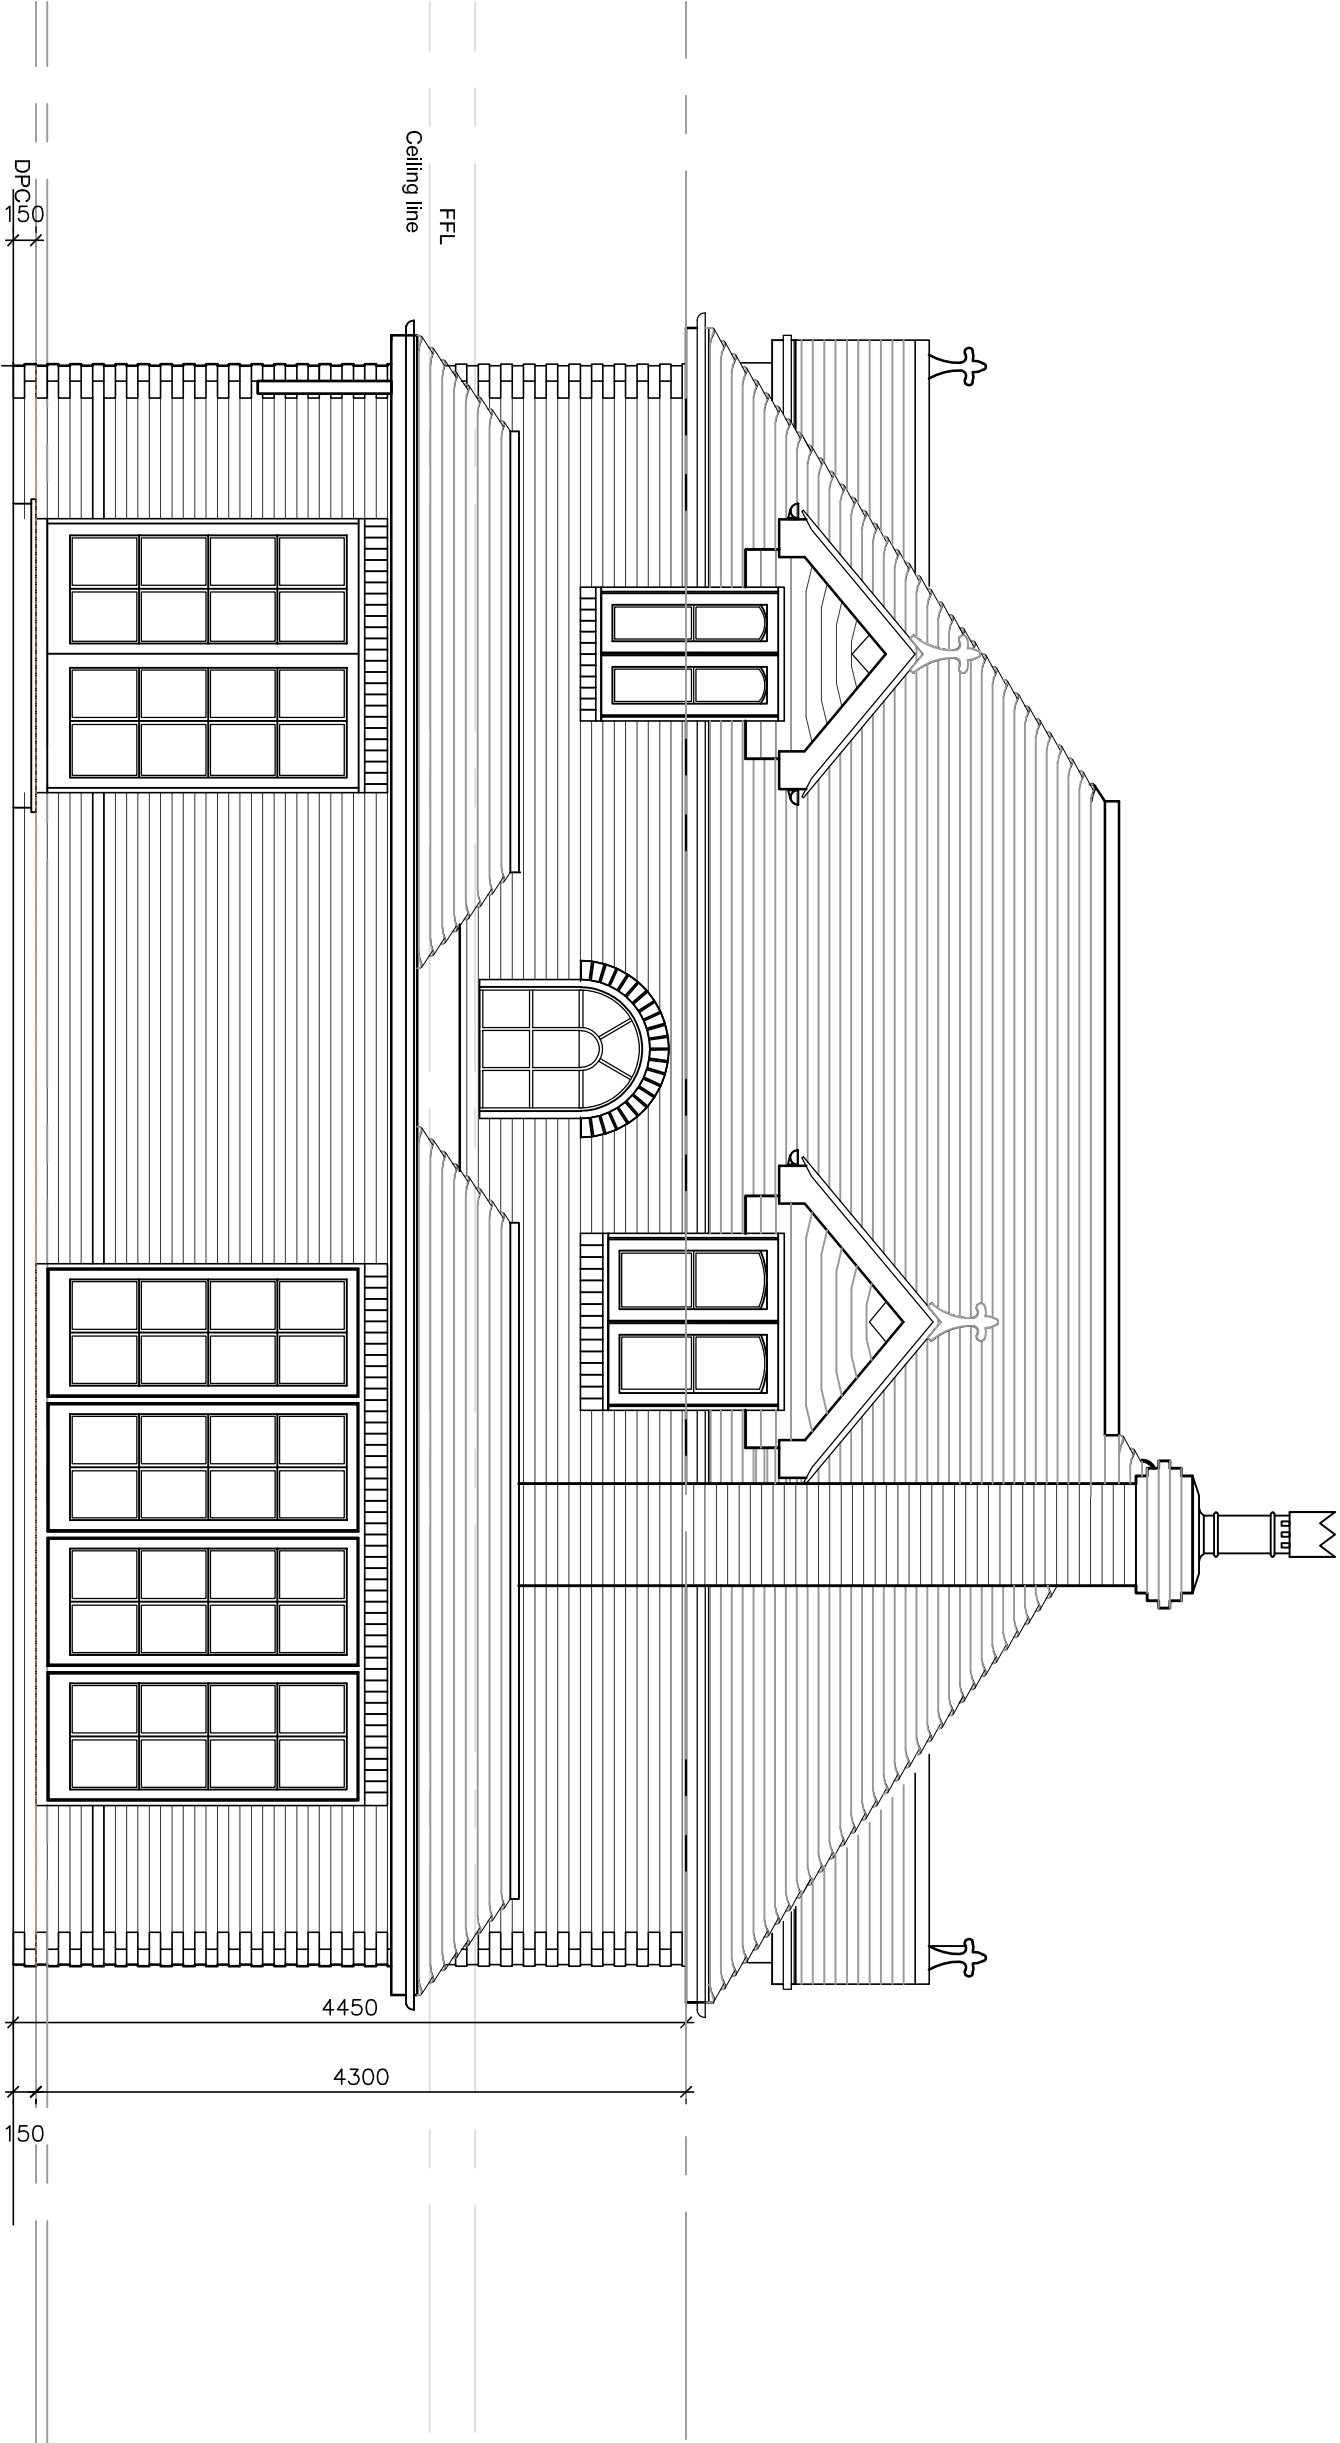

Proposed Right side Elevation scale 1:50

Revisions	Project									
	Oxford, Worthingham Road									
	Title									
	Proposed									
	Elevations									
	Dwg. No. 007									
	Scale									
	Rev									
	Date									
	Status									

NIGEL HEFFERMAN Design Ltd.				
t: 01872264842 e: Nigelhefferman@yahoo.co.uk				
End Cottage, Calenick, TR3 6AB				
1:50 @A1				
July 2020				
PL				