


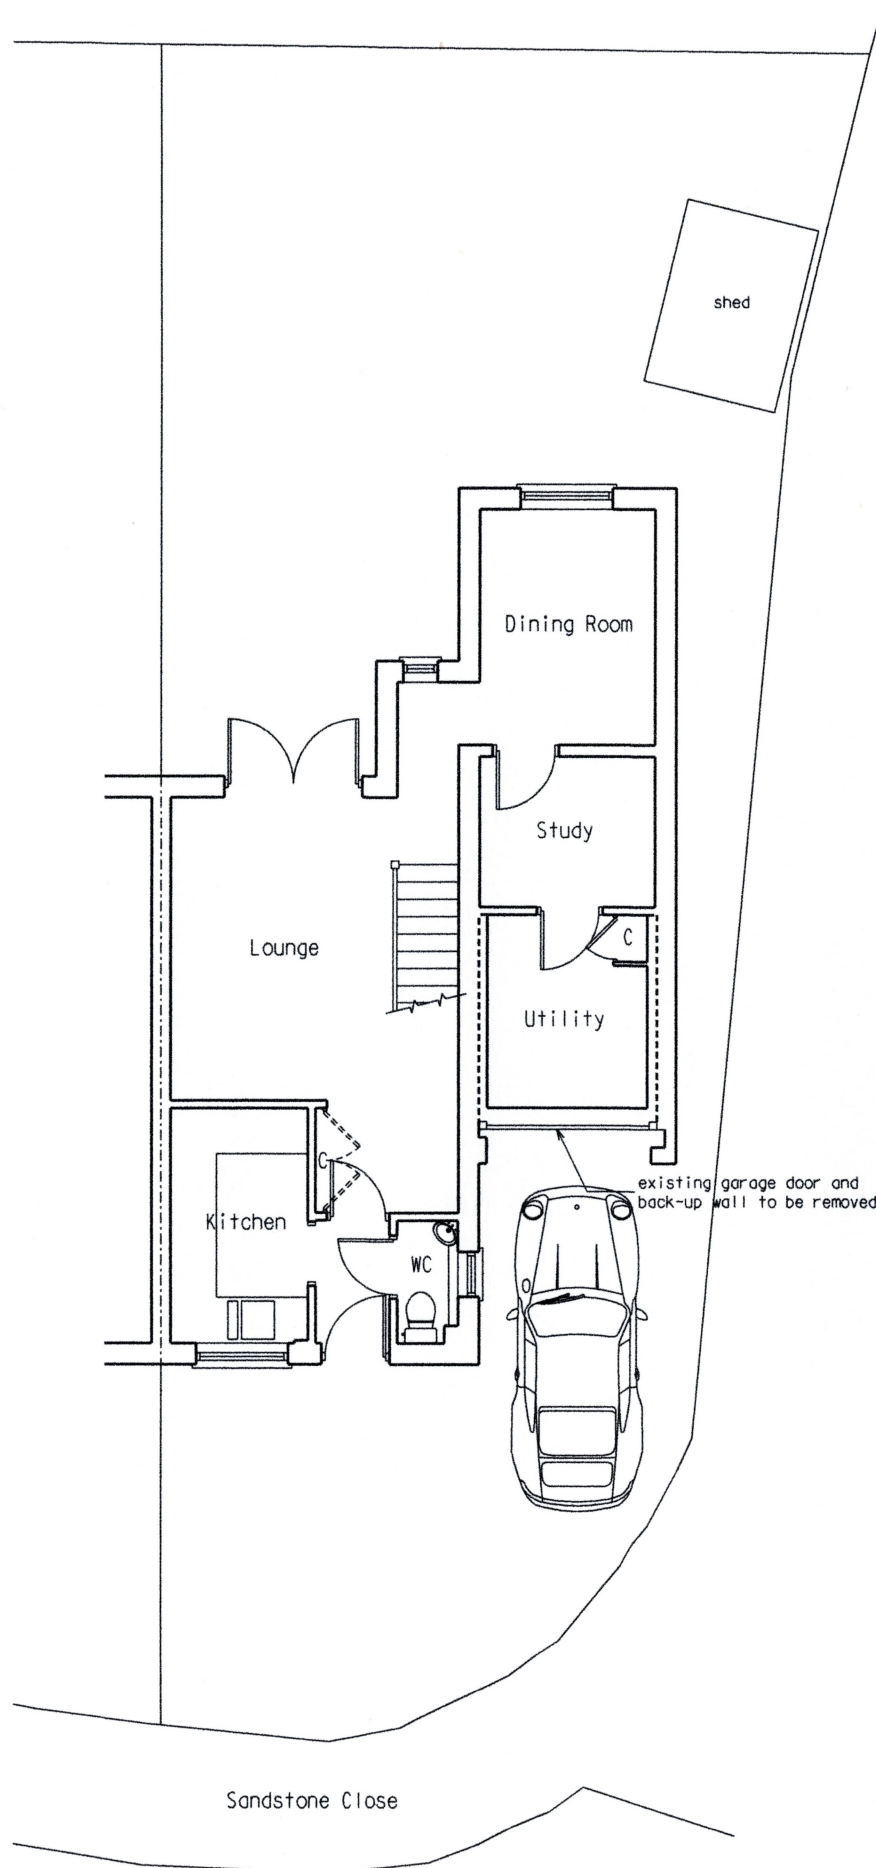

GROUND FLOOR PLAN AS EXISTING



FRONT ELEVATION AS EXISTING




SIDE ELEVATION AS EXISTING



1:1250 SITE LOCATION PLAN

Notes

This drawing should only be used for the purpose of obtaining Planning and Building Regulations consent. All boundary lines shown are taken from Ordnance Survey data.

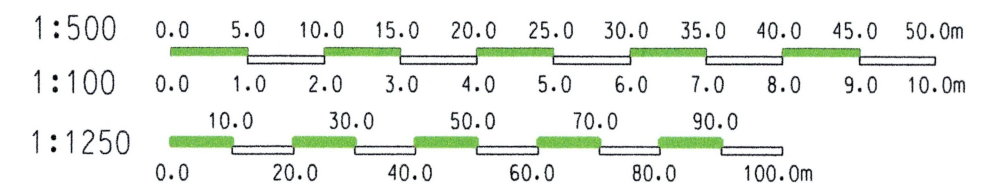

KEITH A. WRIGHT

ARCHITECTURAL DESIGN & PLANNING CONSULTANT

2 WIELD COURT, LOWER EARLEY, BERKS RG6 3TF

PHONE : 0118 9669485 or 07768 611156

CLIENT
Mr. J. Thomson-Wheeler & Ms. E. Robbins


ADDRESS
7 Sandstone Close, Winnersh

CONTRACT
Garage Conversion

DATE
August 2025

SCALE
1:100 & 1:1250
(at A3)


DRG NO
P/2597/1

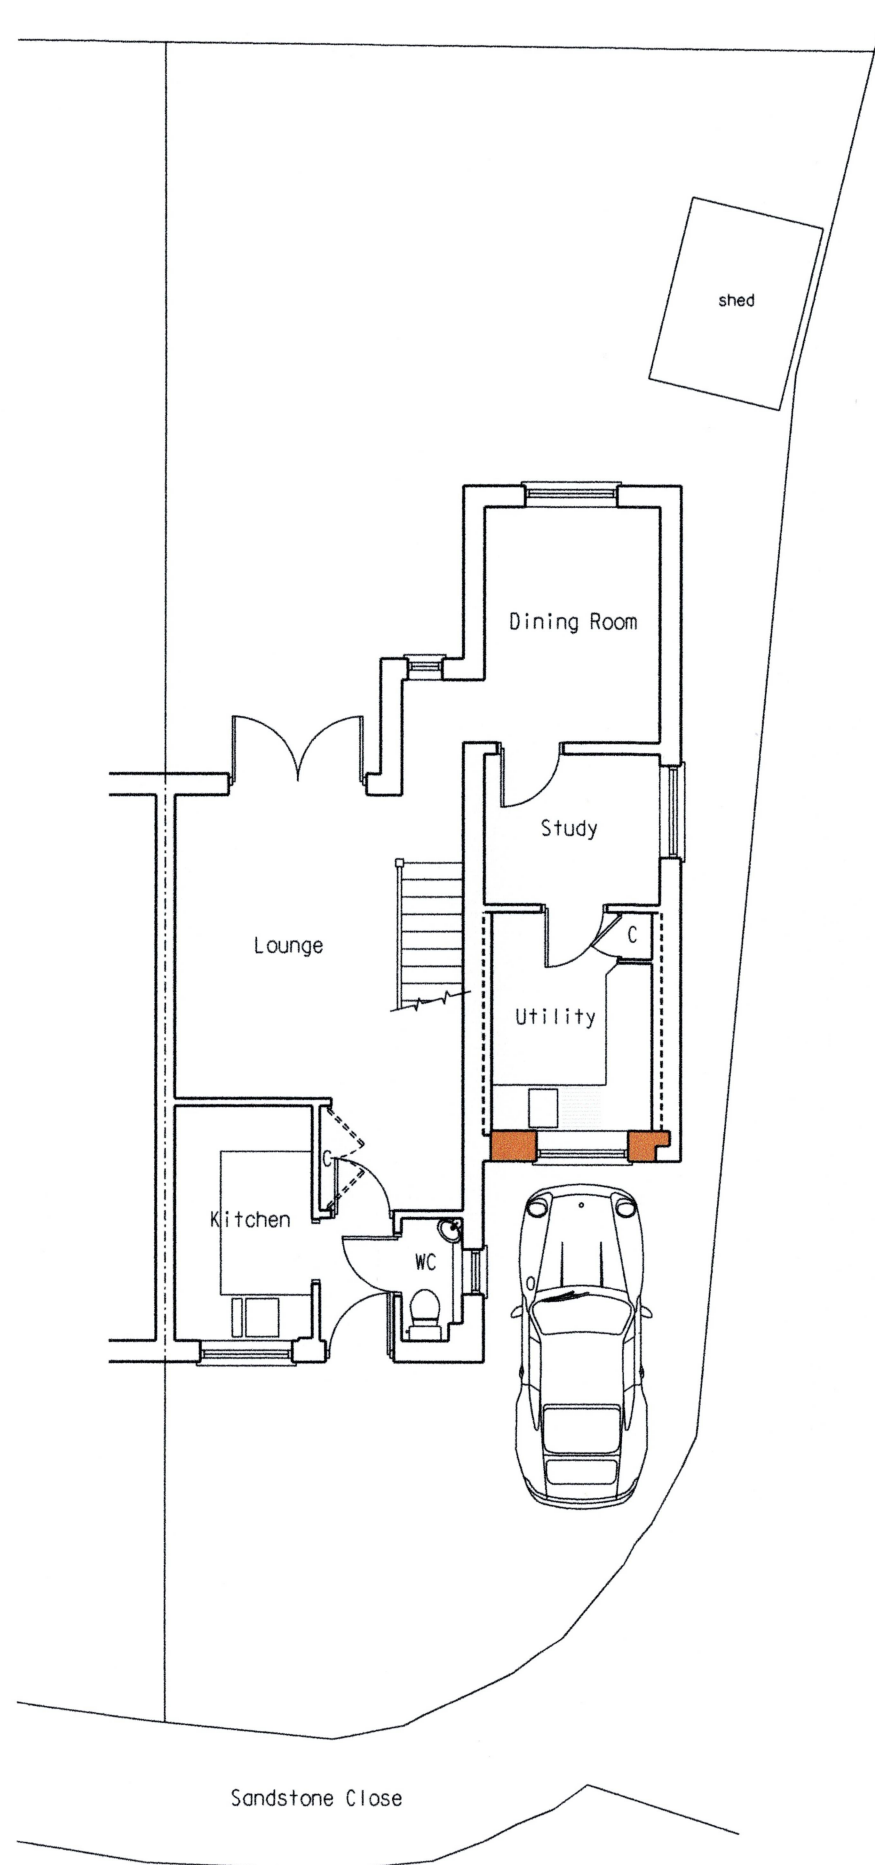


GROUND FLOOR PLAN AS PROPOSED



FRONT ELEVATION AS PROPOSED

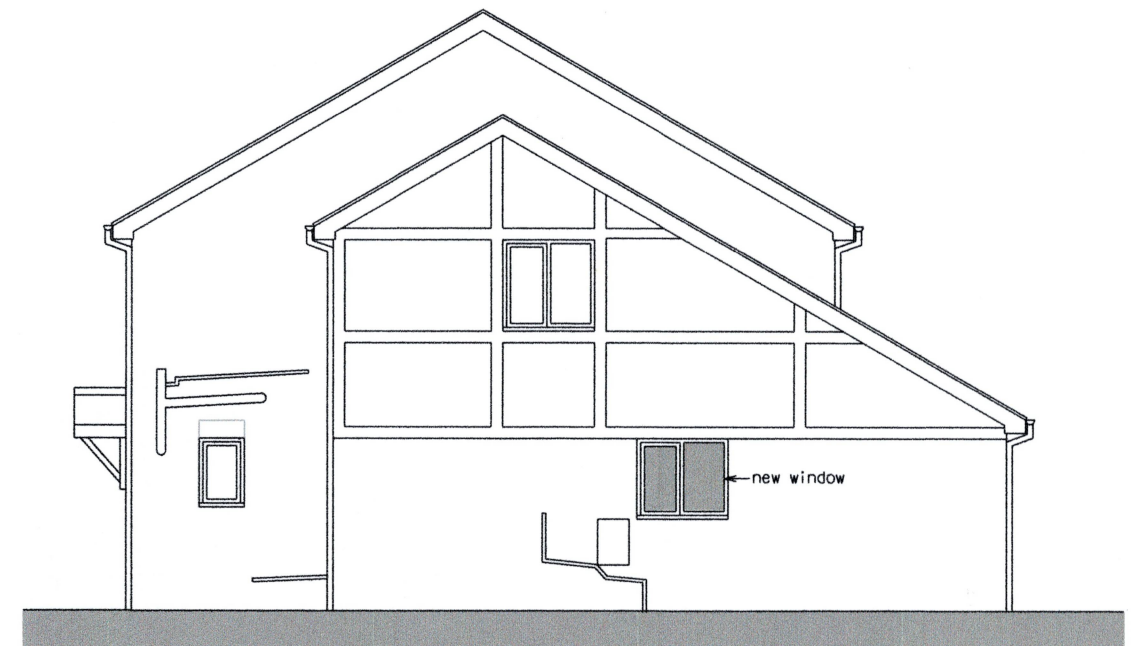


SIDE ELEVATION AS EXISTING

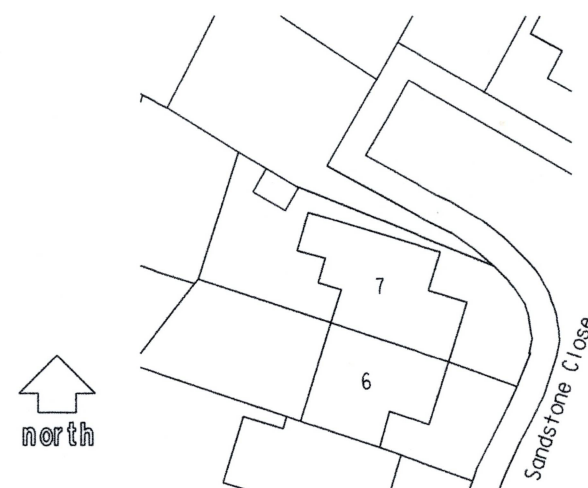

1:500 SITE PLAN

Notes

This drawing should only be used for the purpose of obtaining Planning and Building Regulations consent. All boundary lines shown are taken from Ordnance Survey data.

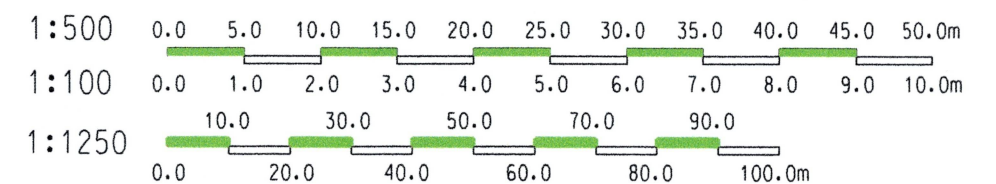

KEITH A. WRIGHT

ARCHITECTURAL DESIGN & PLANNING CONSULTANT

2 WIELD COURT, LOWER EARLEY, BERKS RG6 3TF

PHONE : 0118 9669485 or 07766 611156

CLIENT
Mr. J. Thomson-Wheeler & Ms. E. Robbins

ADDRESS
7 Sandstone Close, Winnersh

CONTRACT
Garage Conversion

DATE
August 2025

SCALE
1:100 & 1:500
(at A3)

DRG NO
P/2599/2