


Notes

This drawing is to be scaled for planning purposes only.
All dimensions are in millimeters unless noted otherwise.
This drawing to be read in conjunction with drawings 001 to 007
All dimensions to be checked on site prior to the commencement of any construction.
This drawing may not be reproduced in any part or form without the written consent of K/C CAD & Draughting Services Ltd.
ALL COPYRIGHTS RESERVED

Revisions:		
Rev	Date	Description

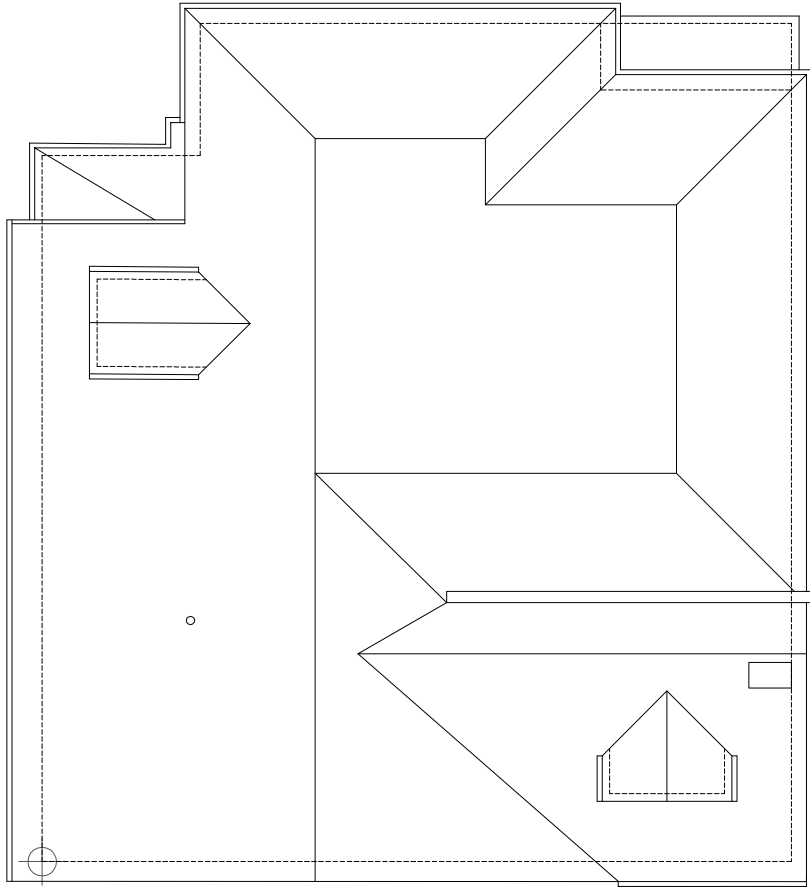

Existing roof plan



K/C CAD & Draughting Services Limited
4 Vale View, Charvil,
Berkshire. RG10 9SJ
Tel: 0189572466
Mob: 0786589043
e-mail: kjccad66@gmail.com
www.kjccadand.com

Project
107 Beech Lane, Earley, Reading RG6 5QD

Drawing title
Project Number: K306
Drawing Number: 003
Scale: As shown @ A3
Date: May 2026
Title: Existing roof plan
Revision:



Scale 1:100