




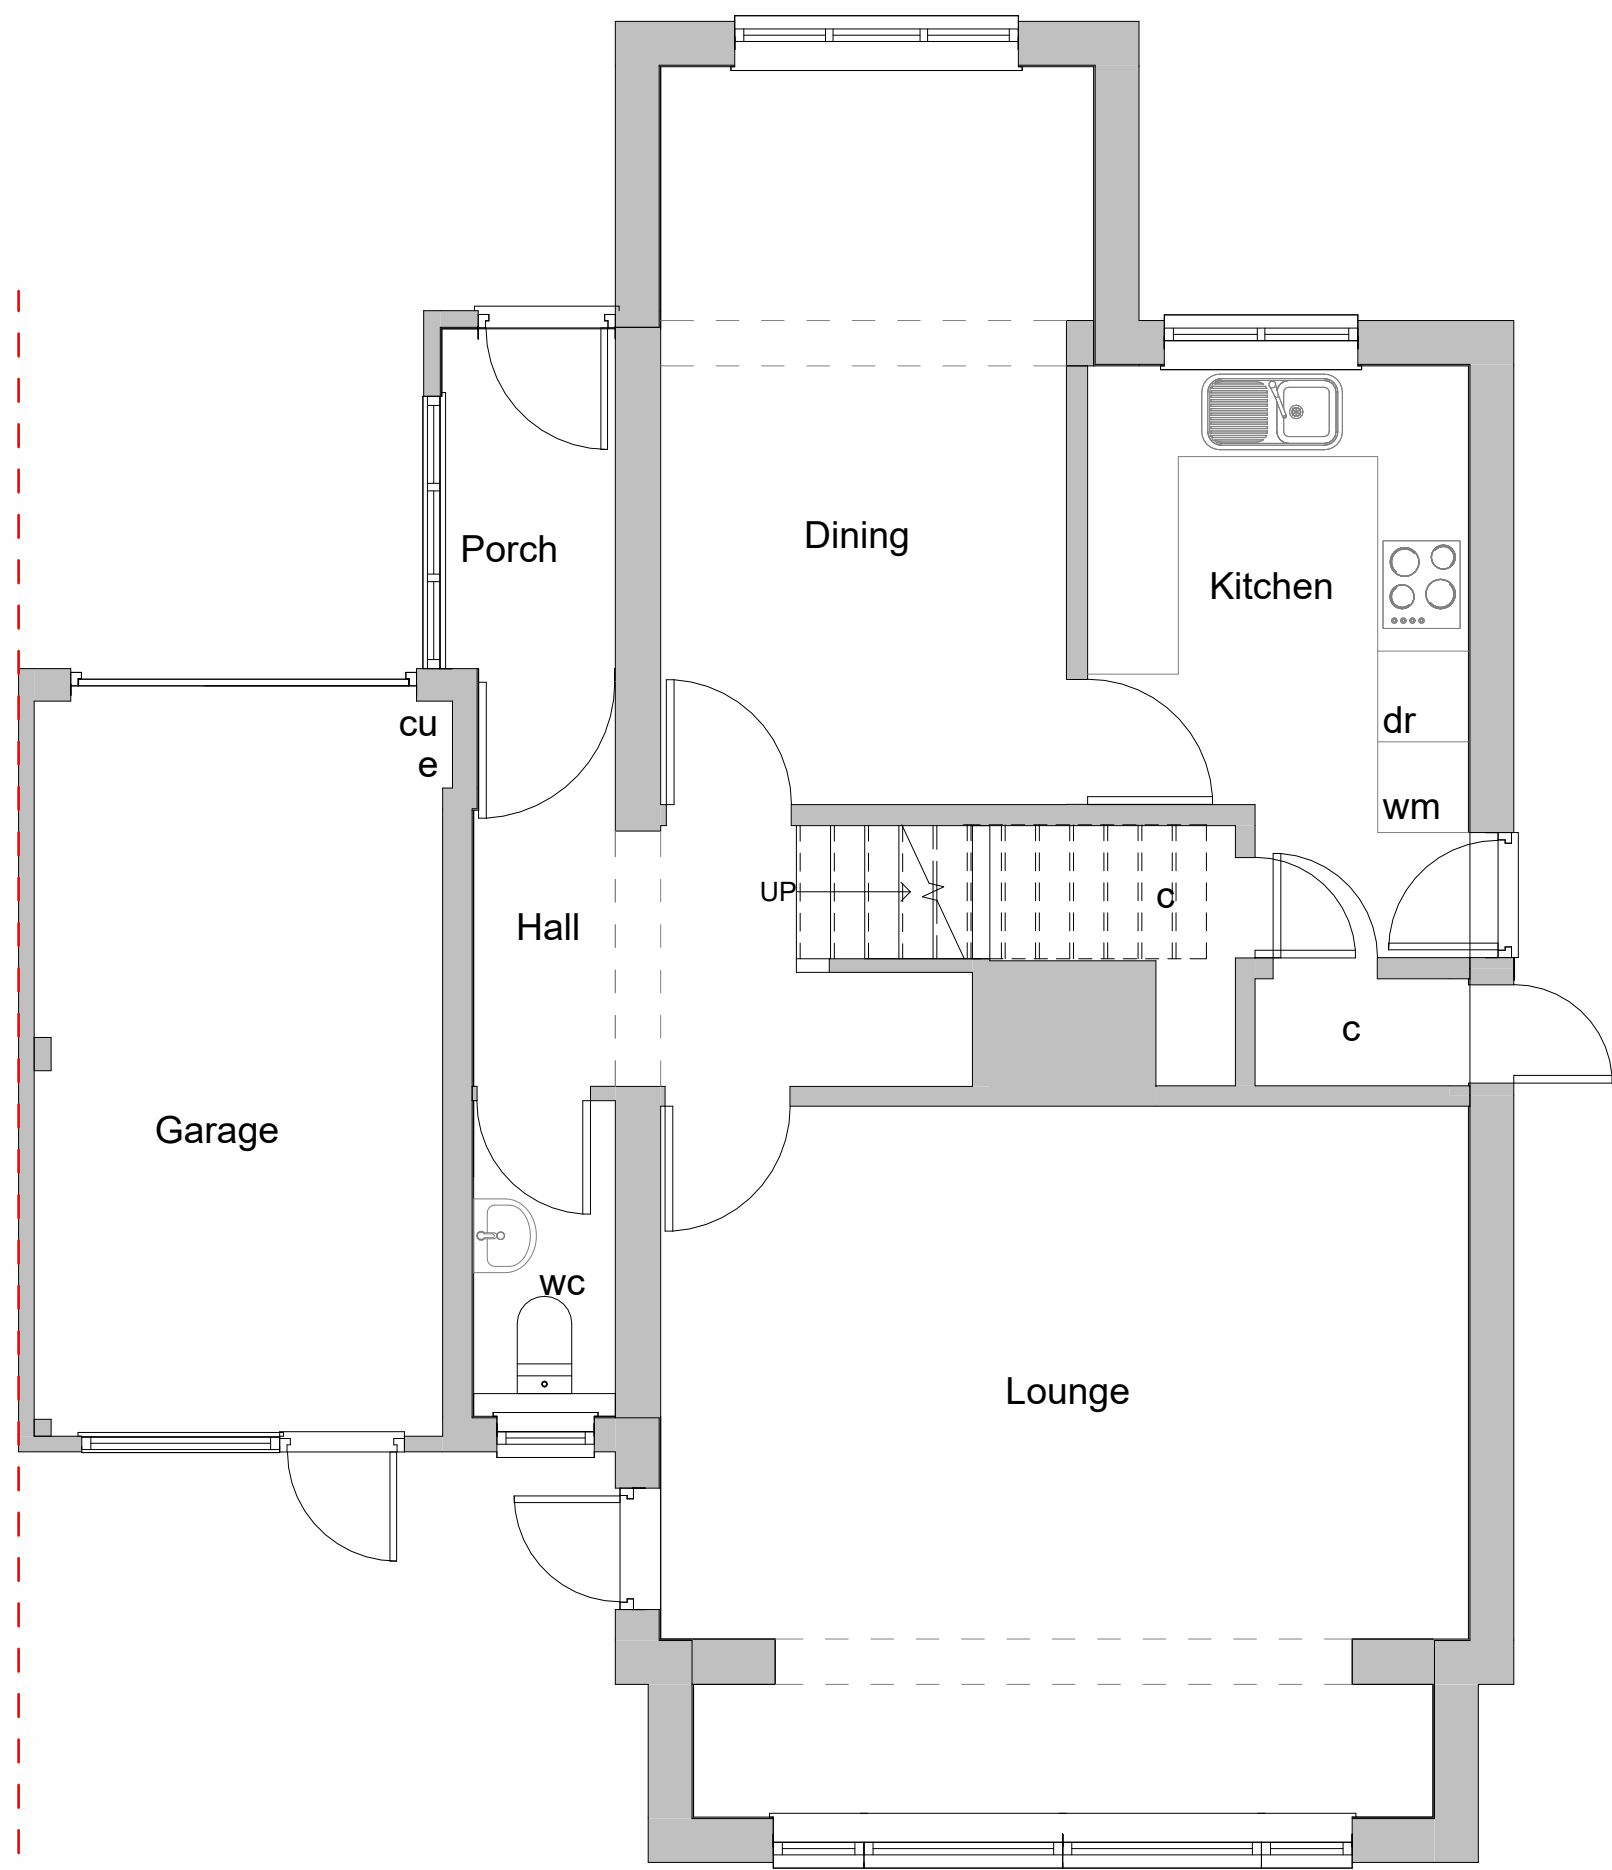

① Existing Ground Floor
1:50

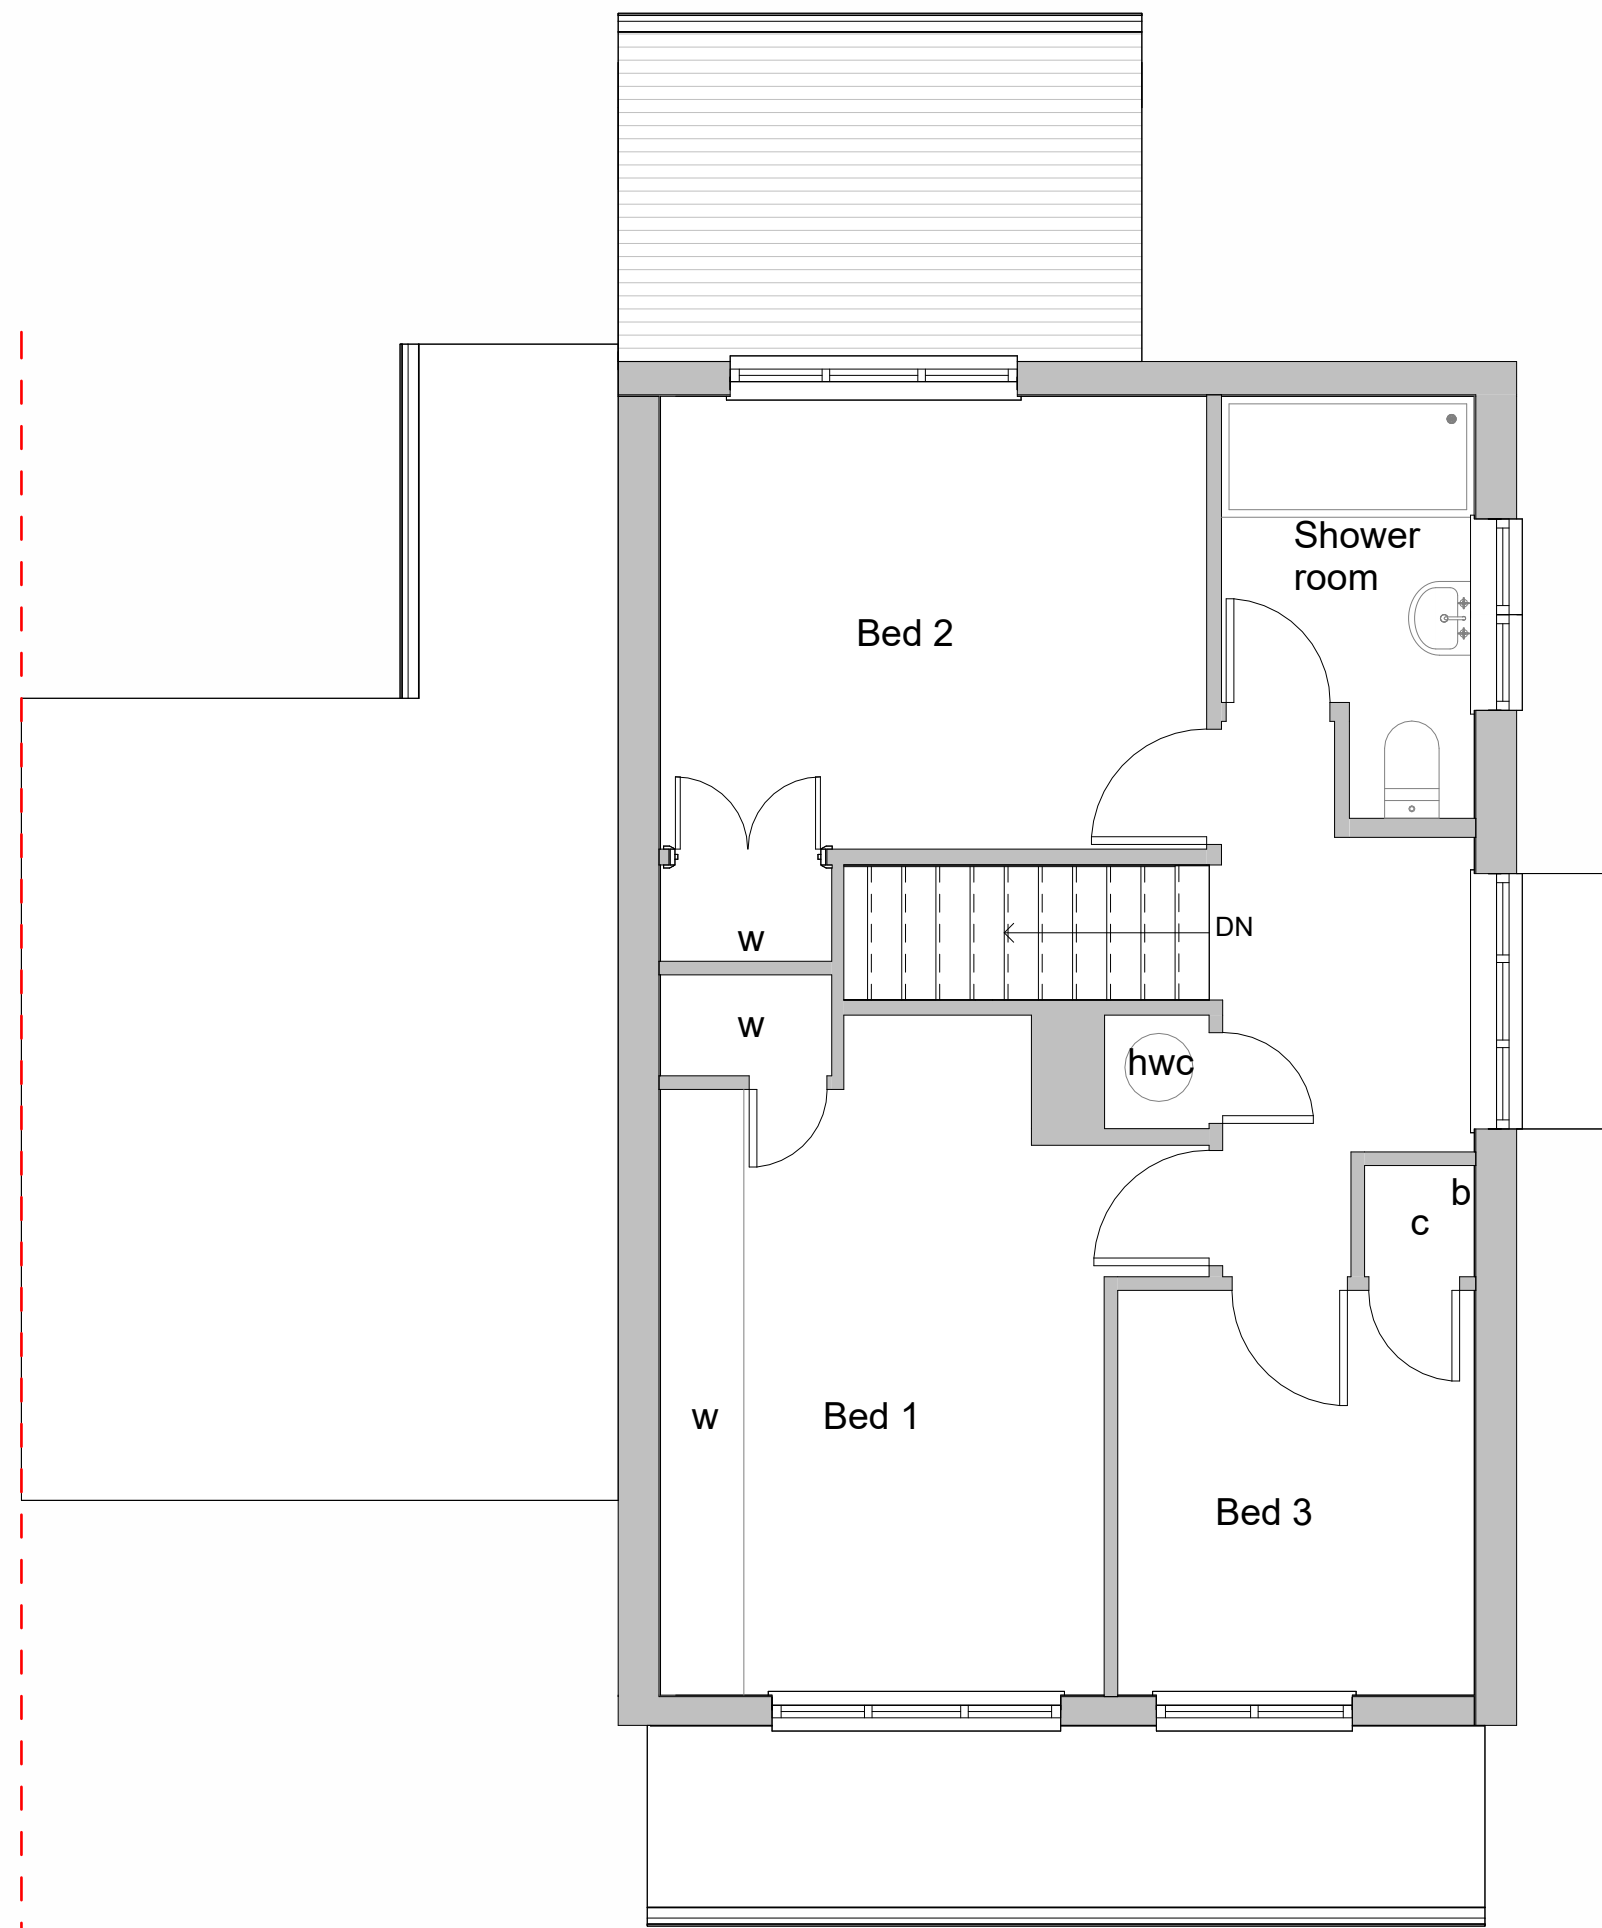


② Existing First Floor
1:50

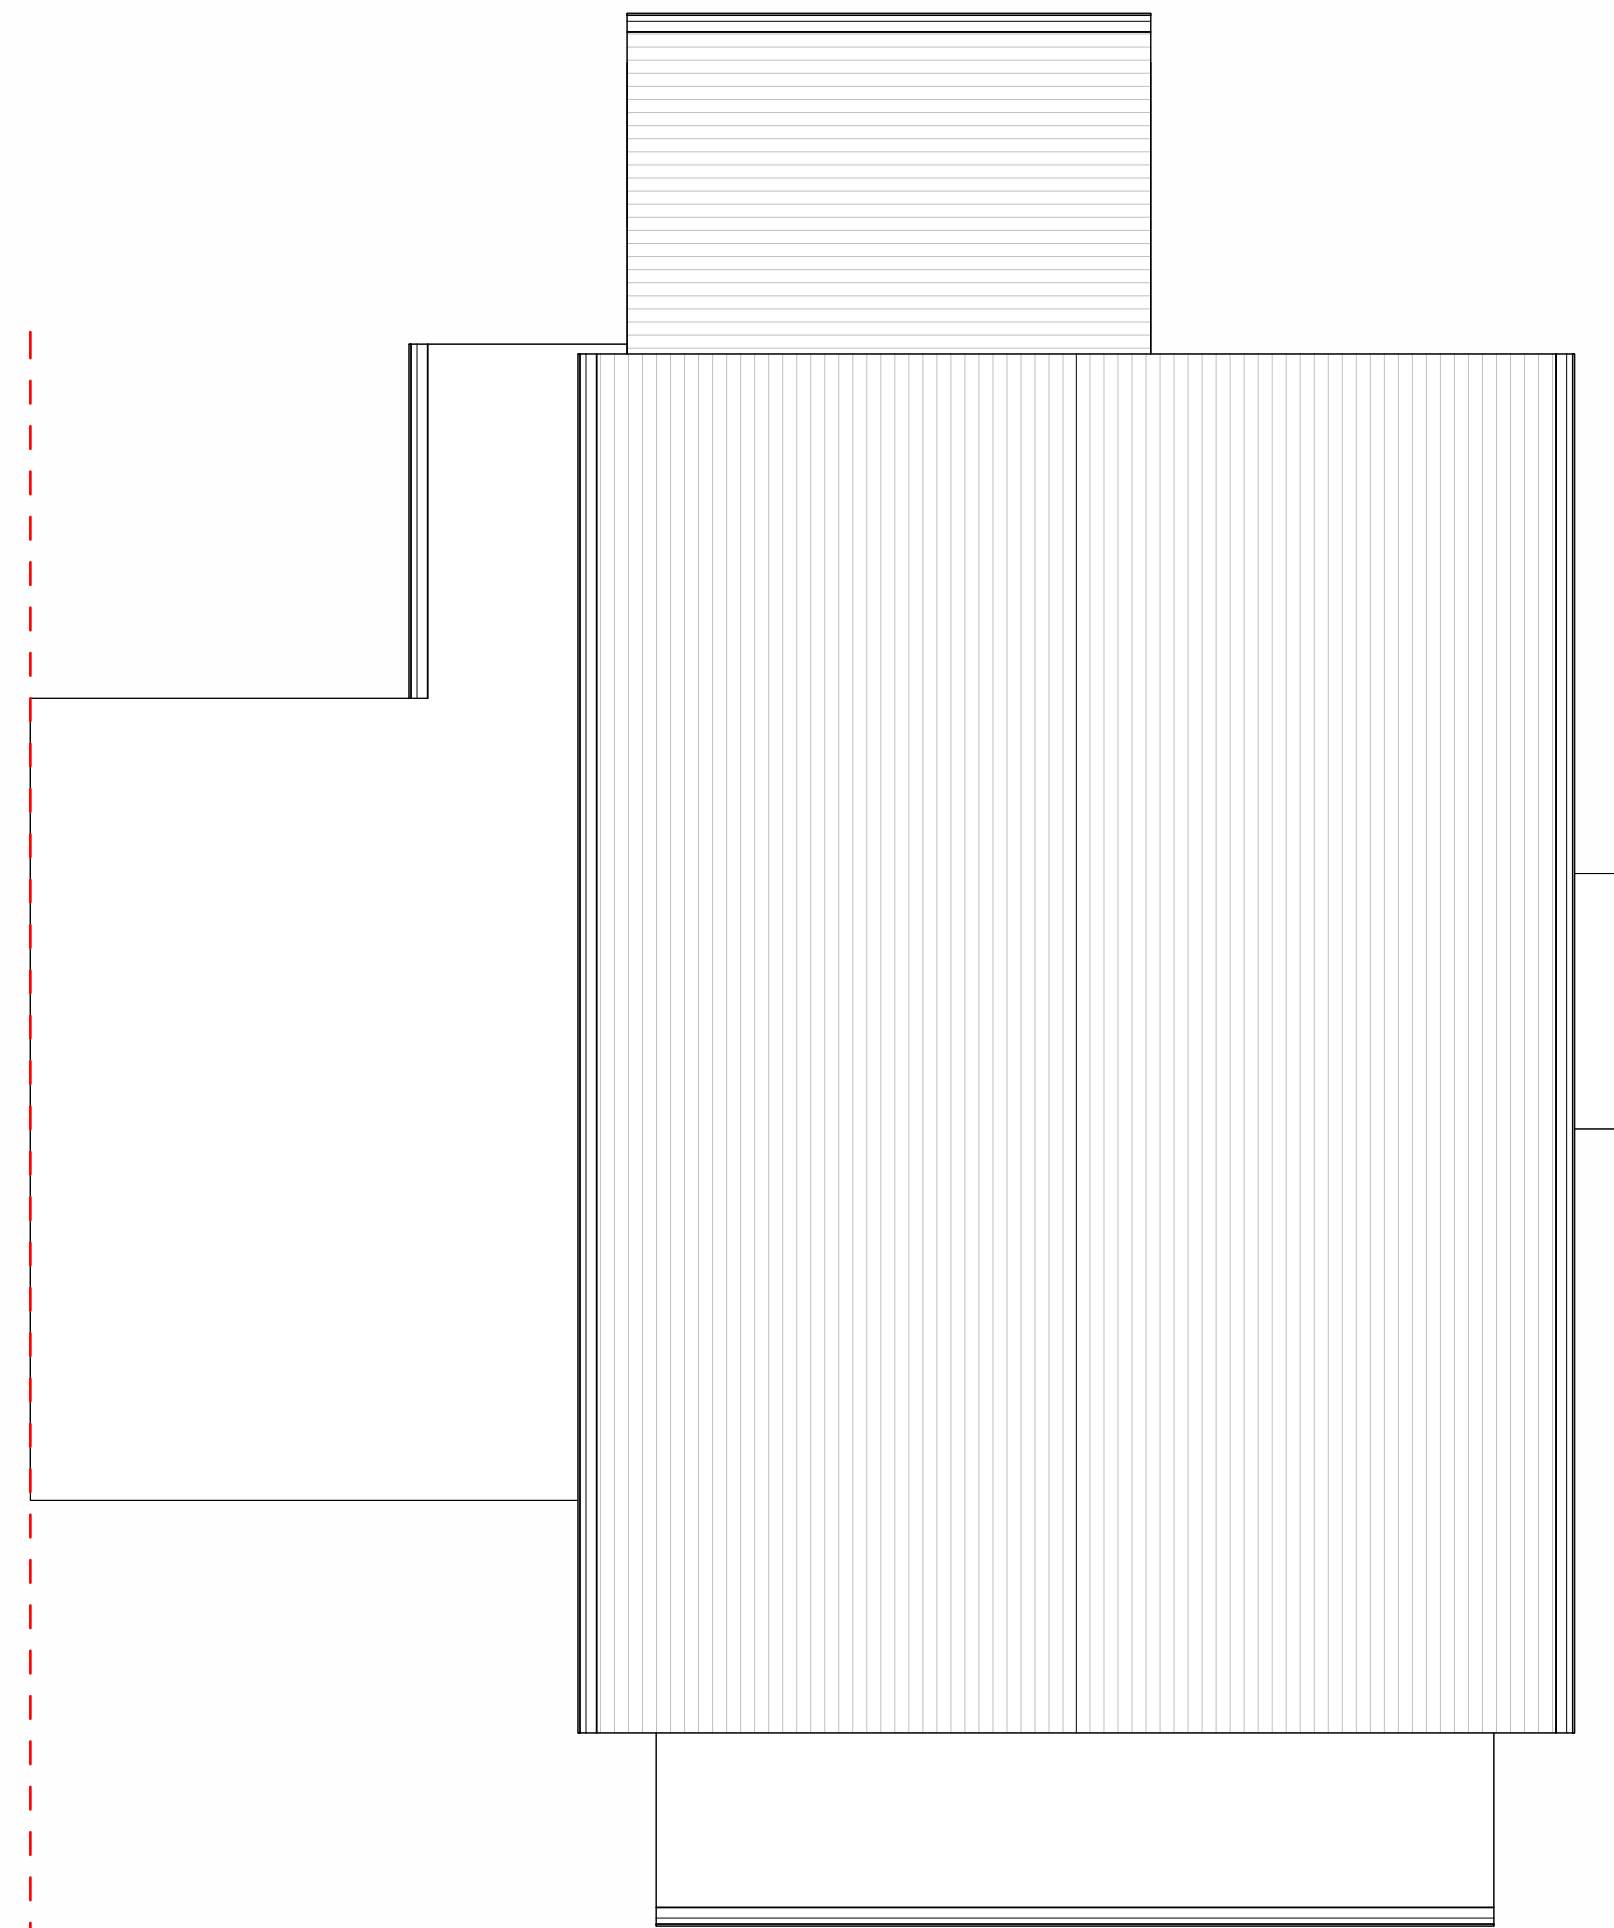

③ Existing Roof Plan
1:50




④ Existing Front Elevation
1:100

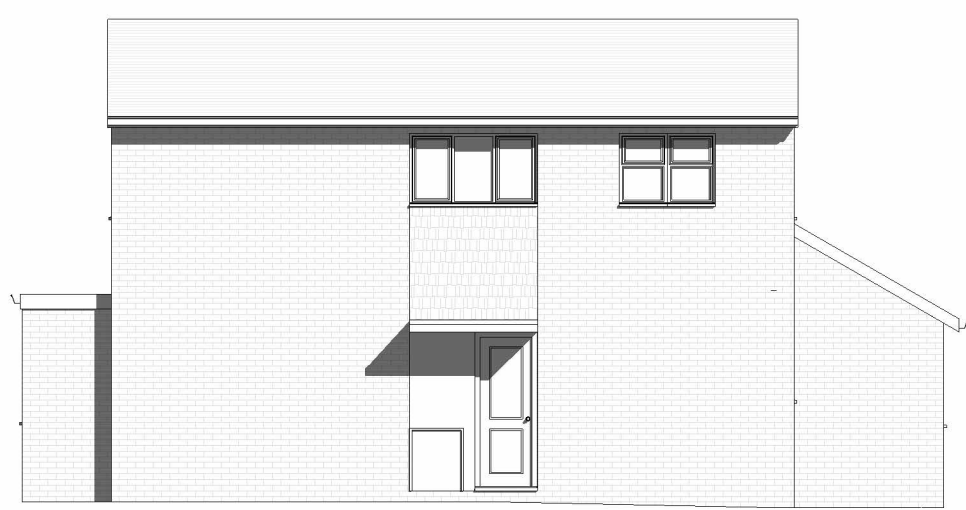


⑤ Existing Side Elevation_1
1:100



⑥ Existing Rear Elevation
1:100

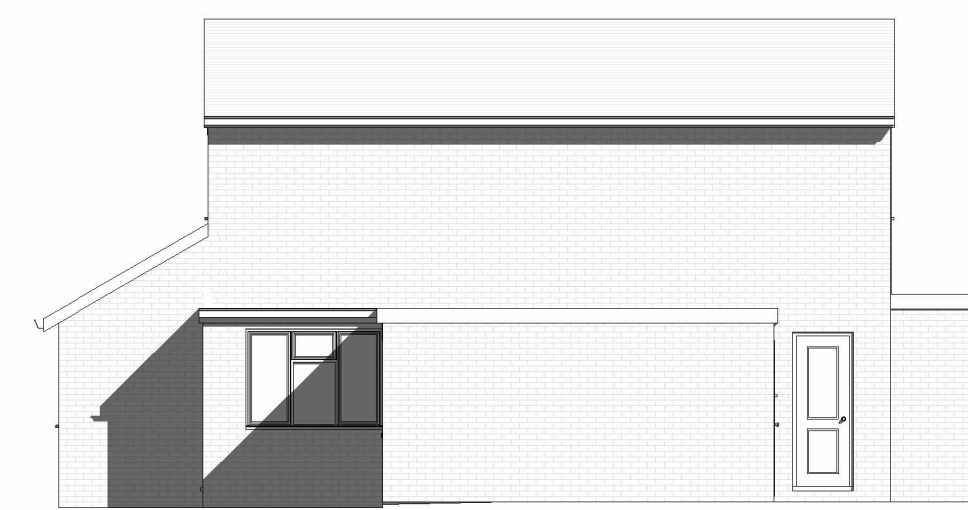

⑦ Existing Side Elevation_2
1:100

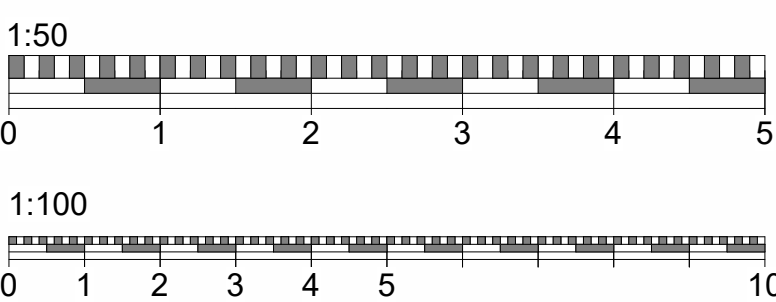

⑧ 3D View 1



⑨ 3D View 2

Do not scale from this drawing
except for planning purpose.
Contractor to verify all dimensions
before setting out.
commencing work or placing order



8 Clifton Road Wokingham		
Client	Clare Greyson	
Drawing Title	Existing Floor Plans and Elevations	
Project Ref	Layout Id	Rev.
4150	GA.01	
Date: 07/04/2026	Scale @A1:	As indicated
M3 Architectural Design Ltd Basepoint Centres Limited 377-399 London Road Camberley GU15 3HL t: 01276 300024 e: info@m3architecturaldesign.co.uk w: www.m3architecturaldesign.co.uk © 2026 M3 Architectural Design Ltd		