




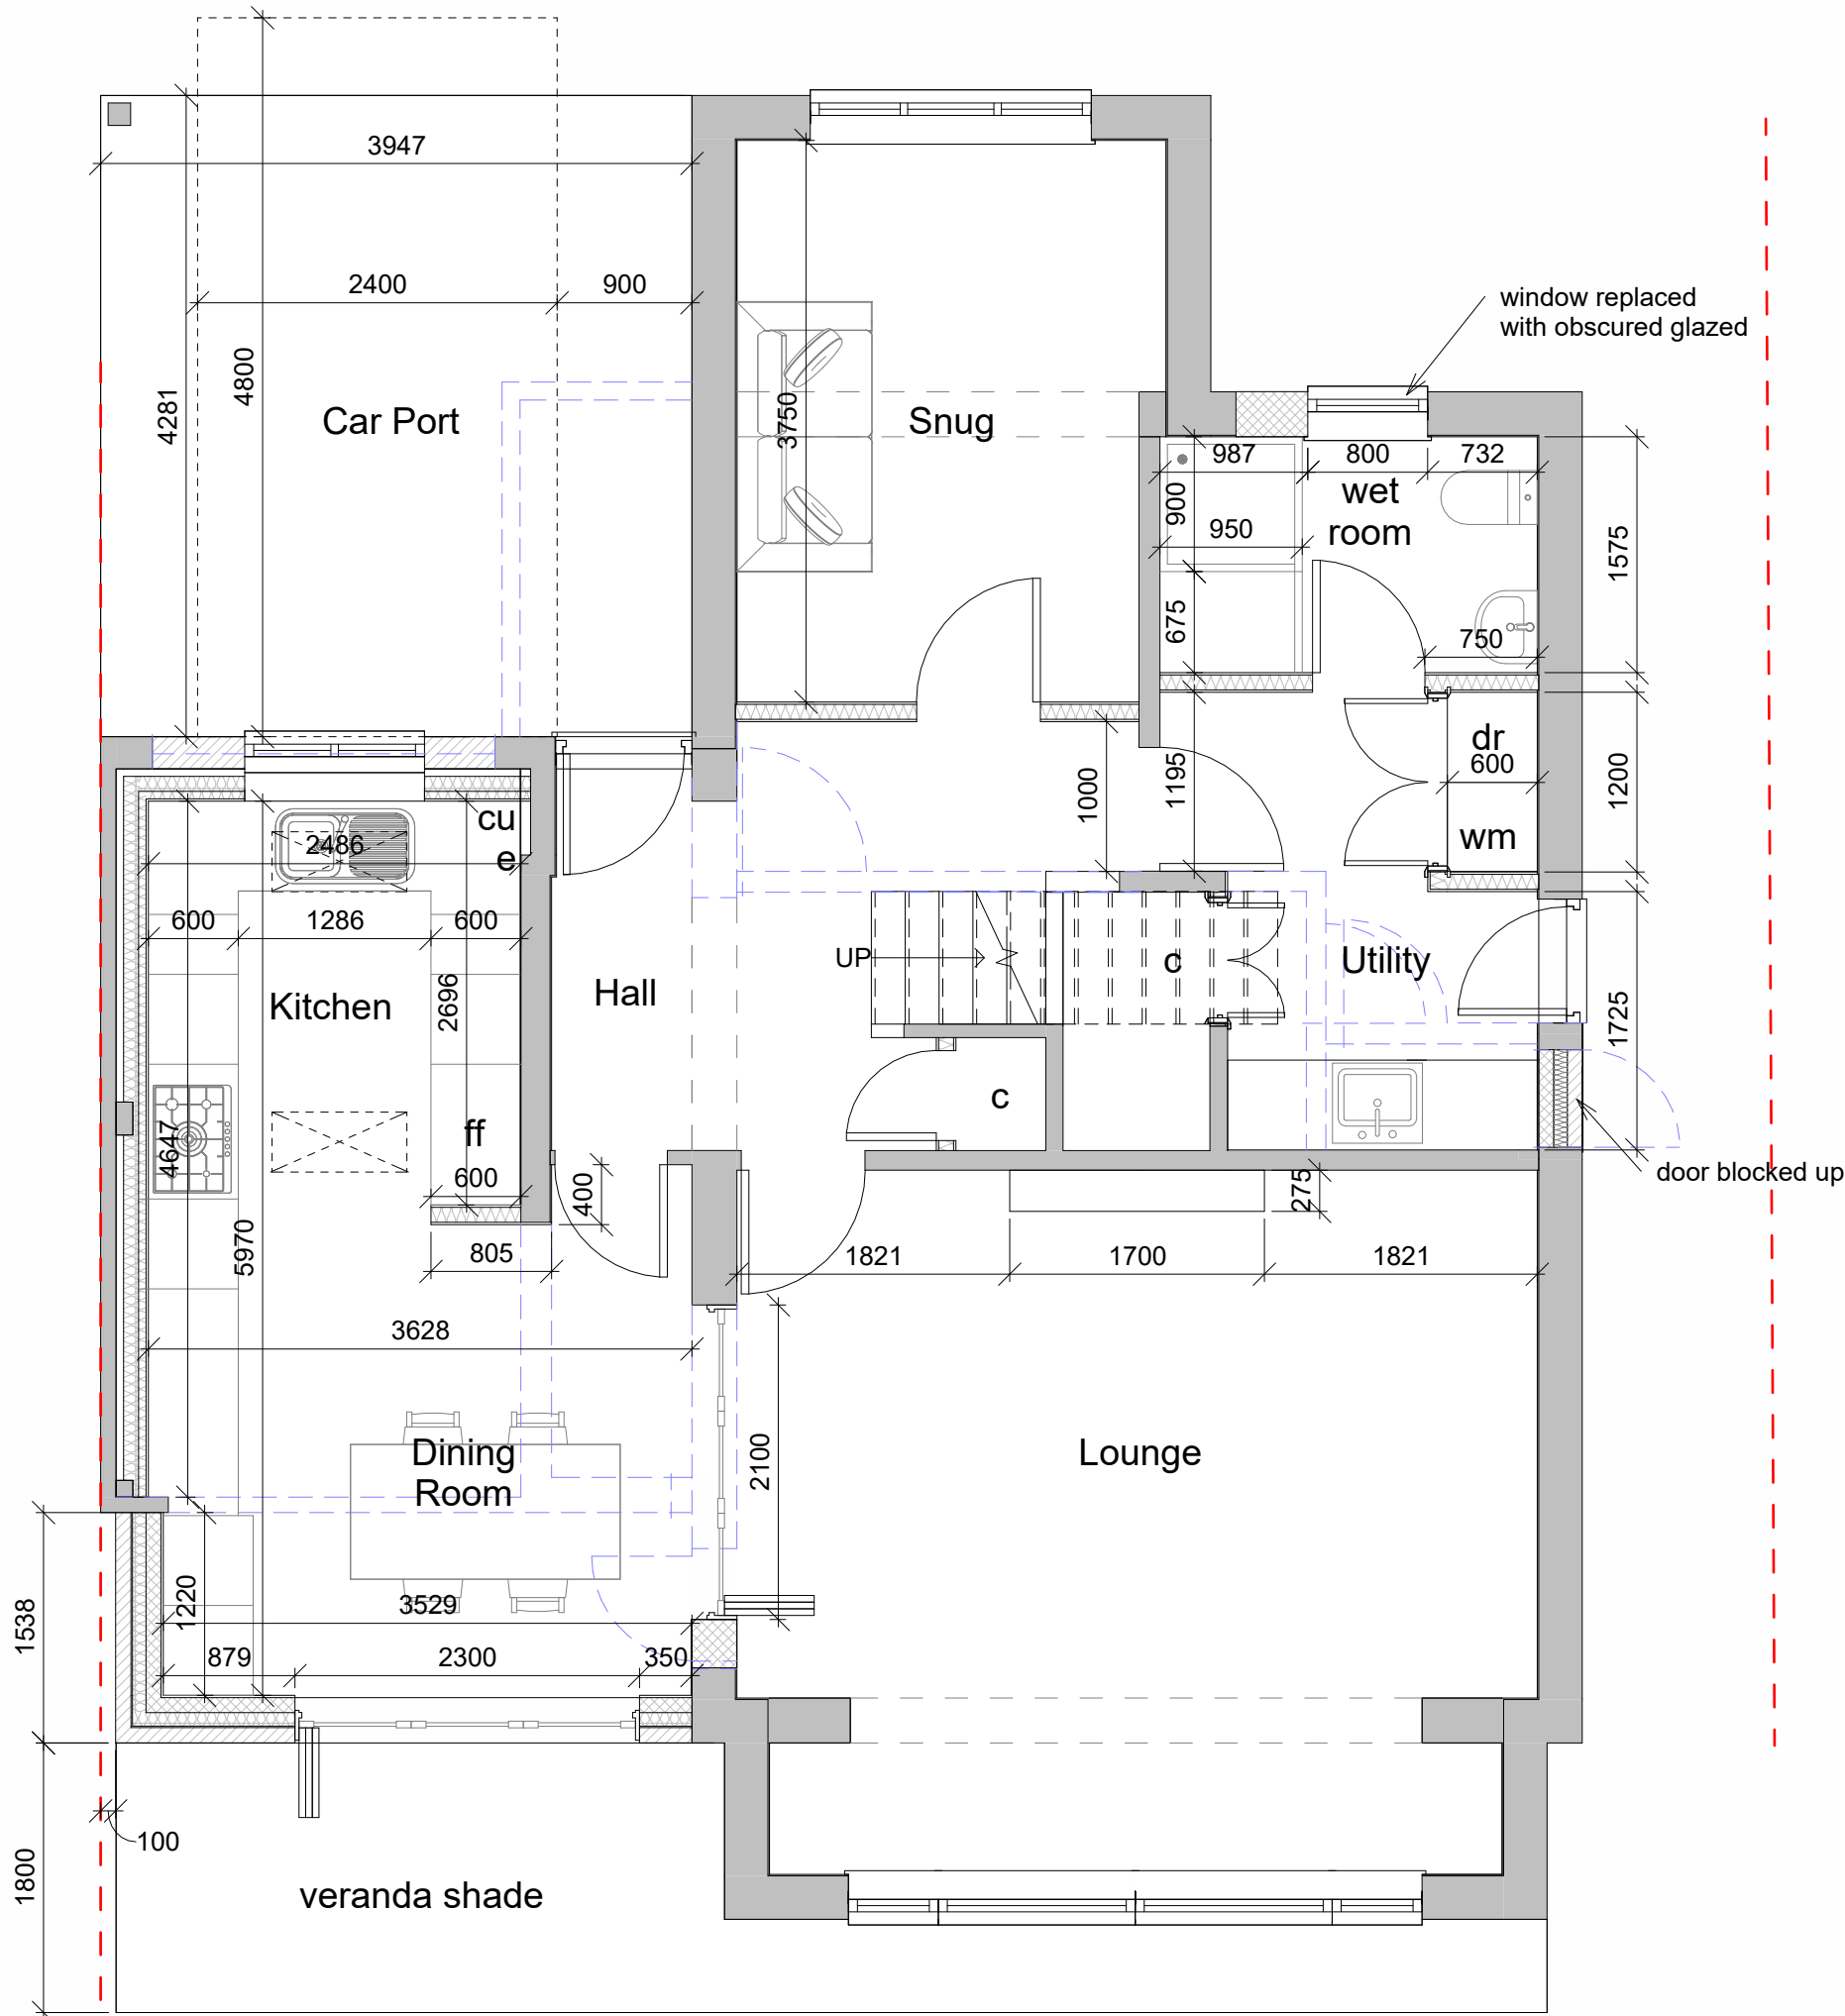

1 Proposed Ground Floor
1:50

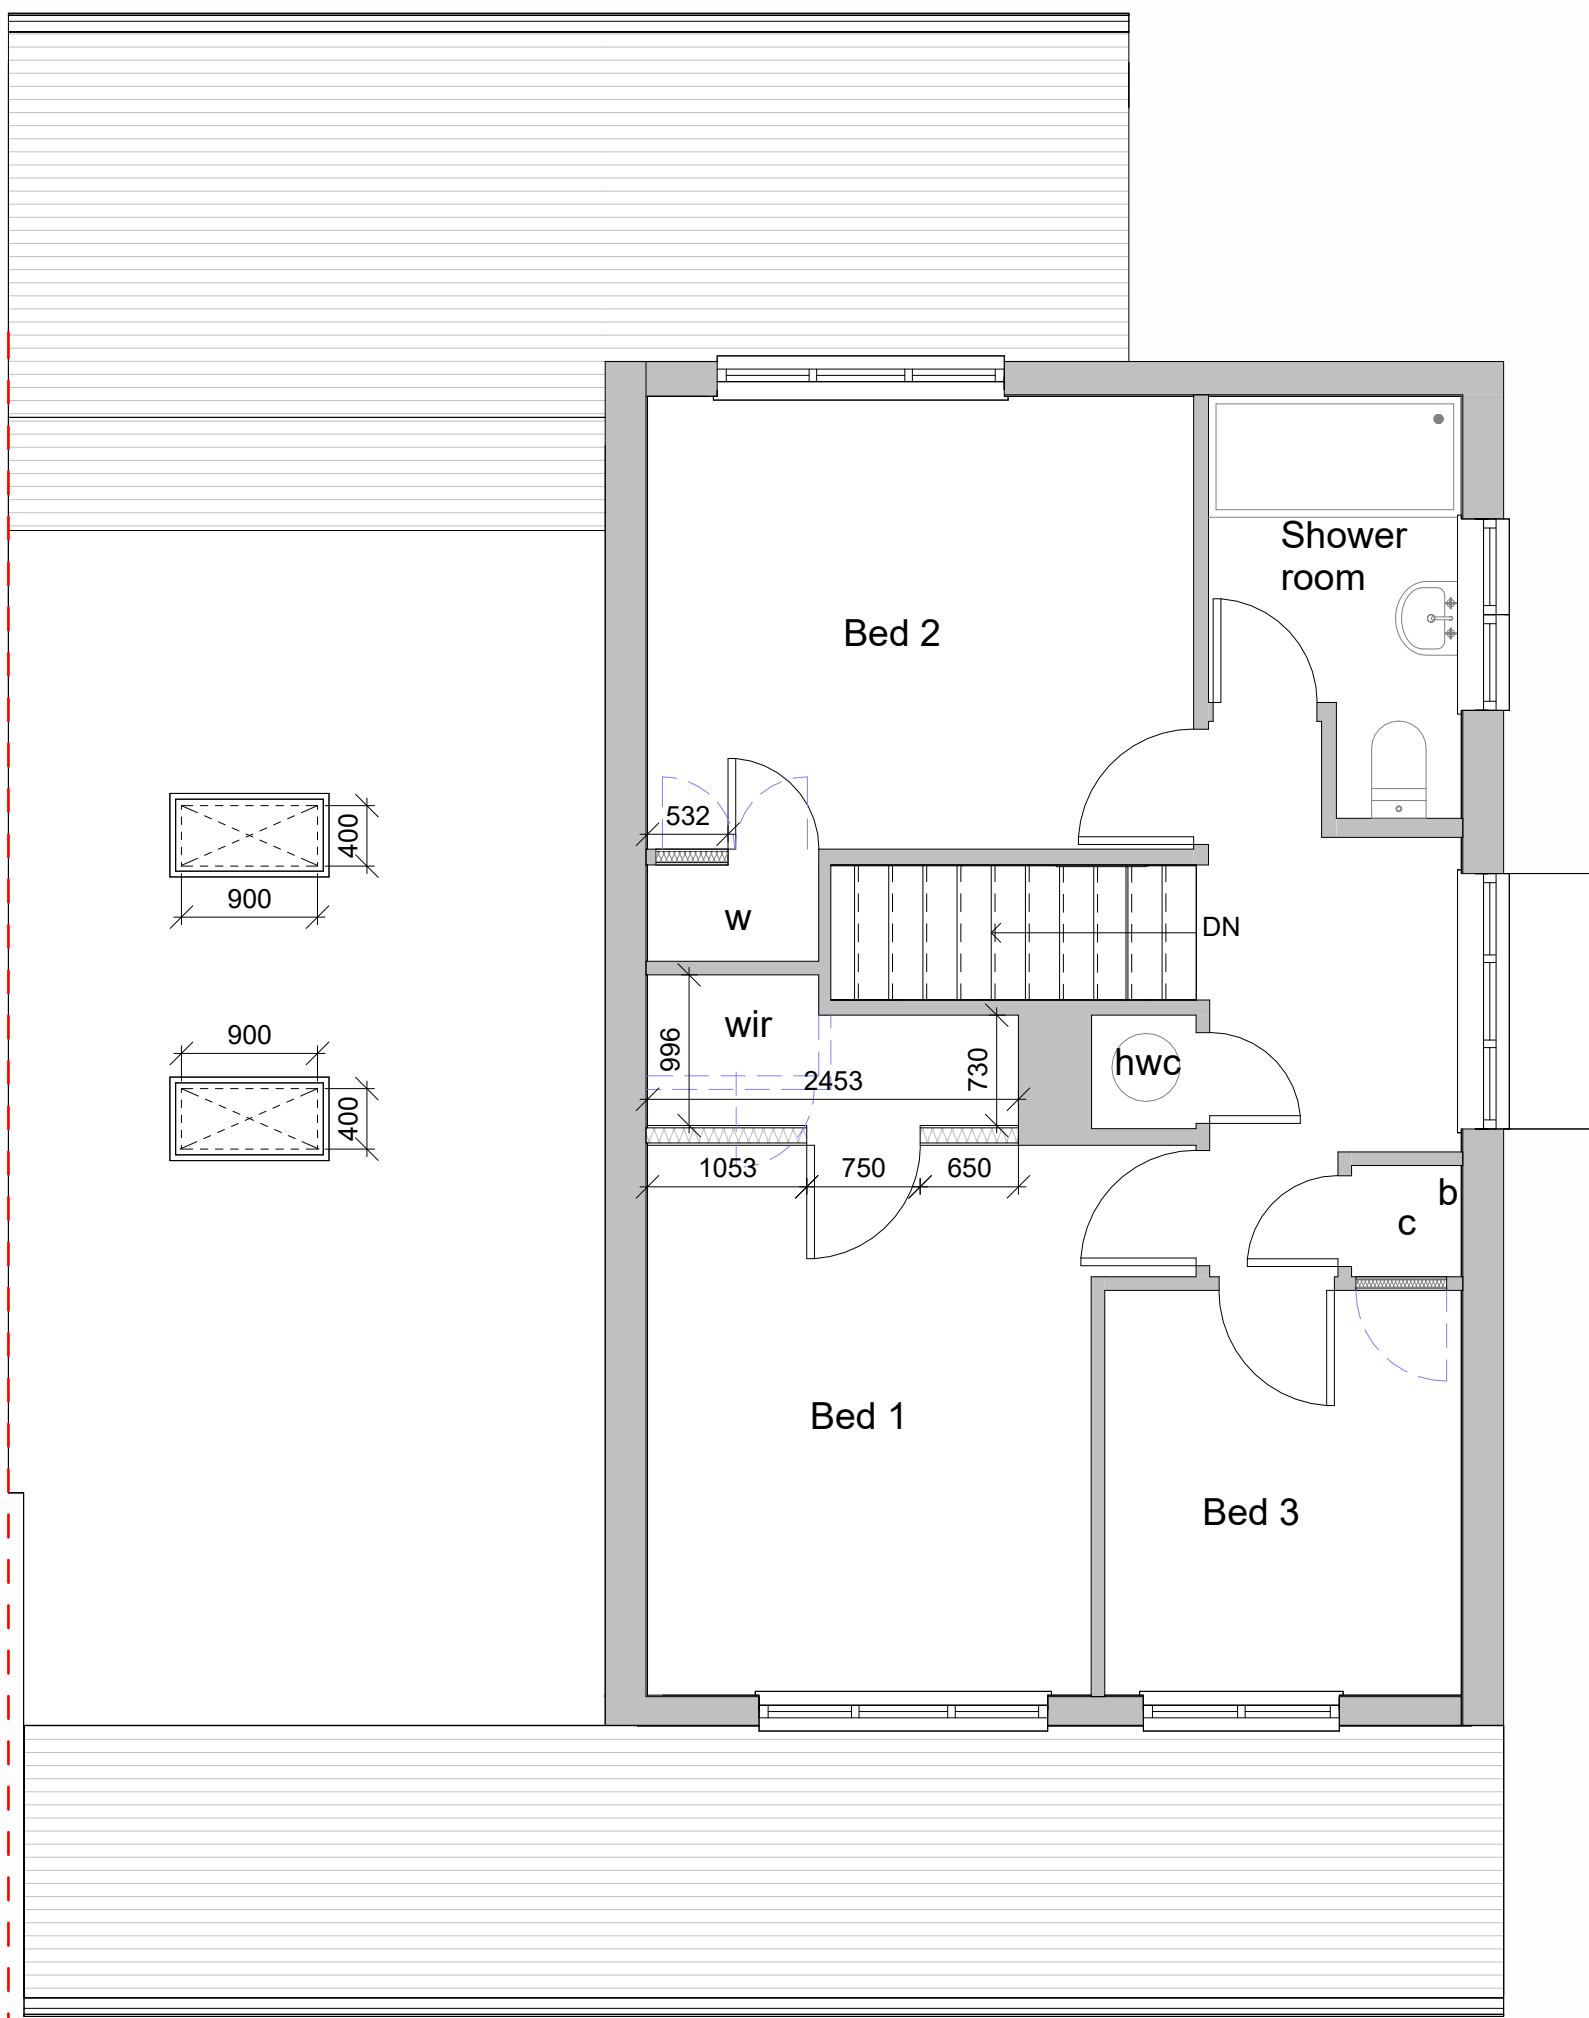


2 Proposed First Floor
1:50

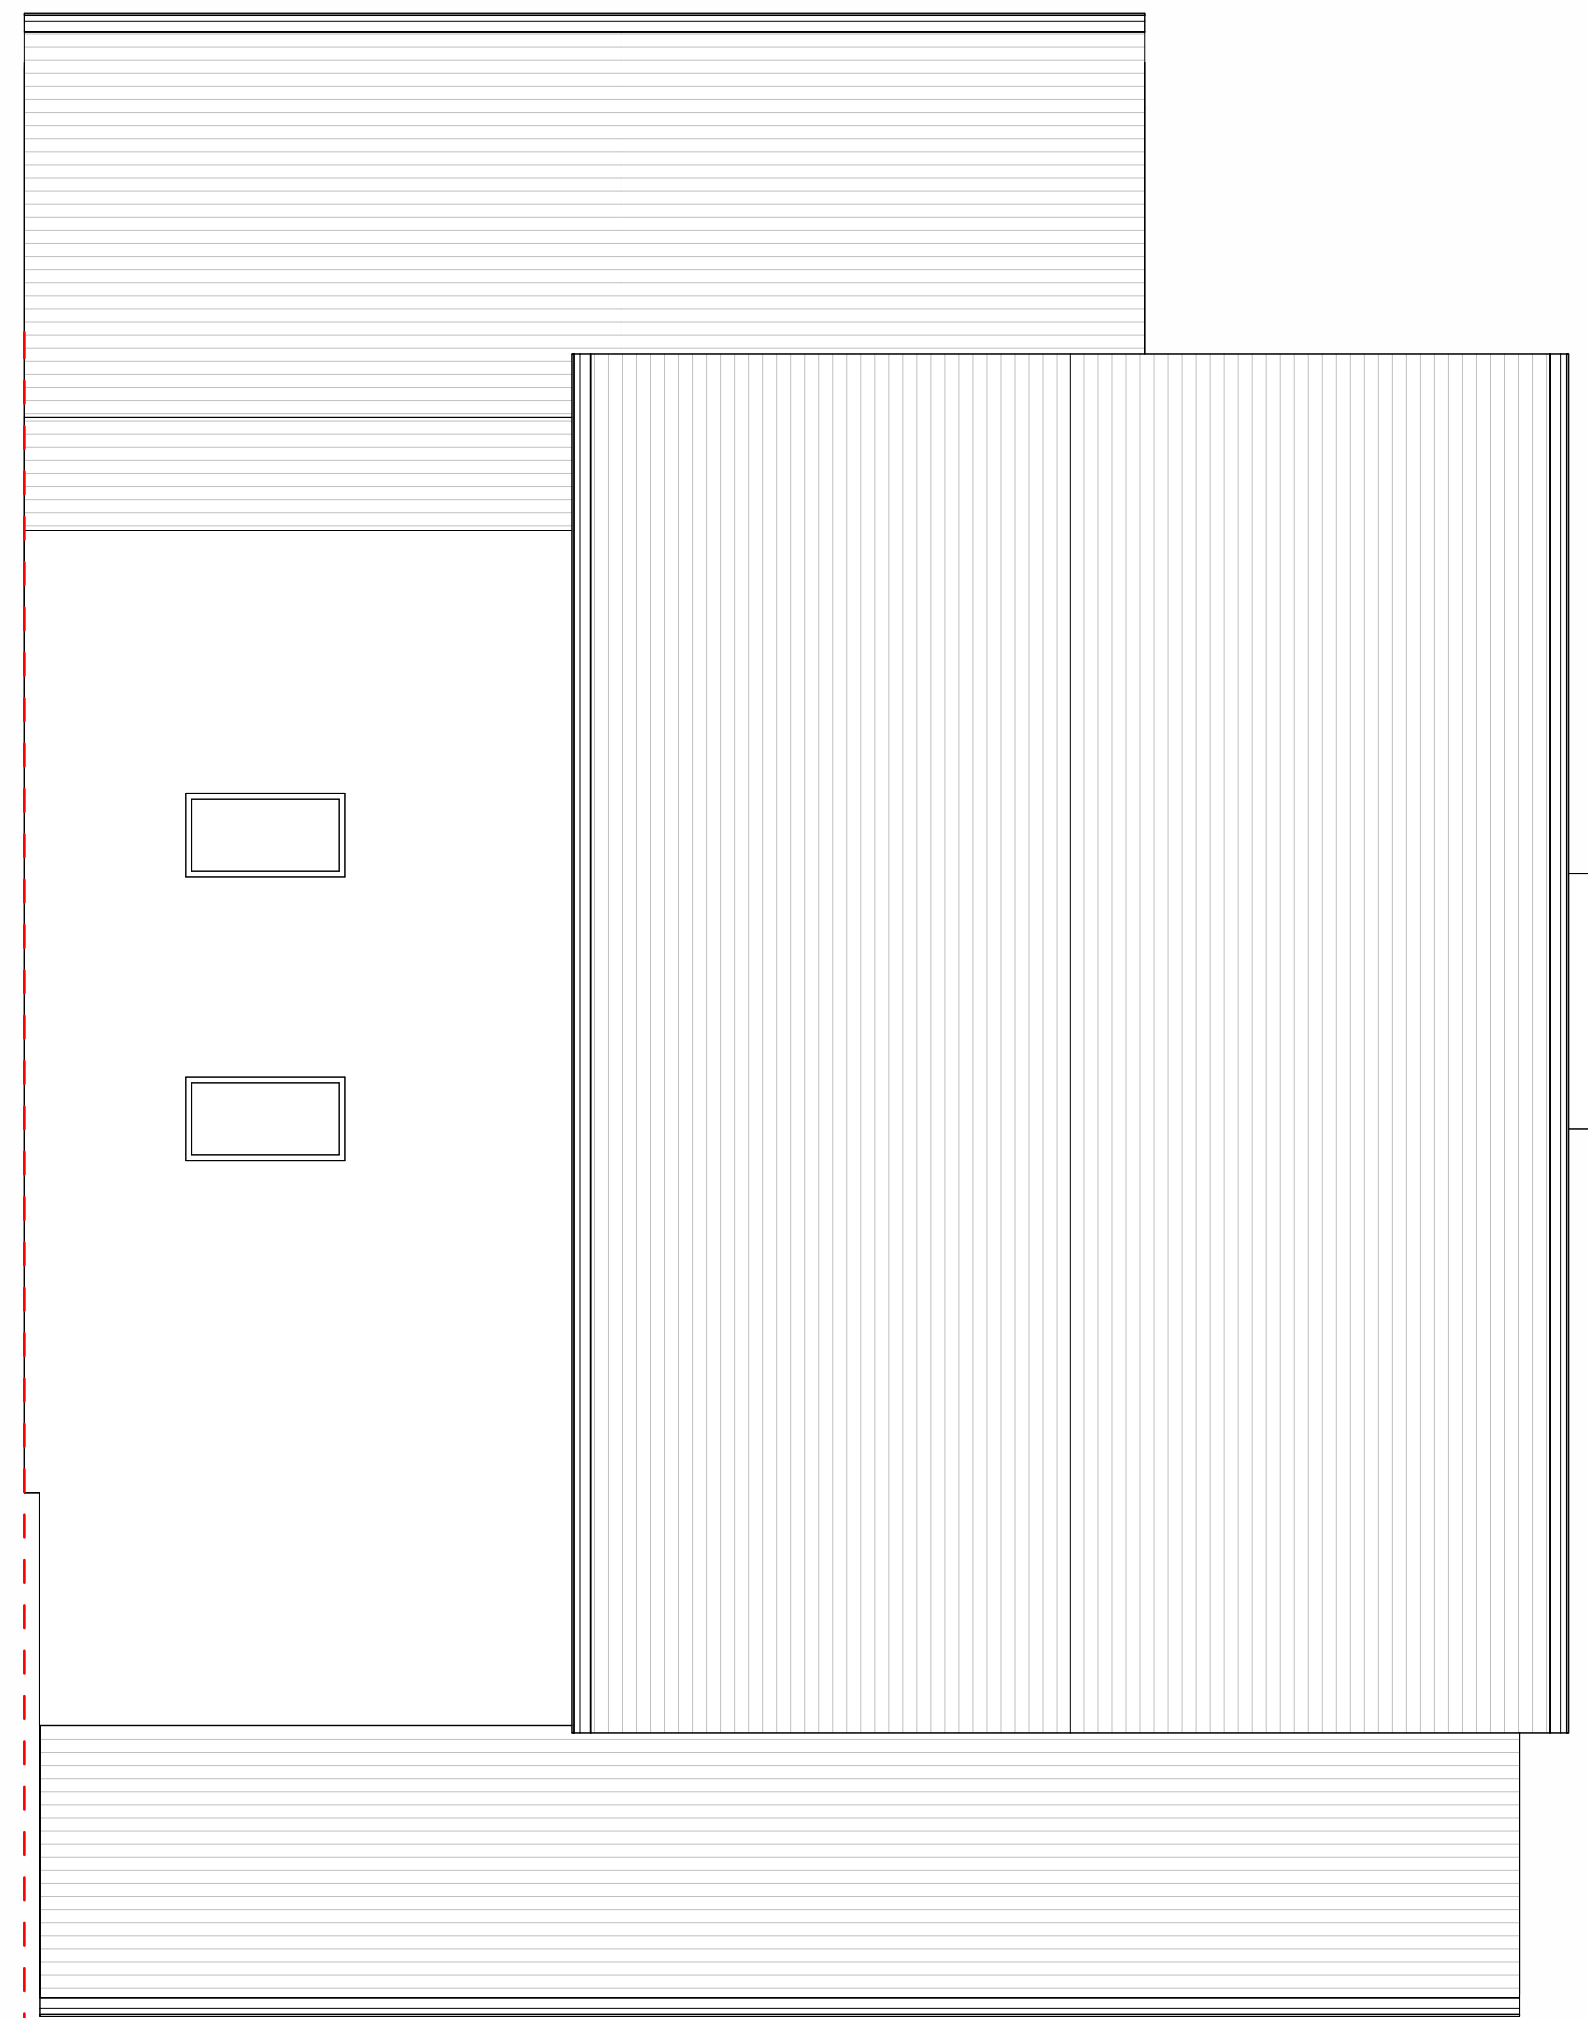

3 Proposed Roof Plan
1:50




4 Proposed Front Elevation
1:100

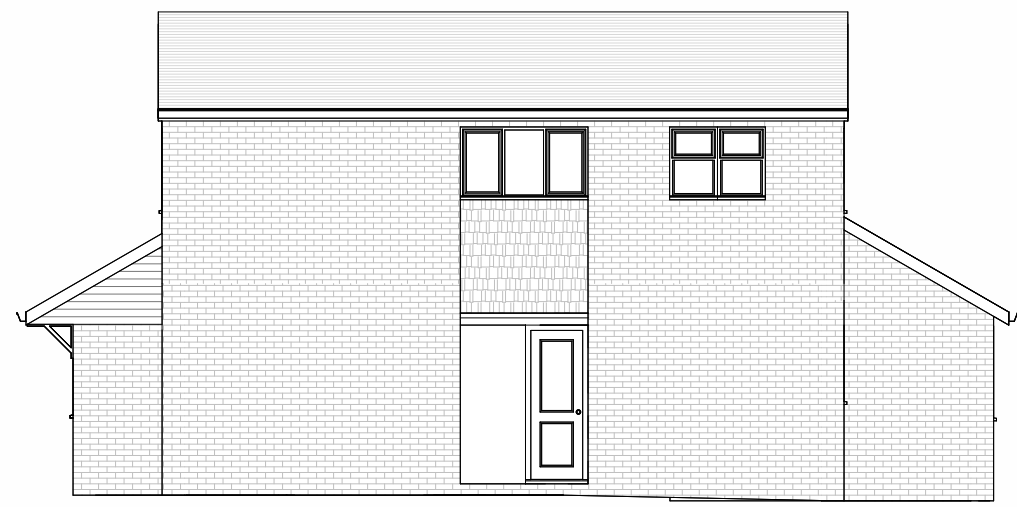


5 Proposed Side Elevation_1
1:100



6 Proposed Rear Elevation
1:100

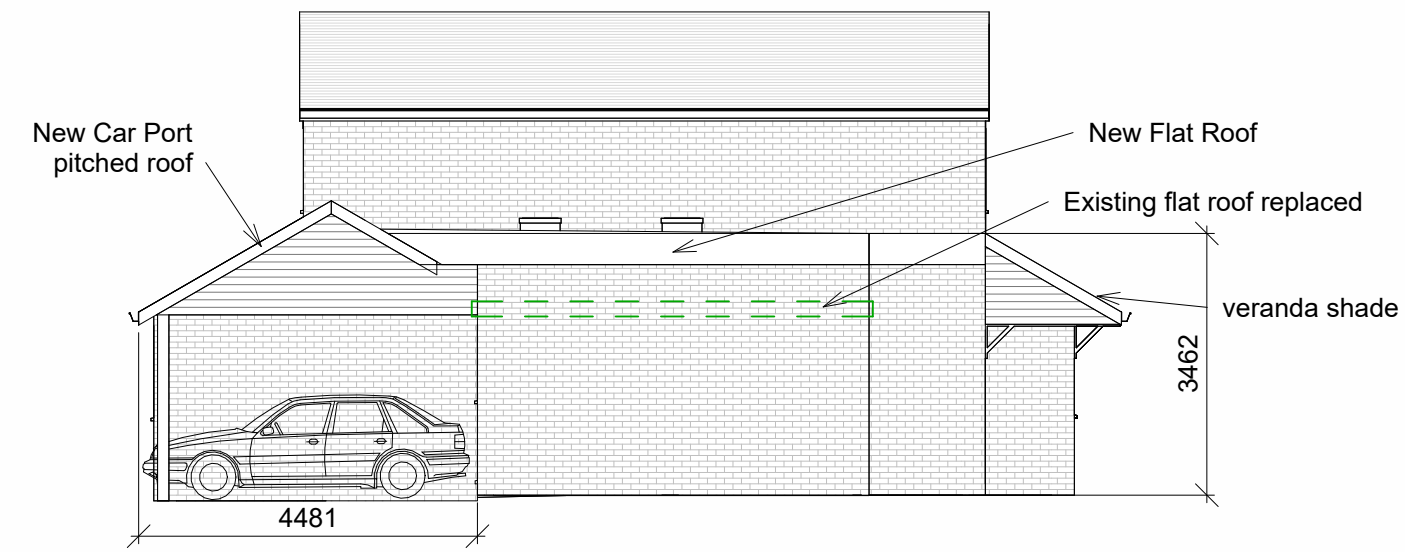

7 Proposed Side Elevation_2
1:100

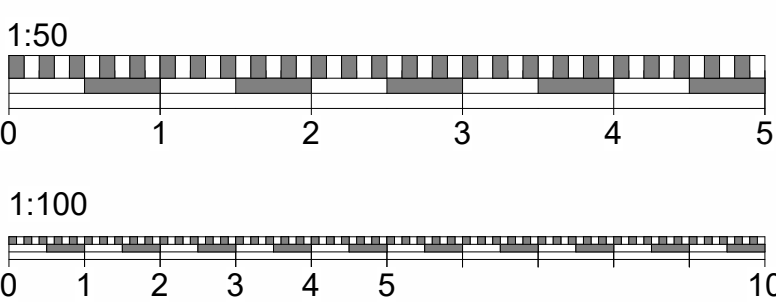

8 3D View 1



9 3D View 2

No.	Revision	Date
02	Internal and roof alterations	14.05.26
03	Internal and window changed	19.05.26

Do not scale from this drawing except for planning purpose. Contractor to verify all dimensions before setting out, commencing work or placing order



Project Status

8 Clifton Road Wokingham

Client Clare Greyson

Drawing Title
Proposed Floor Plans and Elevations

Project Ref	Layout Id	Rev.
4150	GA.02	03

Date: 19/05/2026 Scale @A1: As indicated

M3 Architectural Design Ltd
Basepoint Centres Limited
377-399 London Road
Camberley GU15 3HL

t: 01276 300024
e: info@m3architecturaldesign.co.uk
w: www.m3architecturaldesign.co.uk
© 2026 M3 Architectural Design Ltd