






Section (scale 1:20)

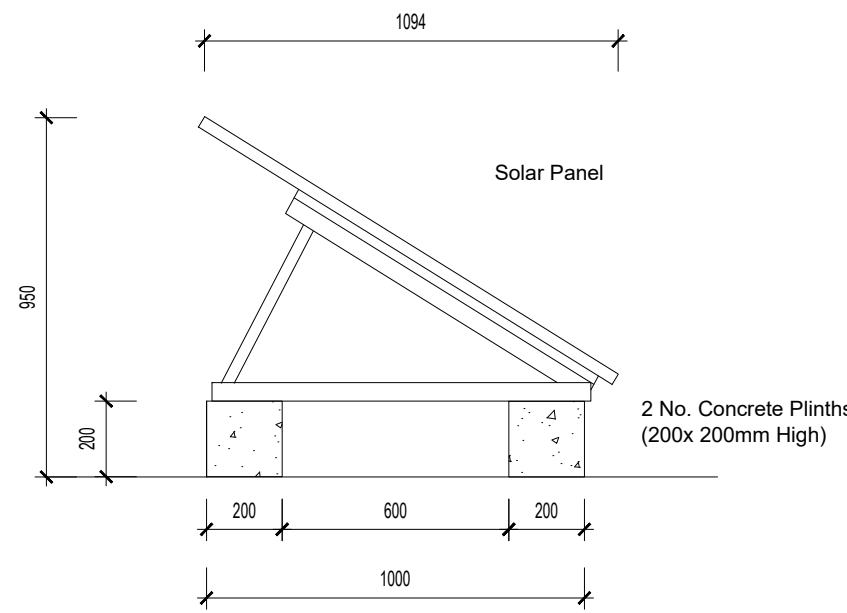


Front Elevation (Solar Panels)

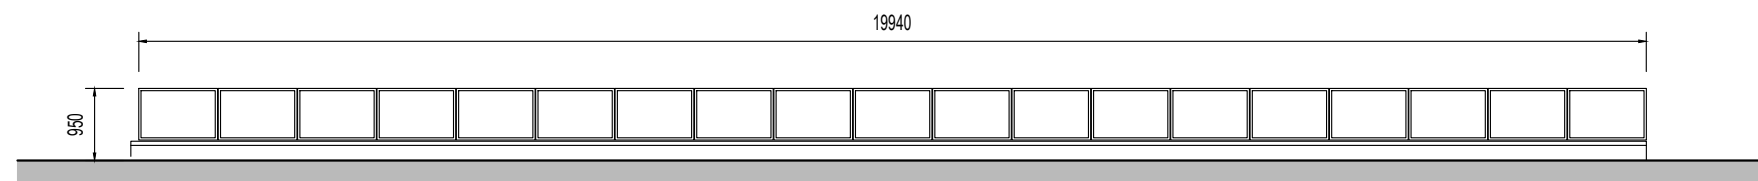

Side Elevation (Solar Panels)

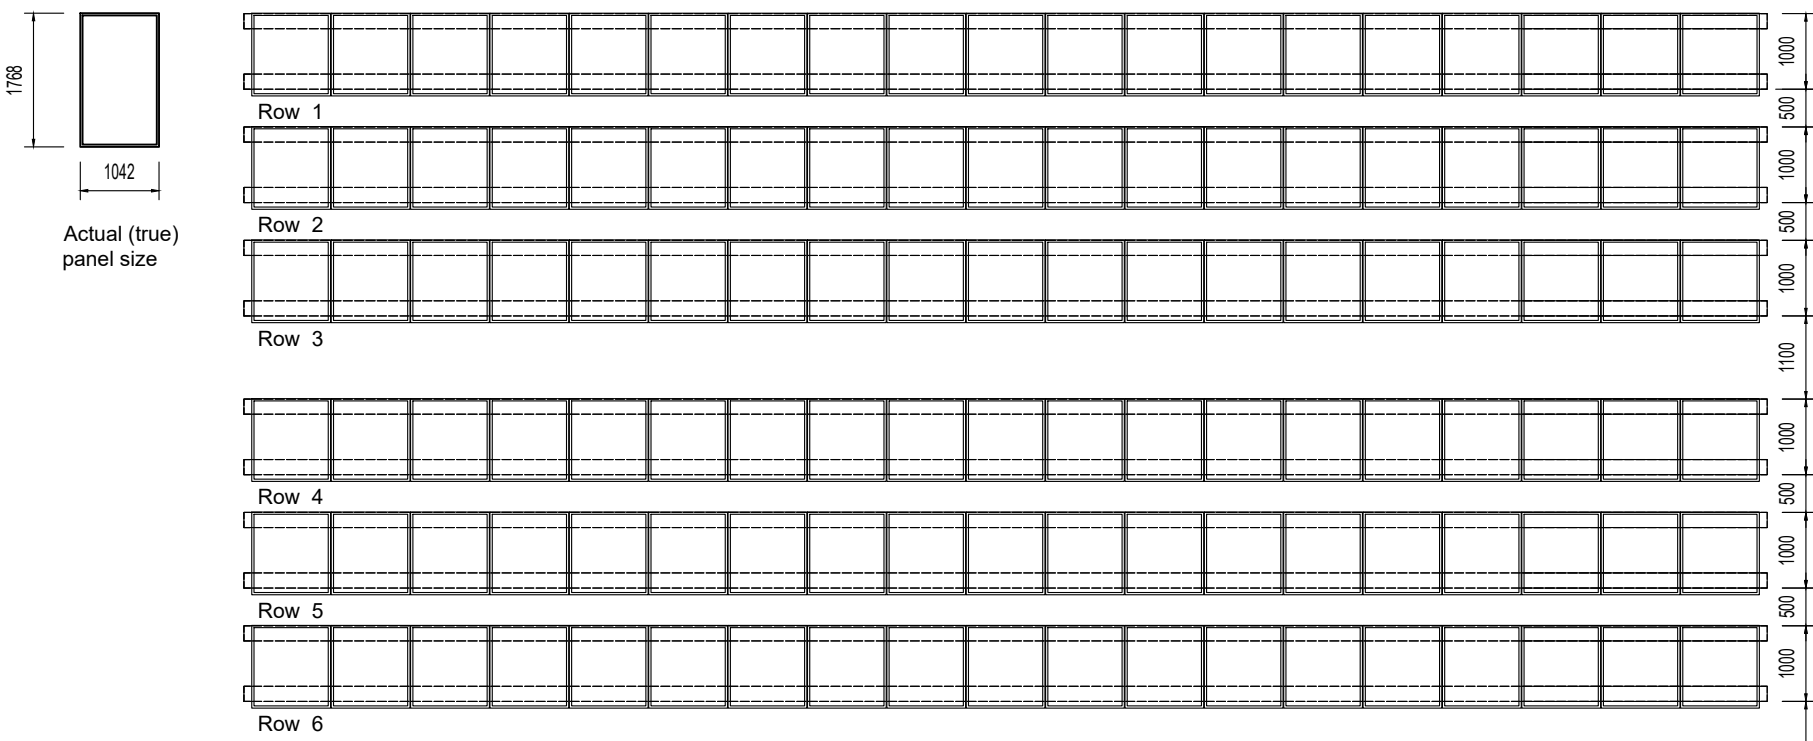

Plan (Scale 1:100)

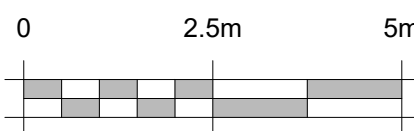

12 rows of solar panels
(ground level)

New Laurel hedgerow
(1.2m high)

Power supply to battery shed
(below ground)

Planning

REV	DATE	REVISIONS:	BY	REV	DATE	REVISIONS:	BY	STATUS:	CLIENT:	PROJECT:	DRAWING:	DATE:
A	18/05/26	Red Boundary Line Amended & Wild Habitat Area Added	SMR						Private Client	Longmoor Lodge, Park Lane, Finchampsted, Wokingham	Proposed Site Plan PV Panels	18/03/26
									SCALE: 1:200 (A1 ORIGINAL)			
									DRAWN: NCL	24016	P101	A
									DATE: 18/03/26			

© COPYRIGHT EXISTS ON THE DESIGNS AND INFORMATION SHOWN ON THIS DRAWING. This drawing may be scaled or cross referenced to the scale bar for planning application purposes only. Do not scale for any other purpose, use figured dimensions only, subject to site survey and all necessary consents. All dimensions to be checked by user and any discrepancies, errors or omissions to be reported to the Architect before work commences. This drawing is to be read in conjunction with all other relevant materials.

OS Licence No. 100007327

architecturedspplanningmasterplanning

Broadmeade House, Farnham Business Park,
Weydon Lane, Farnham, Surrey GU9 8QT.
info@osparchitecture.com www.osparchitecture.com
Tel: 01252 267878