


Buy A Plan®

477370
SU7765
165550

477400

477450

477500
SU7765
165550

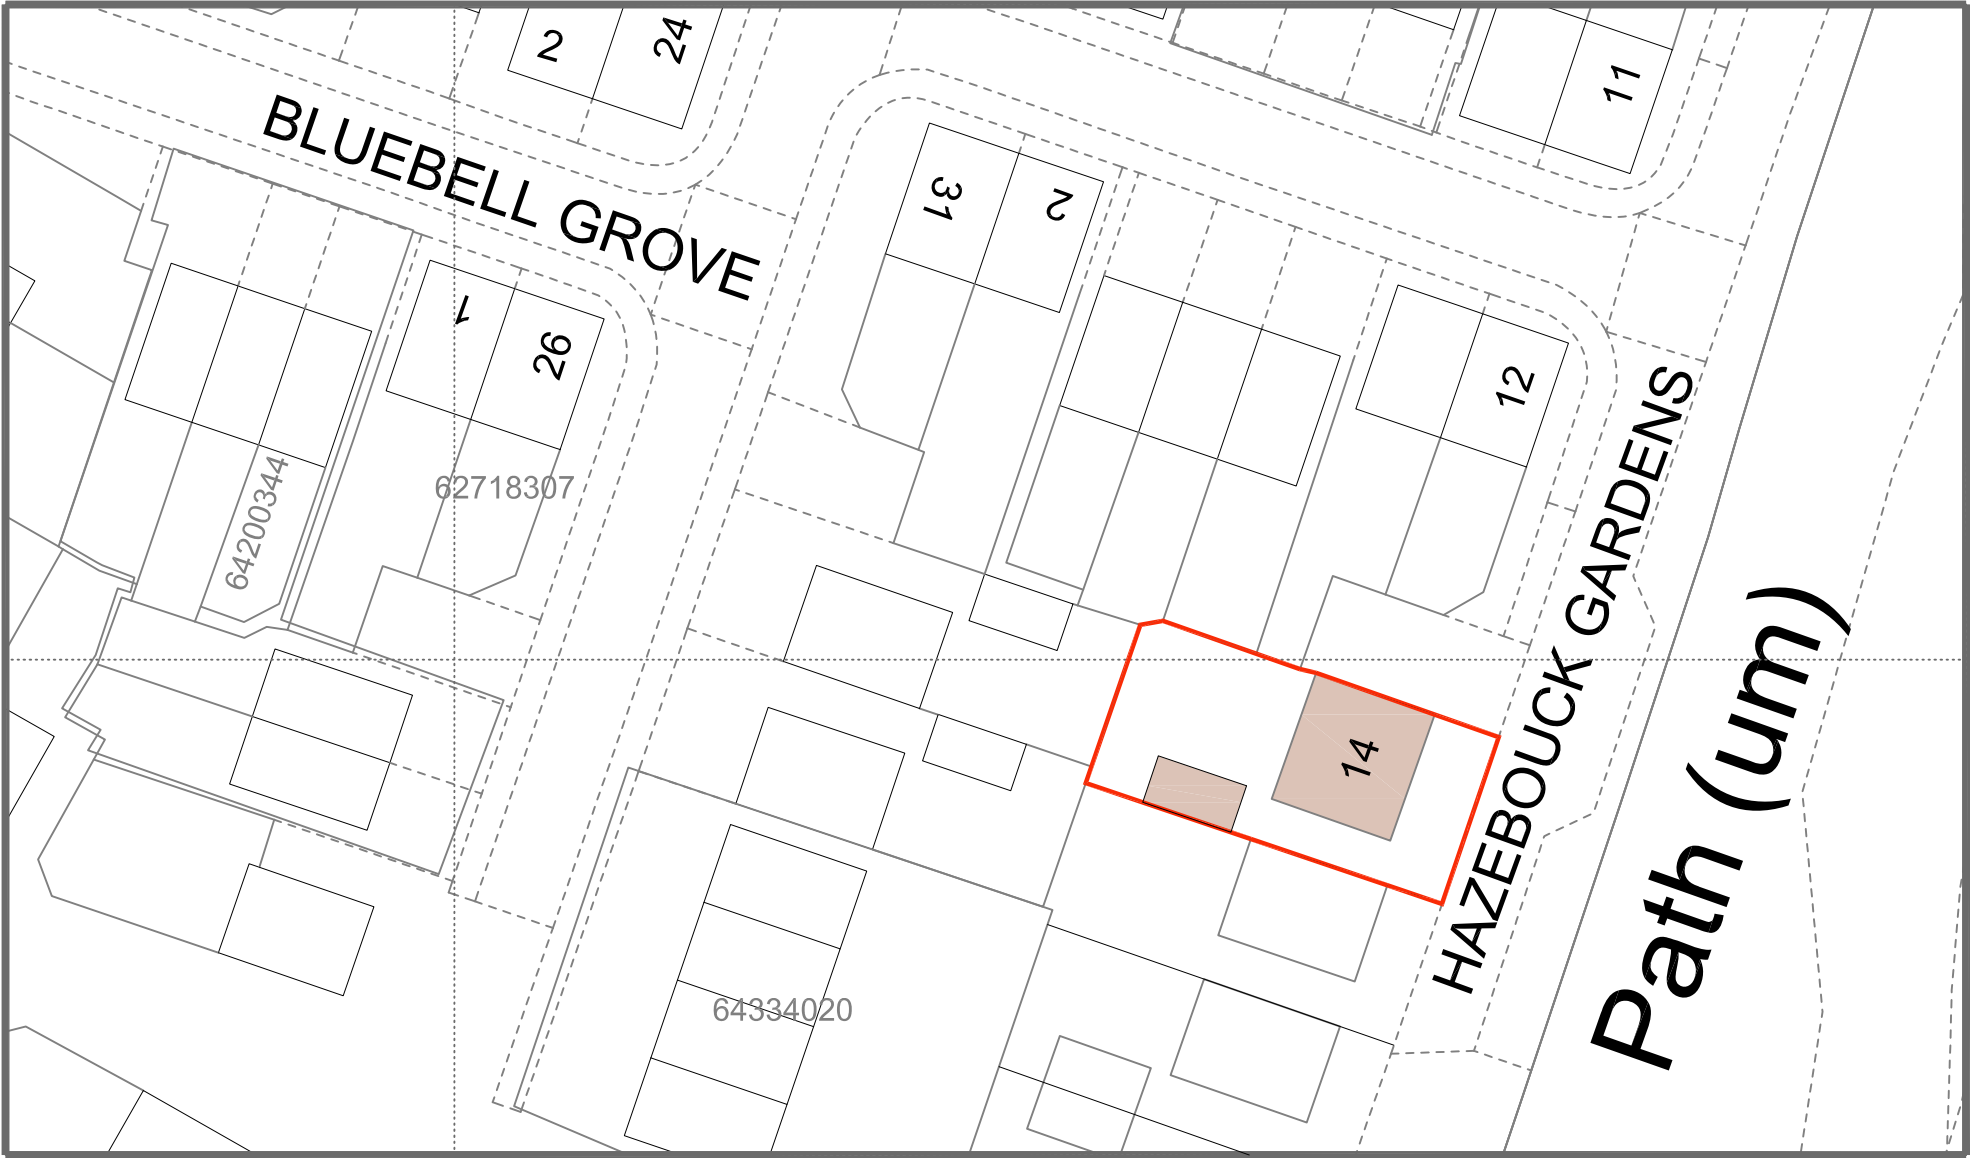


165500

165500

165450
SU7765

165450
SU7765

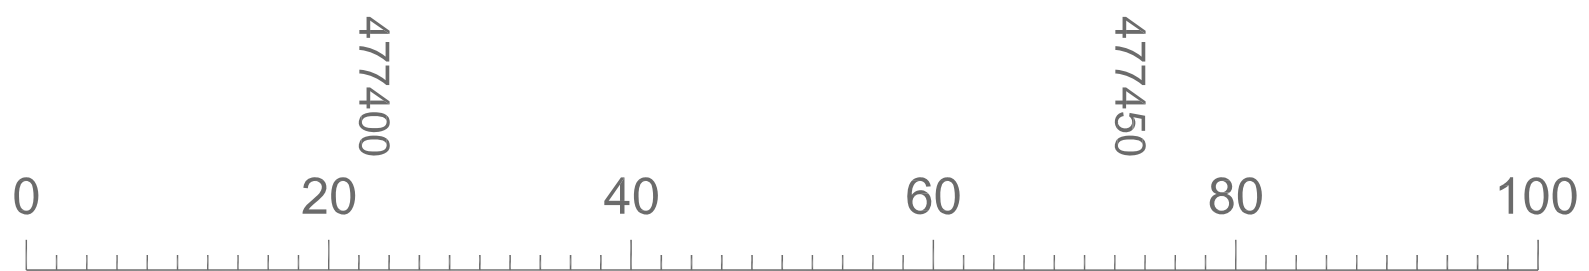

metres
© Crown copyright 2026 Ordnance Survey 100053143
Cadastral data is subject to Crown copyright and is reproduced with permission of HM Land Registry.



LEGEND

- EXISTING
- PROPOSED
- PLOT BOUNDARY

GENERAL NOTES :

1. THIS DRAWING IS THE COPYRIGHT OF ACE UK CONSULTING ENGINEERS AND MUST NOT BE REPRODUCED, COPIED OR USED WITHOUT THE ABOVE CONSULTANT'S AUTHORITY.
 2. DO NOT SCALE FROM THE DRAWING.
 3. ALL DIMENSIONS ARE IN METRES AND LEVELS IN METRES UNLESS NOTED OTHERWISE. ALL DIMENSIONS TO BE VERIFIED ON SITE & APPROVED BY THE ENGINEER.
 4. THIS DRAWING SHOULD BE READ IN CONJUNCTION WITH OTHER RELEVANT ARCHITECTURAL, STRUCTURAL, MECHANICAL AND ELECTRICAL DRAWINGS AND ALL RELEVANT SECTIONS OF THE SPECIFICATIONS.
- NOTES:
1. CONTRACTOR MUST CHECK DIMENSIONS ON-SITE PRIOR TO COMMENCEMENT OF WORKS.
 2. ANY DISCREPANCIES OR UNCERTAINTIES MUST BE REPORTED TO THE PRINCIPAL DESIGNER.
 3. BOUNDARIES HAVE BEEN ASSUMED ON SITE, CLARIFICATION AND CONTRIBUTION OF BOUNDARY MUST BE TAKEN UP WITH A LEGAL PARTY.
 4. ALL DRAWINGS ARE TO BE PLAN-CHECKED BY THE LOCAL AUTHORITY, OR AN ALLOCATED INDEPENDENT BUILDING CONTROL SURVEYOR AND APPROVED.
 5. ANY UNEXPECTED USAGE OR REPRODUCTION OF "HAC DESIGN LTD." DRAWING ARE SUBJECT TO INTELLECTUAL PROPERTY AND COPYRIGHT LAWS AND MUST BE APPROVED BY PRIOR WRITTEN CONSENT.
 6. STRUCTURAL ELEMENTS AND SUPPORTS MUST BE DESIGNED BY A CERTIFIED STRUCTURAL ENGINEER, THAT HAS PROVIDED SUPPORTIVE CALCULATIONS TO BE APPROVED BY THE LOCAL AUTHORITY BEFORE INSTALLATION.
 7. NON-SPECIFIED MATERIALS MUST BE CONSULTED AND APPROVED BY ALL RELEVANT PARTIES PRIOR TO INSTALLATION.

A	ISSUED FOR APPROVAL	29/05/2026
REV. NO.	DESCRIPTION	Date

CONSULTANT :

ACE UK ENGINEERING CONSULTANTS LTD.

www.ace-uk.co

M: +447444102024

T: +44118374 9821

214 Western Road Southall UB25JW

PROJECT NAME :

14 Hazebrouck Gardens

Address :

14 Hazebrouck Gardens Arborfield Reading Berkshire RG2 9WZ

Description of Proposed Works :

- Construction of a single story rear extension, which would extend beyond the rear wall of the original house by [5.50]m, for which the maximum height would be [3.58]m and the height of the eaves [3.09]m.

DRAWING TITLE :

EXISTING SITE PLAN

DRAWING NO : A002	REVISION NO : A
SUBMISSION DATE : MAY /2026	SCALE : 1:500
REFERENCE: ---	DRAWING SIZE : A3

OFFICIAL USE ONLY :