

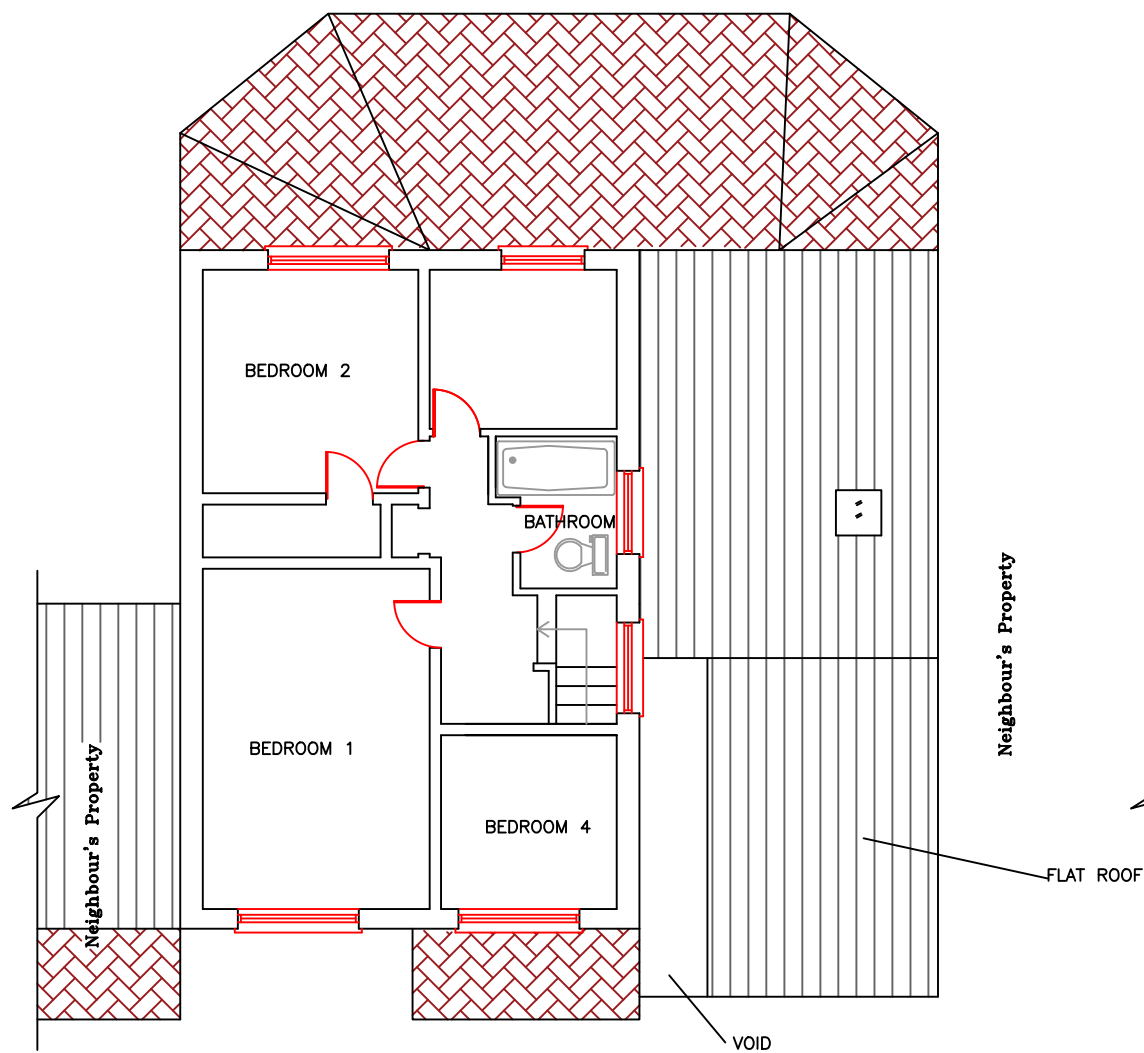



General Notes

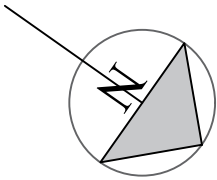

EXISTING FIRST FLOOR PLAN

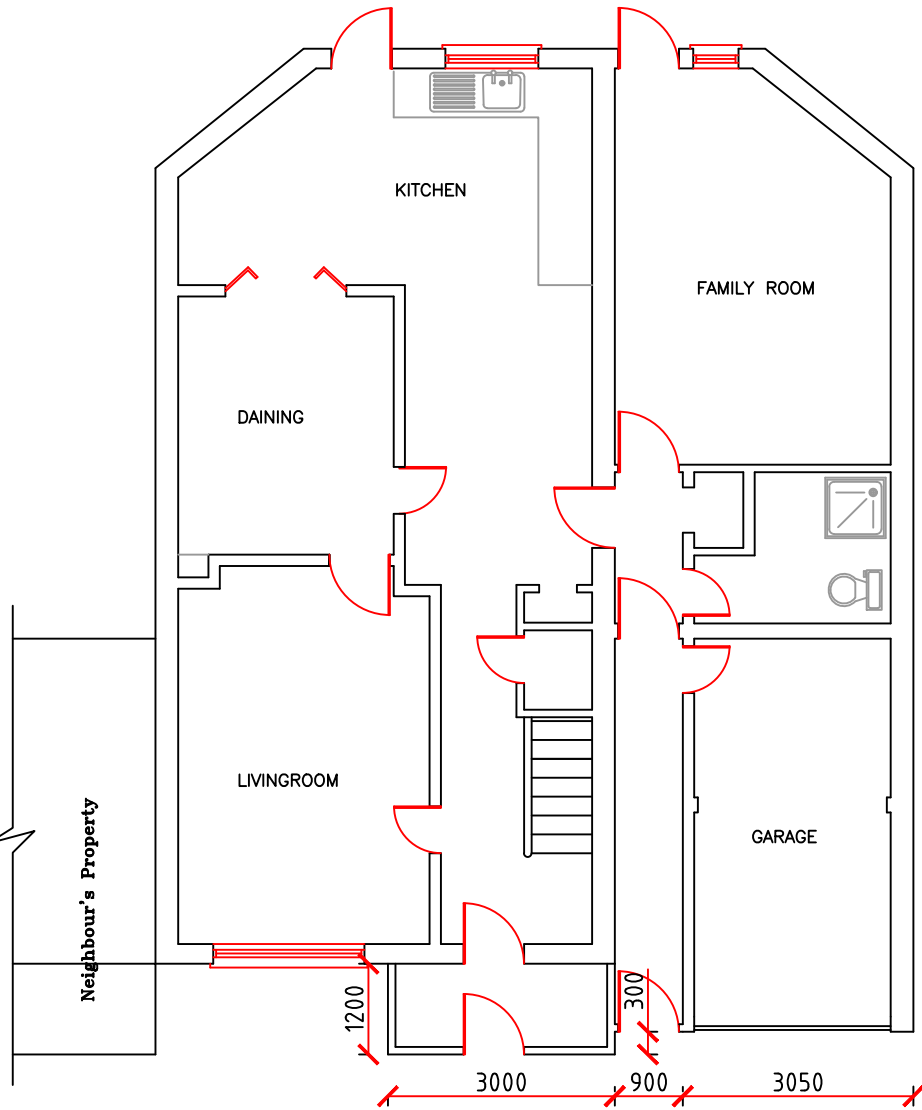

EXISTING GROUND FLOOR PLAN

 

Proposed Design

NEW CONVERSION

Project:
Proposed garage conversion to create habitable accommodation

Address:
12 Shefford Crescent
Wokingham RG40 1YP

Dwg.:
Existing Ground Floor Plan

Dwg. No. 12401-003

Client:
SHAHEEN SULTANA

Drawn by:
Mr. A. Ibrahim

Date 21 Feb 2025

Scale 1:100