

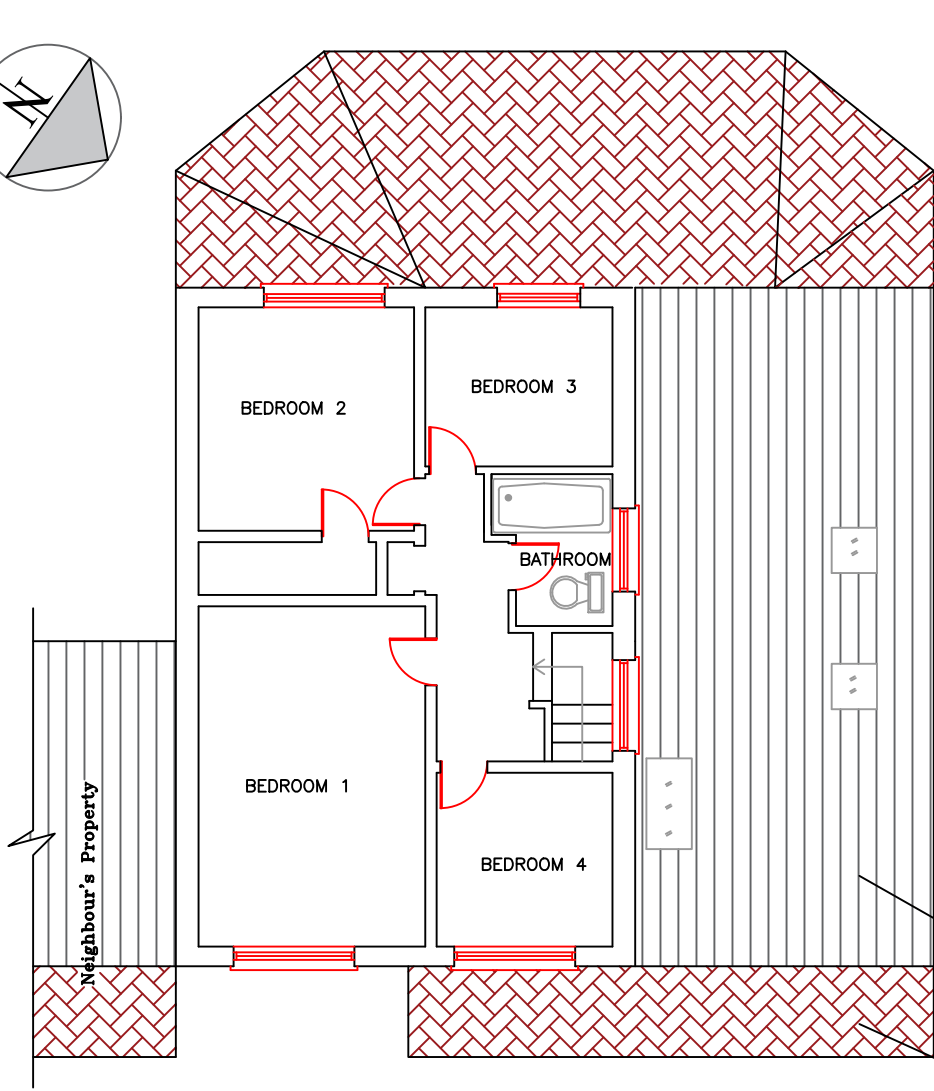



General Notes

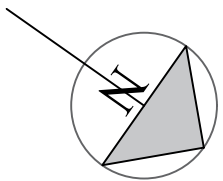


PROPOSED FIRST FLOOR PLAN

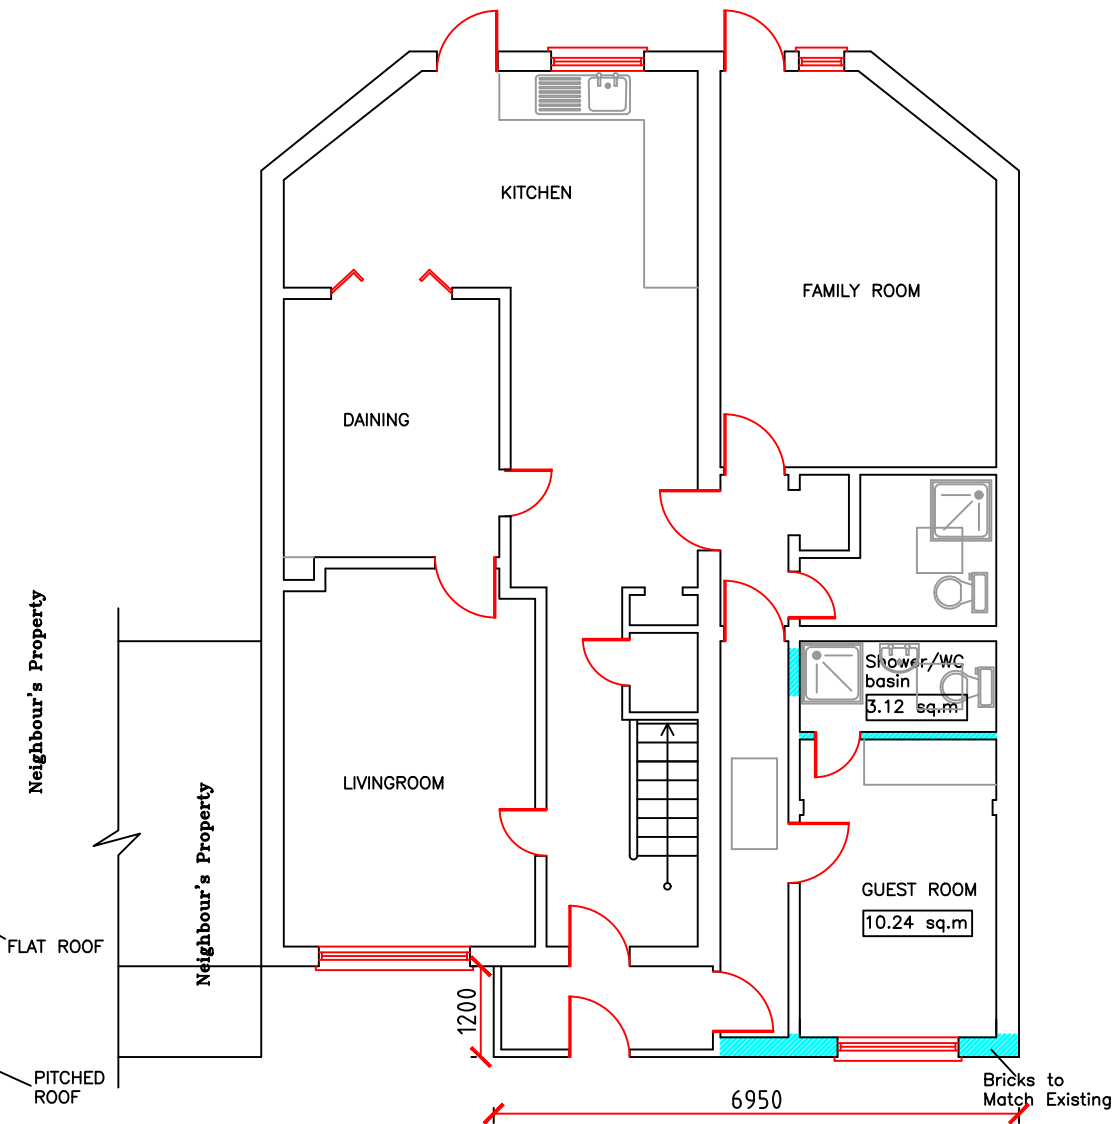

PROPOSED GROUND FLOOR PLAN

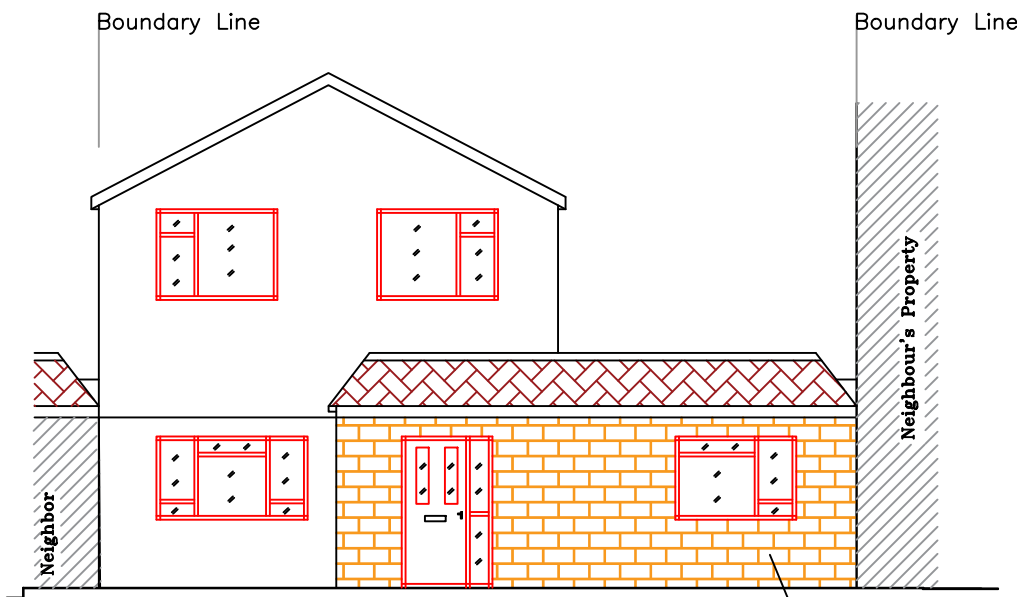

PROPOSED FRONT

 

Proposed Design

 NEW CONVERSION

Project:
Proposed garage conversion to create habitable accommodation

Address:
12 Shefford Crescent
Wokingham RG40 1YP

Dwg.:
Proposed Ground/First Plan & Front Ele.

Dwg. No. 12401-005

Client:
SHAHEEN SULTANA

Drawn by:
Mr. A. Ibrahim

Date 21 Feb 2025

Scale 1:100