


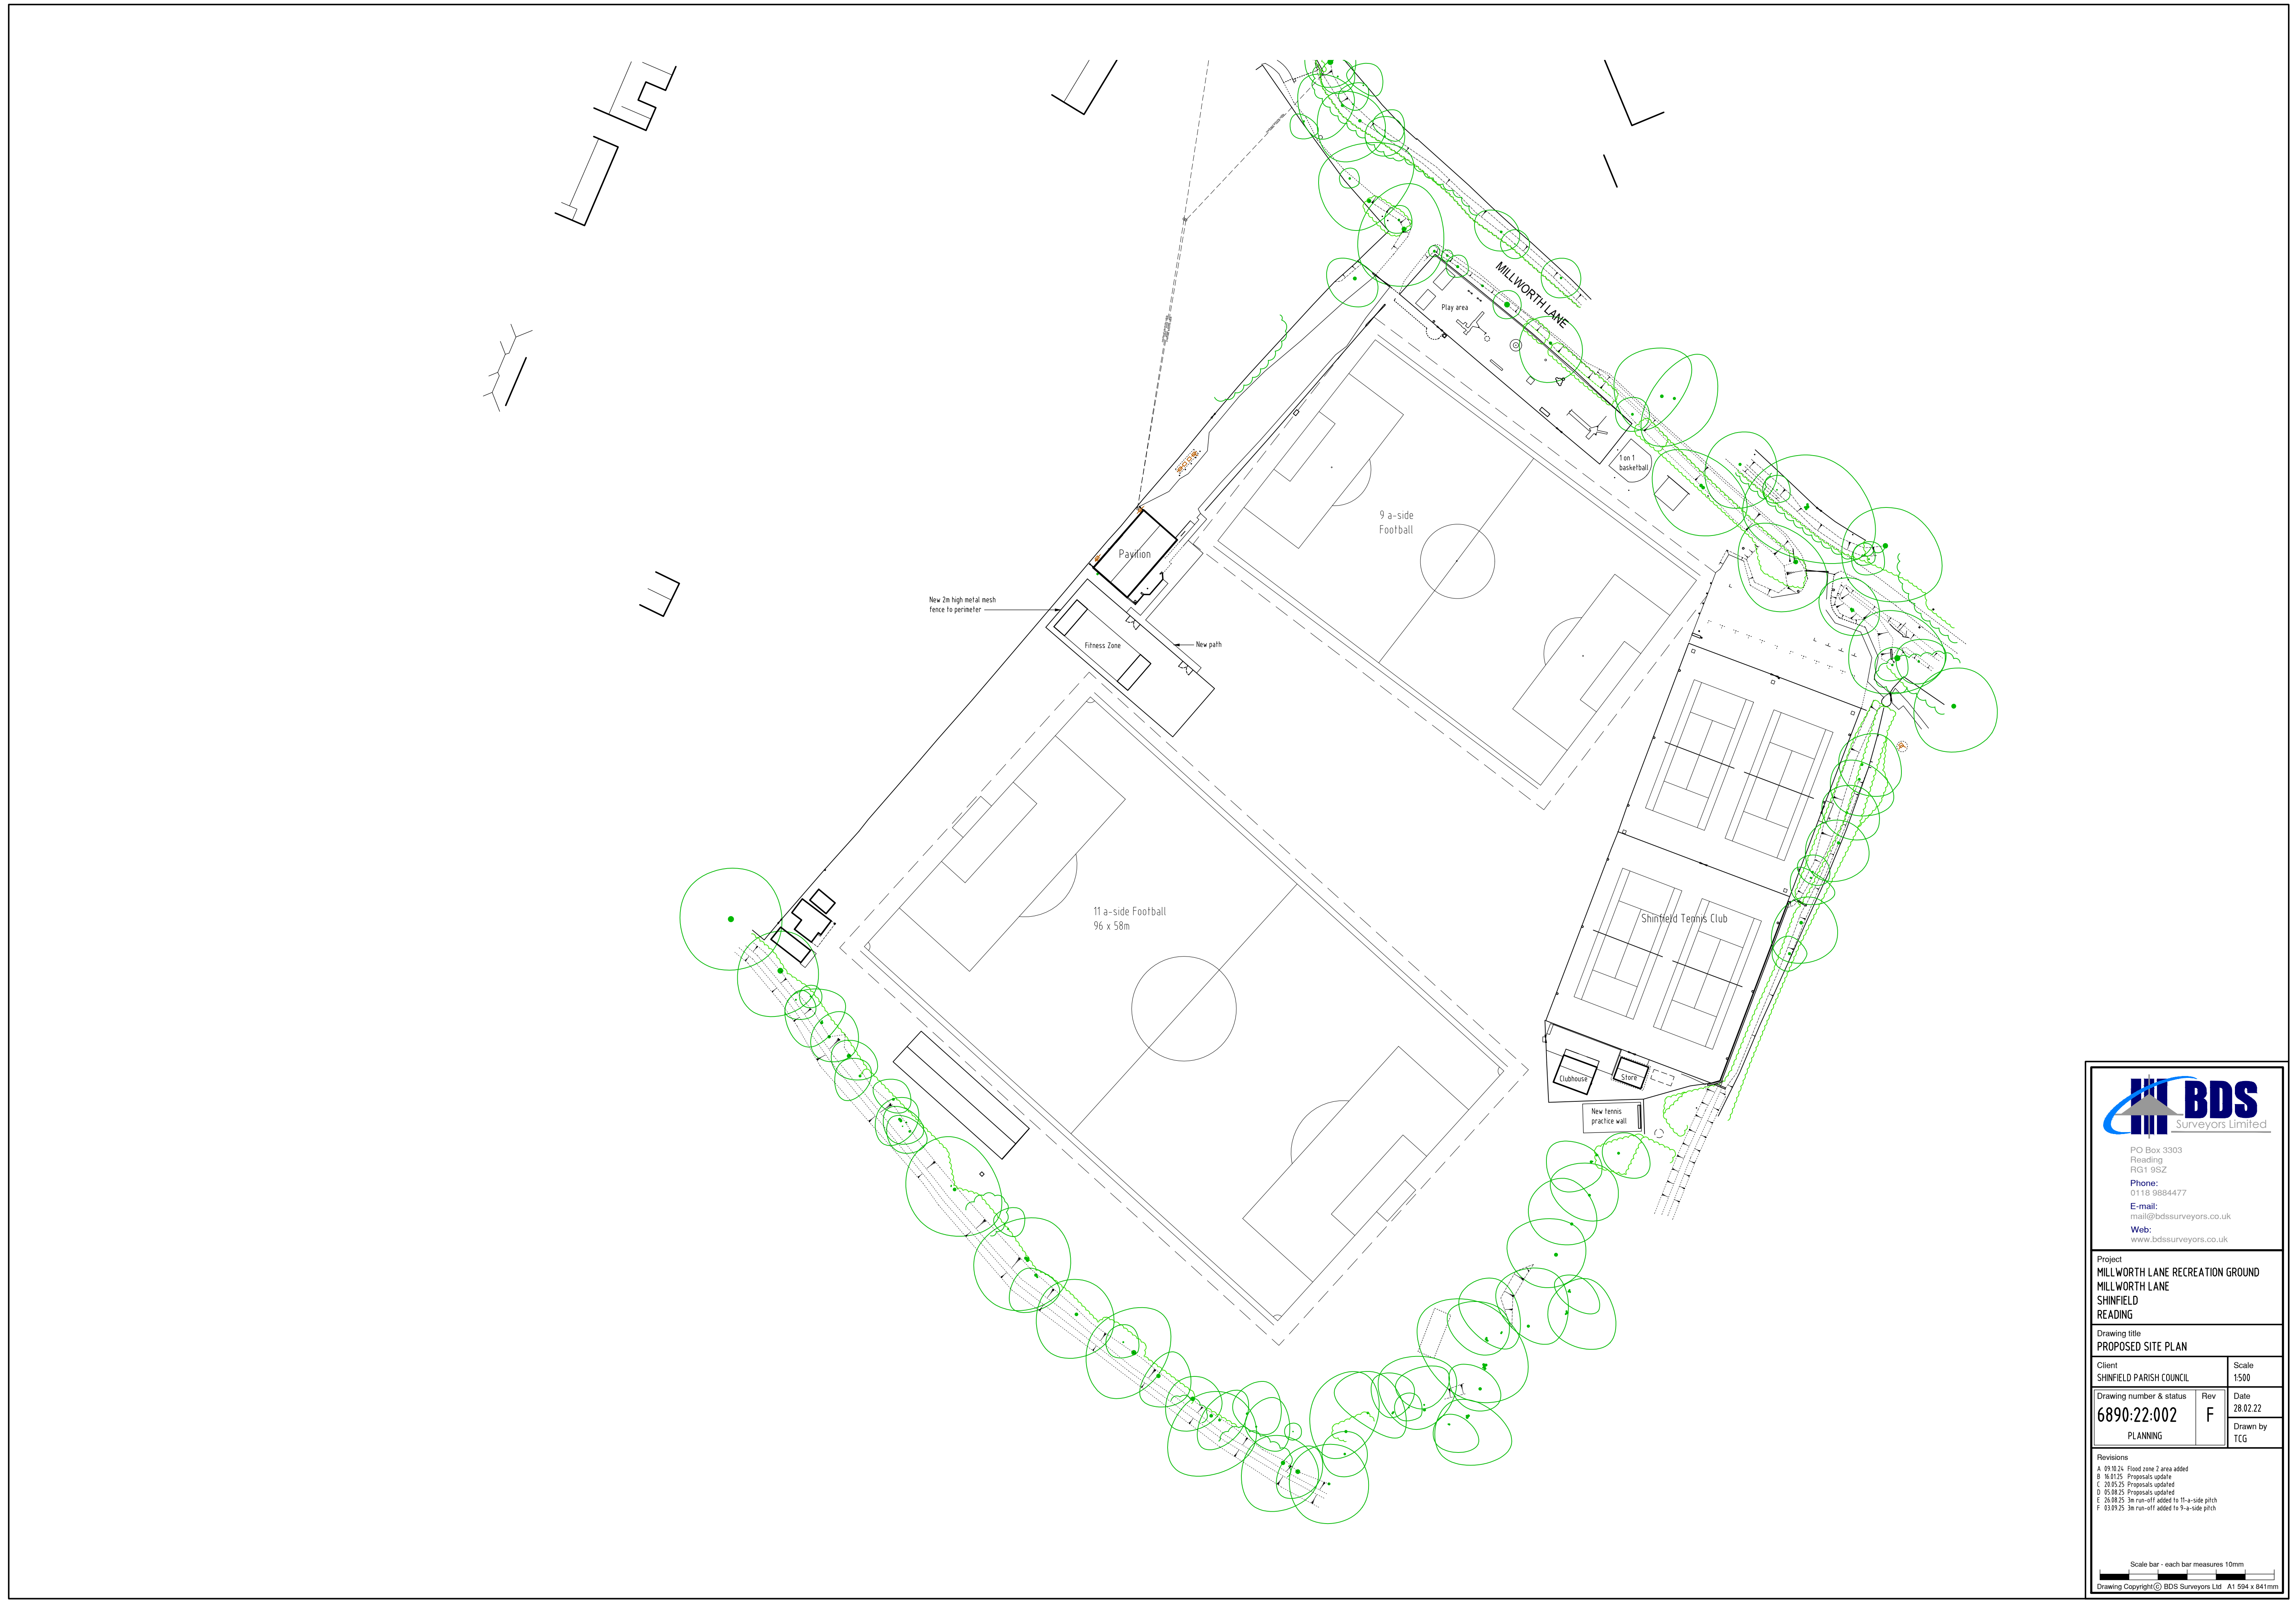

PO Box 3303
Reading
RG1 9SZ
Phone:
0118 9884477
E-mail:
mail@bdssurveyors.co.uk
Web:
www.bdssurveyors.co.uk

Project
MILLWORTH LANE RECREATION GROUND
MILLWORTH LANE
SHINFIELD
READING

Drawing title
PROPOSED SITE PLAN

Client SHINFIELD PARISH COUNCIL	Scale 1:500
Drawing number & status 6890:22:002 PLANNING	Rev F
Date 28.02.22	Drawn by TCG

Revisions
A 19.10.24 Flood zone 2 area added
B 16.01.25 Proposals update
C 20.05.25 Proposals updated
D 05.08.25 Proposals updated
E 26.08.25 3m run-off added to 11-a-side pitch
F 03.09.25 3m run-off added to 9-a-side pitch

Scale bar - each bar measures 10mm
Drawing Copyright© BDS Surveyors Ltd A1 594 x 841mm