





Front Elevation 1 : 50

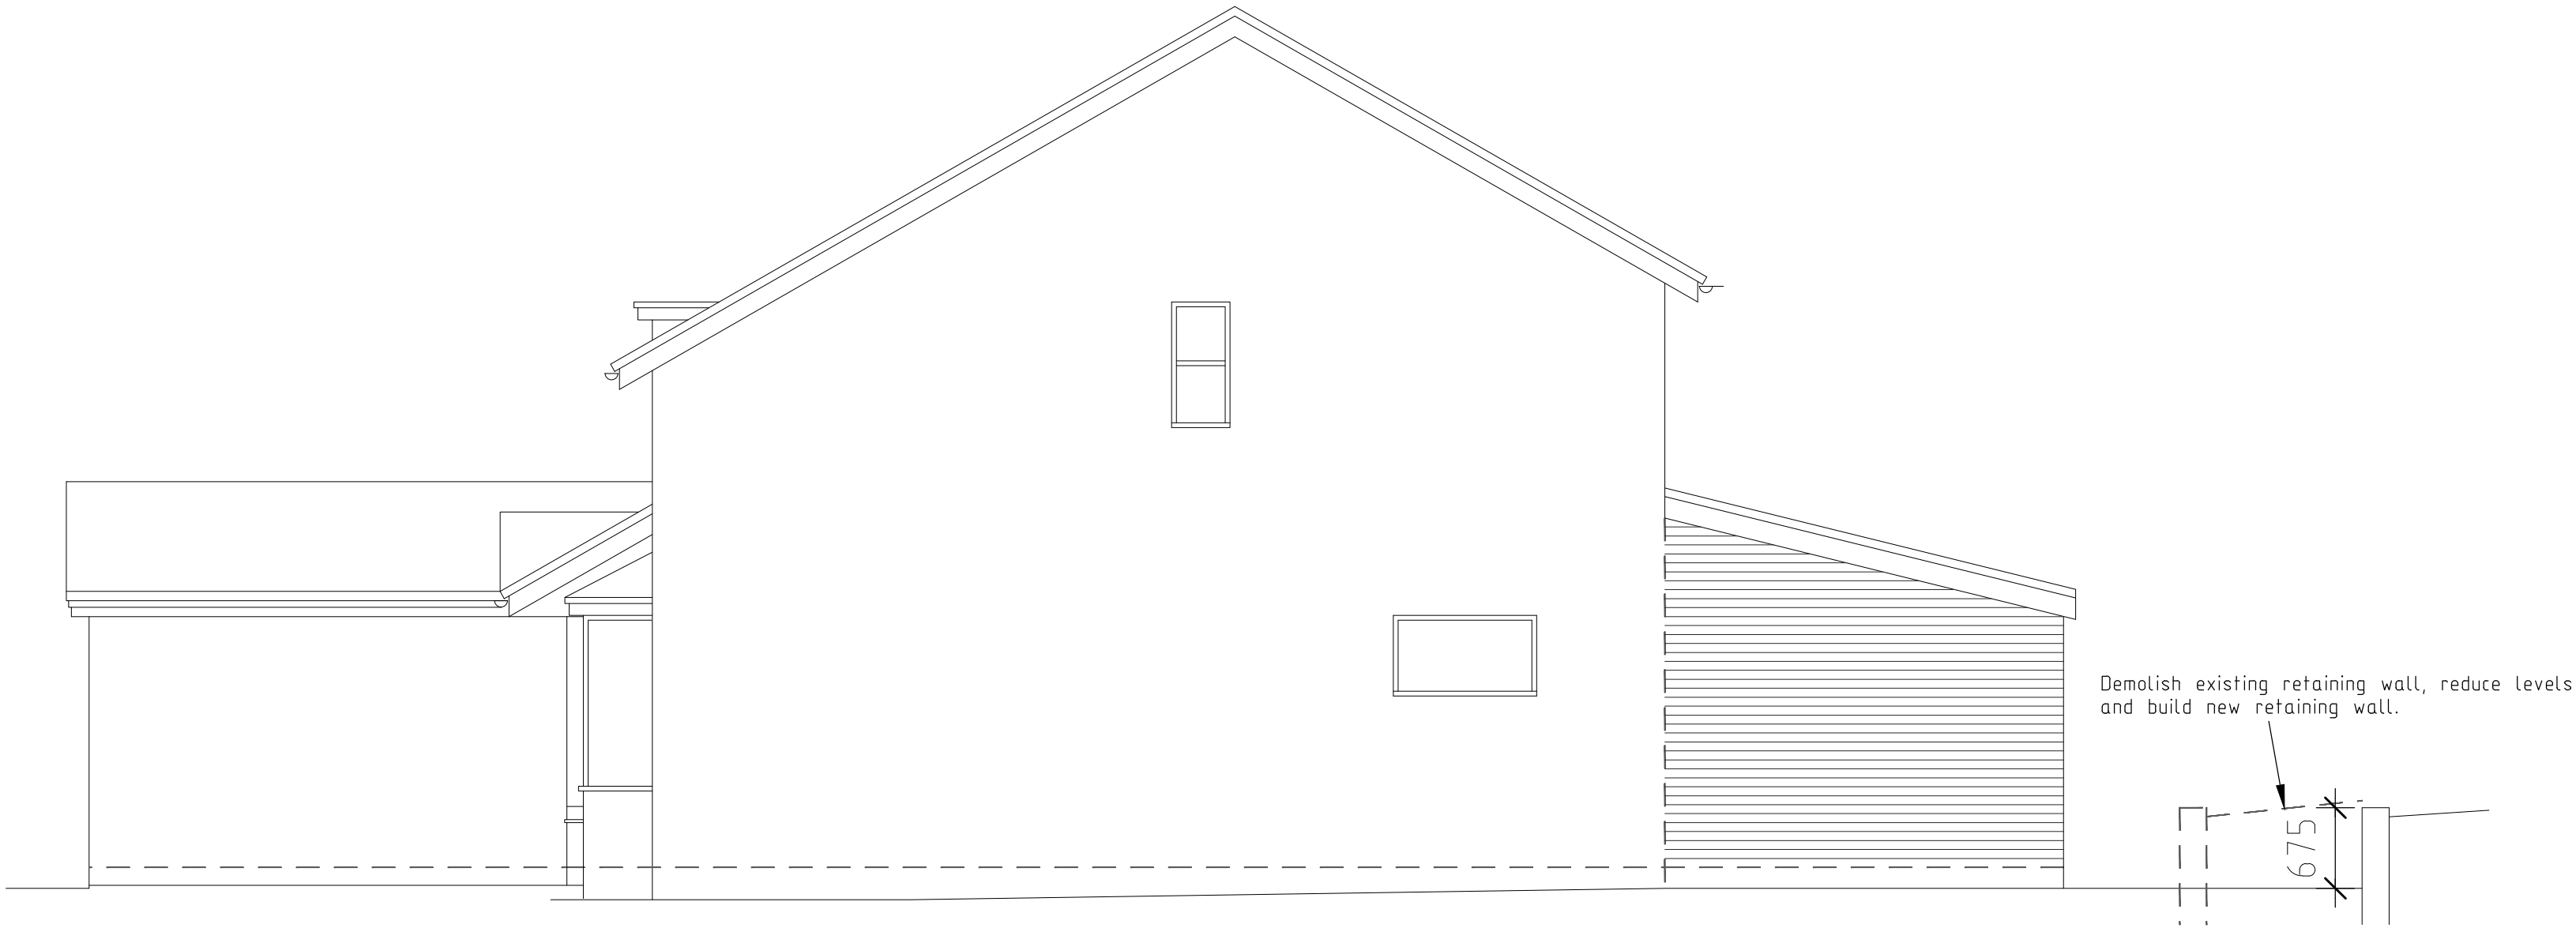


Side Elevation 1 : 50

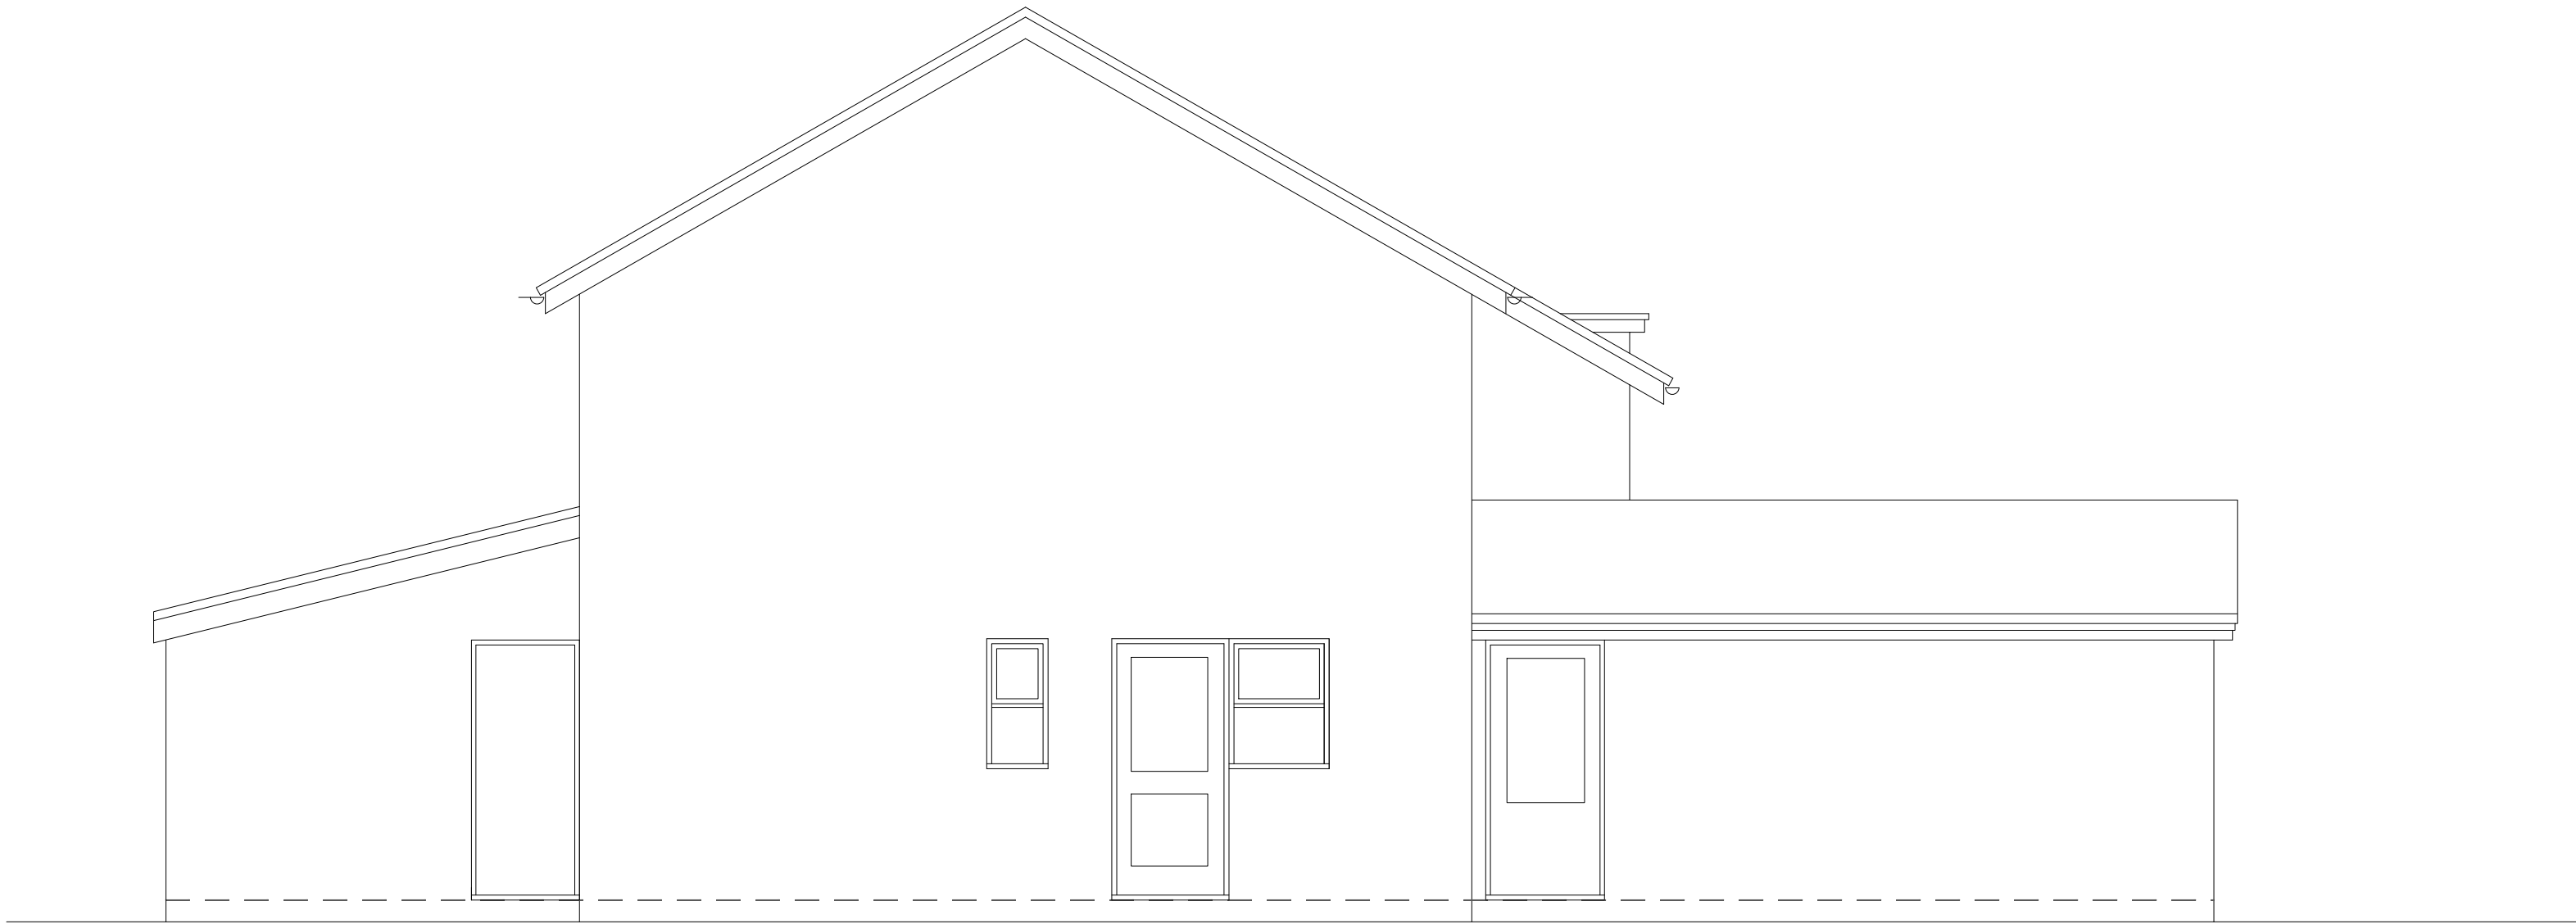

Side Elevation 1 : 50



Rear Elevation 1 : 50

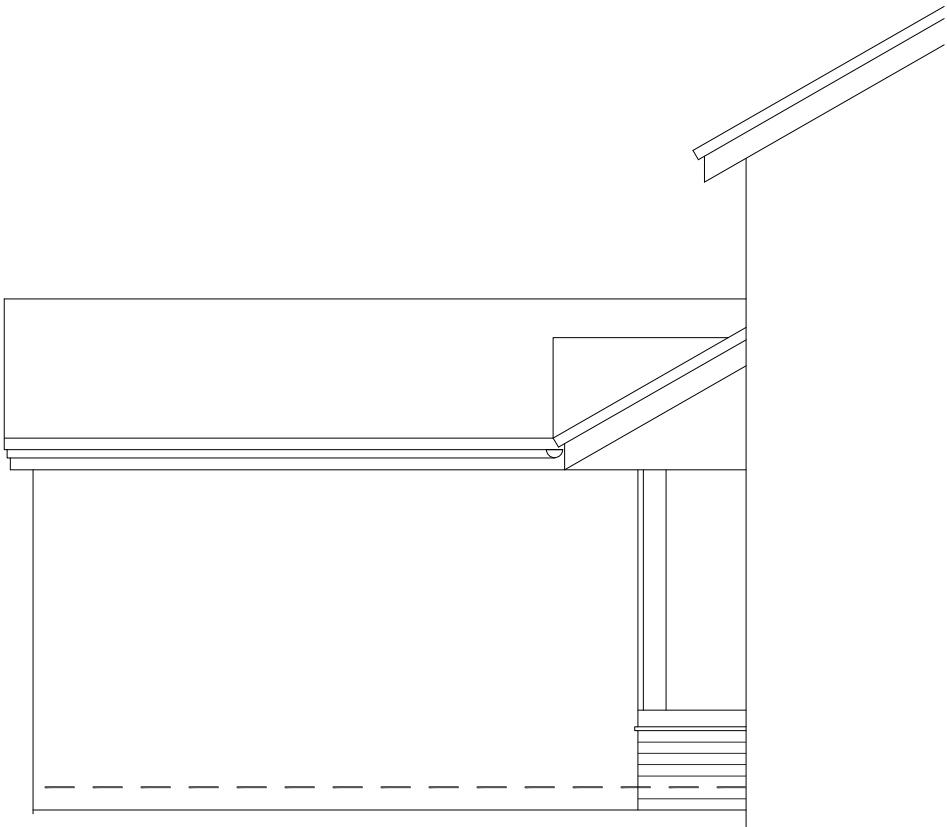

Side Elevation-Porch 1 : 50



C	Aug-25	Utility room window & Door added
B	Aug-25	Rear elevation added
Date		Revision
© copyright		
Client		
Mr & Mrs Hammond		
Job Title		
4 Rowan Close , Wokingham, RG41 4BH.		
Drawing Title		
Scheme Proposals Elevations		
Scale		
AS @ A1		
Date		Drawn by JRB
July 2025		
Drawing No.		Rev.
SP/25/ 03		C