




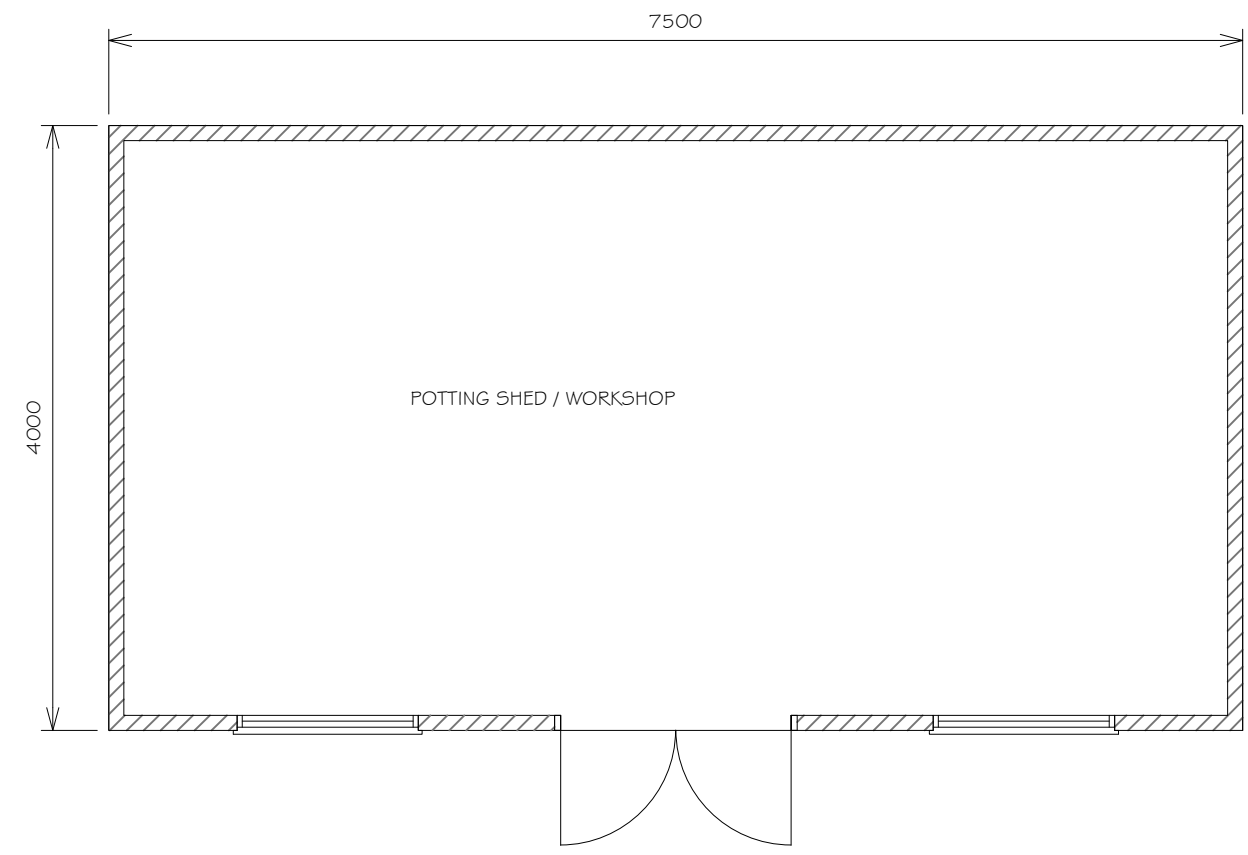


PROPOSED FLOOR PLAN

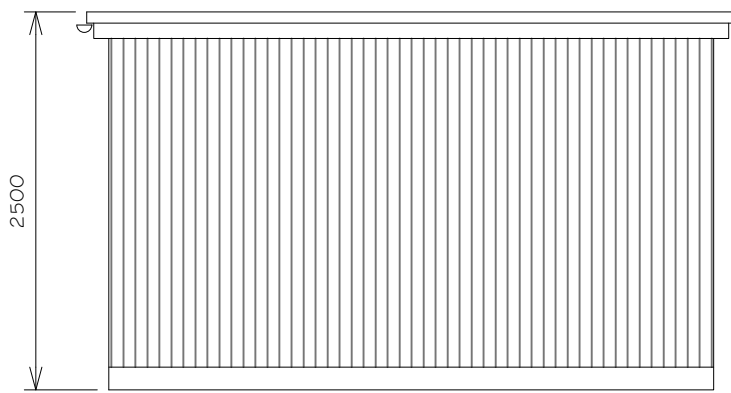


PROPOSED REAR ELEVATION
(NORTH)

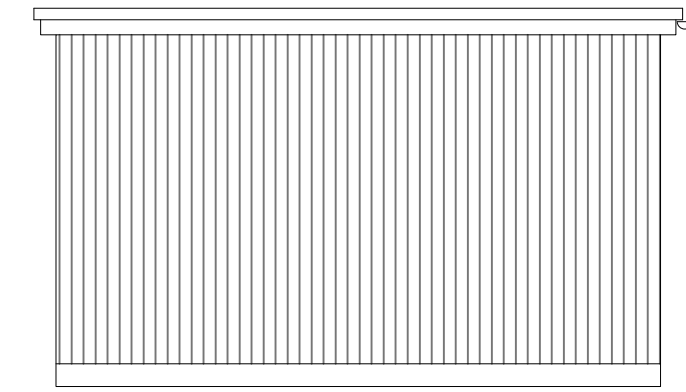


PROPOSED FRONT ELEVATION
(SOUTH)

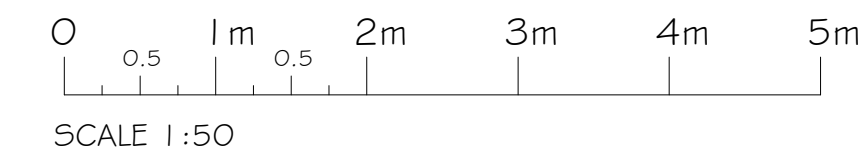




SCALE 1:50

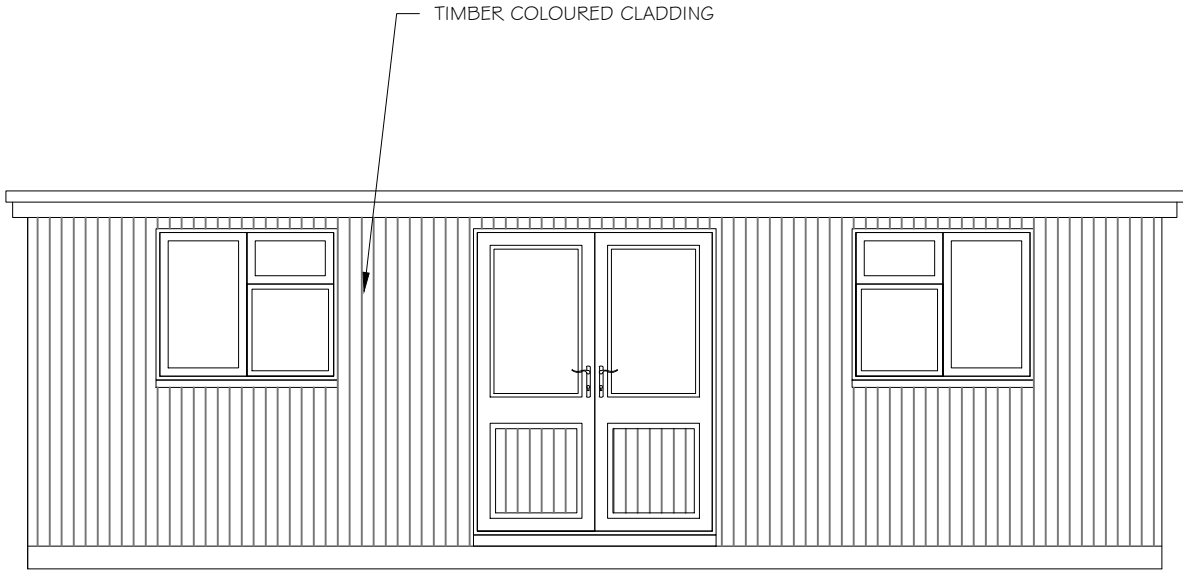

PROPOSED SIDE ELEVATION
(EAST)

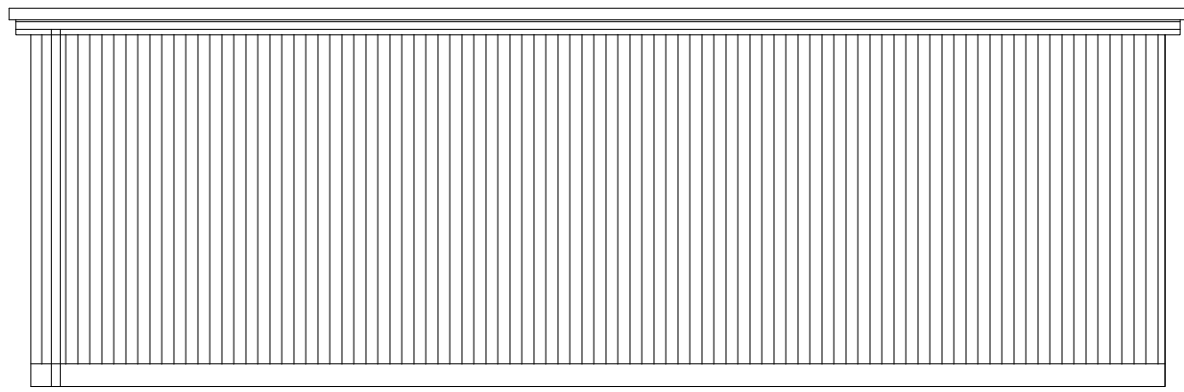

PROPOSED SIDE ELEVATION
(WEST)

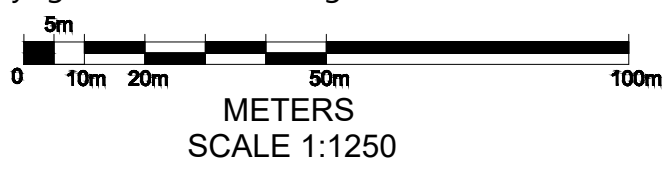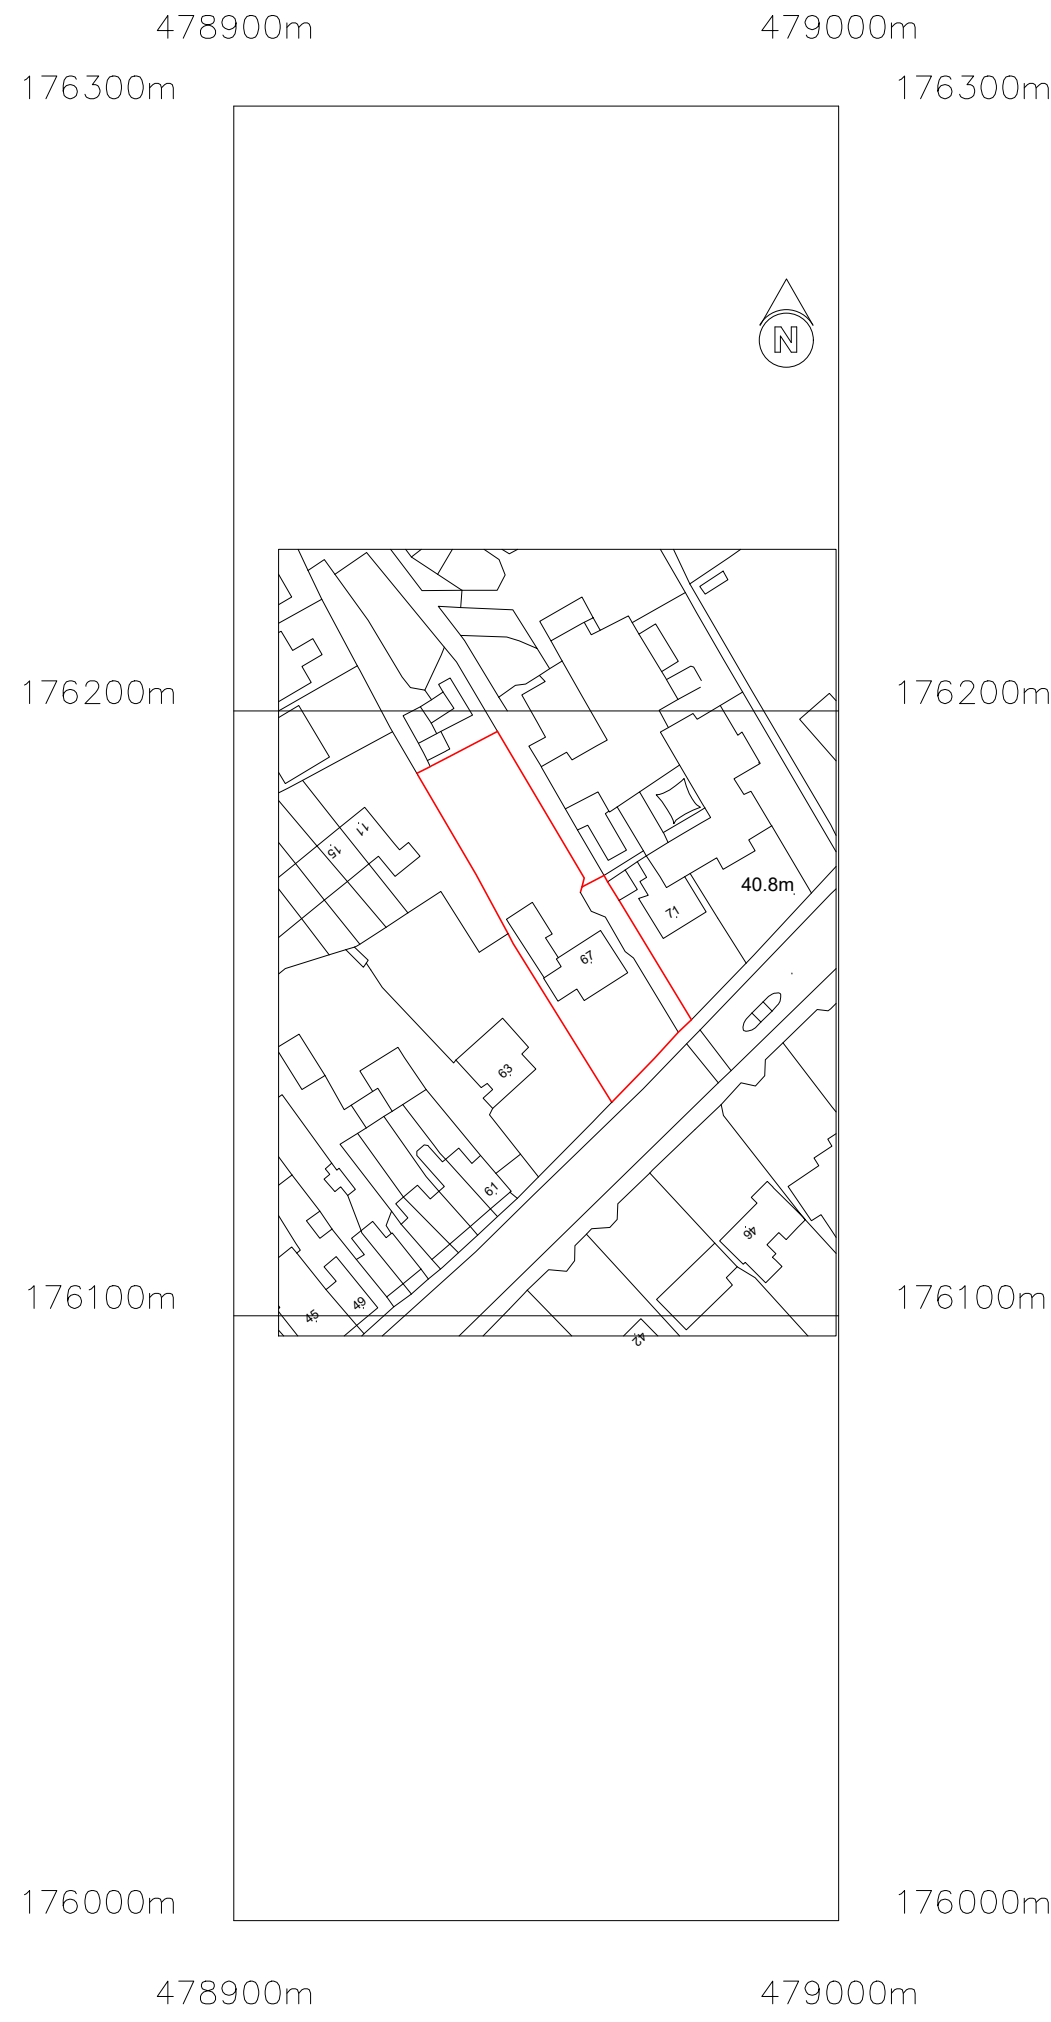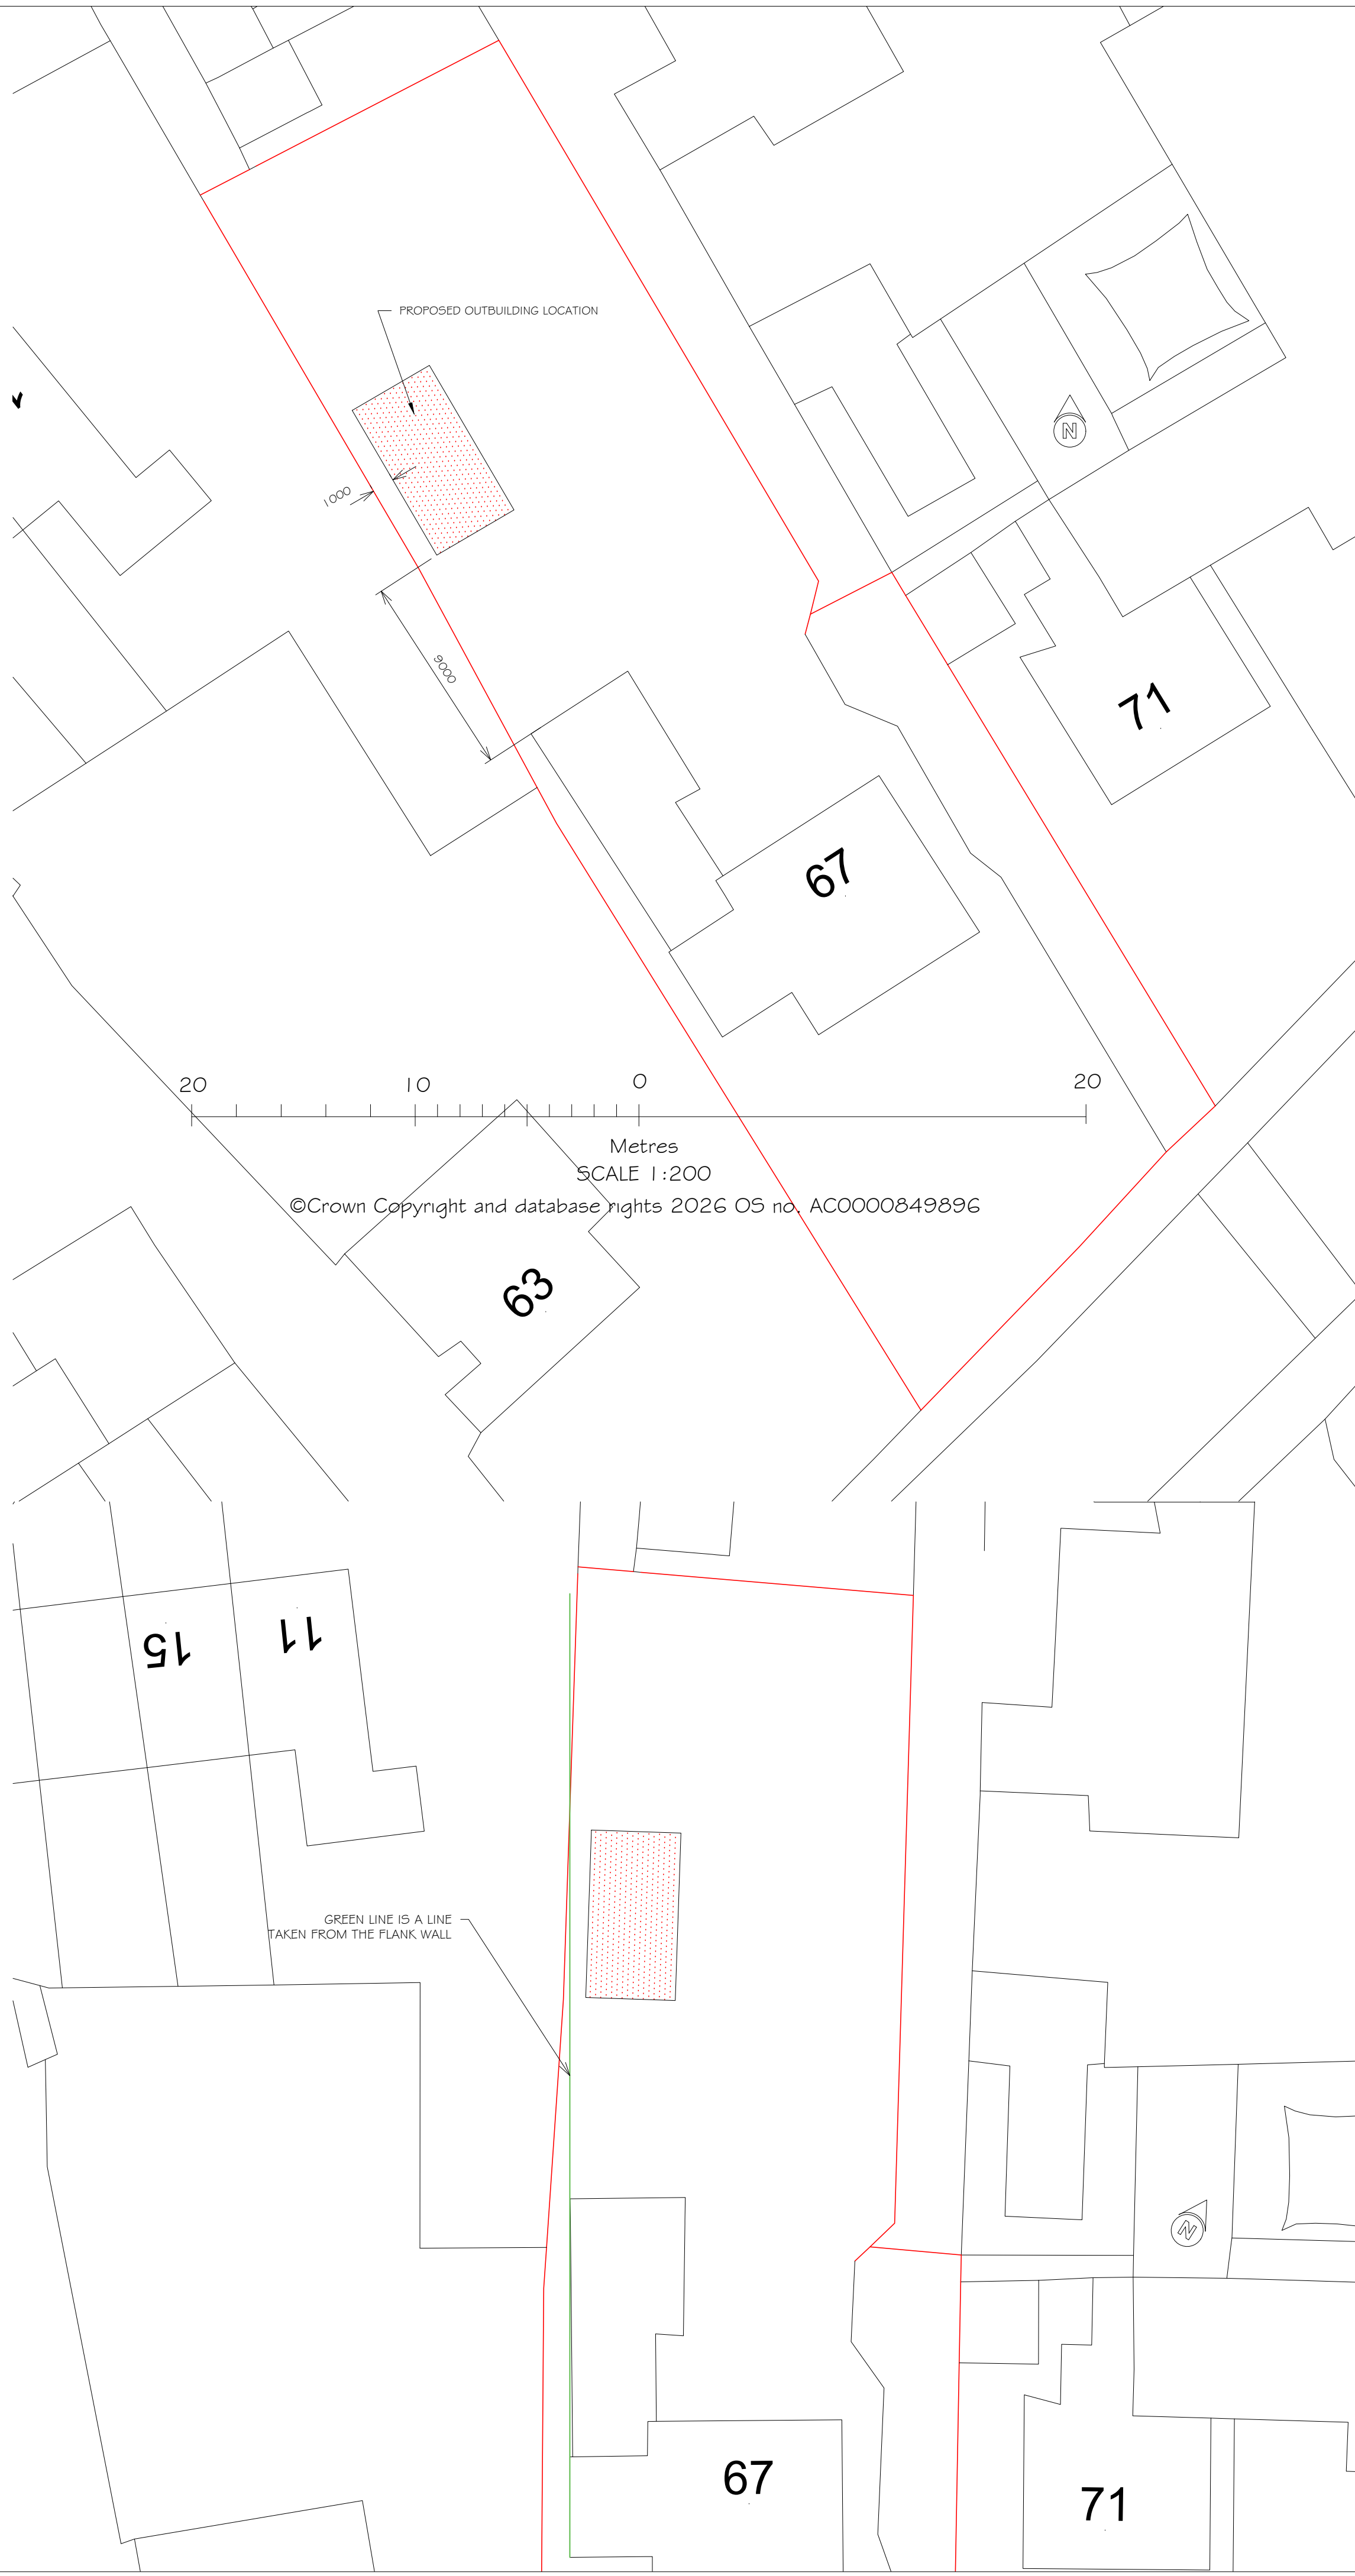

METERS
SCALE 1:1250

These plans must not be acted upon until the appropriate planning and building regulation approvals have been granted. Should the works be undertaken prior to the above approvals being in place it is done so entirely at the clients own risk.

PROJECT PROPOSED OUTBUILDING AT: 67 LONDON ROAD TWYFORD RG10 9EJ	
TITLE COMBINED FLOOR PLANS	
 Cranford Design Ltd Architectural Services, CAD Design & Draughting	
DATE APRIL 2026	Tel: 01252 872657 Mob: 07525 064570 E-mail: info@cranforddesign.co.uk Website: www.cranforddesign.co.uk
SCALE SEE DRAWING	Centaur House Ancells Business Park, Ancells Road Fleet GU51 2UJ
DRAWING NUMBER D3235-CL	
A1 PAPER SIZE A	