

Mobius At Work Ltd, The Treehouse,
Turners Barn, Redlake Lane,
Wokingham, RG40 3BF

These drawings and specifications are confidential and shall remain the sole property of Mobius At Work Ltd. All of its contents are protected under the copyright, designs and patents act 1988. All copyright, design rights and intellectual property rights remain the property of Mobius At Work Ltd. They shall not be reproduced (in whole or in part), shared with third parties or used in any manner on other projects or extensions to this project without the prior written consent of Mobius At Work Ltd. These drawings and specifications are intended to express design intent (which is subject to change at anytime) and do not necessarily reflect actual site conditions.

Revision Schedule

Rev.	Date	By	Description
P01	06.12.2024	MAW	First Proposal
P02	24.01.2025	MAW	Second Proposal
P03	29.01.2025	MAW	Site Plan Revised
P04	05.02.2025	MAW	Site Plan Scales Changed

DESIGN DOCUMENT

PROJECT NAME:
ALTERATIONS AND ADDITIONS

PROJECT ADDRESS:
34 Trefoil Cl, Wokingham RG40 5YQ

CLIENT: Trefoil Close

PROJECT NO: TCL01

ISSUE DATE: 18.11.2024

DESIGNER: LP

PROJECT MANAGER: LP

CHECKED BY: .

SHEET TITLE:
Existing and Proposed Site, Roof and Area
Plans
SCALE AT A1: As indicated SHEET:

SHEET NUMBER:
TCL01-MAW-00-ZZ-D-I-1000-P04

Demolition Area Schedule		
Name	Level	Area
Demolish Covered	00_FFL	27.26 m²
Demolish Covered	00_FFL	14.63 m²
		41.90 m²
Demolish Open	00_FFL	31.45 m²
Demolish Open	00_FFL	20.65 m²
		52.10 m²
Existing to Remain	01_FFL	68.40 m²
Existing to Remain	00_FFL	70.81 m²
		139.21 m²

Covered Area Schedule		
Name	Level	Area
Existing to Remain	00_FFL	70.81 m²
Existing to Remain	01_FFL	68.40 m²
		139.21 m²
New Covered	00_FFL	75.09 m²
New Covered	01_FFL	35.15 m²
		110.25 m²
		249.45 m²

Open Area Schedule		
Name	Level	Area
New Open	00_FFL	62.84 m²
New Open	00_FFL	1.46 m²
		64.29 m²







TO BE DEMOLISHED

TO REMAIN

DEMOLITION_LEGEND

Scale 1 : 50

NOT FOR
CONSTRUCTION

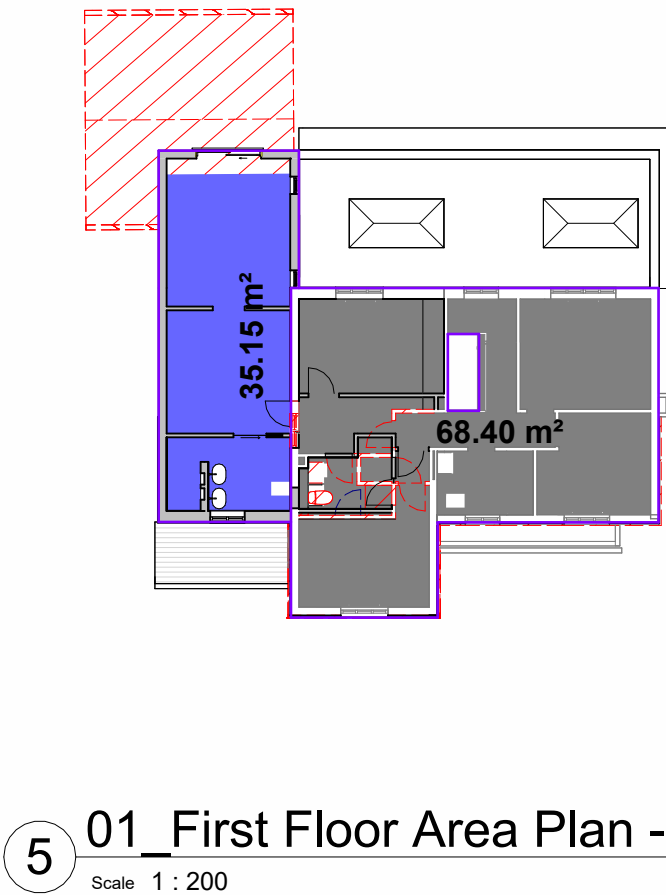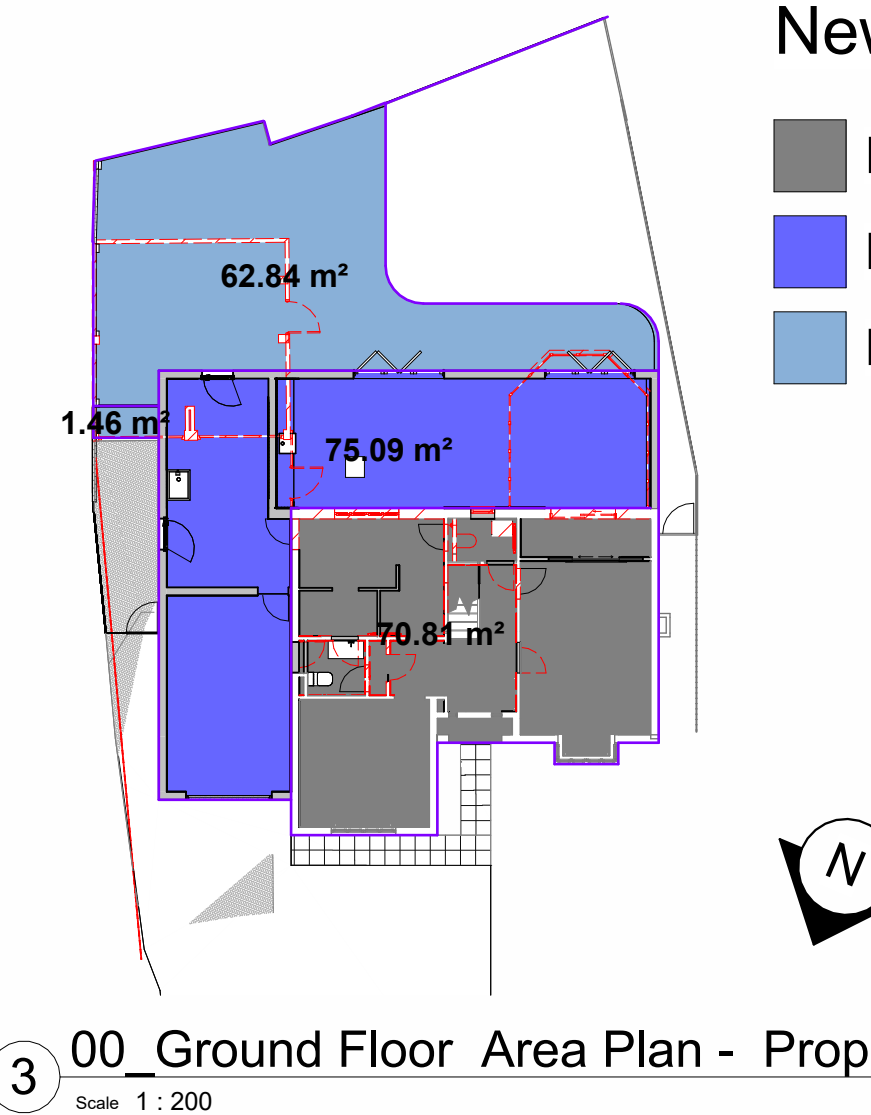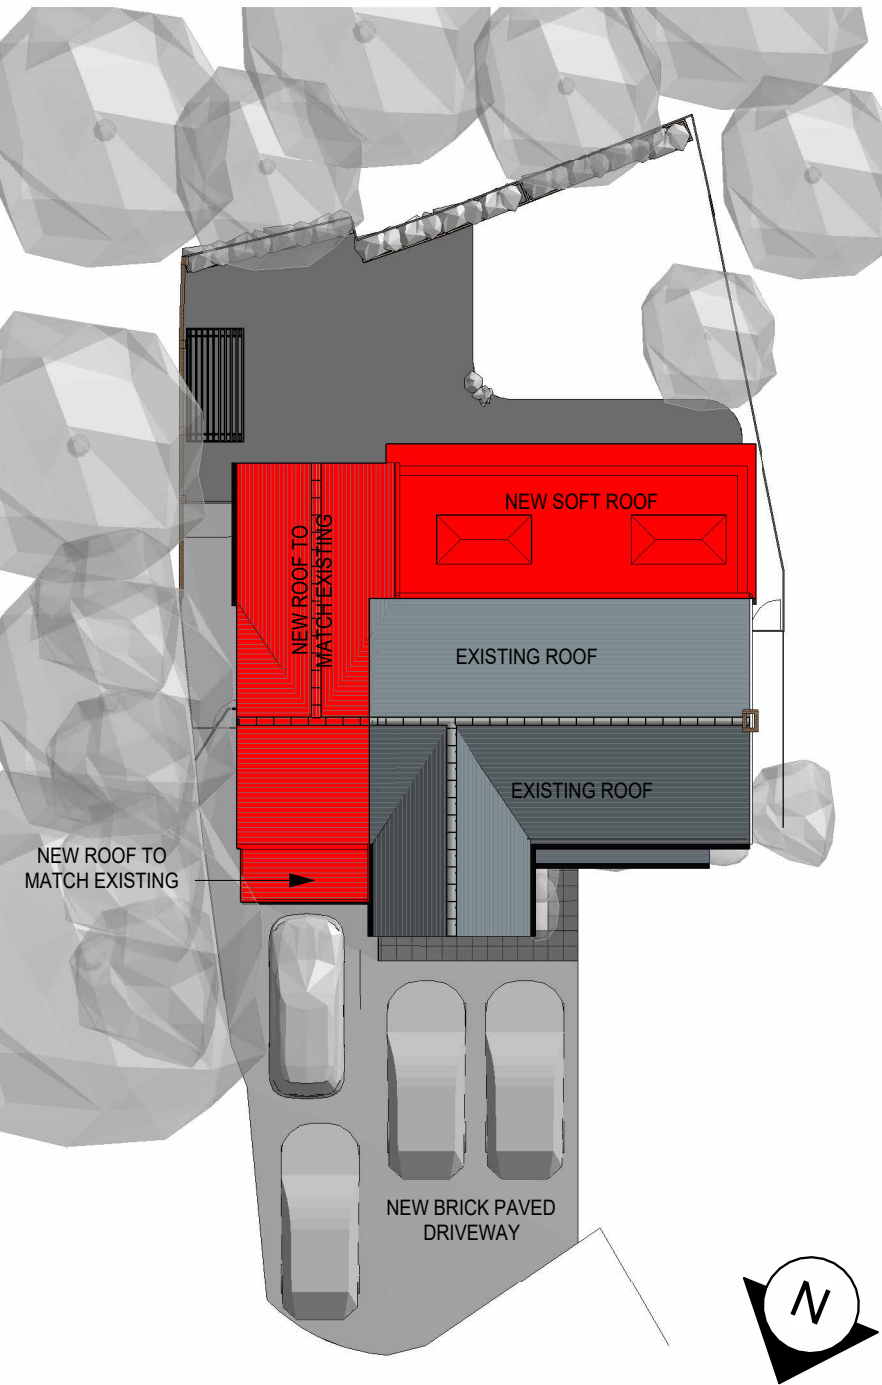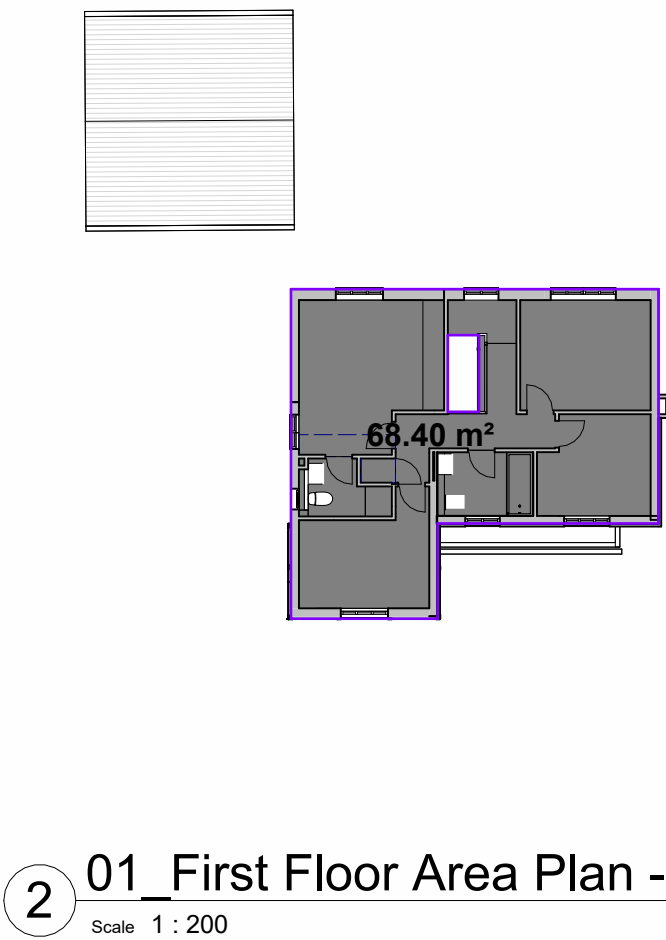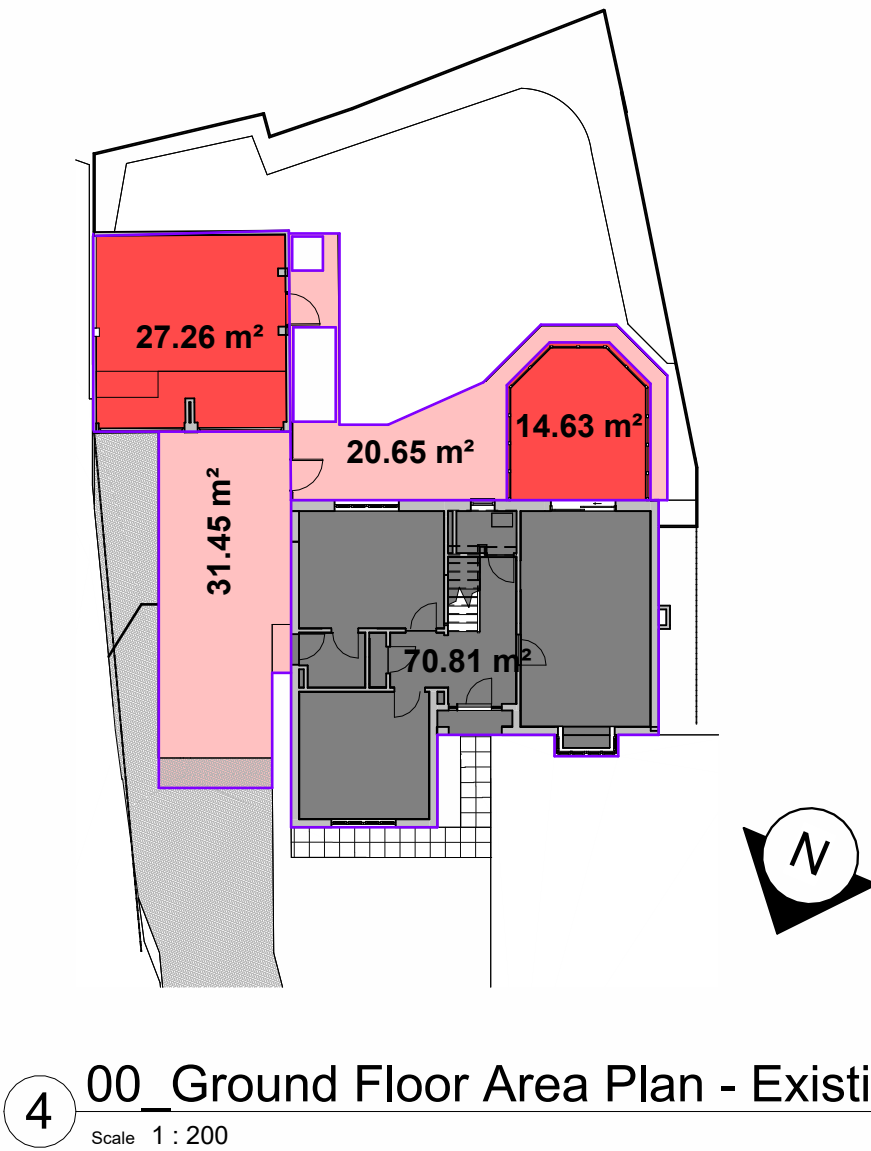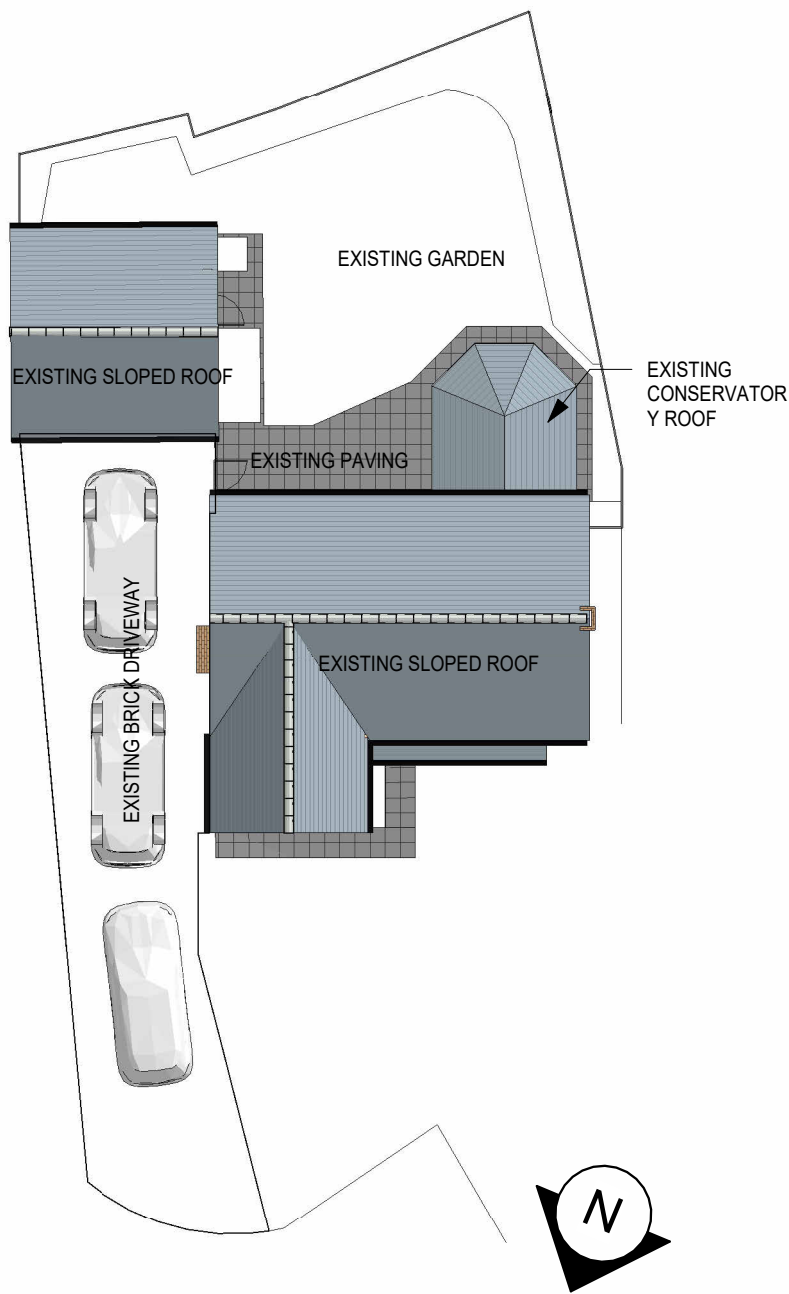

New Building Areas

- Existing to Remain
- New Covered
- New Open