

NOTE
Any discrepancies between this drawing, specialist contractor's drawings and client's specification should be notified immediately. All specialist contractors must visit site and be responsible for their own dimensions




REAR ELEVATION



SIDE ELEVATION



SIDE ELEVATION

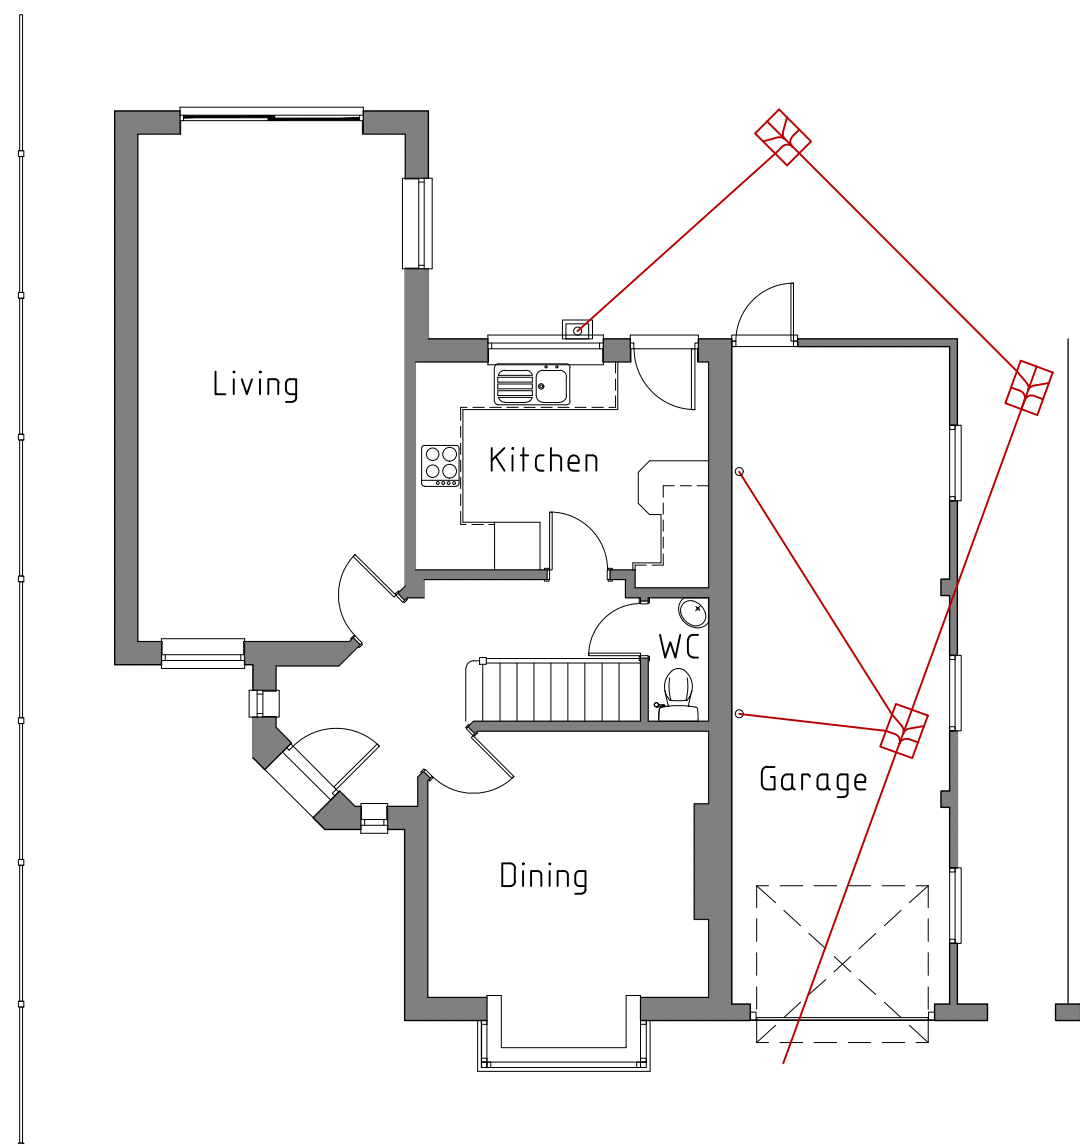

GROUND FLOOR LAYOUT

Existing Walls
Proposed Walls

0 1 2 3 4 5 6 7
Scale m

REV.	DATE	COMMENTS
PROJECT 5 Whitegates Lane Earely, RG6 1ED		
PROJECT TITLE Single storey rear extension, open entrance porch and garage conversion		
DRAWING TITLE EXISTING PLAN & ELEVATIONS		
Planning & Technical Services		
28 Shepherds Hill, Earley, Reading, Berkshire, RG6 1BB tel: 07714 100537 e-mail: steve@sk-tec.co.uk		

CLIENT Mr & Mrs Hussain	
SCALE 1:100 (A2)	DATE Sept '26
DRG. No. 26/982-01	REV. A