
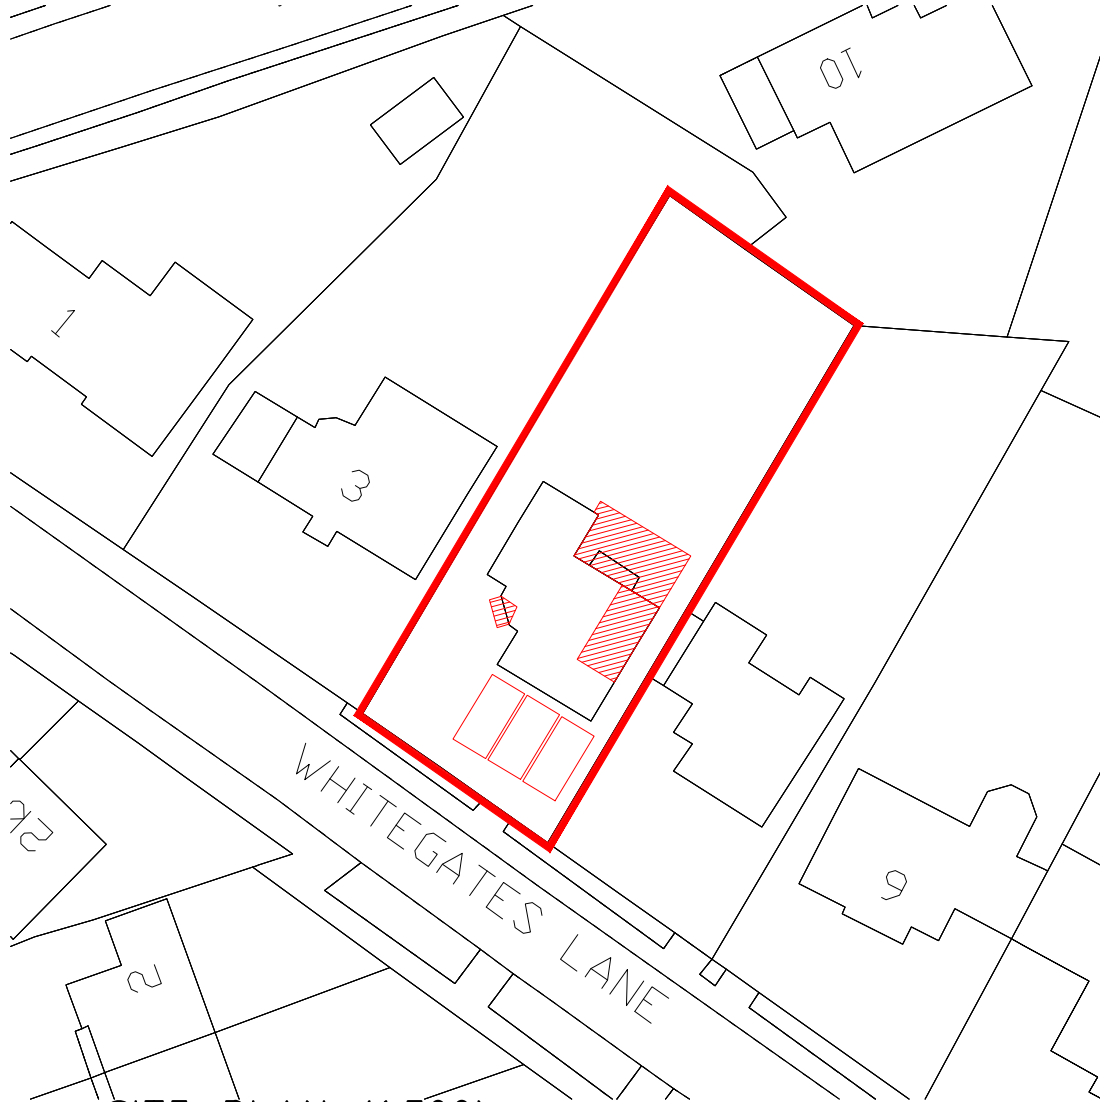


Crown Copyright and database rights OS 100047474

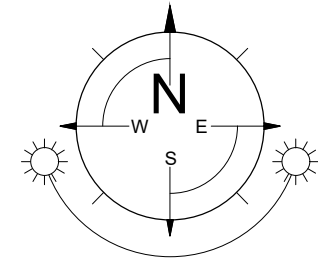

REV. | DATE | COMMENTS

PROJECT

5 Whitegates Lane
Earely,
RG6 1ED

PROJECT TITLE

Single storey rear extension, open entrance
porch and garage conversion

DRAWING TITLE

SITE PLAN

Planning & Technical Services

28 Shepherds Hill, Earley, Reading, Berkshire, RG6 1BB
tel: 07714 100537
e-mail: steve@sk-tec.co.uk

CLIENT

Mr & Mrs Hussain

SCALE 1:100 (A2)

DATE Sept '26

DRG. No. 26/982-04

REV. A