


Proposed Elevations




Front Elevation

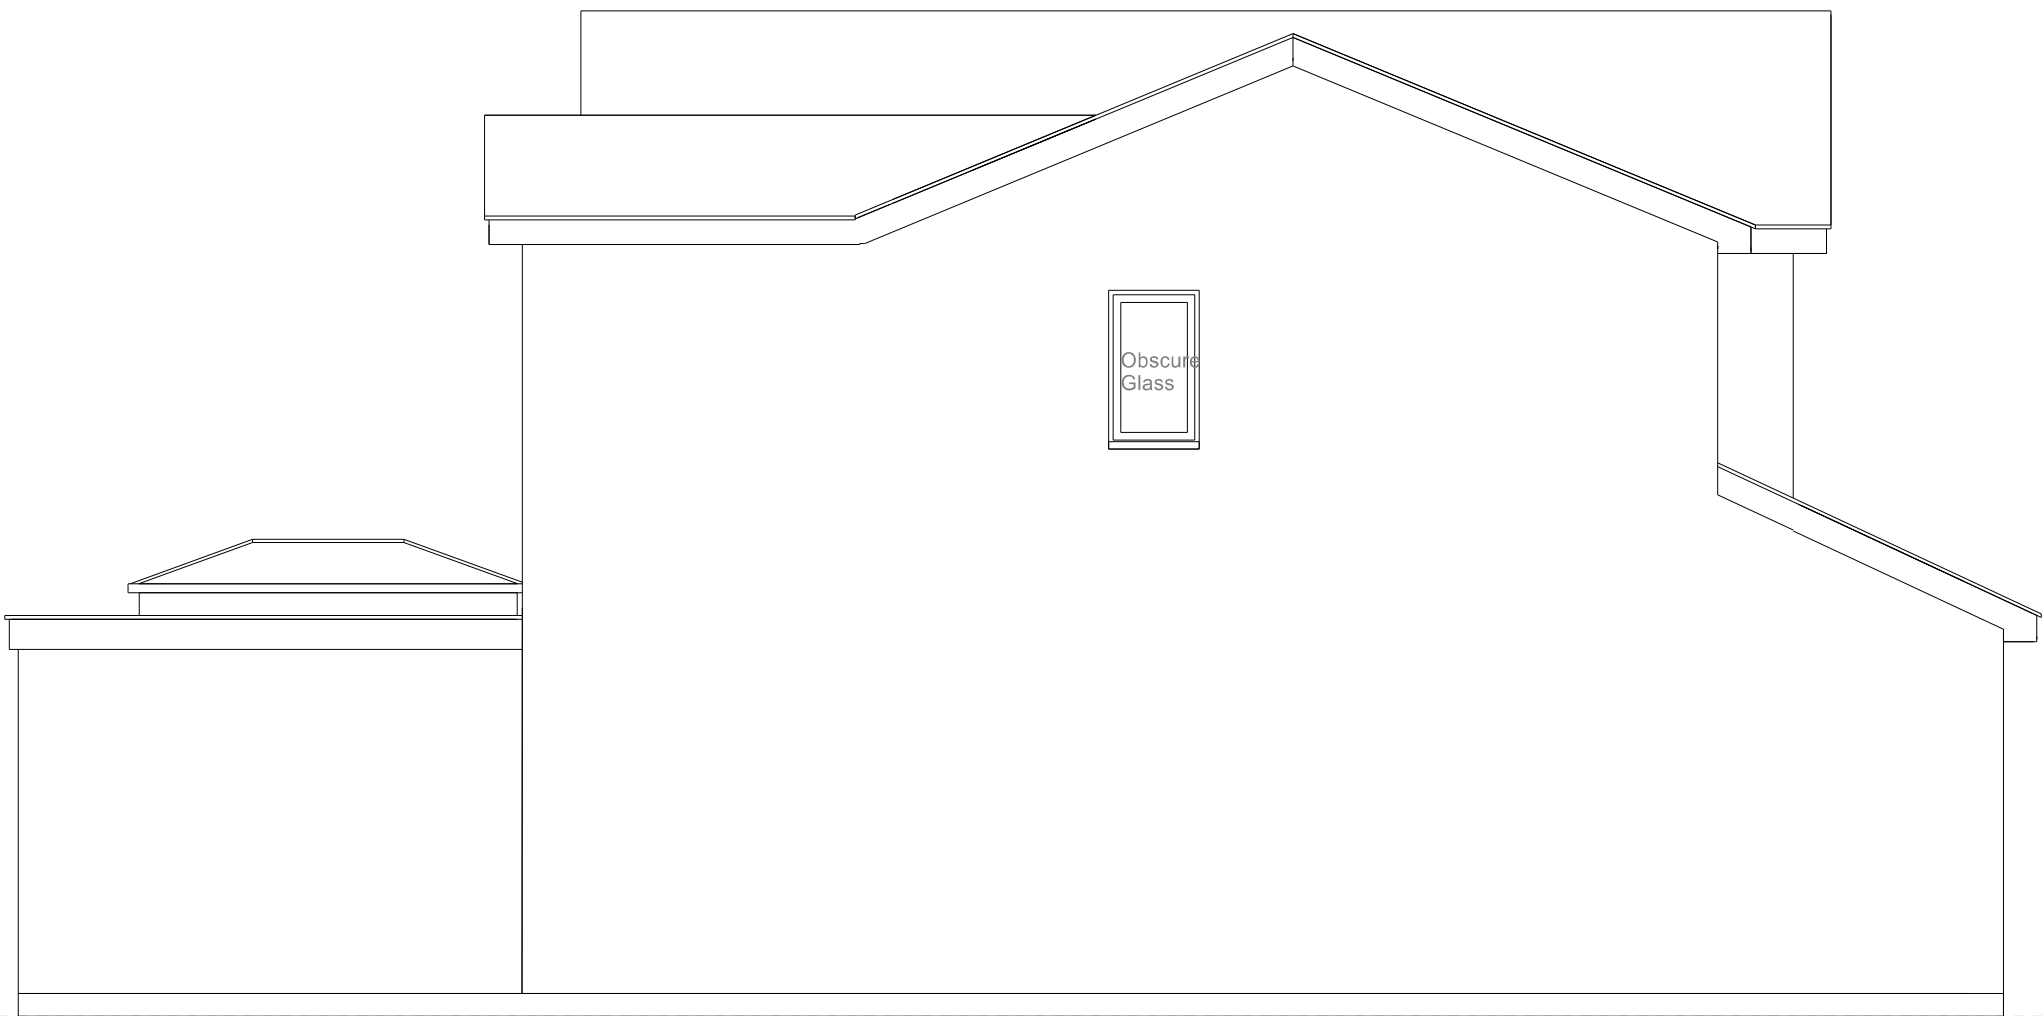

Side Elevation



Rear Elevation

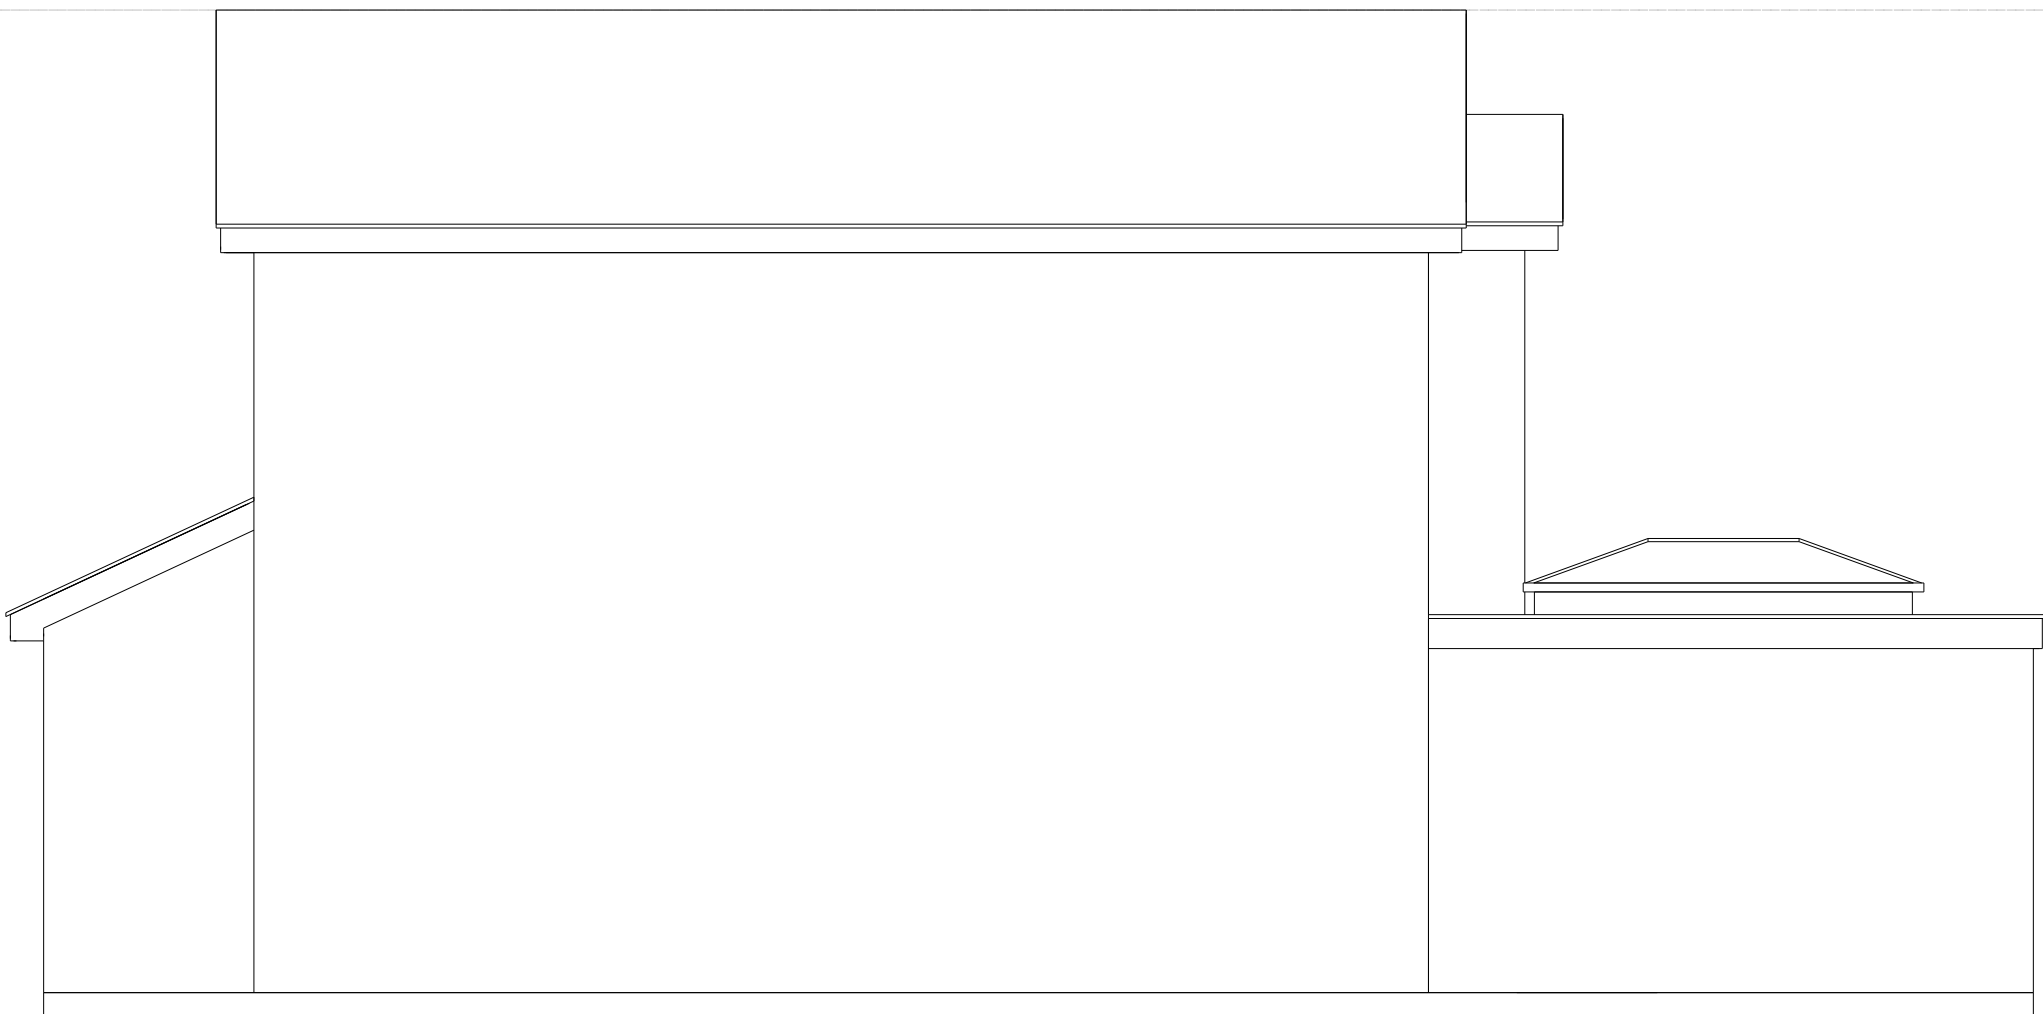

Side Elevation

Notes

[Cantley Design](#)

Cantley Design

Project

Extension

42 Harma Close
Wokingham
RG40 1SG

Drawing Type

[Proposed Elevations](#)

Client

Mr and Mrs V. Nagwekar

Drawing Number

RDO/42HC/ D4pp R1

Date

April 2026

Drawn by

Bob Owles

Scale

1:50 @ A1

Checked by

NCO

Cantley Drawing Services
20 Cantley Crescent
Wokingham
RG41 1NX
0781 803 2212

