


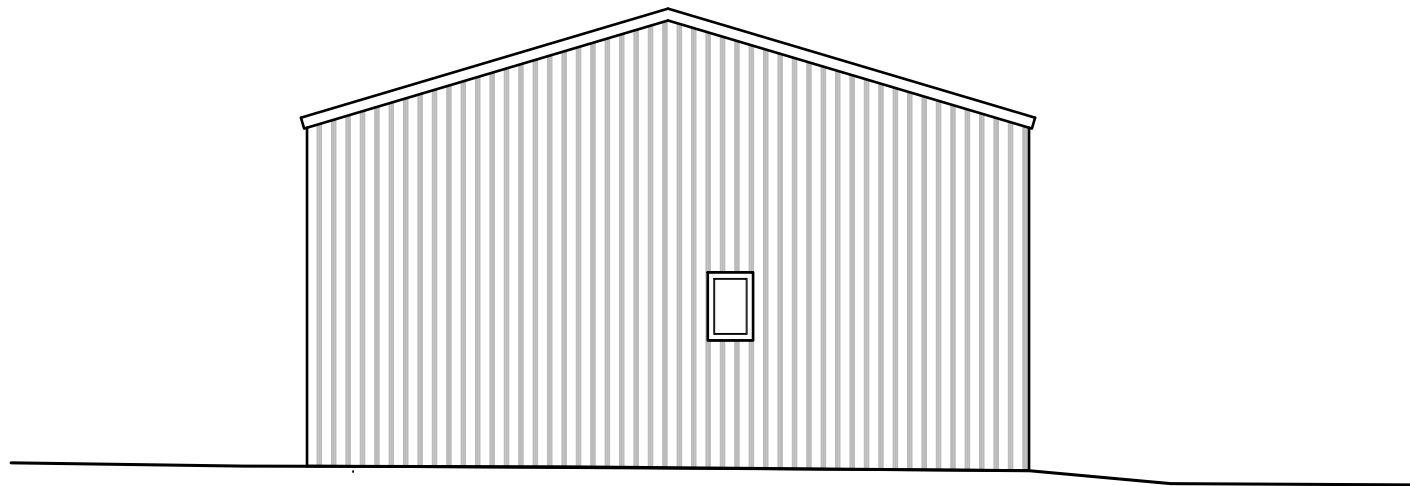


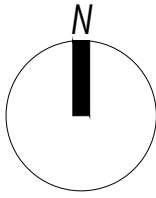


Proposed West
Elevation

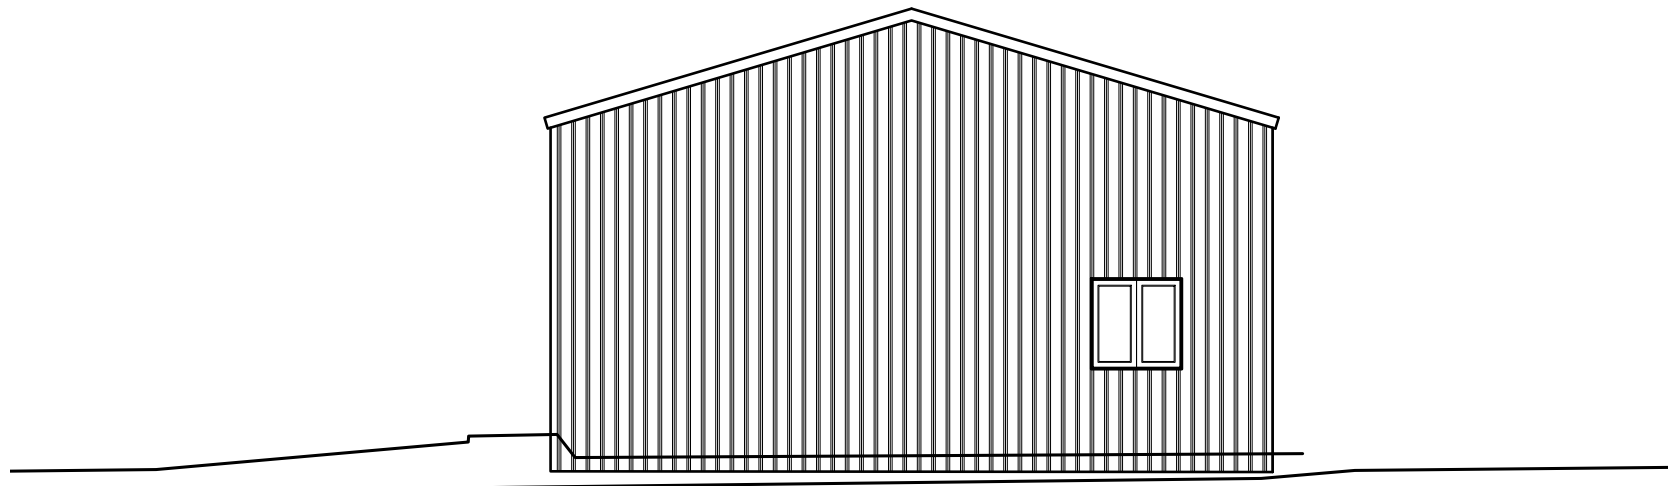


Proposed East
Elevation

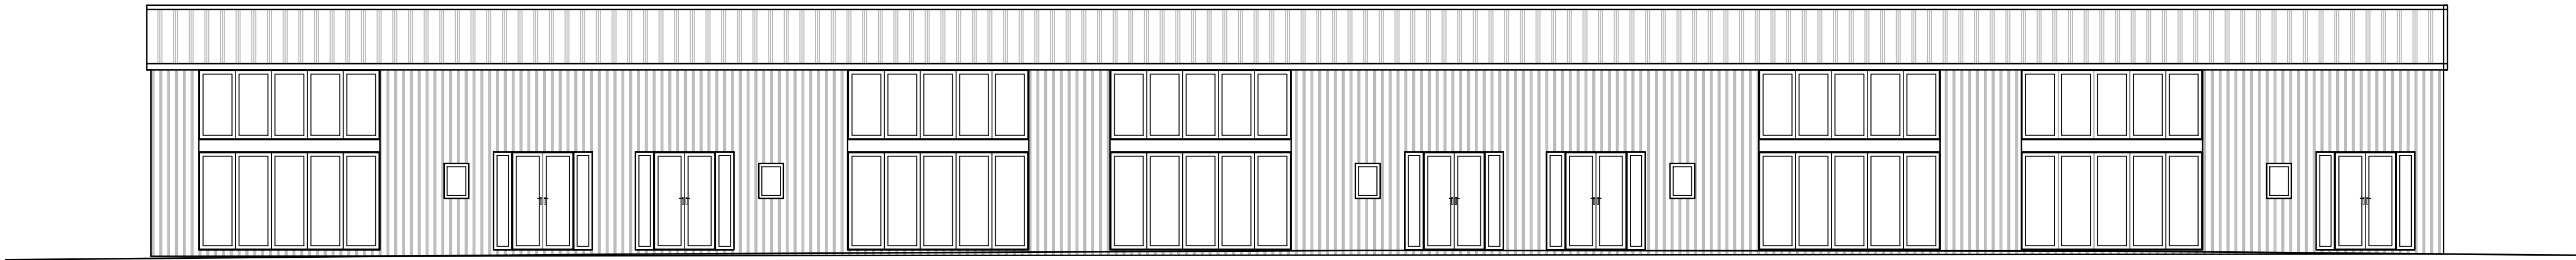

Proposed North Elevation

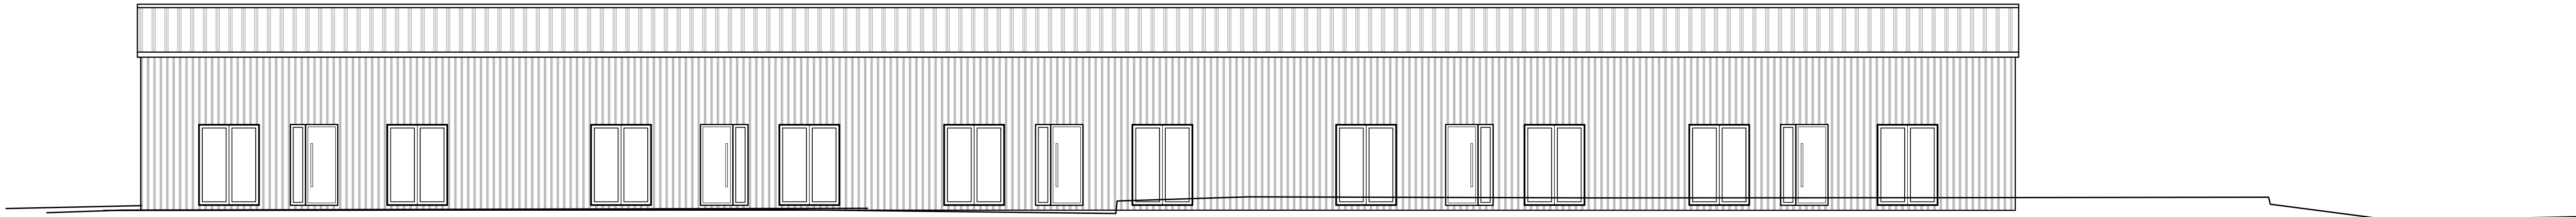

Proposed South Elevation

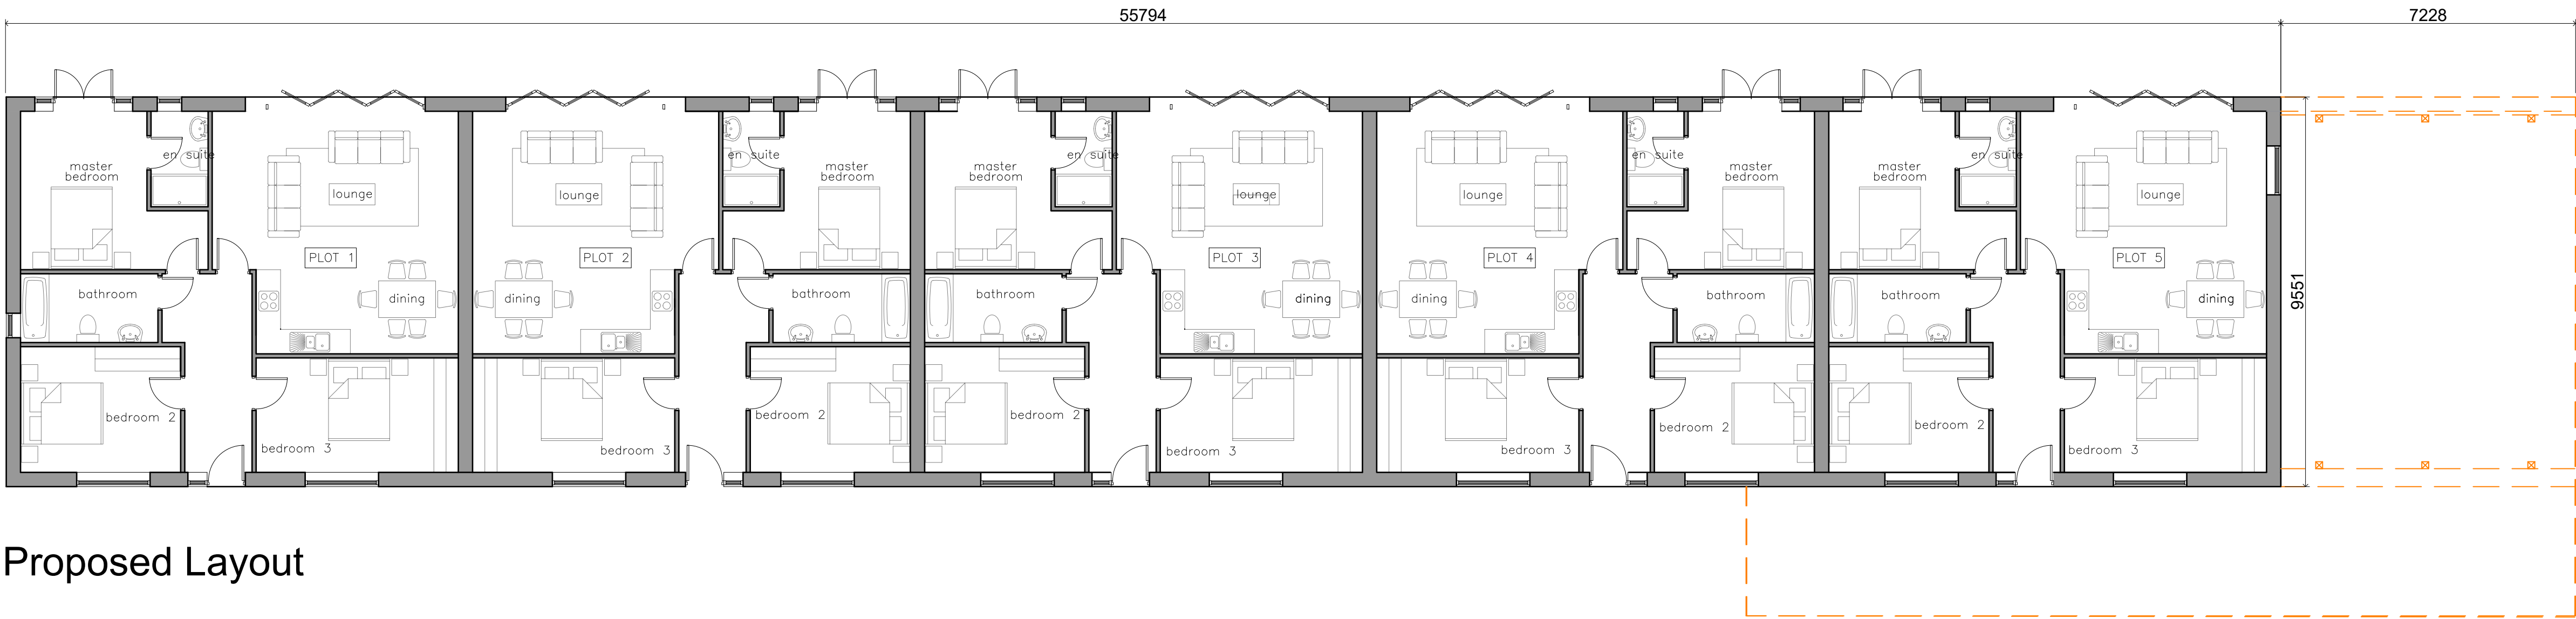

Proposed Layout

Building A



Material Key

Demolition ———

REV	description	date	initials
-----	-------------	------	----------

**PlanningDesign**
PLANNING | ARCHITECTURE | HERITAGE

Second Floor, Suite 3
Woburn House
Vernon Gate
Derby
DE1 1UL

Tel: 01332 347 371
E-mail: info@planningdesign.co.uk
www.planningdesign.co.uk

CLIENT:
Wroton Group Holdings Limited

STATUS:
PLANNING

PROJECT DESCRIPTION:
Barn Conversion at Glasspool Farm, Part Lane, Riseley, RG7 1RU

DRAWING TITLE:
Proposed Layout & Elevations

DRAWN BY: DI	CHECKED BY: MB
-----------------	-------------------

SCALE: 1:100	PAPER: A1	DATE: December 2025
-----------------	---------------------	------------------------

DRAWING REF:
5389- 005

© all information copyright planning design practice ltd. all rights reserved
DRAWINGS FOR ILLUSTRATION PURPOSES ONLY NOT INTENDED FOR CONSTRUCTION
No dimensions to be scaled from this drawing. All dimensions to be checked and confirmed
on site