



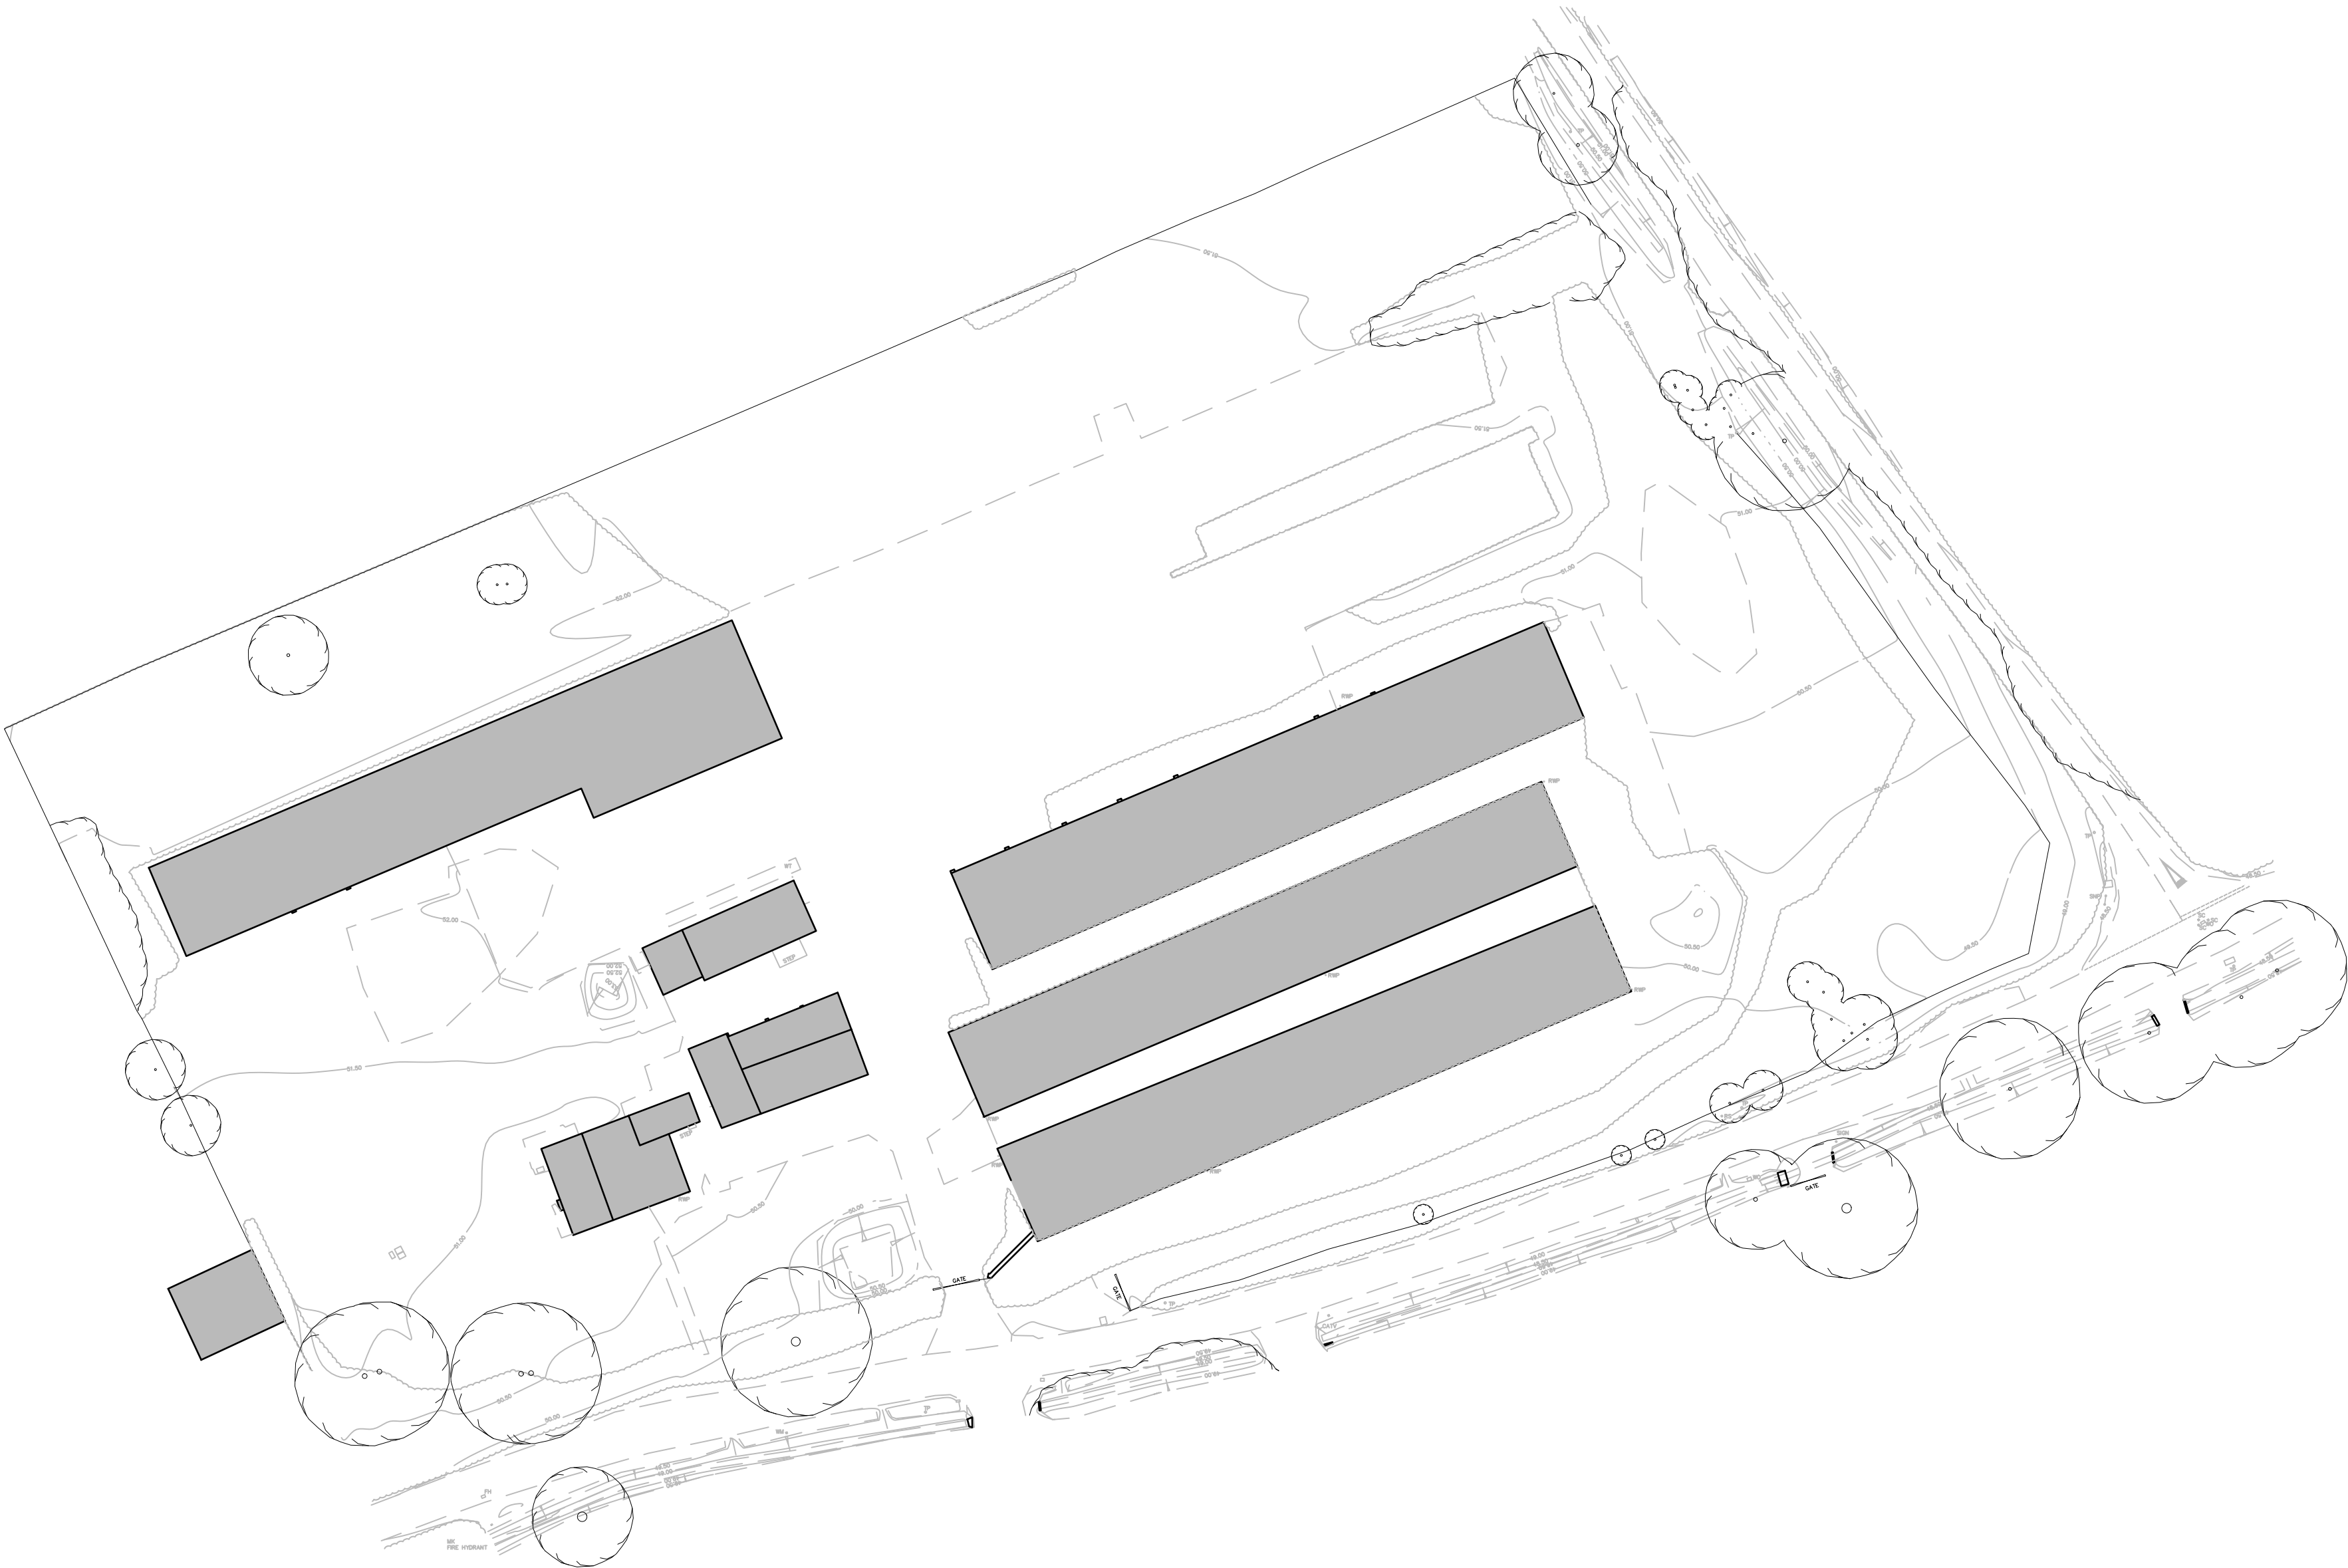

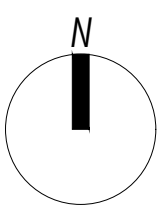

Second Floor, Suite 3
Woburn House
Vernon Gate
Derby DE1 1UL

Tel: 01332 347 371
E-mail: info@planningdesign.co.uk
www.planningdesign.co.uk

CLIENT: Wroxton Group Ltd	
STATUS: PLANNING	
PROJECT DESCRIPTION: Glasspool Farm, Riseley	
DRAWING TITLE: Existing Site Plan	
DRAWN BY: DI	CHECKED BY: MB
DRAWING NUMBER: 002	REVISION: -
SCALE: 1:500 @ A2	DATE: 03/09/2025
DRAWING REF: 5389 - 002	