


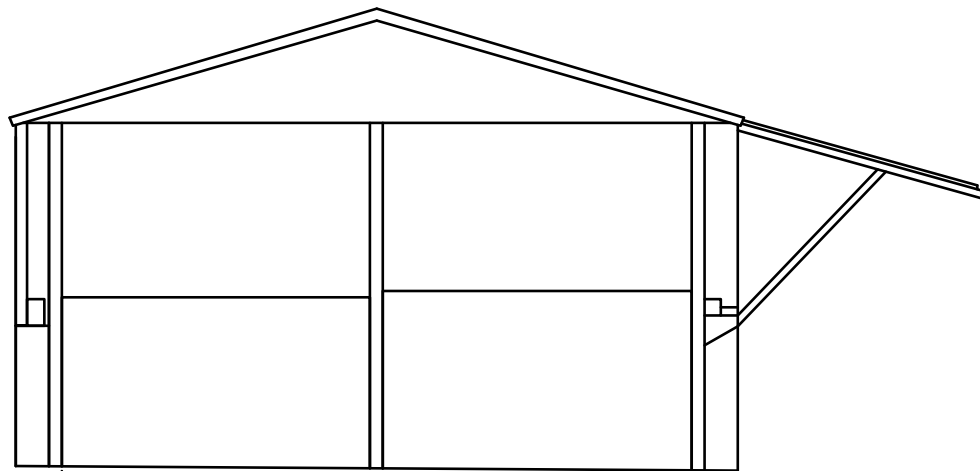


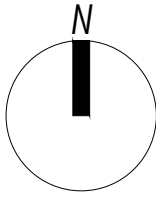


Existing West Elevation

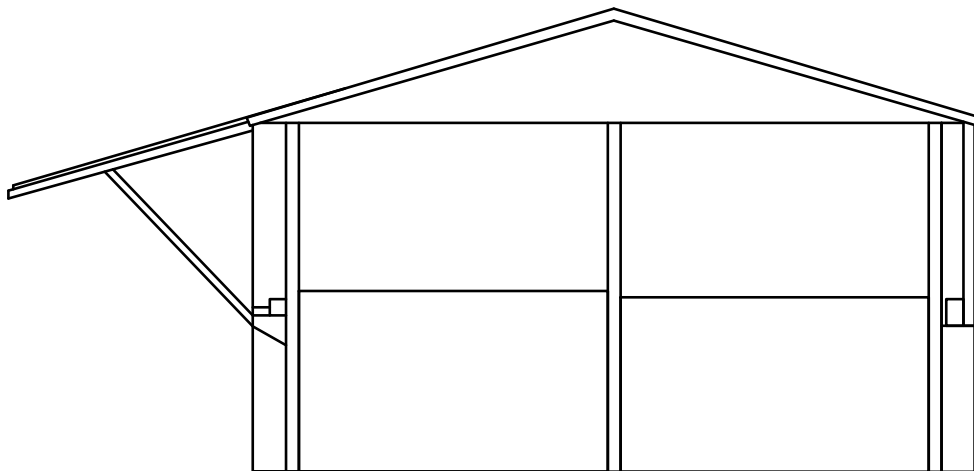


Existing East Elevation

 

Existing North Elevation

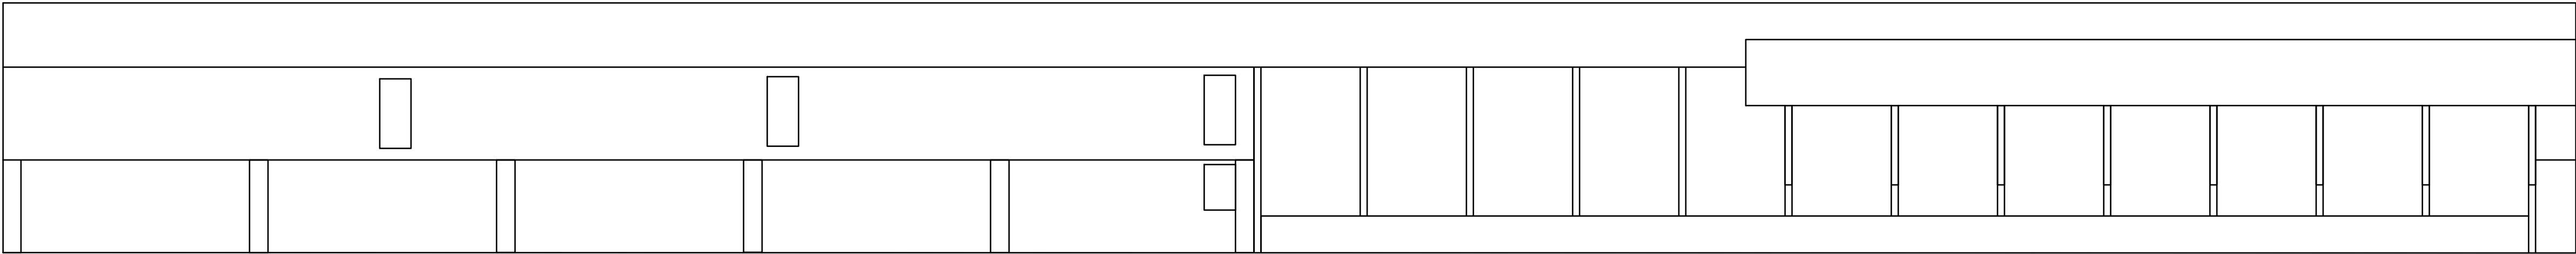

Existing South Elevation

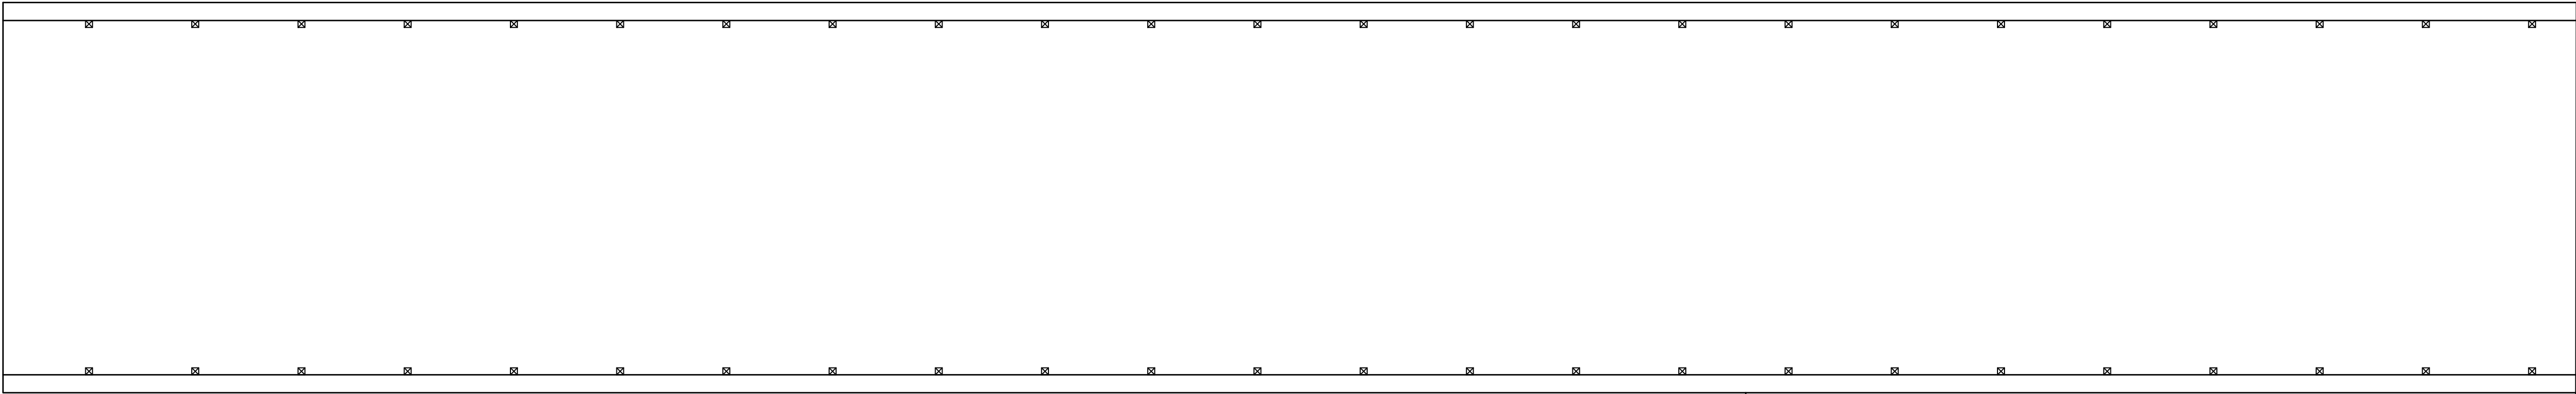

Existing Layout

Building A



REV	description	date	initials
 Second Floor, Suite 3 Woburn House Vernon Gate Derby DE1 1UL Tel: 01332 341 371 E-mail: info@planningdesign.co.uk www.planningdesign.co.uk			
CLIENT: Wroton Group Holdings Limited			
STATUS: PLANNING			
PROJECT DESCRIPTION: Barn Conversion at Glasspool Farm, Part Lane, Riseley, RG7 1RU			
DRAWING TITLE: Existing Layout & Elevations			
DRAWN BY: DI		CHECKED BY: MB	
SCALE: 1:100	PAPER: A1	DATE: December 2025	
DRAWING REF: S389- 003			

© all information copyright planning design practice ltd. all rights reserved
DRAWINGS FOR ILLUSTRATION PURPOSES ONLY NOT INTENDED FOR CONSTRUCTION
No dimensions to be scaled from this drawing. All dimensions to be checked and confirmed
on site