


Sedum roof



Roof Plan

1:100 | PROPOSED

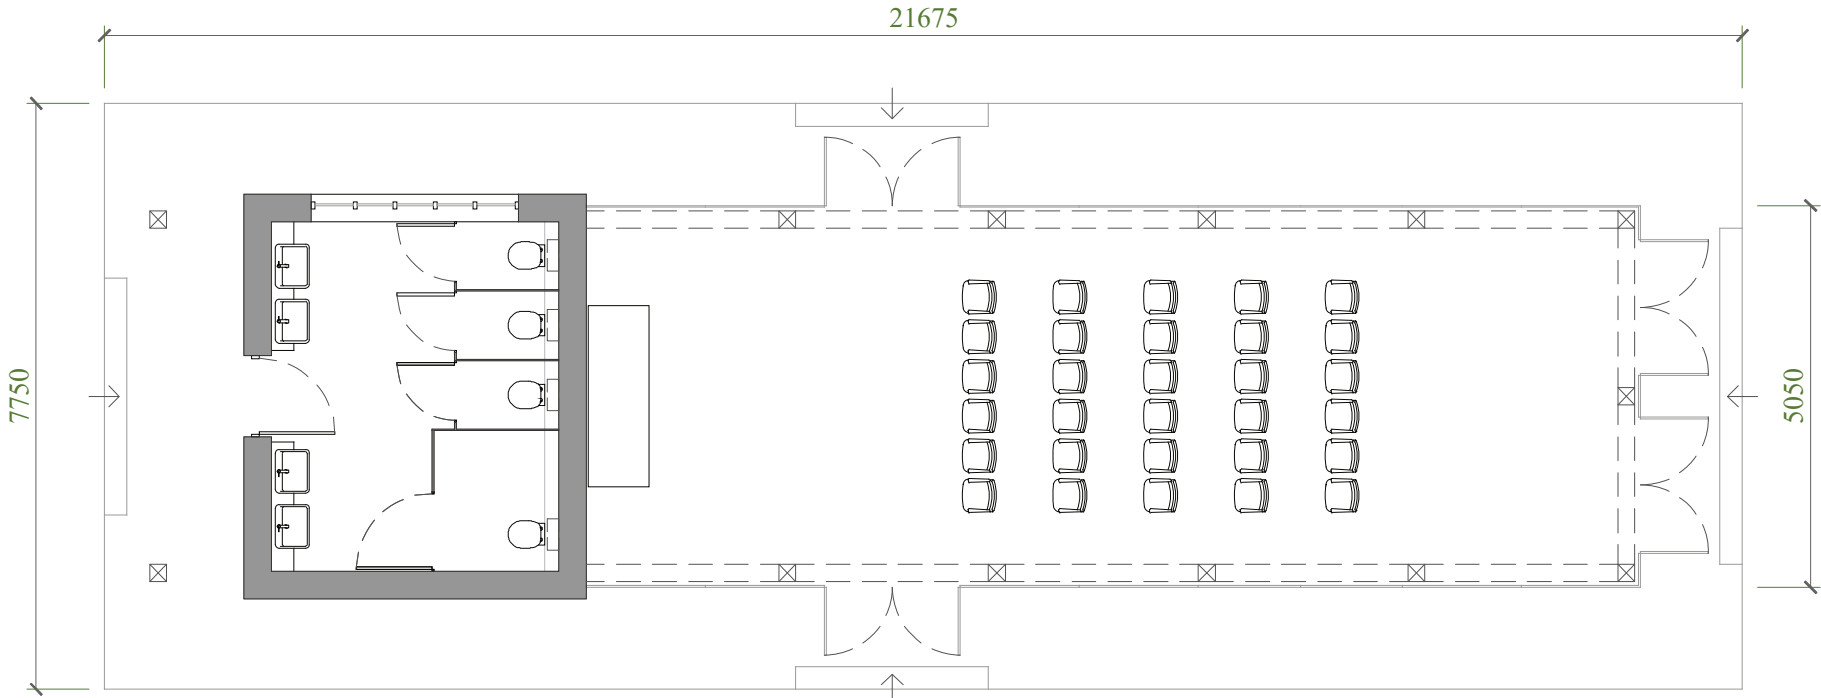

Ground Floor Plan

1:100 | PROPOSED

This drawing is the copyright of Manorwood Construction Ltd but may be used for planning purposes by the Local Authority without breach of copyright.

Do not scale from this drawing unless for Local Authority planning purposes.

All dimensions must be checked on site prior to commencement of works.

Construction (Design and Management) Regulations 2015

This drawing is intended for Planning purposes only and as such does not highlight residual design related health and safety risks.

This information can be provided on request; however, it is anticipated that the full extent of residual risks will be identified during the detailed Building Regulations or construction design Status and prior to construction works commencing on site.

All responsibilities and duties of Principle Designer as stated within the above regulations now revert to the client unless Manorwood are appointed to undertake Building Regulations or construction drawings.



Suite 114
26 The Hornet
Chichester
West Sussex
PO19 7BB

tel: 01243 201 102
email: enquiries@manorwood.co.uk
web: www.manorwood.co.uk

Address

Drawing No. 2307SP_R0_200

Scale @ A3 1:100

Job No. 2307SP_R0

Drawn By MD

Checked By BK

Drawn On 19.07.2023

Issued On 19.07.2023




Status Proposed

Drawing Ground Floor Plan

Submission **Planning**

Revision

00 19.07.2023

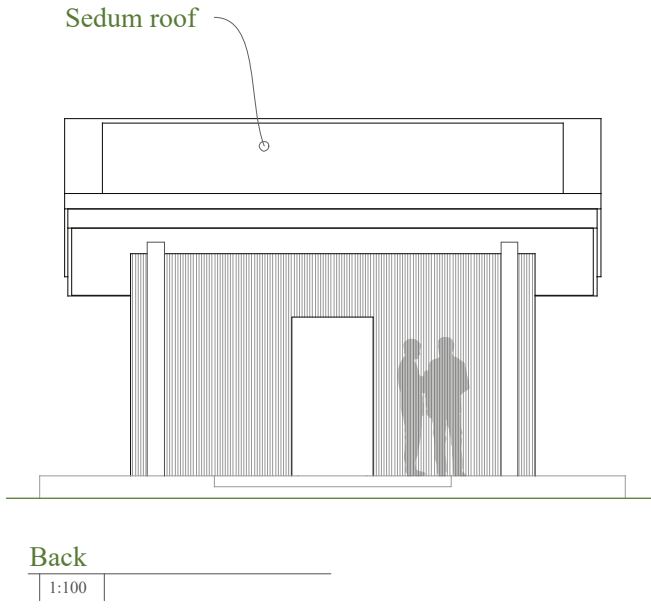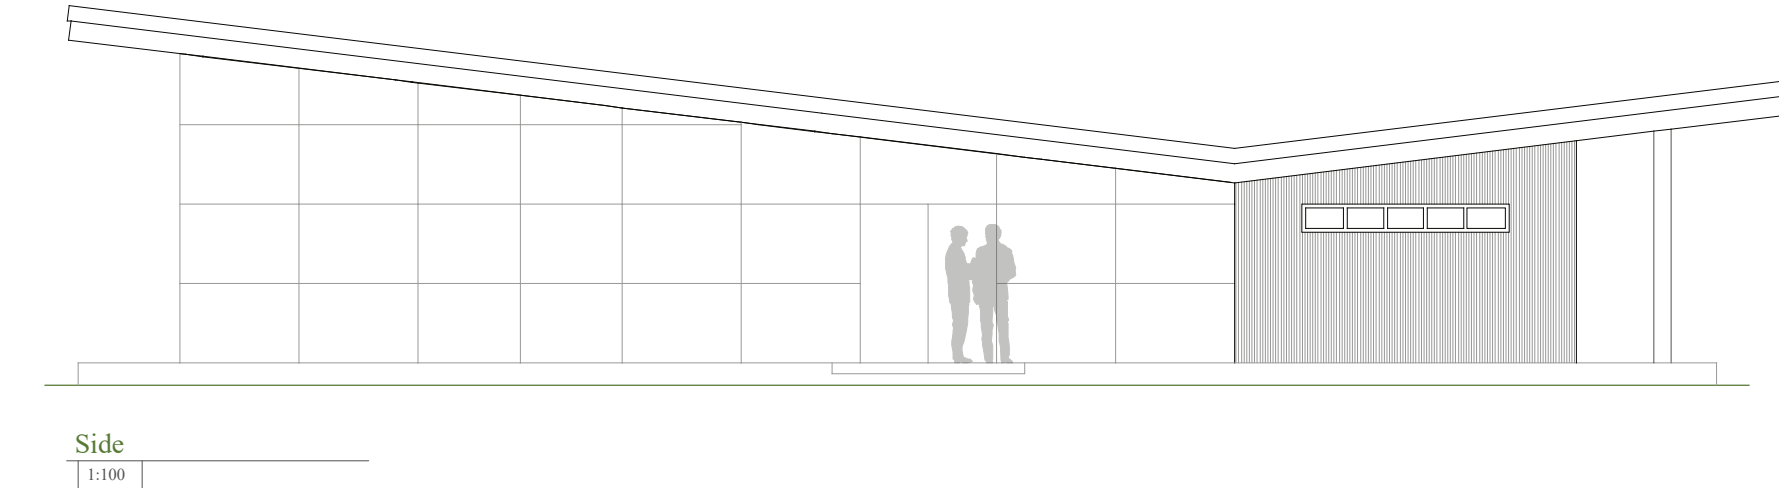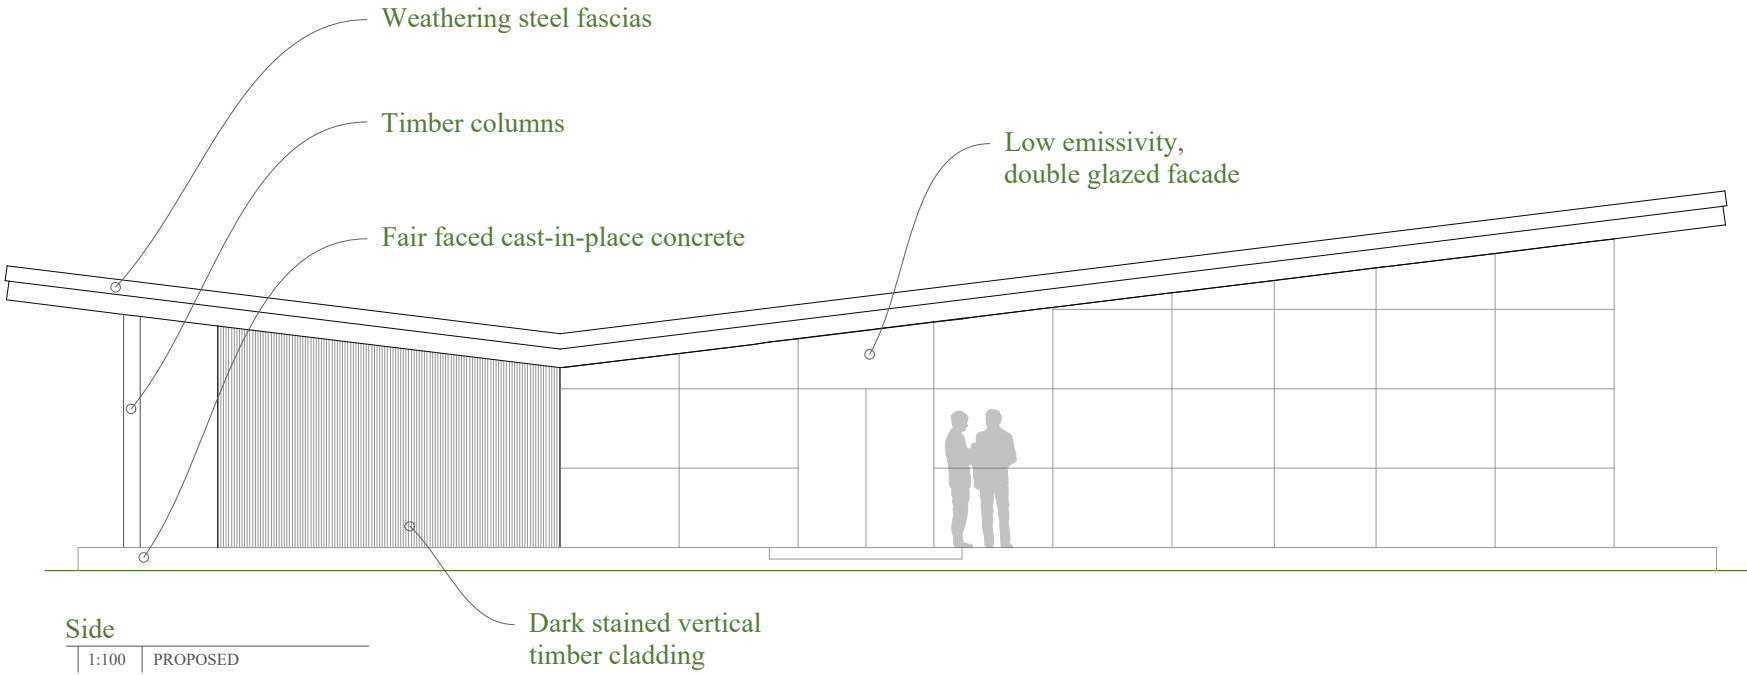

This drawing is the copyright of Manorwood Construction Ltd but may be used for planning purposes by the Local Authority without breach of copyright.

Do not scale from this drawing unless for Local Authority planning purposes.

All dimensions must be checked on site prior to commencement of works.

Construction (Design and Management) Regulations 2015

This drawing is intended for Planning purposes only and as such does not highlight residual design related health and safety risks.

This information can be provided on request; however, it is anticipated that the full extent of residual risks will be identified during the detailed Building Regulations or construction design Status and prior to construction works commencing on site.

All responsibilities and duties of Principle Designer as stated within the above regulations now revert to the client unless Manorwood are appointed to undertake Building Regulations or construction drawings.




Suite 114
26 The Hornet
Chichester
West Sussex
PO19 7BB

tel: 01243 201 102
email: enquiries@manorwood.co.uk
web: www.manorwood.co.uk

Address

Drawing No. 2307SP_R0_201	
Scale @ A3	1:100
Job No.	2307SP_R0
Drawn By	MD
Checked By	BK
Drawn On	19.07.2023
Issued On	19.07.2023
Status	Proposed
Drawing	South
Submission	Planning
Revision	
00	19.07.2023

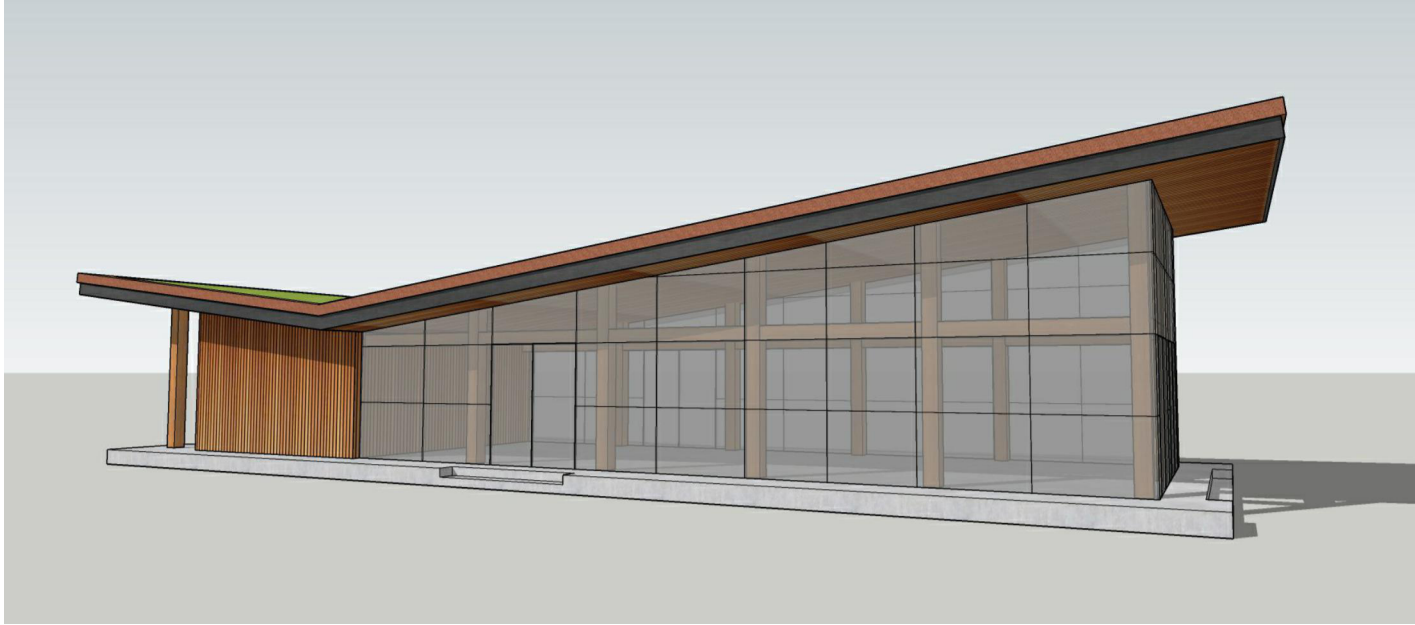

¾ View

NTS	INDICATIVE
-----	------------



¾ View

NTS	INDICATIVE
-----	------------



¾ View

NTS	INDICATIVE
-----	------------



¾ View

NTS	INDICATIVE
-----	------------