


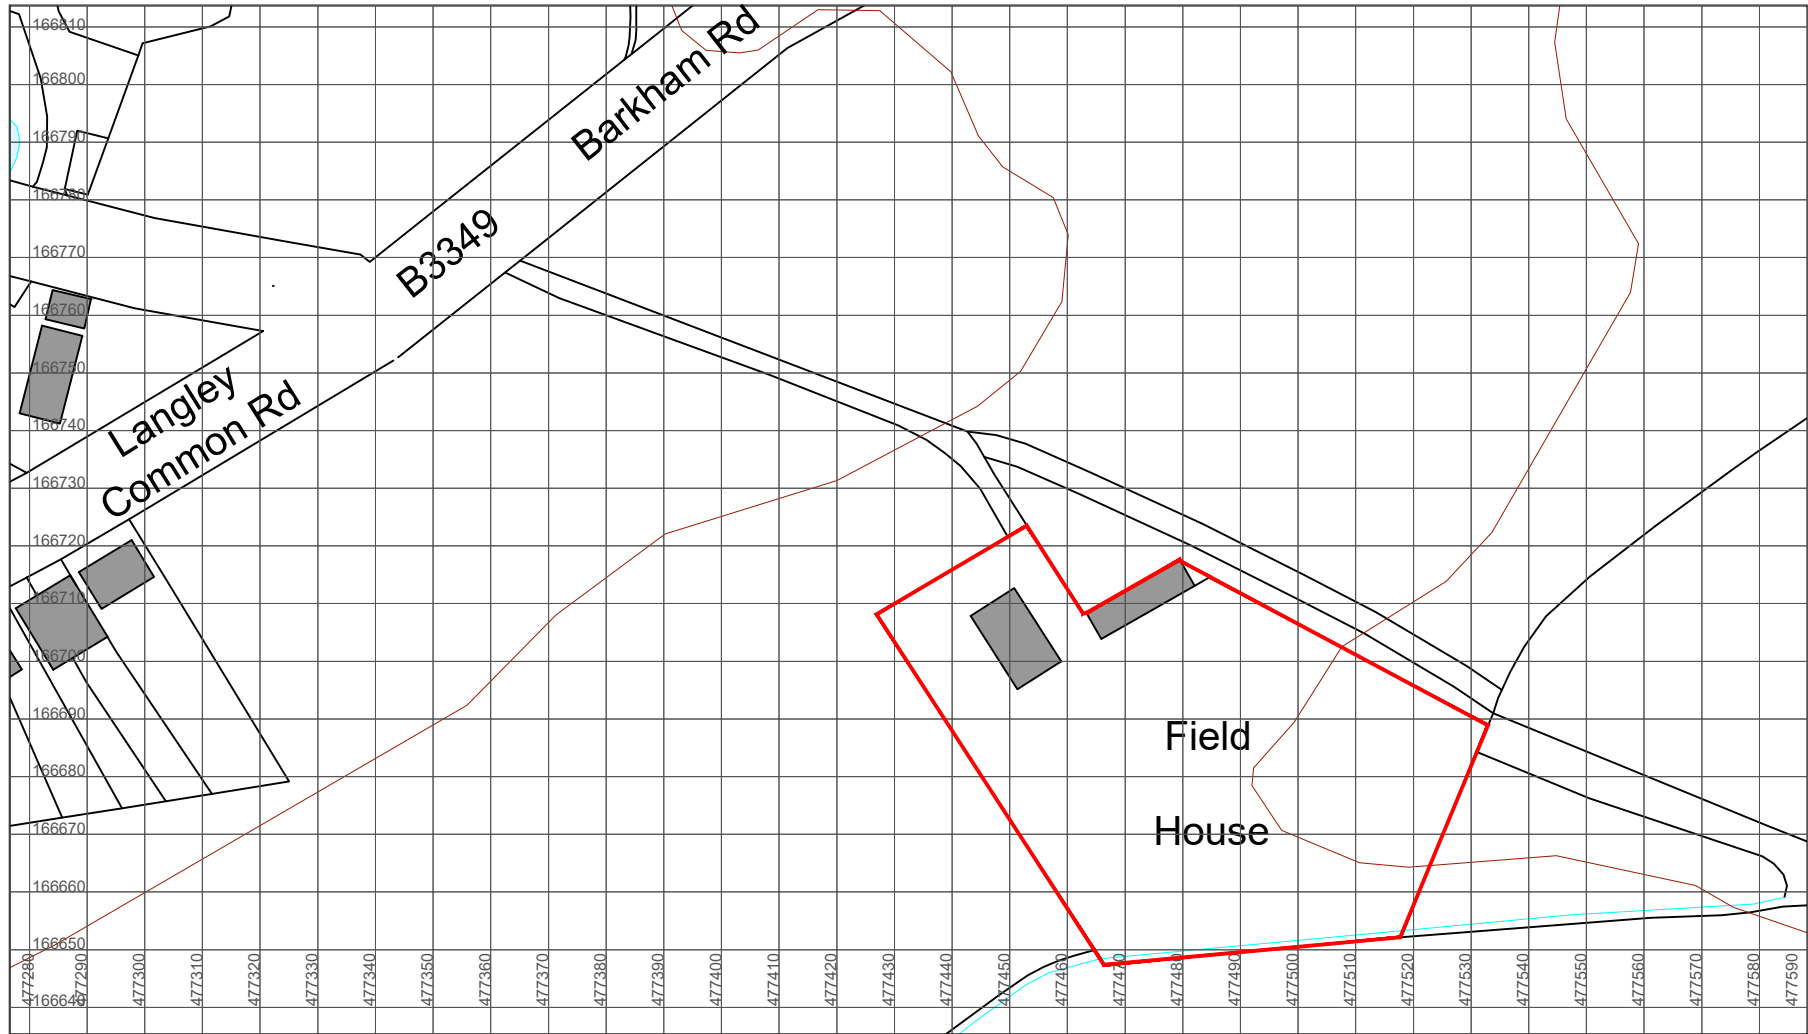

Ordnance Survey, (c) Crown Copyright 2018. All rights reserved. Licence number 100022432

NOTES

THIS DRAWING IS THE COPYRIGHT OF THE ARCHITECTS AND MAY NOT BE REPRODUCED WITHOUT PERMISSION

THE CONTRACTOR IS RESPONSIBLE FOR CHECKING DIMENSIONS, TOLERANCES AND REFERENCE. ANY DISCREPANCIES TO BE CHECKED BEFORE PROCEEDING WITH THE WORKS

WHERE AN ITEM IS COVERED BY DRAWINGS TO DIFFERENT SCALES, THE LARGER SCALE DRAWING IS TO BE WORKED TO

~~DO NOT SCALE FROM DRAWING. FIGURED DIMENSIONS TO BE WORKED TO AT ALL TIMES~~

ALL WORK AND MATERIALS TO BE IN ACCORDANCE WITH THE BUILDING REGULATIONS AND TO COMPLY WITH THE RELEVANT CODES OF PRACTICE AND BRITISH STANDARDS



PLANNING

© Copyright TRACE Architects Ltd 2021

trace
ARCHITECTS

Basement Studio
263 The Vale
London
W3 7QA
TEL 0208 611 2946

1 The Hermitage
Eastfield Lane
Goring Heath
RG8 7SU
TEL 01491 579 544

E-MAIL office@tracearchitects.co.uk
www.tracearchitects.co.uk

DATE	05/12/2025	CLIENT:
DRAWN	RQ	CHRIS BARLETT
CHECKED	-	
SCALE@A3	1:1250	

ANCILLARY ACCOMMODATION


LOCATION PLAN

ADDRESS:

FIELD HOUSE, LANGLEY COMMON ROAD
BARKHAM, RG41 4TL

JOB No	DRAWING NUMBER
1040	P00

A3 Sheet

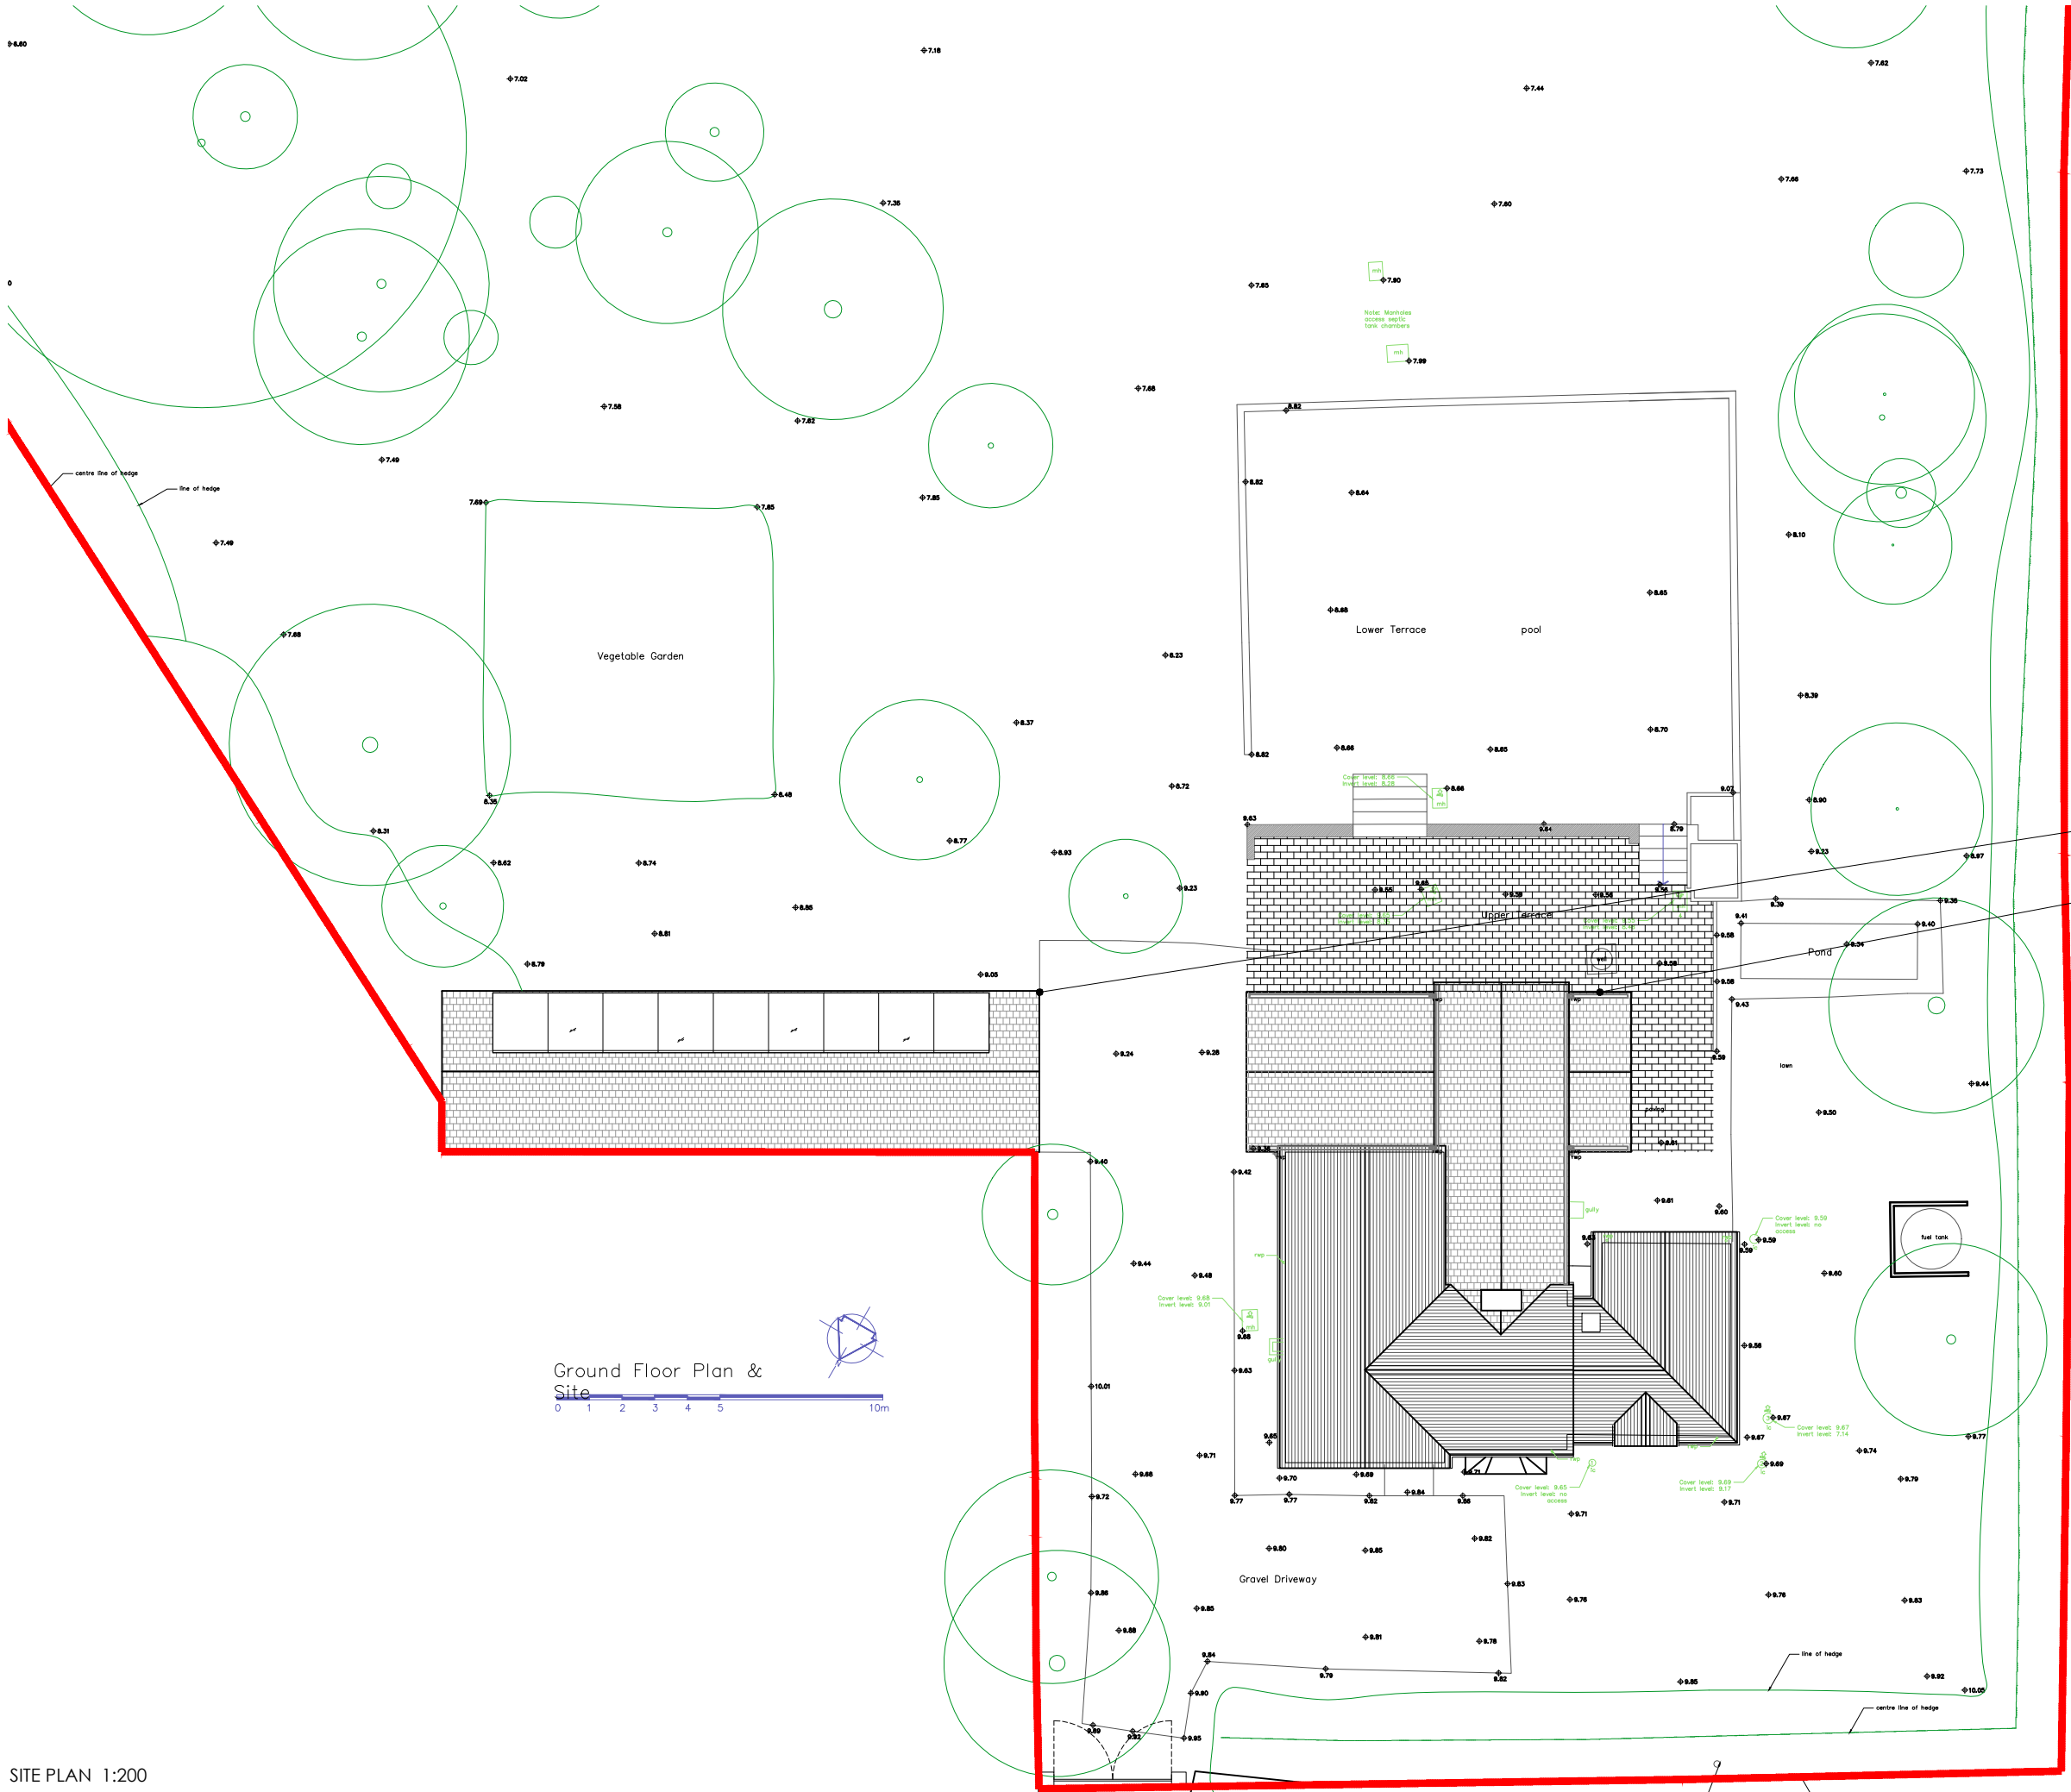

SITE PLAN 1:200

NOTES

THIS DRAWING IS THE COPYRIGHT OF THE ARCHITECTS AND MAY NOT BE REPRODUCED WITHOUT PERMISSION

THE CONTRACTOR IS RESPONSIBLE FOR CHECKING DIMENSIONS, TOLERANCES AND REFERENCE. ANY DISCREPANCIES TO BE CHECKED BEFORE PROCEEDING WITH THE WORKS

WHERE AN ITEM IS COVERED BY DRAWINGS TO DIFFERENT SCALES, THE LARGER SCALE DRAWING IS TO BE WORKED TO

DO NOT SCALE FROM DRAWING, FIGURED DIMENSIONS TO BE WORKED TO AT ALL TIMES

ALL WORK AND MATERIALS TO BE IN ACCORDANCE WITH THE BUILDING REGULATIONS AND TO COMPLY WITH THE RELEVANT CODES OF PRACTICE AND BRITISH STANDARDS

Barn

Existing dwelling

PLANNING

Copyright TRACE Architects Ltd 2021

trace
ARCHITECTS

Basement Studio
263 The Vale
London
W3 7QA
TEL 0208 611 2946
E-MAIL office@tracearchitects.co.uk
www.tracearchitects.co.uk

1 The Hermitage
Eastfield Lane
Goring Heath
RG8 7SU
TEL 01491 579 544

DATE	05/12/2025	CLIENT:	CHRIS BARLETT
DRAWN	RQ		
CHECKED	-		
SCALE@A3	1:200		


ANCILLARY ACCOMMODATION

EXISTING
SITE PLAN

ADDRESS:
FIELD HOUSE, LANGLEY COMMON ROAD
BARKHAM, RG41 4TL

JOB No	DRAWING NUMBER
1040	P01

A3 Sheet

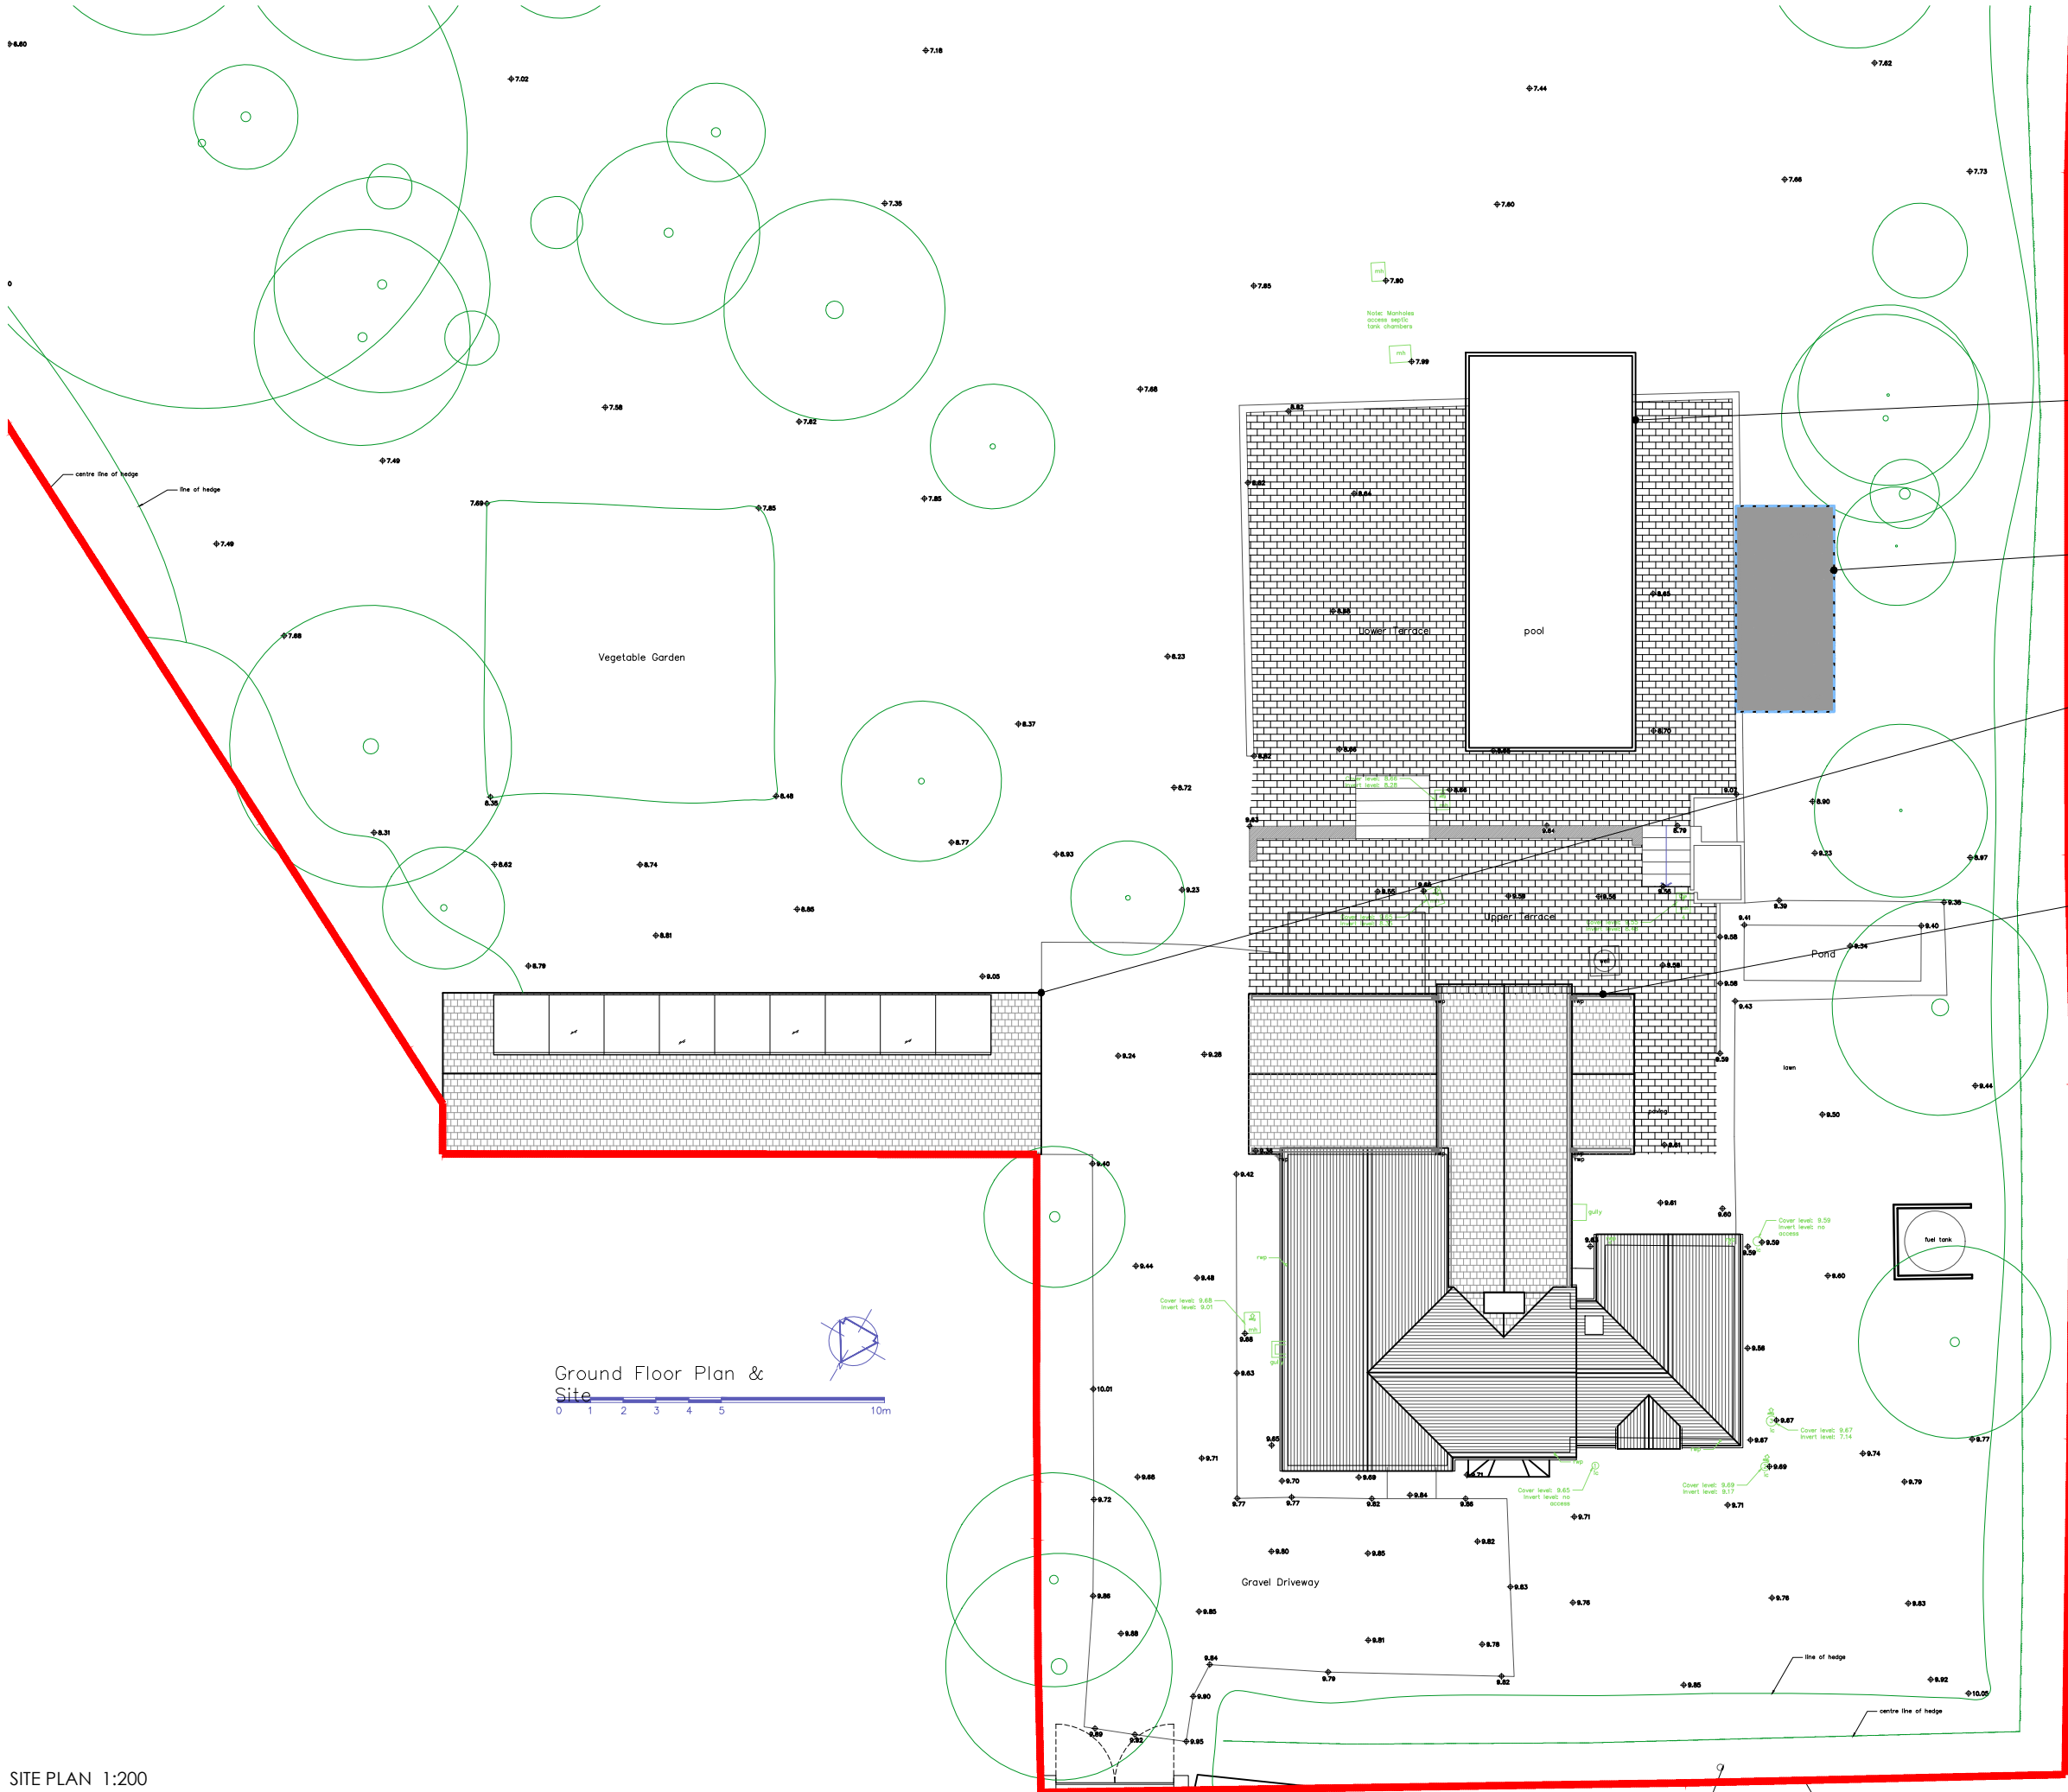

SITE PLAN 1:200

NOTES

THIS DRAWING IS THE COPYRIGHT OF THE ARCHITECTS AND MAY NOT BE REPRODUCED WITHOUT PERMISSION

THE CONTRACTOR IS RESPONSIBLE FOR CHECKING DIMENSIONS, TOLERANCES AND REFERENCE. ANY DISCREPANCIES TO BE CHECKED BEFORE PROCEEDING WITH THE WORKS

WHERE AN ITEM IS COVERED BY DRAWINGS TO DIFFERENT SCALES, THE LARGER SCALE DRAWING IS TO BE WORKED TO

DO NOT SCALE FROM DRAWING. FIGURED DIMENSIONS TO BE WORKED TO AT ALL TIMES

ALL WORK AND MATERIALS TO BE IN ACCORDANCE WITH THE BUILDING REGULATIONS AND TO COMPLY WITH THE RELEVANT CODES OF PRACTICE AND BRITISH STANDARDS

position of new pool *

position of new outbuilding *

existing barn to be converted into ancillary accommodation

Existing dwelling and extension as approved Planning application: 191938

*under Permitted Development Rights - Town and Country Planning (General Permitted Development) (England) Order 2015



PLANNING

Copyright TRACE Architects Ltd 2021

trace
ARCHITECTS

Basement Studio
263 The Vale
London
W3 7QA
TEL 0208 611 2946


1 The Hermitage
Eastfield Lane
Goring Heath
RG8 7SU
TEL 01491 579 544

E-MAIL office@tracearchitects.co.uk
www.tracearchitects.co.uk


DATE	05/12/2025	CLIENT:	CHRIS BARLETT
DRAWN	RQ		
CHECKED	-		
SCALE@A3	1:200		

ANCILLARY ACCOMMODATION	
PROPOSAL SITE PLAN	
ADDRESS: FIELD HOUSE, LANGLEY COMMON ROAD BARKHAM, RG41 4TL	
JOB No	DRAWING NUMBER
1040	P02
A3 Sheet	


NORTH WEST FRONT ENTRANCE ELEVATION E:1/200

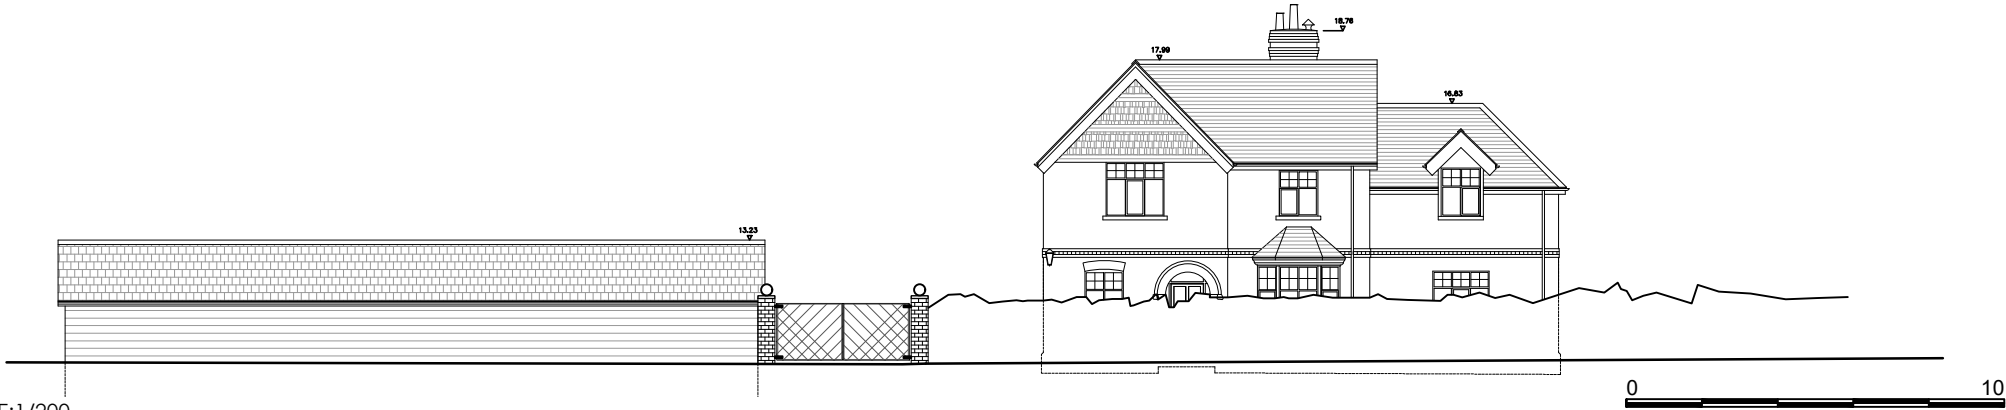


NORTH WEST FRONT ENTRANCE ELEVATION E:1/100

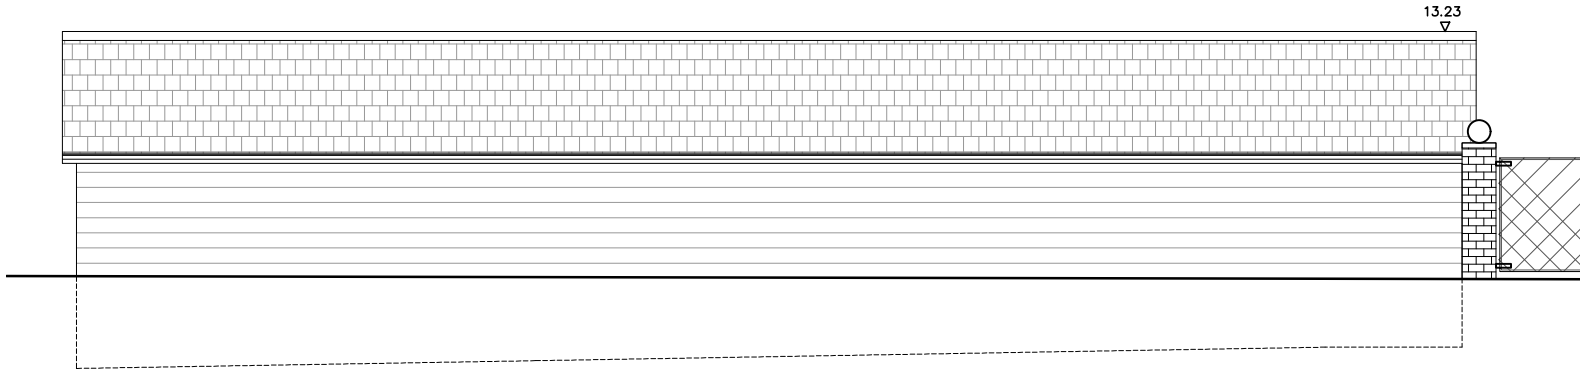


SOUTH WEST SIDE ELEVATION E:1/100

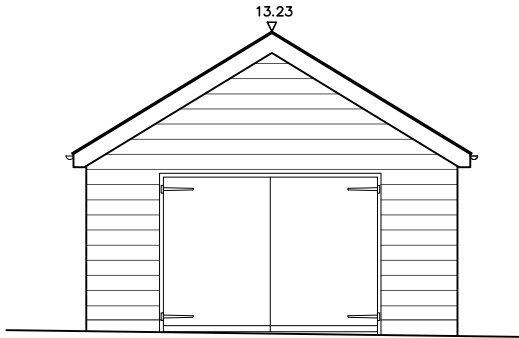


SOUTH EAST REAR ELEVATION E:1/100

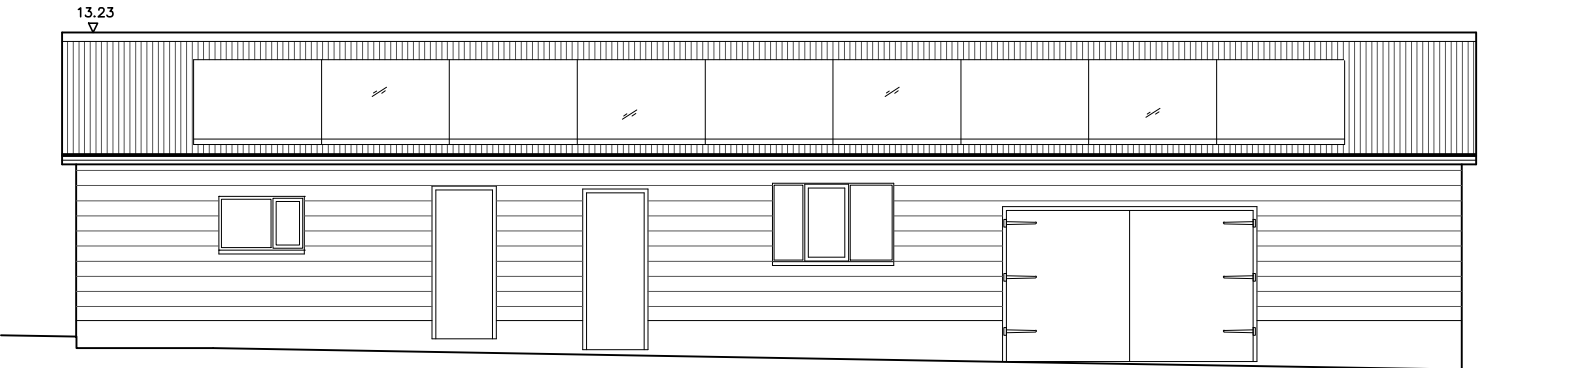

NORTH EAST SIDE ELEVATION E:1/100

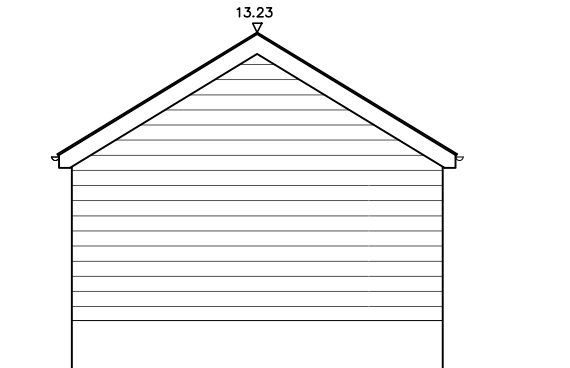

GROUND FLOOR PLAN 1:100

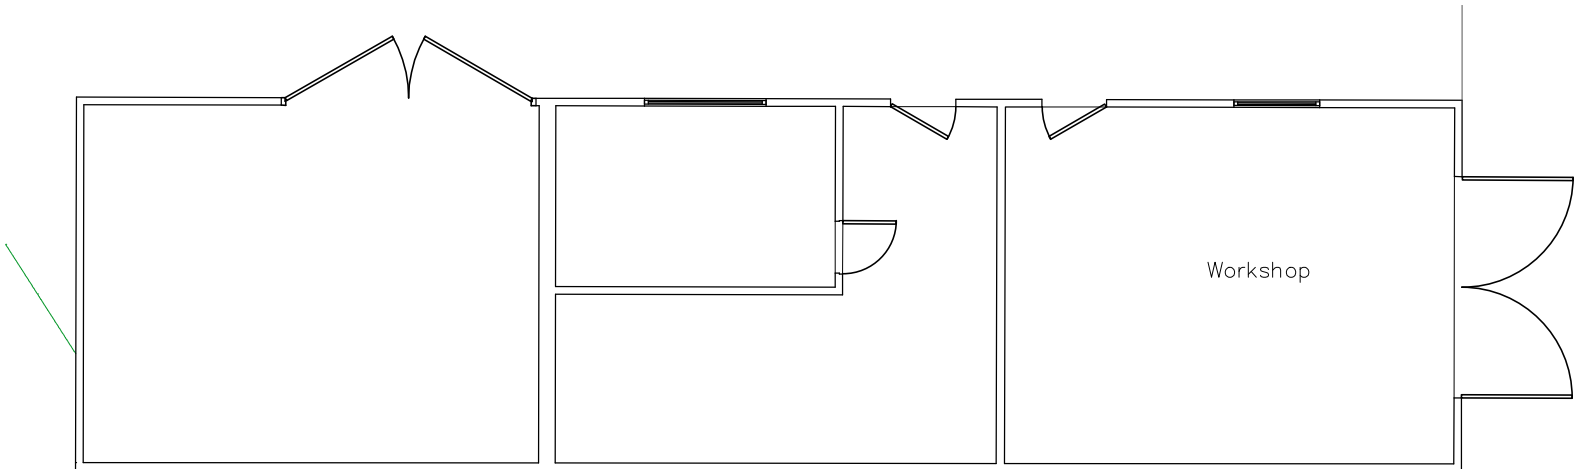

NOTES

THIS DRAWING IS THE COPYRIGHT OF THE ARCHITECTS AND MAY NOT BE REPRODUCED WITHOUT PERMISSION

THE CONTRACTOR IS RESPONSIBLE FOR CHECKING DIMENSIONS, TOLERANCES AND REFERENCE. ANY DISCREPANCIES TO BE CHECKED BEFORE PROCEEDING WITH THE WORKS

WHERE AN ITEM IS COVERED BY DRAWINGS TO DIFFERENT SCALES, THE LARGER SCALE DRAWING IS TO BE WORKED TO

DO NOT SCALE FROM DRAWING, FIGURED DIMENSIONS TO BE WORKED TO AT ALL TIMES

ALL WORK AND MATERIALS TO BE IN ACCORDANCE WITH THE BUILDING REGULATIONS AND TO COMPLY WITH THE RELEVANT CODES OF PRACTICE AND BRITISH STANDARDS



PLANNING

© Copyright TRACE Architects Ltd 2021

trace
ARCHITECTS

Basement Studio
263 The Vale
London
W3 7QA
TEL 0208 611 2946
E-MAIL office@tracearchitects.co.uk
www.tracearchitects.co.uk

1 The Hermitage
Eastfield Lane
Goring Heath
RG8 7SU
TEL 01491 579 544

DATE	05/12/2025	CLIENT:
DRAWN	RQ	CHRIS BARLETT
CHECKED	-	
SCALE@A3	AS NOTED	

ANCILLARY ACCOMMODATION


EXISTING BUILDING
PLAN AND ELEVATIONS

ADDRESS:
FIELD HOUSE, LANGLEY COMMON ROAD
BARKHAM, RG41 4TL


JOB No	DRAWING NUMBER
1040	P03

A3 Sheet


NORTH WEST FRONT ENTRANCE ELEVATION E:1/200

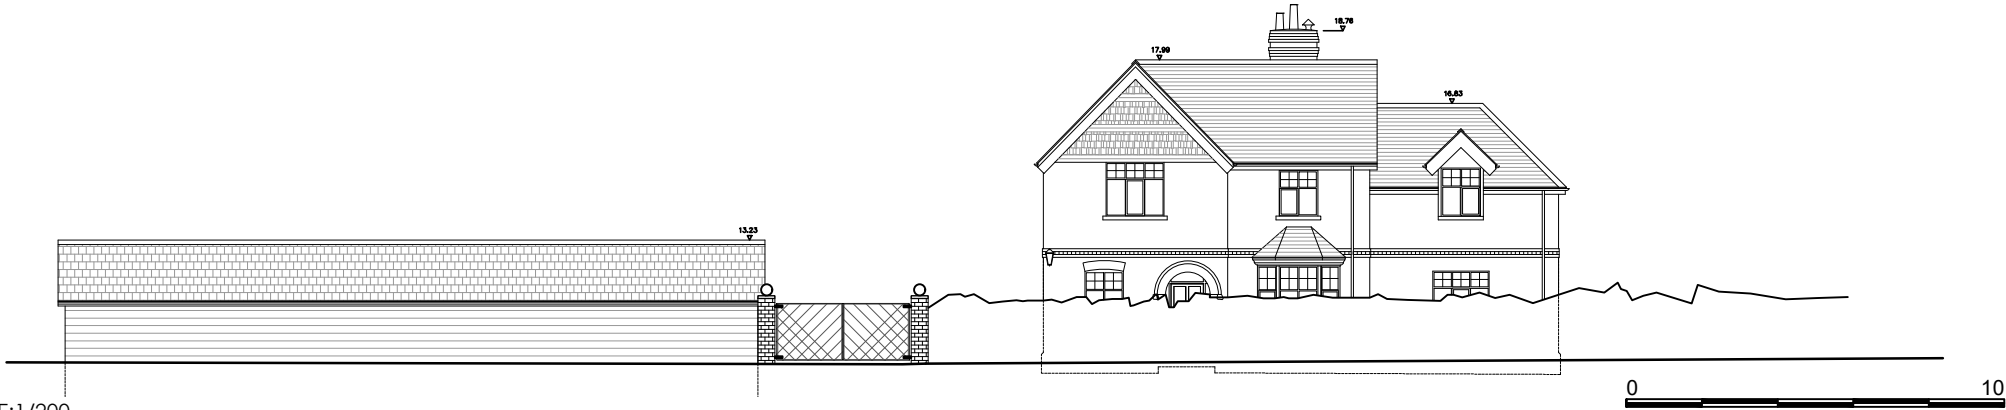


NORTH WEST FRONT ENTRANCE ELEVATION E:1/100

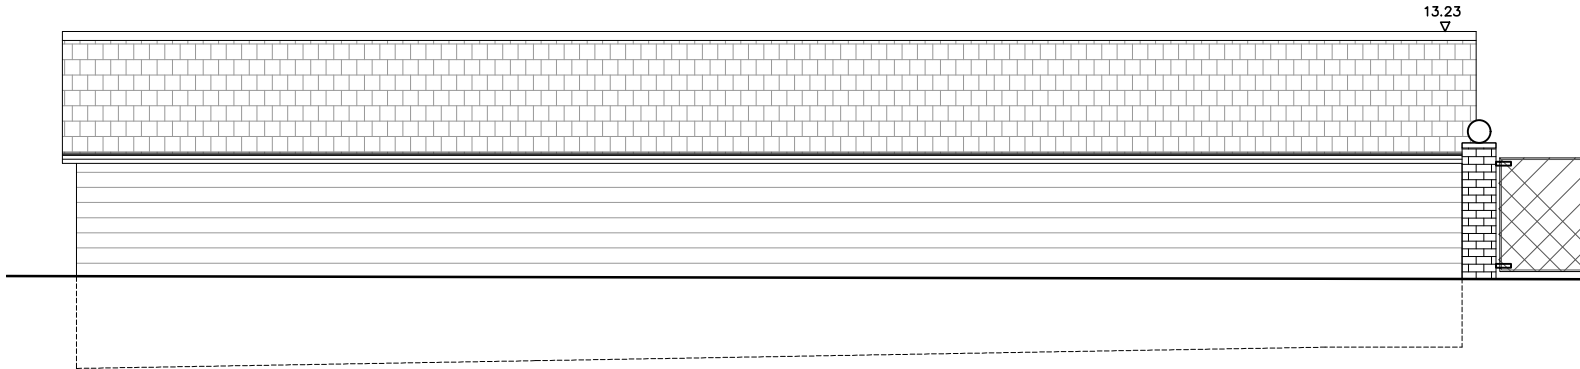


SOUTH WEST SIDE ELEVATION E:1/100

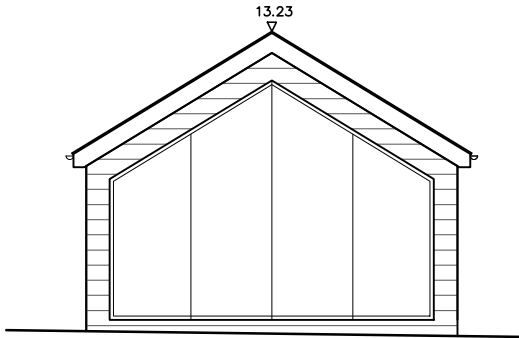


SOUTH EAST REAR ELEVATION E:1/100

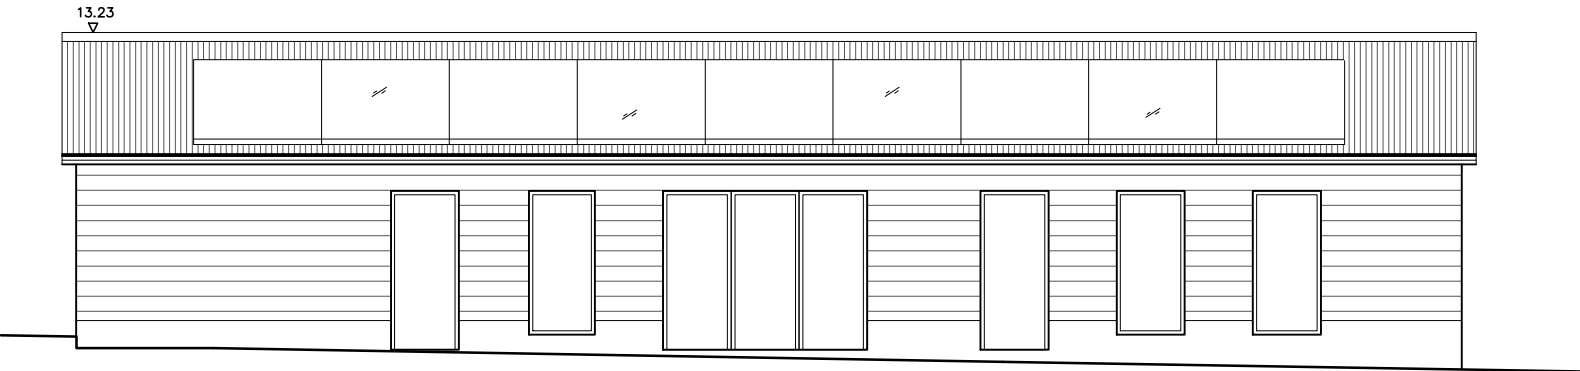

NORTH EAST SIDE ELEVATION E:1/100

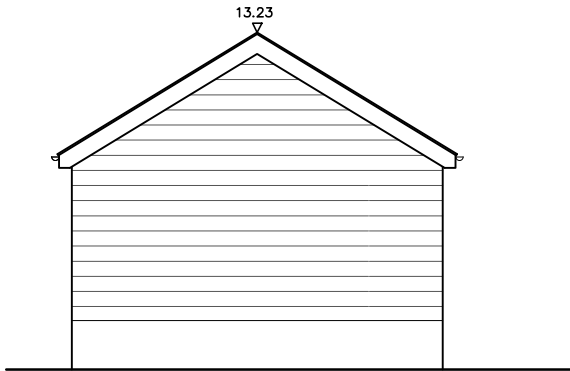

GROUND FLOOR PLAN 1:100

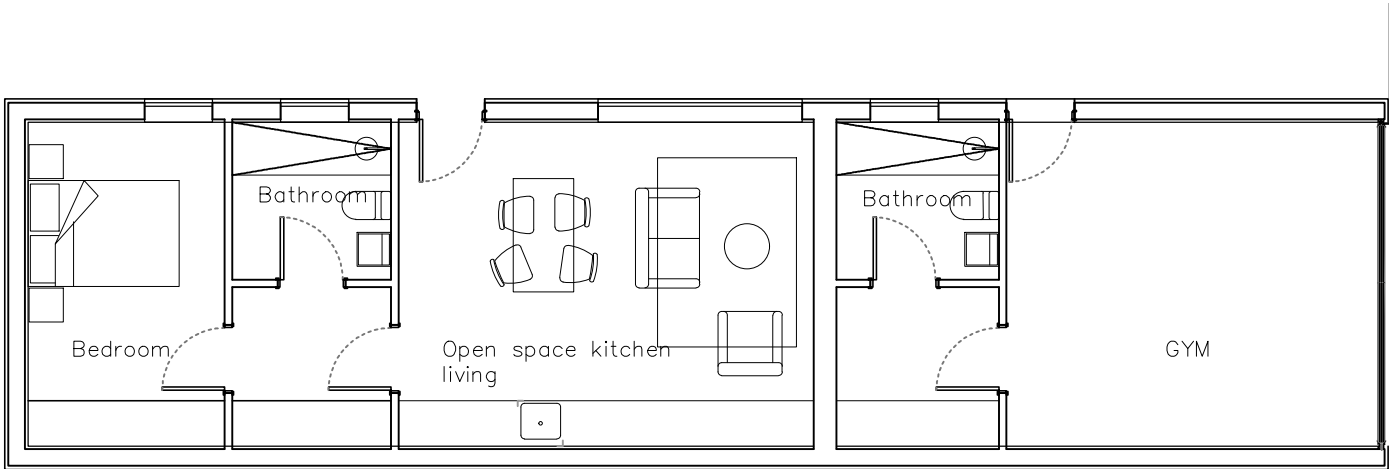

NOTES

THIS DRAWING IS THE COPYRIGHT OF THE ARCHITECTS AND MAY NOT BE REPRODUCED WITHOUT PERMISSION

THE CONTRACTOR IS RESPONSIBLE FOR CHECKING DIMENSIONS, TOLERANCES AND REFERENCE. ANY DISCREPANCIES TO BE CHECKED BEFORE PROCEEDING WITH THE WORKS

WHERE AN ITEM IS COVERED BY DRAWINGS TO DIFFERENT SCALES, THE LARGER SCALE DRAWING IS TO BE WORKED TO

DO NOT SCALE FROM DRAWING, FIGURED DIMENSIONS TO BE WORKED TO AT ALL TIMES

ALL WORK AND MATERIALS TO BE IN ACCORDANCE WITH THE BUILDING REGULATIONS AND TO COMPLY WITH THE RELEVANT CODES OF PRACTICE AND BRITISH STANDARDS



PLANNING

© Copyright TRACE Architects Ltd 2021

trace
ARCHITECTS

Basement Studio
263 The Vale
London
W3 7QA
TEL 0208 611 2946
E-MAIL office@tracearchitects.co.uk
www.tracearchitects.co.uk

1 The Hermitage
Eastfield Lane
Goring Heath
RG8 7SU
TEL 01491 579 544

DATE	05/12/2025	CLIENT: CHRIS BARLETT
DRAWN	RQ	
CHECKED	-	
SCALE@A3	AS NOTED	

ANCILLARY ACCOMMODATION

PROPOSED BUILDING
PLAN AND ELEVATIONS

ADDRESS:
FIELD HOUSE, LANGLEY COMMON ROAD
BARKHAM, RG41 4TL



JOB No	DRAWING NUMBER
1040	P04

A3 Sheet


Timber Cladding

Glass Panels


Polycarbonate Cladding

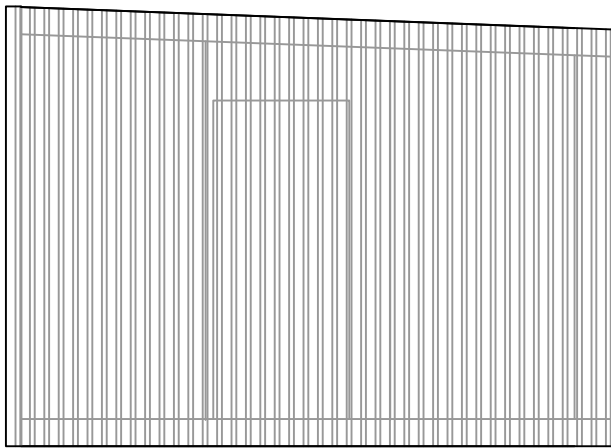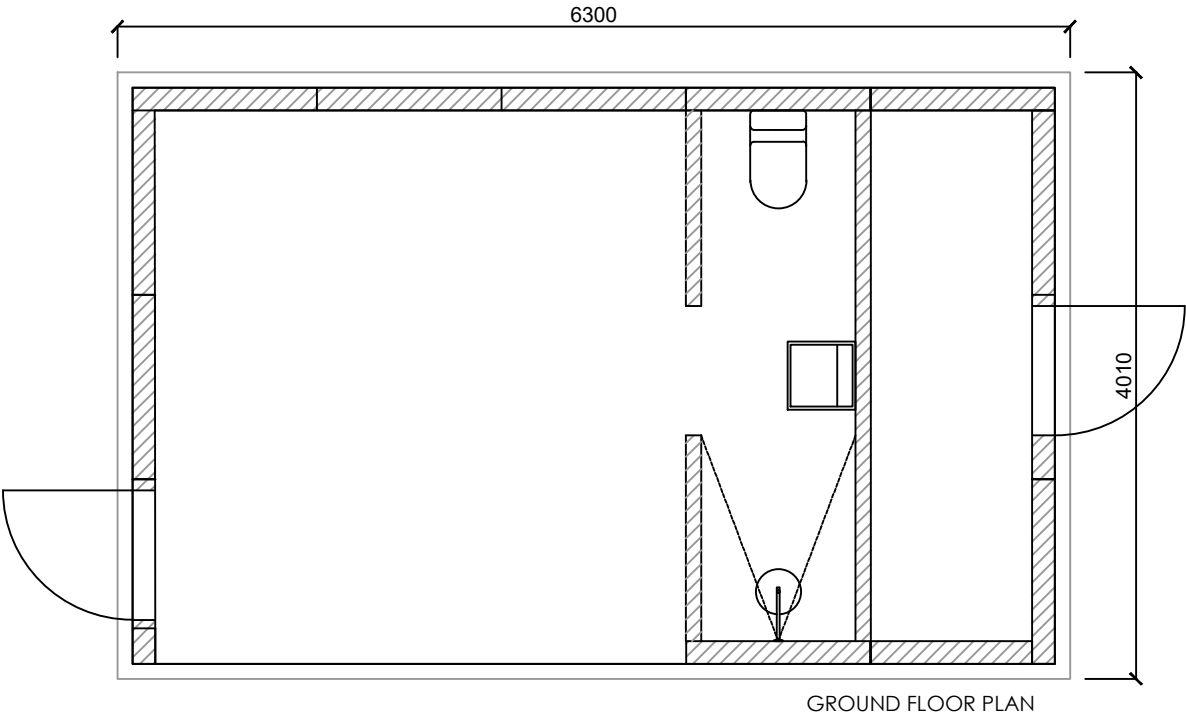


SIDE ELEVATION - NW

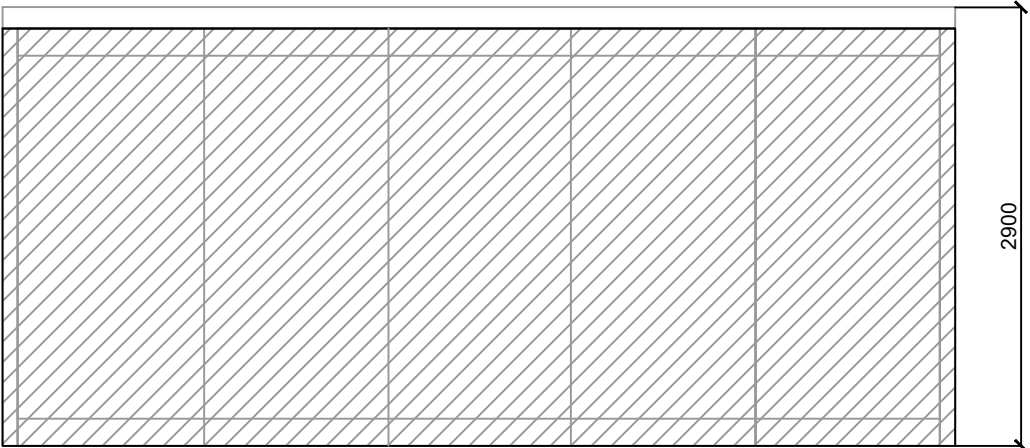

REAR ELEVATION - SW

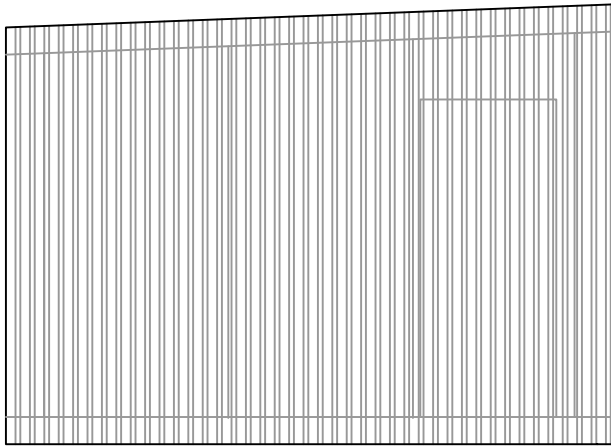

SIDE ELEVATION - SE

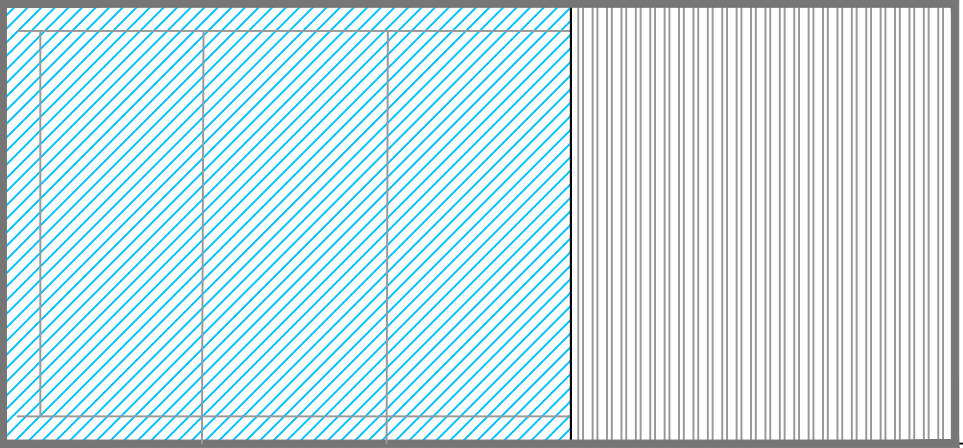

FRONT ELEVATION - NE

NOTES

THIS DRAWING IS THE COPYRIGHT OF THE ARCHITECTS AND MAY NOT BE REPRODUCED WITHOUT PERMISSION

THE CONTRACTOR IS RESPONSIBLE FOR CHECKING DIMENSIONS, TOLERANCES AND REFERENCE. ANY DISCREPANCIES TO BE CHECKED BEFORE PROCEEDING WITH THE WORKS

WHERE AN ITEM IS COVERED BY DRAWINGS TO DIFFERENT SCALES, THE LARGER SCALE DRAWING IS TO BE WORKED TO

~~DO NOT SCALE FROM DRAWING. FIGURED DIMENSIONS TO BE WORKED TO AT ALL TIMES~~

ALL WORK AND MATERIALS TO BE IN ACCORDANCE WITH THE BUILDING REGULATIONS AND TO COMPLY WITH THE RELEVANT CODES OF PRACTICE AND BRITISH STANDARDS



PLANNING

© Copyright TRACE Architects Ltd 2021

trace

ARCHITECTS

Basement Studio
263 The Vale
London
W3 7QA
TEL 0208 611 2946

1 The Hermitage
Eastfield Lane
Goring Heath
RG8 7SU
TEL 01491 579 544

E-MAIL office@tracearchitects.co.uk
www.tracearchitects.co.uk

DATE	05/12/2025	CLIENT:
DRAWN	RQ	CHRIS BARLETT
CHECKED	-	
SCALE@A3	1:50	

ANCILLARY ACCOMMODATION	
PROPOSAL OUTBUILDING DETAILS	
ADDRESS: FIELD HOUSE, LANGLEY COMMON ROAD BARKHAM, RG41 4TL	
JOB No	DRAWING NUMBER
1040	P05
A3 Sheet	