



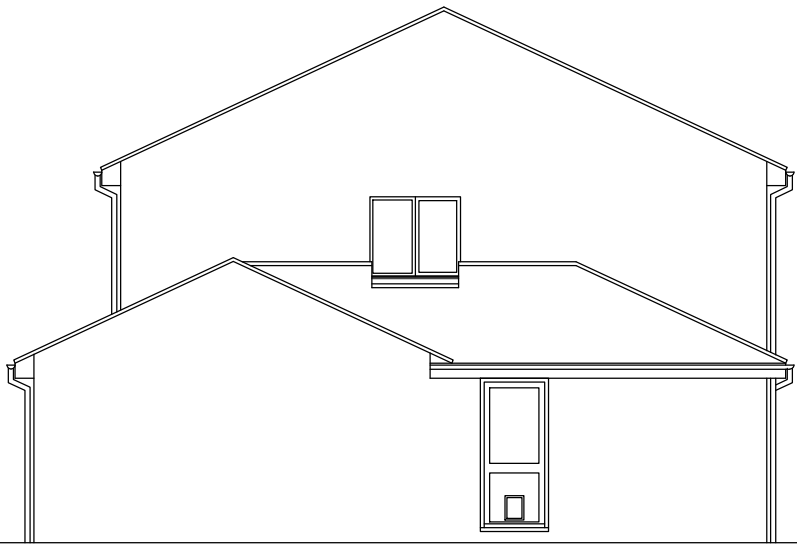


Existing North Elevation




Existing East Elevation

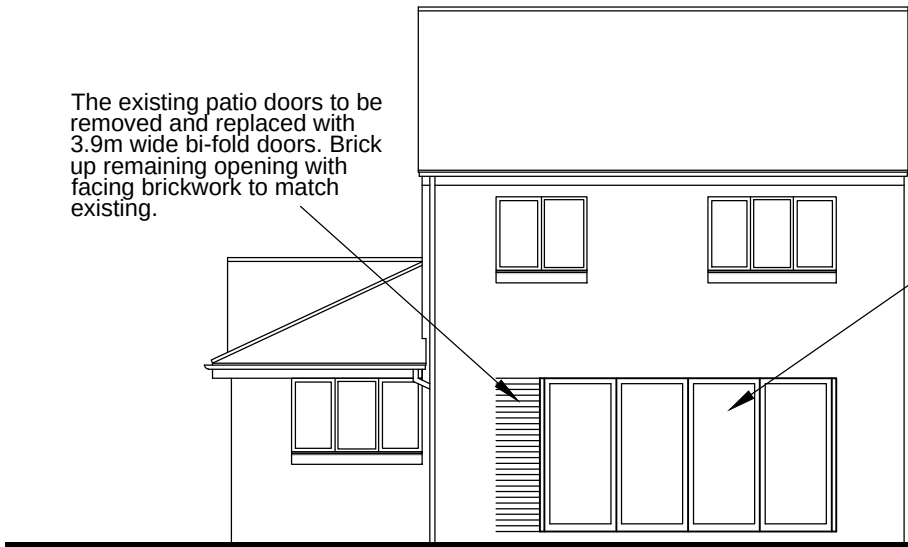

Proposed North Elevation


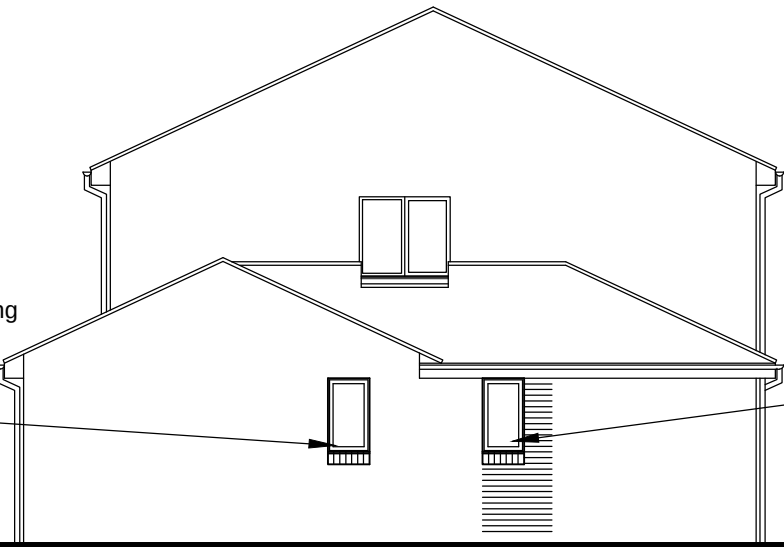


Proposed East Elevation

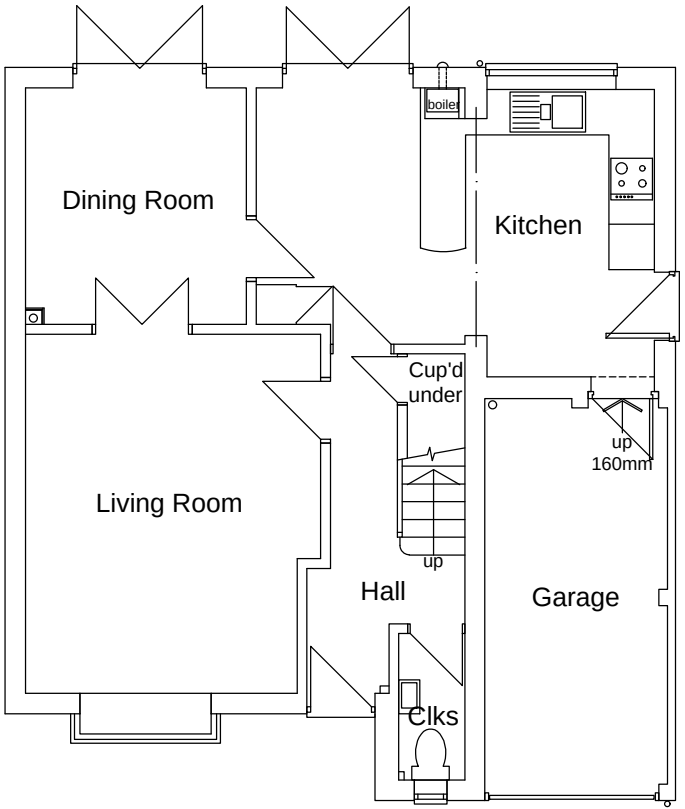


Existing Ground Floor Plan

PROPOSED MATERIALS:-
Walls - Facing brickwork to match the existing.
Replicate cill and head details to match existing.
Windows - White UPVC to match existing.
Doors - White powder coated aluminium.

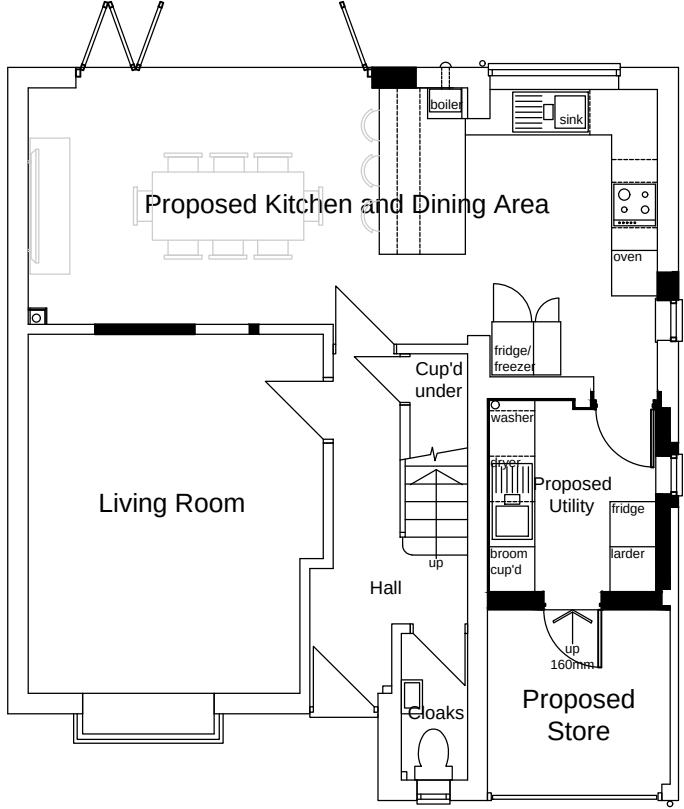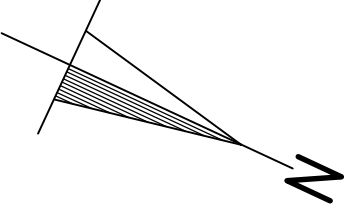

Proposed Ground Floor Plan

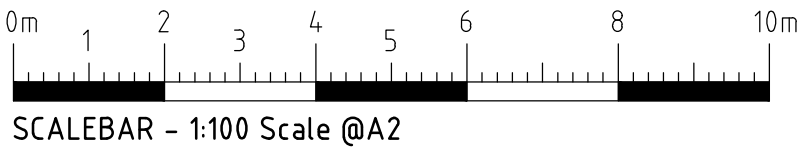

NOTE: CONSTRUCTION DESIGN MANAGEMENT REGULATIONS (CDM)
Martin Butler Partnership Limited does not undertake the role of lead consultant as defined by the CDM Regulations 2015 unless specifically appointed to do so. It is assumed that the Client or lead Contractor will undertake this role or alternatively a competent and qualified person is appointed to fulfil these duties.

Proposed Part Garage Conversion, Changes to Rear and Side Fenestration and Internal Alterations to 21 Swift Close

Client	Description
Mr and Mrs Bacon 21 Swift Close Woosehill Wokingham Berkshire RG41 3SF	Existing and Proposed Floor Plans and Elevations

All dimensions to be checked on site. Any discrepancy between this drawing and other information is to be referred to the Planning Consultant. This drawing is copyright.

MARTIN BUTLER PARTNERSHIP LIMITED

28 Broad Street Wokingham Berkshire RG40 1AB Tel: 0118 989 0990	Date: 03/06/25 Checked by: AB Drawn by: MB	Scale 1:100	Project No. 22506-2	Drawing No. 01	Revision
---	--	----------------	------------------------	-------------------	----------