



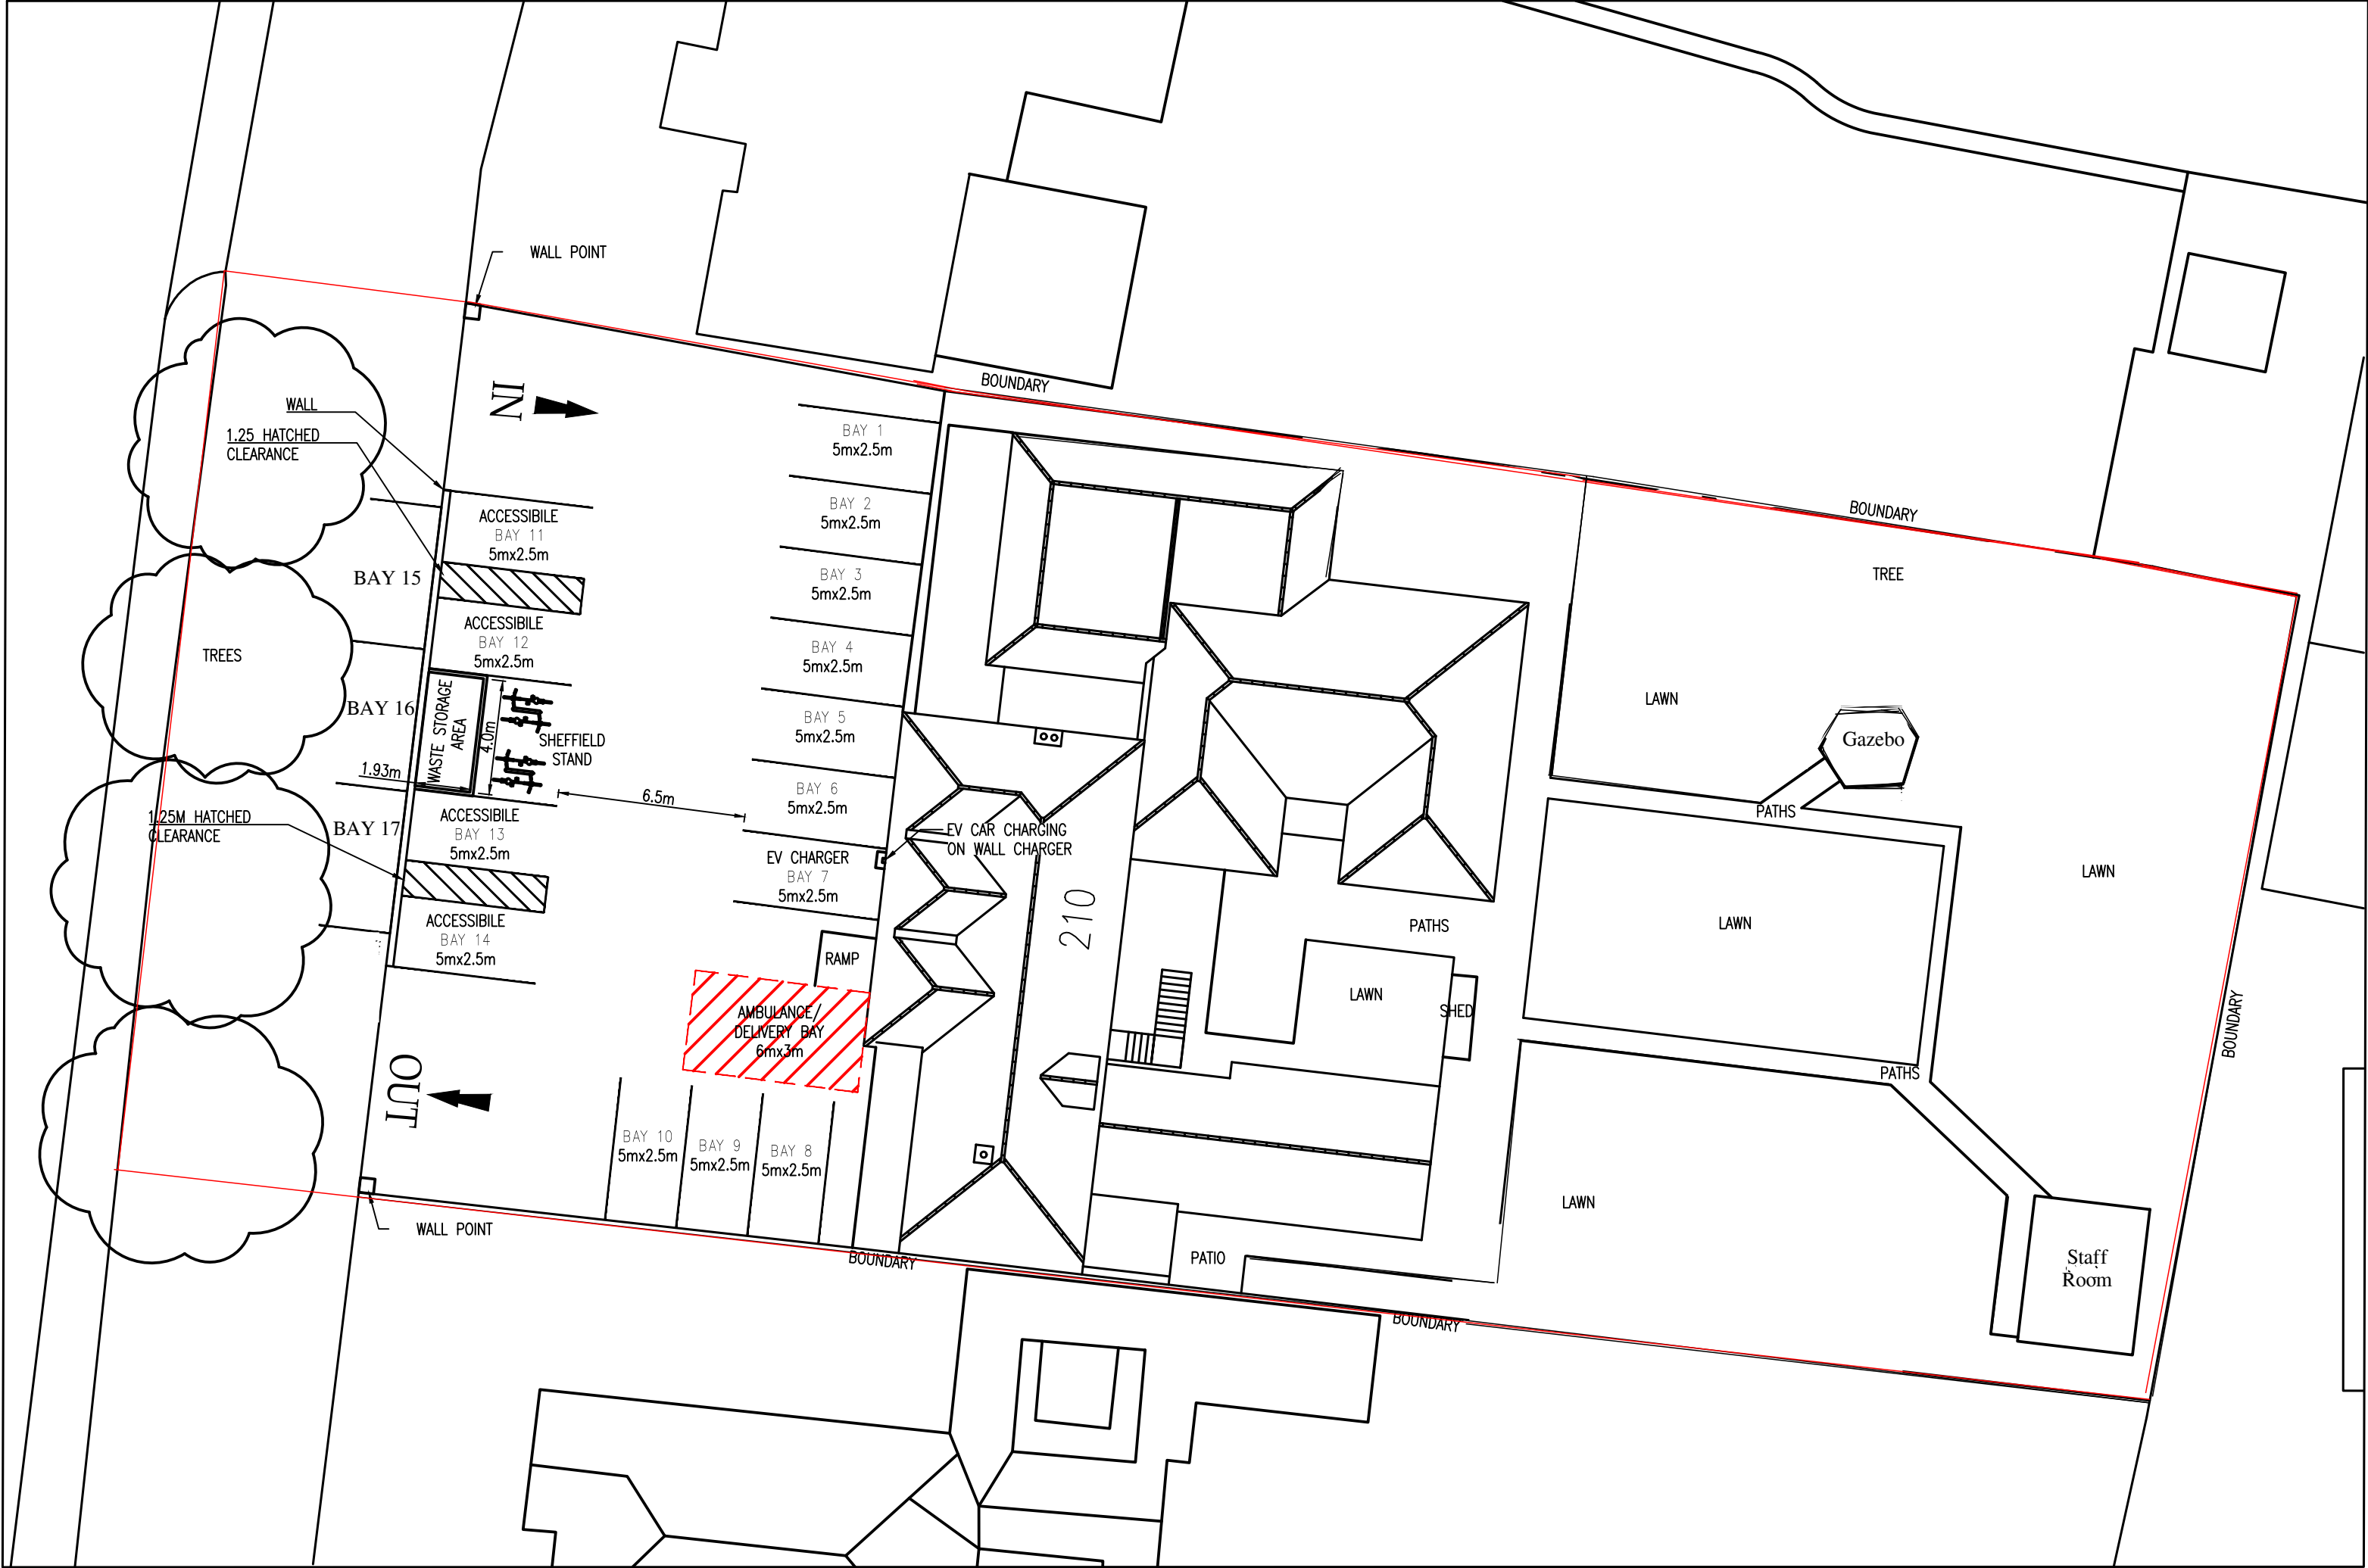

SITE PLAN
SCALE 1:200



LOCATION PLAN
SCALE 1:1250

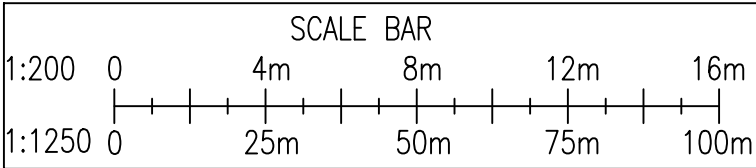

Head Office: 27 Montpelier, W-S-M BS23 2RN
Tel: (01934) 620070 / E-Mail: ah@eqvitus.com
Web: www.eqvitus.com

REVISIONS		
REF	DATE	DESCRIPTION

- GENERAL NOTES
1. DIMENSIONS ARE TO BE CHECKED ON SITE BEFORE WORK PROCEEDS
 2. ALL DIMENSIONS ARE IN METERS UNLESS OTHERWISE STATED.
 3. THE WHOLE AREA IS TO BE RESIN SURFACING OR TARMAC.

SITE ADDRESS:

BELAMIE GABLES
210 HYDE END ROAD
SPENCERS WOOD
READING
RG7 1DG

DRAWING TITLE		
SITE & LOCATION PLANS		
CLIENT		
BELAMIE GABLES CARE HOME SPENCERS WOOD RG7 1DG		
DATE	SCALE	PAPER
	1:200 1:1250	A2
DRAWN BY	DRAWING NUMBER	REV.
EQVITUS	PP/SP-01	