




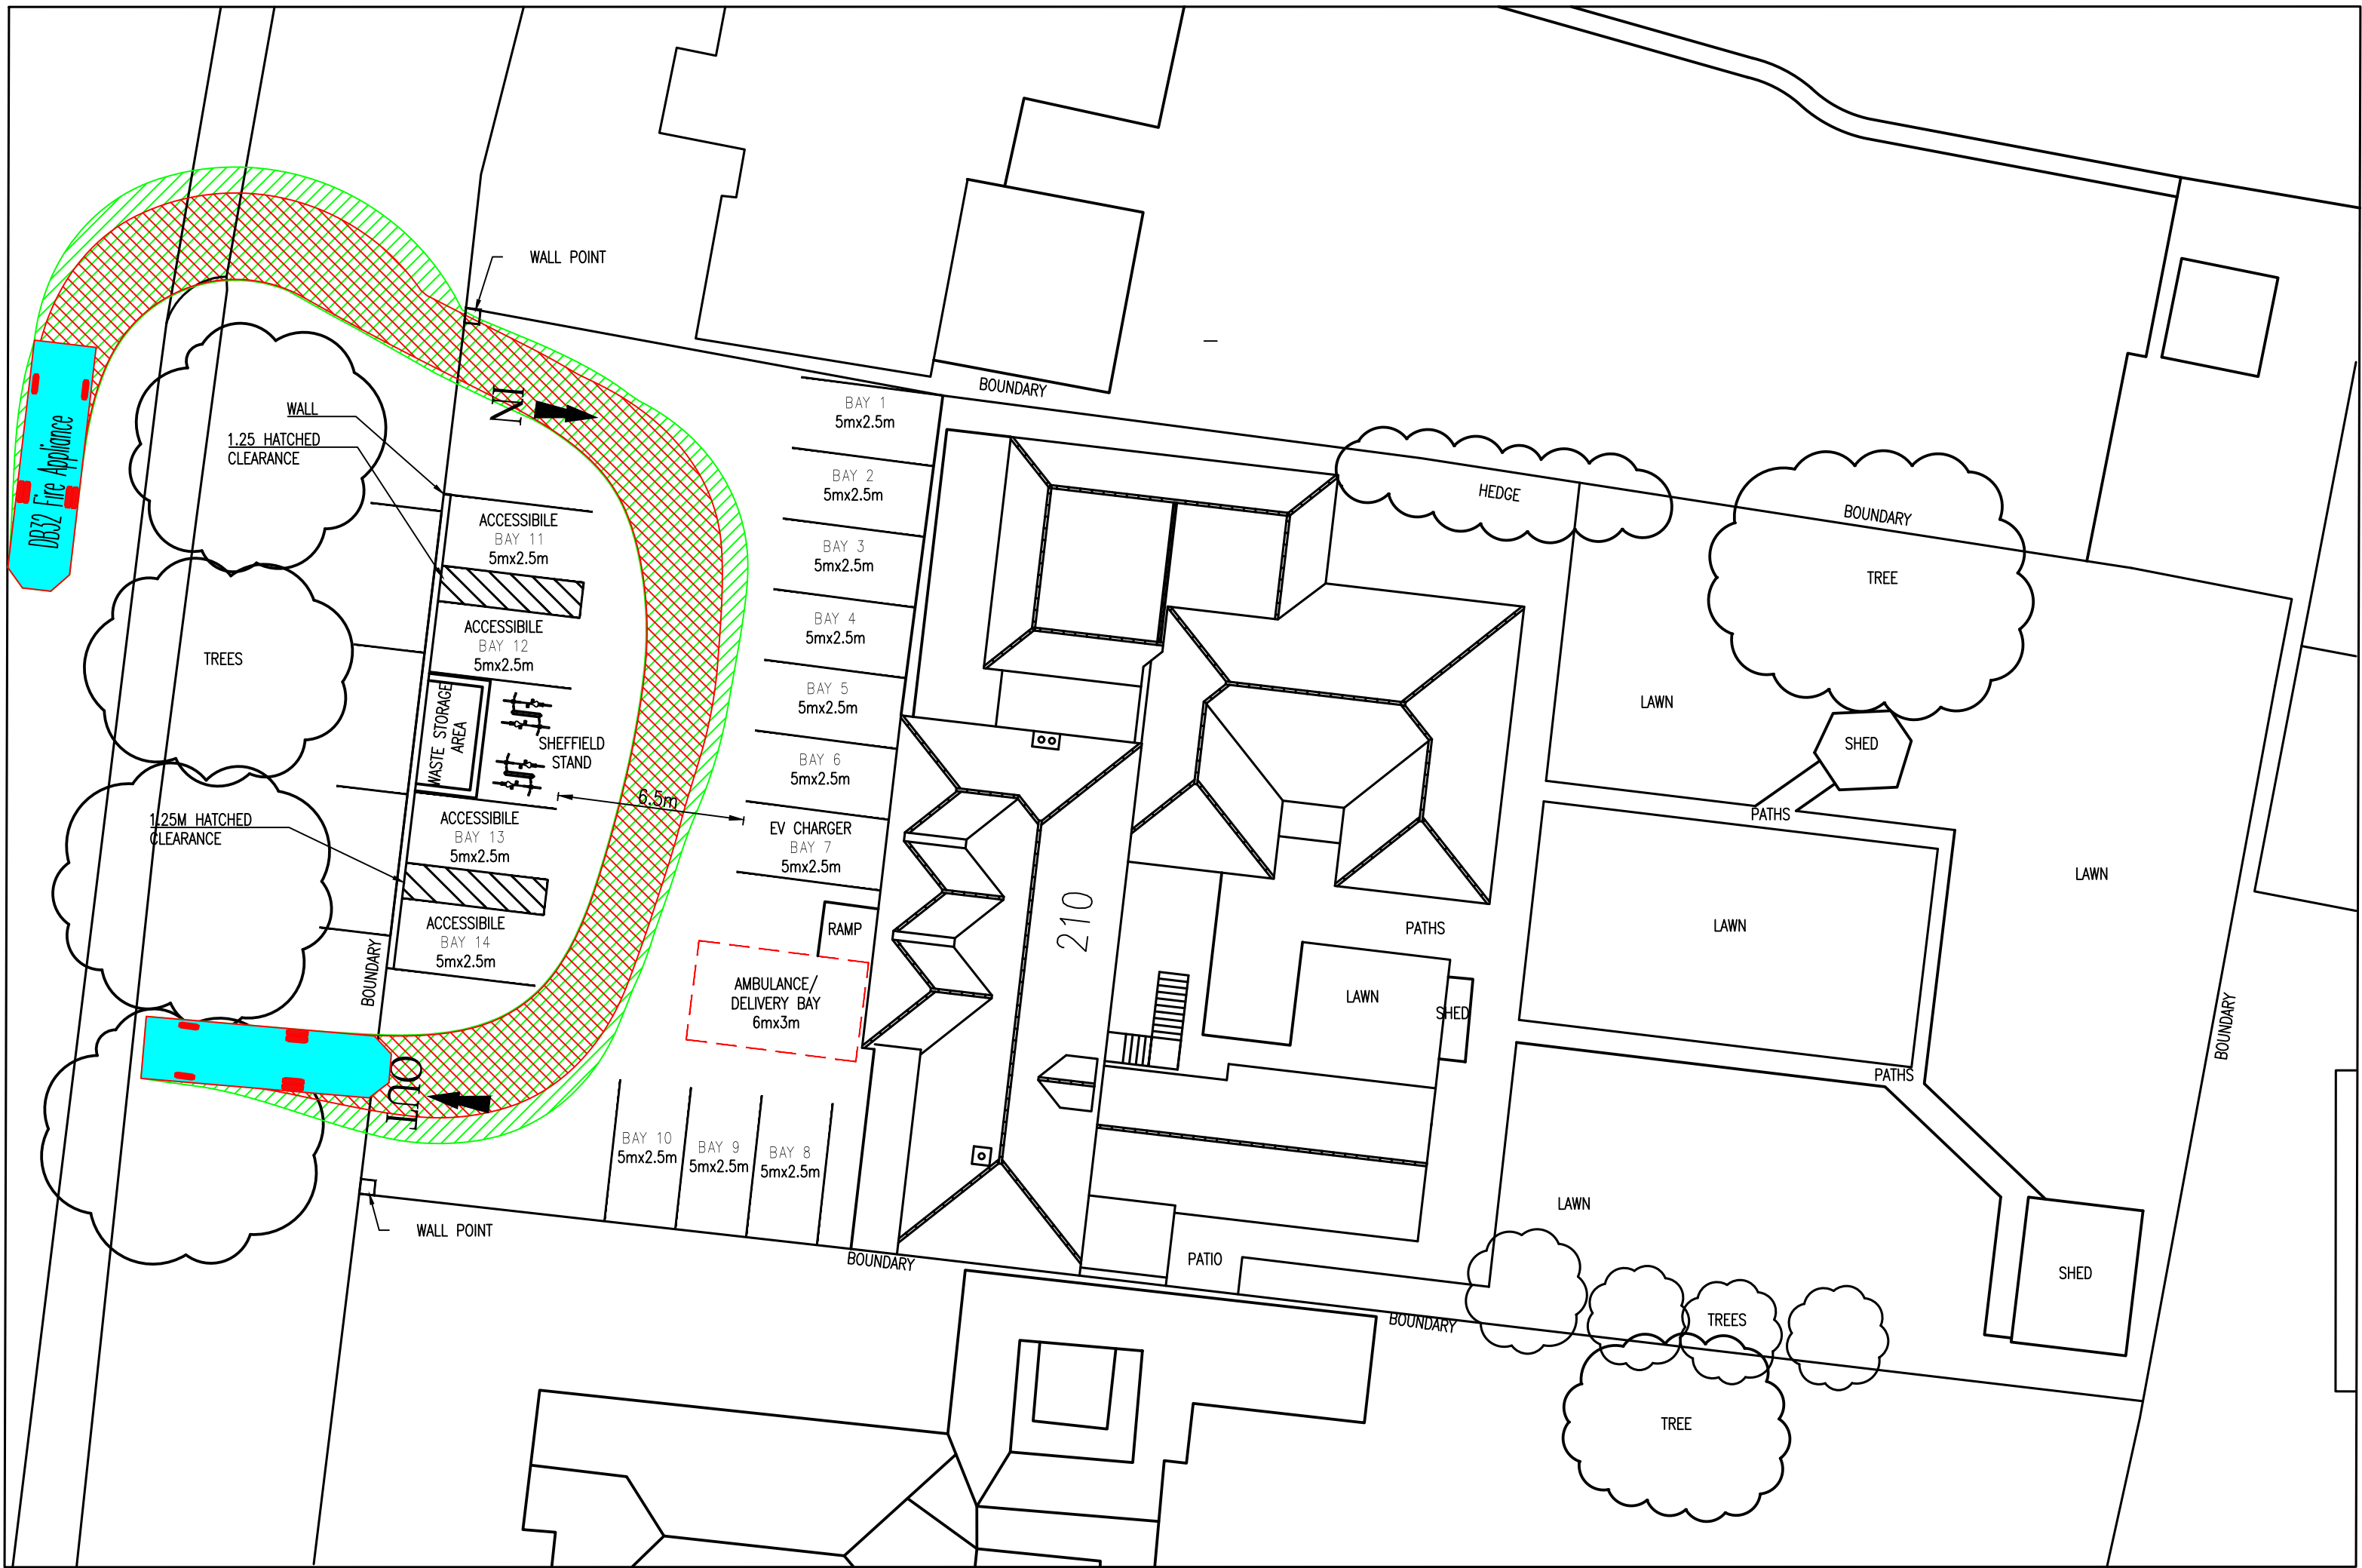


SITE PLAN
SCALE 1:200

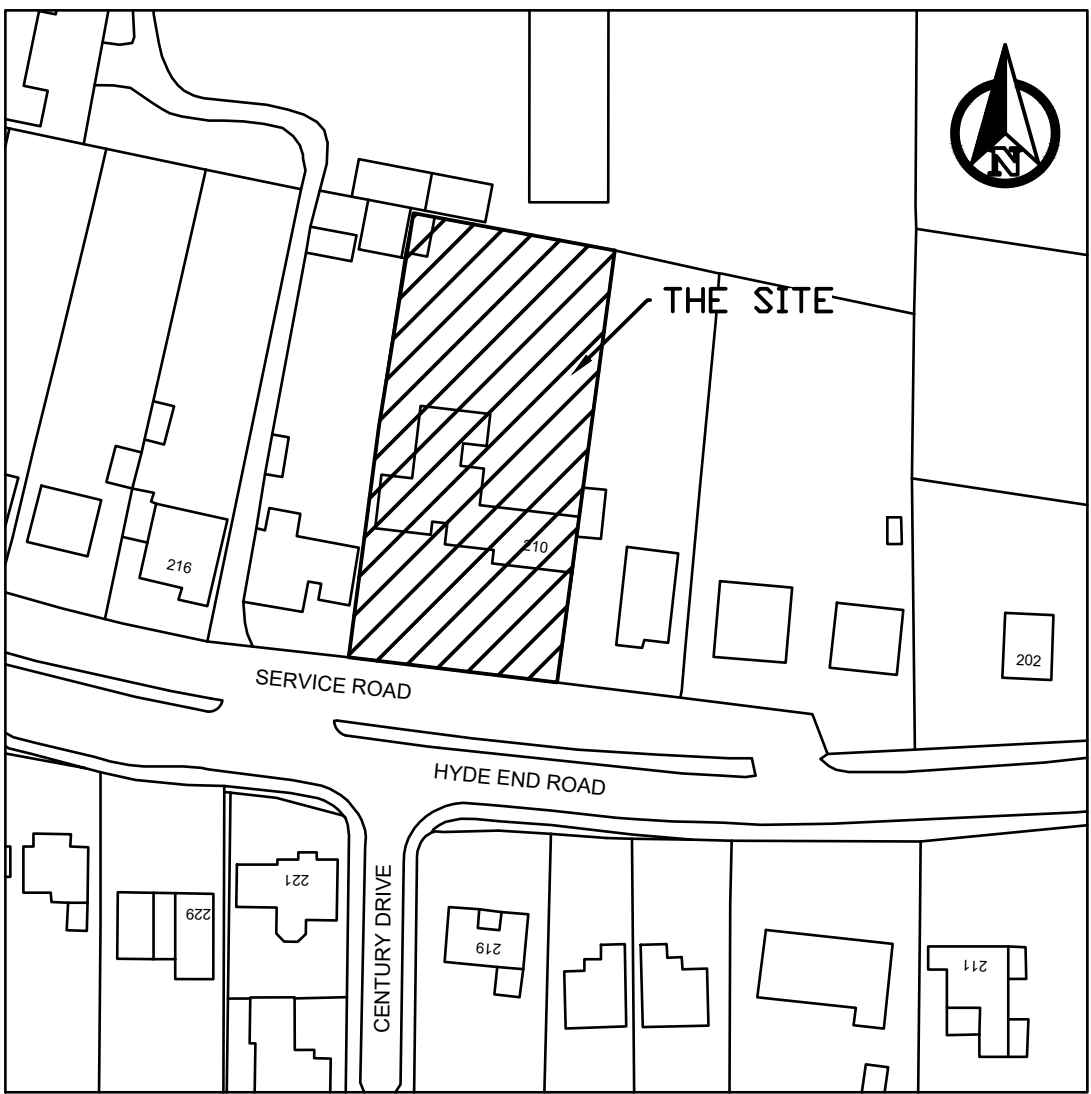

LOCATION PLAN
SCALE 1:1250

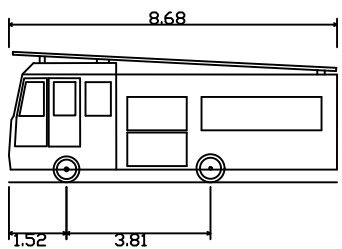

DB32 Fire Appliance
Overall Length 8.680m
Overall Width 2.180m
Overall Body Height 3.452m
Min Body Ground Clearance 0.337m
Max Track Width 2.121m
Lock-to-lock time 6.00s
Curb to Curb Turning Radius 7.910m

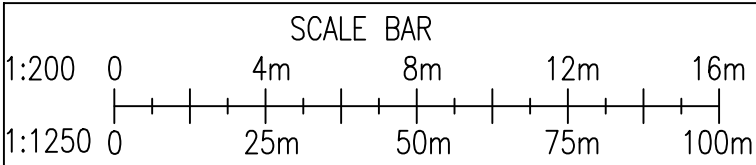

Head Office: 27 Montpelier, W-S-M B23 2RN
Tel: (01934) 620070 / E-Mail: ah@eqvitus.com
Web: www.eqvitus.com

REVISIONS		
REF	DATE	DESCRIPTION

- GENERAL NOTES
1. DIMENSIONS ARE TO BE CHECKED ON SITE BEFORE WORK PROCEEDS
 2. ALL DIMENSIONS ARE IN METERS UNLESS OTHERWISE STATED.
 3. THE WHOLE AREA IS TO BE RESIN SURFACING.

PROJECT
Single & two storey extension to:

BELAMIE GABLES
210 HYDE END ROAD
SPENCERS WOOD
READING
RG7 1DG

DRAWING TITLE		
FIRE TRUCK – SWEEP PATH ANALYSIS PLAN		
CLIENT		
BELAMIE GABLES CARE HOME SPENCERS WOOD RG7 1DG		
DATE	SCALE	PAPER
	1:200 1:1250	A2
DRAWN BY	DRAWING NUMBER	REV.
EQVITUS	PP/SP-01	