


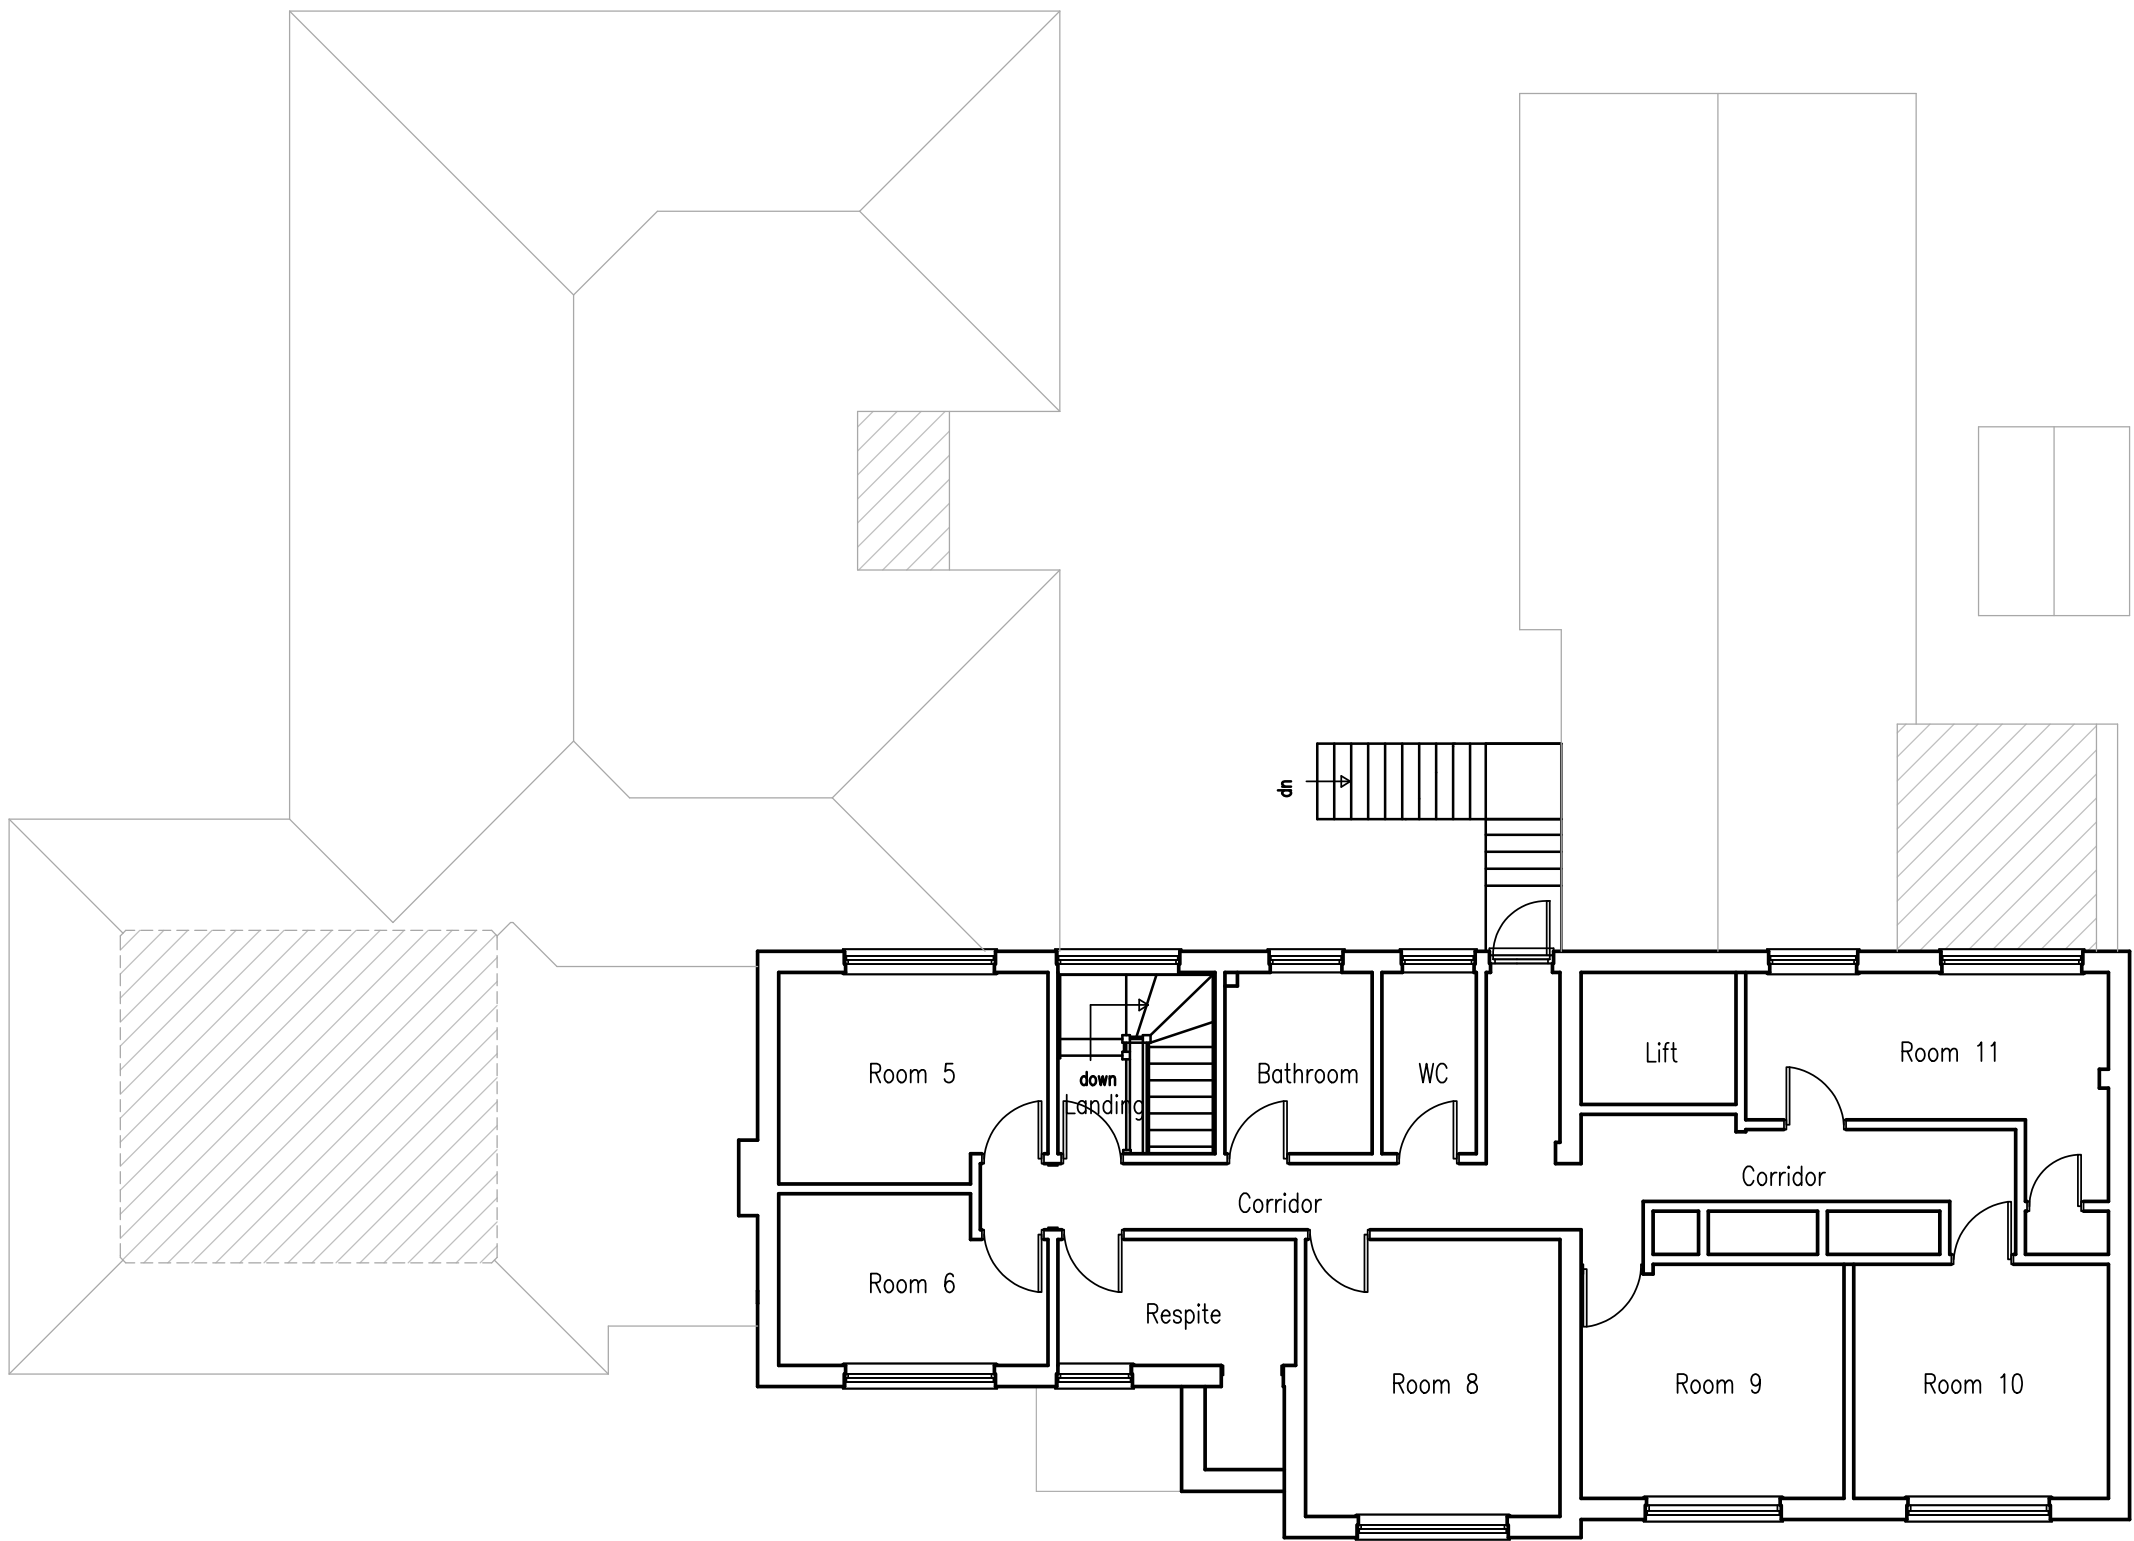

Mr A Heeroo
Belamie Gables
210 Hyde End Road
Spencers Wood, RG7 1DG

Drawing : E FF 9
Existing 1st Floor Plan

Scale 1:100 on A2



Agent: Yateley Drawing Service Ltd
www.YateleyDrawingService.co.uk