


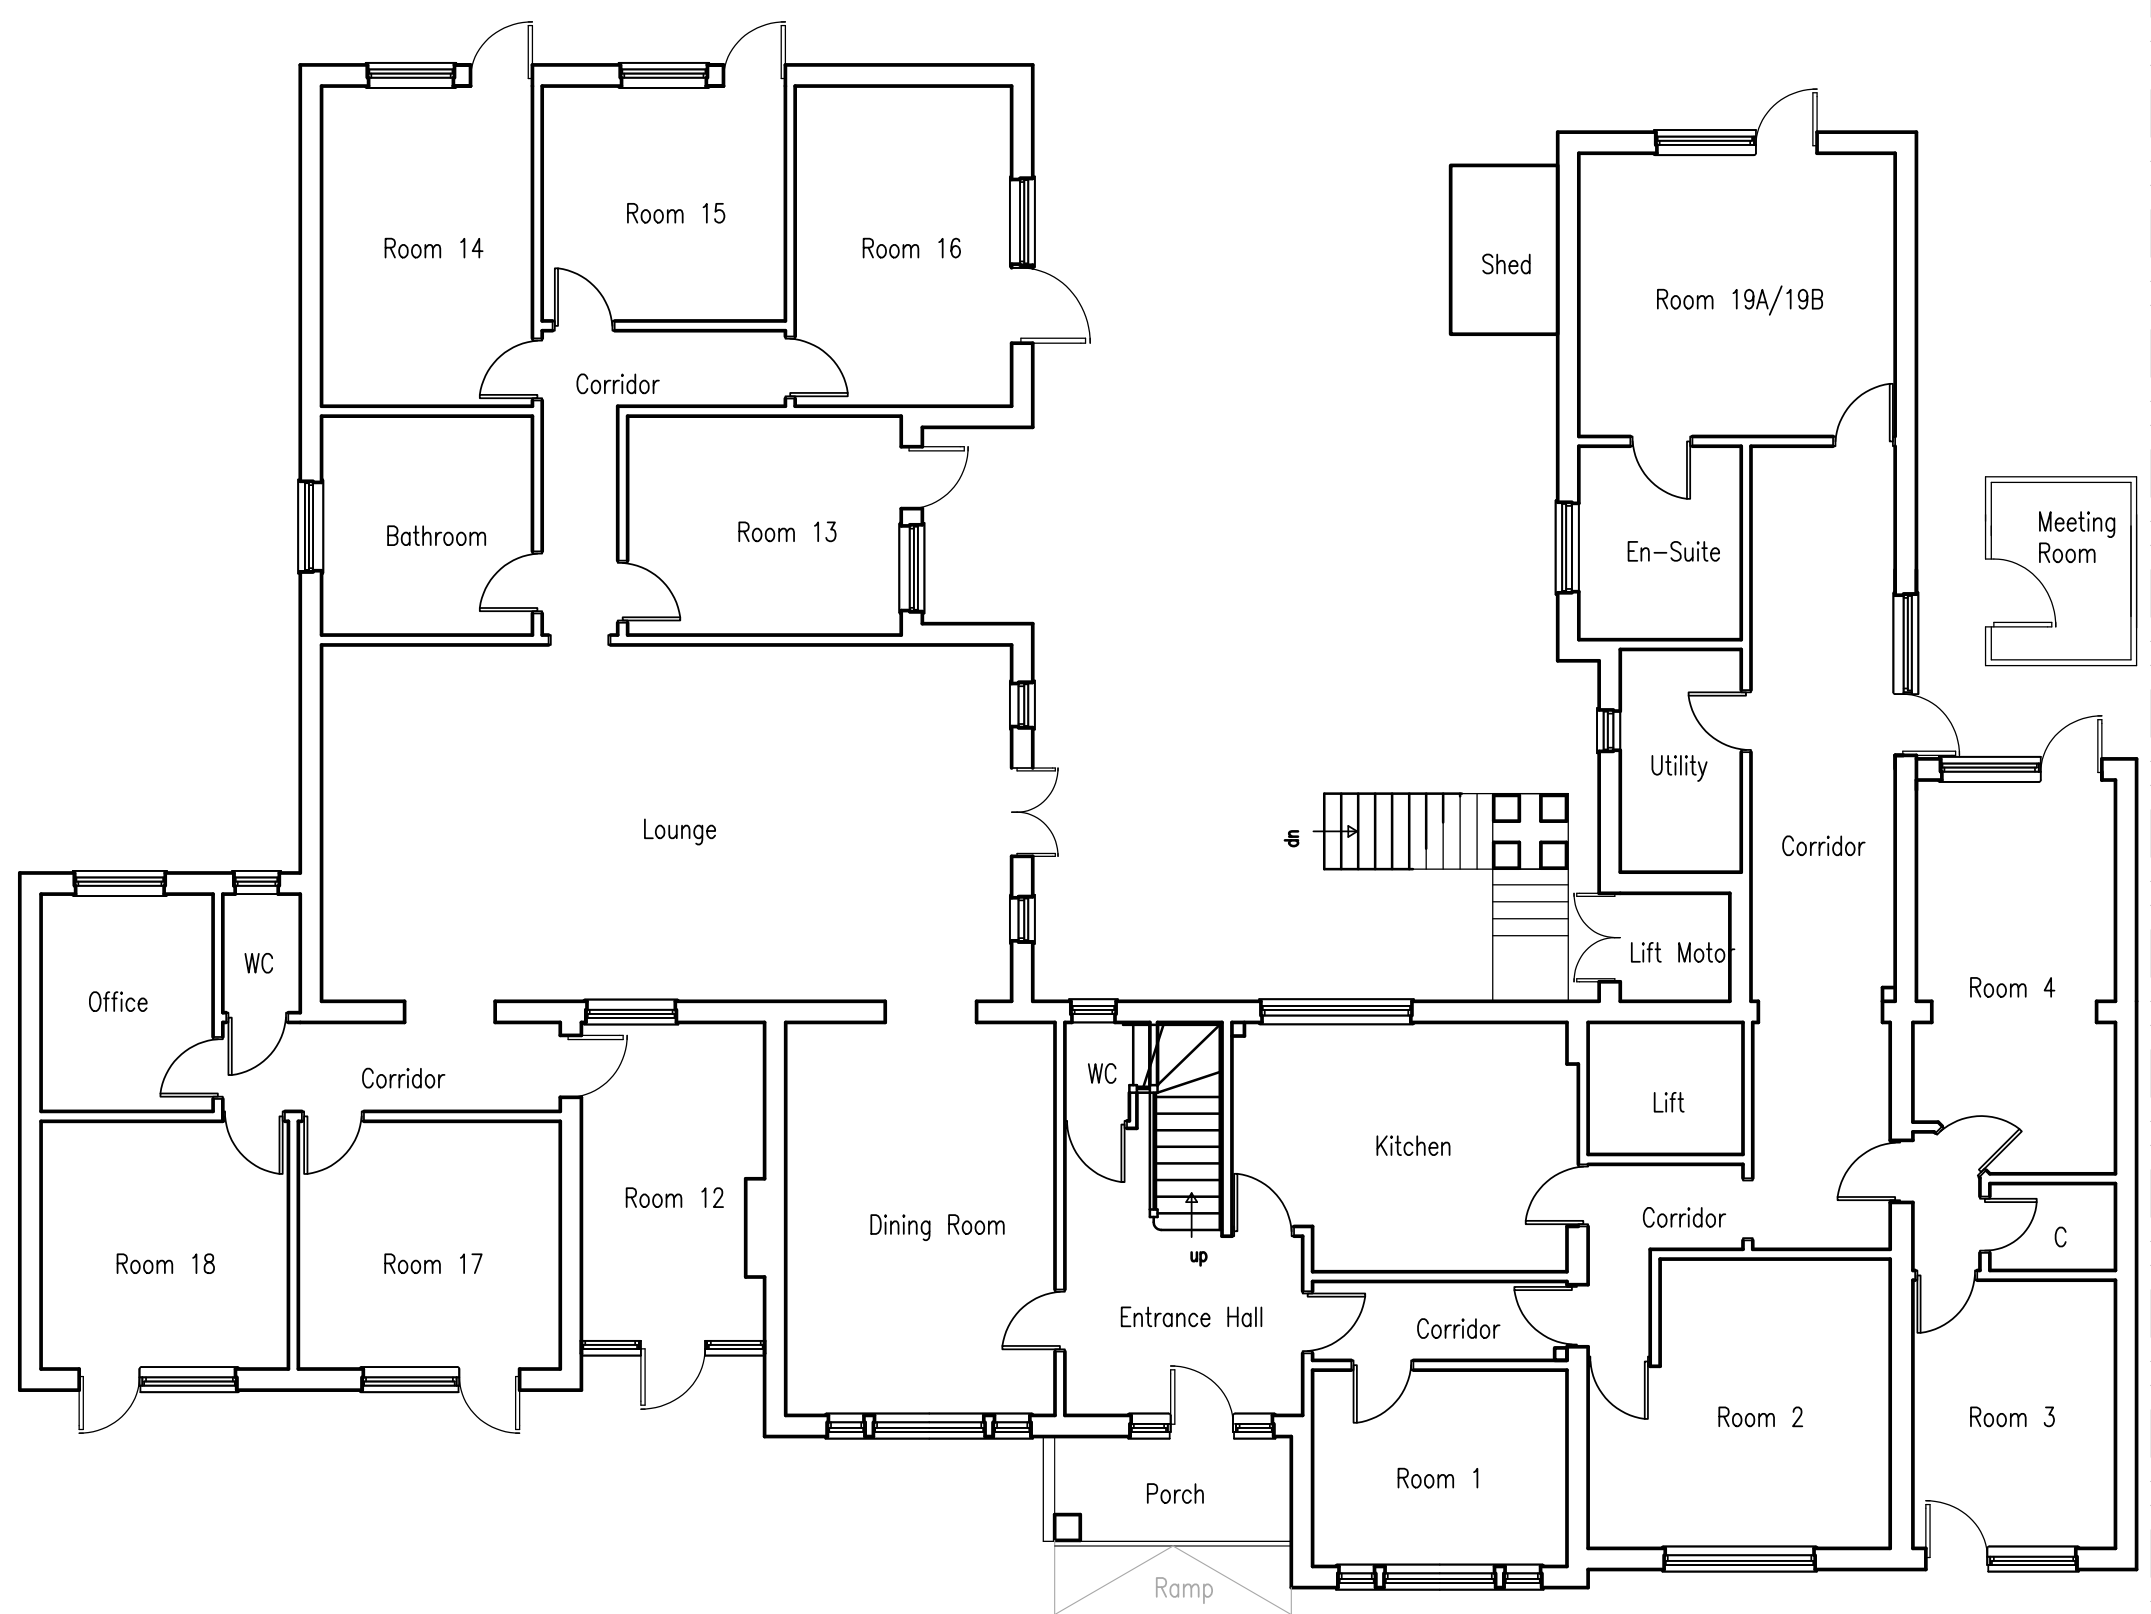

Mr A Heeroo
Belamie Gables
210 Hyde End Road
Spencers Wood, RG7 1DG

Drawing : E GF 7
Existing Ground Floor Plan

Scale 1:100 on A2



Agent: Yateley Drawing Service Ltd
www.YateleyDrawingService.co.uk