


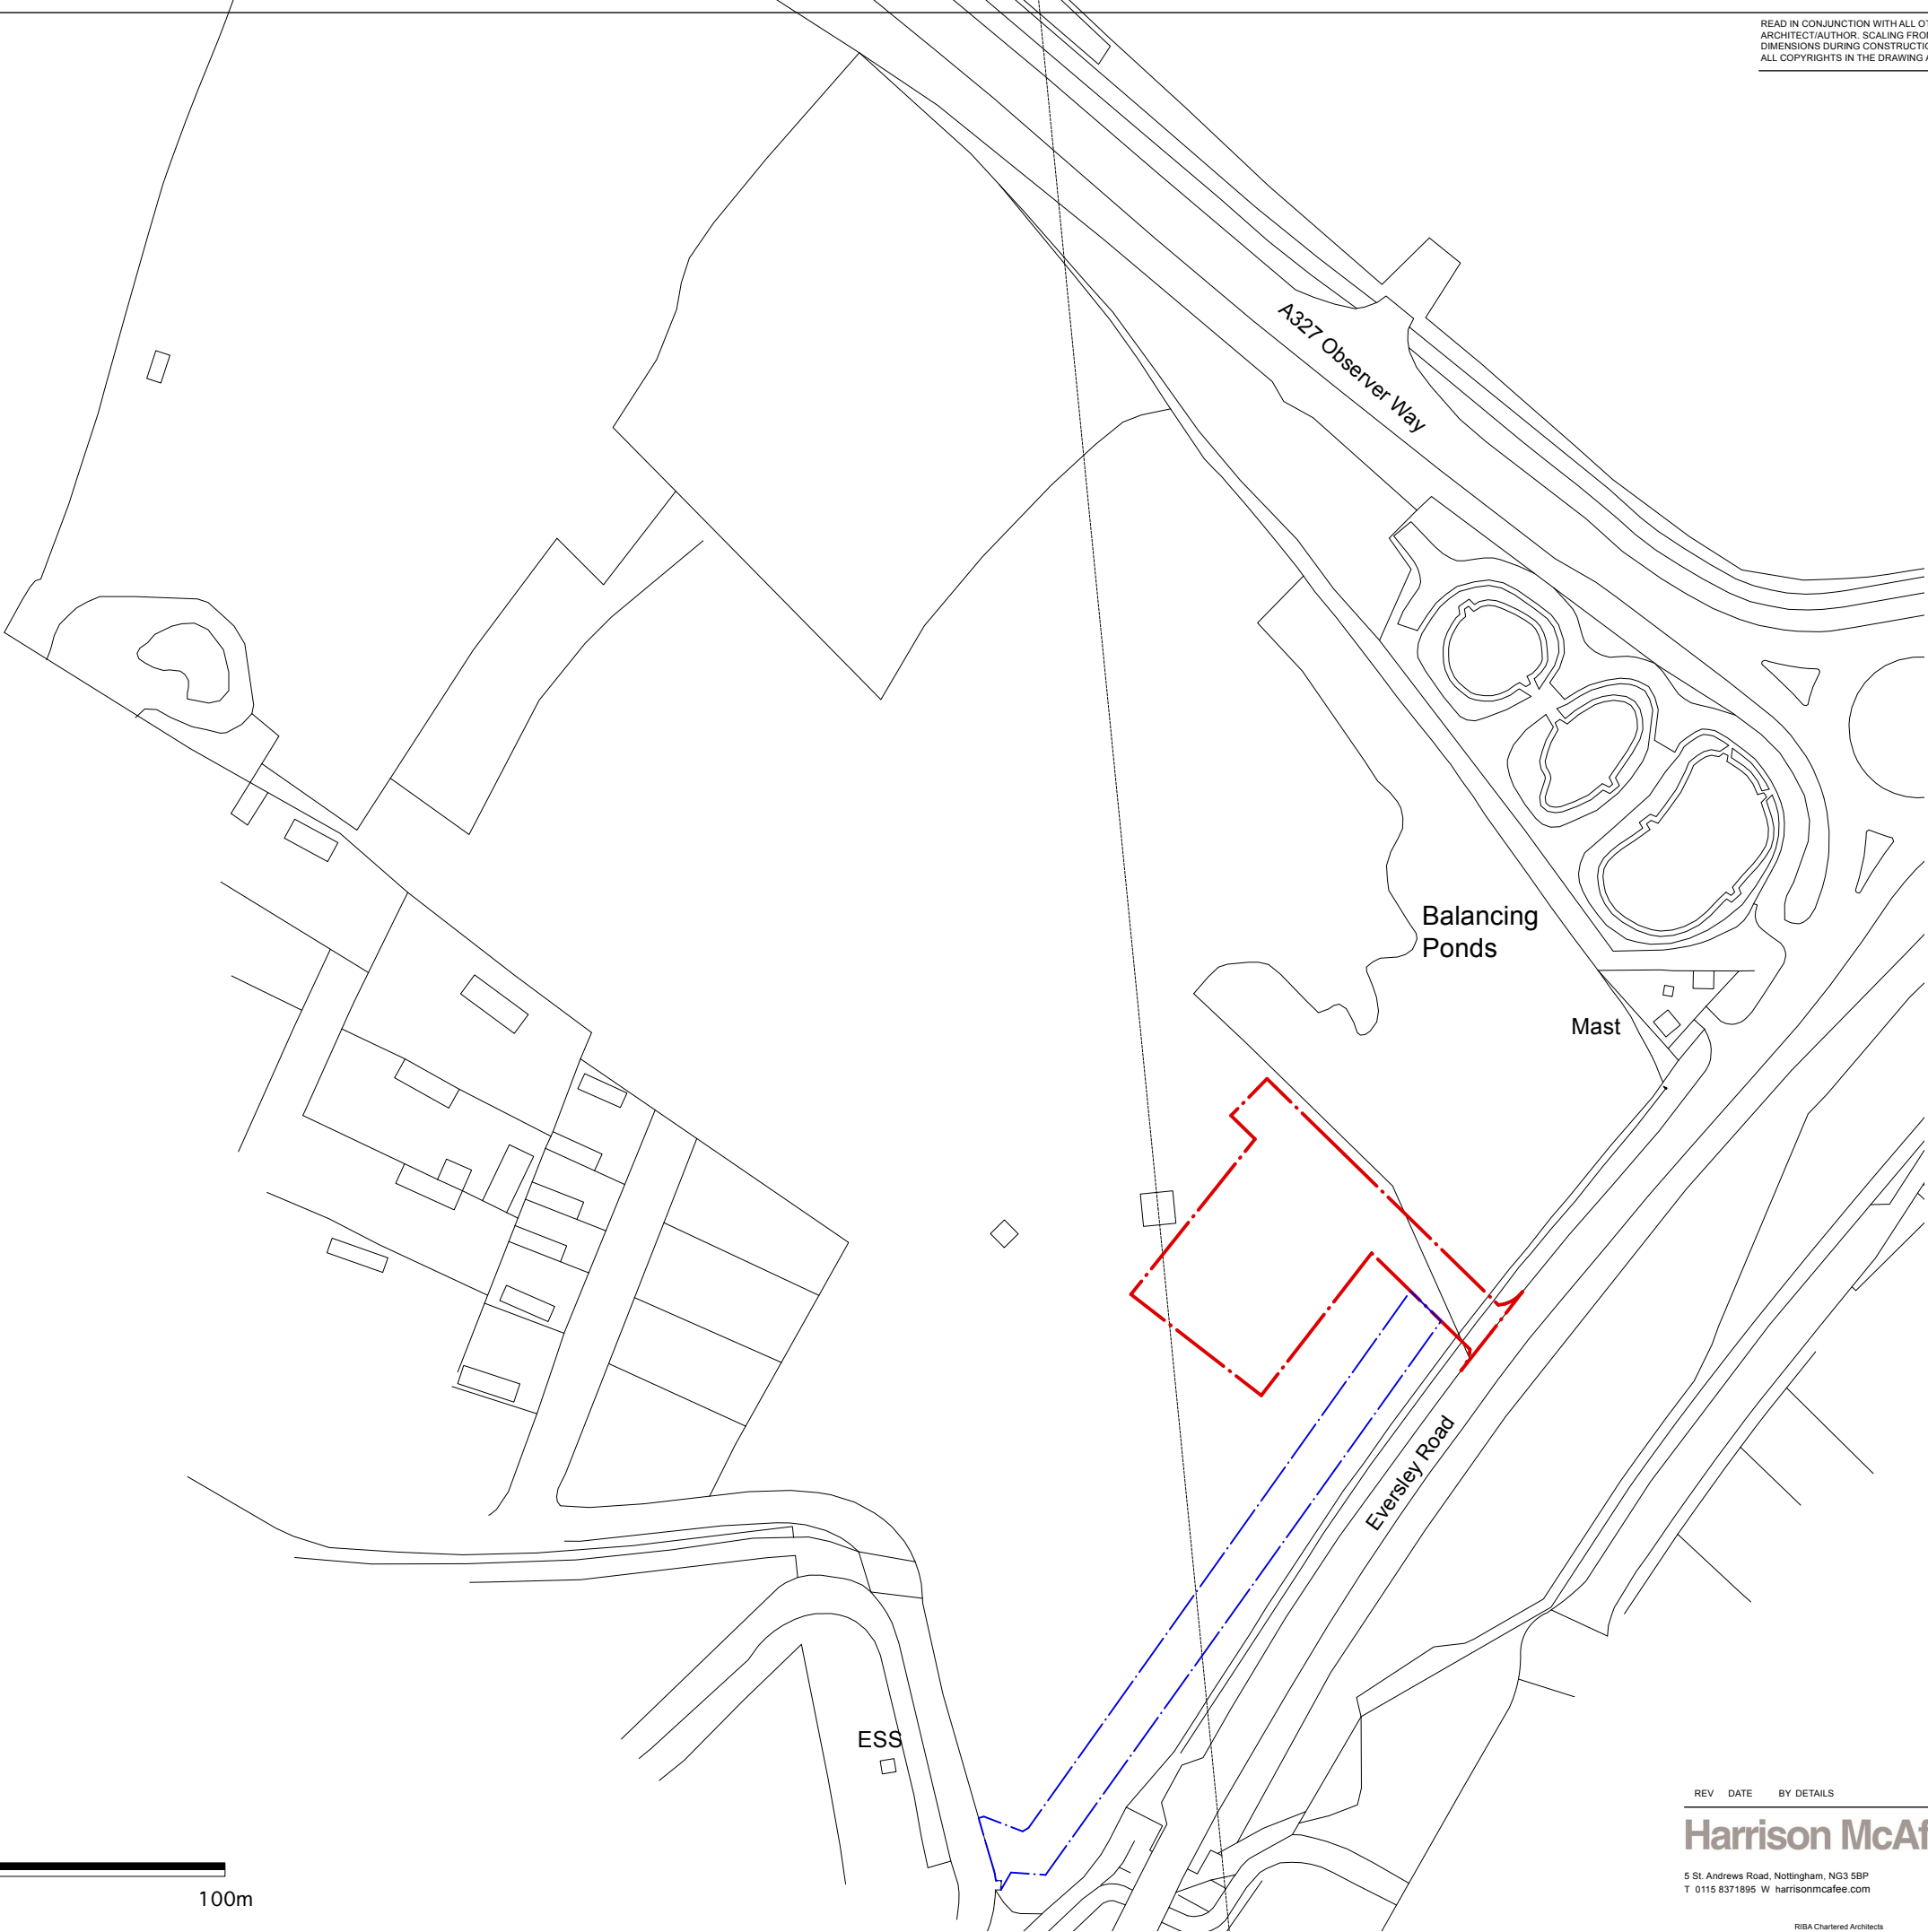

1:1250 SITE PLAN



REV DATE BY DETAILS

Harrison McAfee

5 St. Andrews Road, Nottingham, NG3 5BP
T 0115 8371895 W harrisonmcafee.com

RIBA Chartered Architects

PROJECT
HIGHFIELD PARK, ARBORFIELD

DRAWING TITLE
Location Plan

SCALE
1:1250 @A3

DATE
10.12.25

DRAWN BY
RH

DOCUMENT NO.
2509(p)100 C