



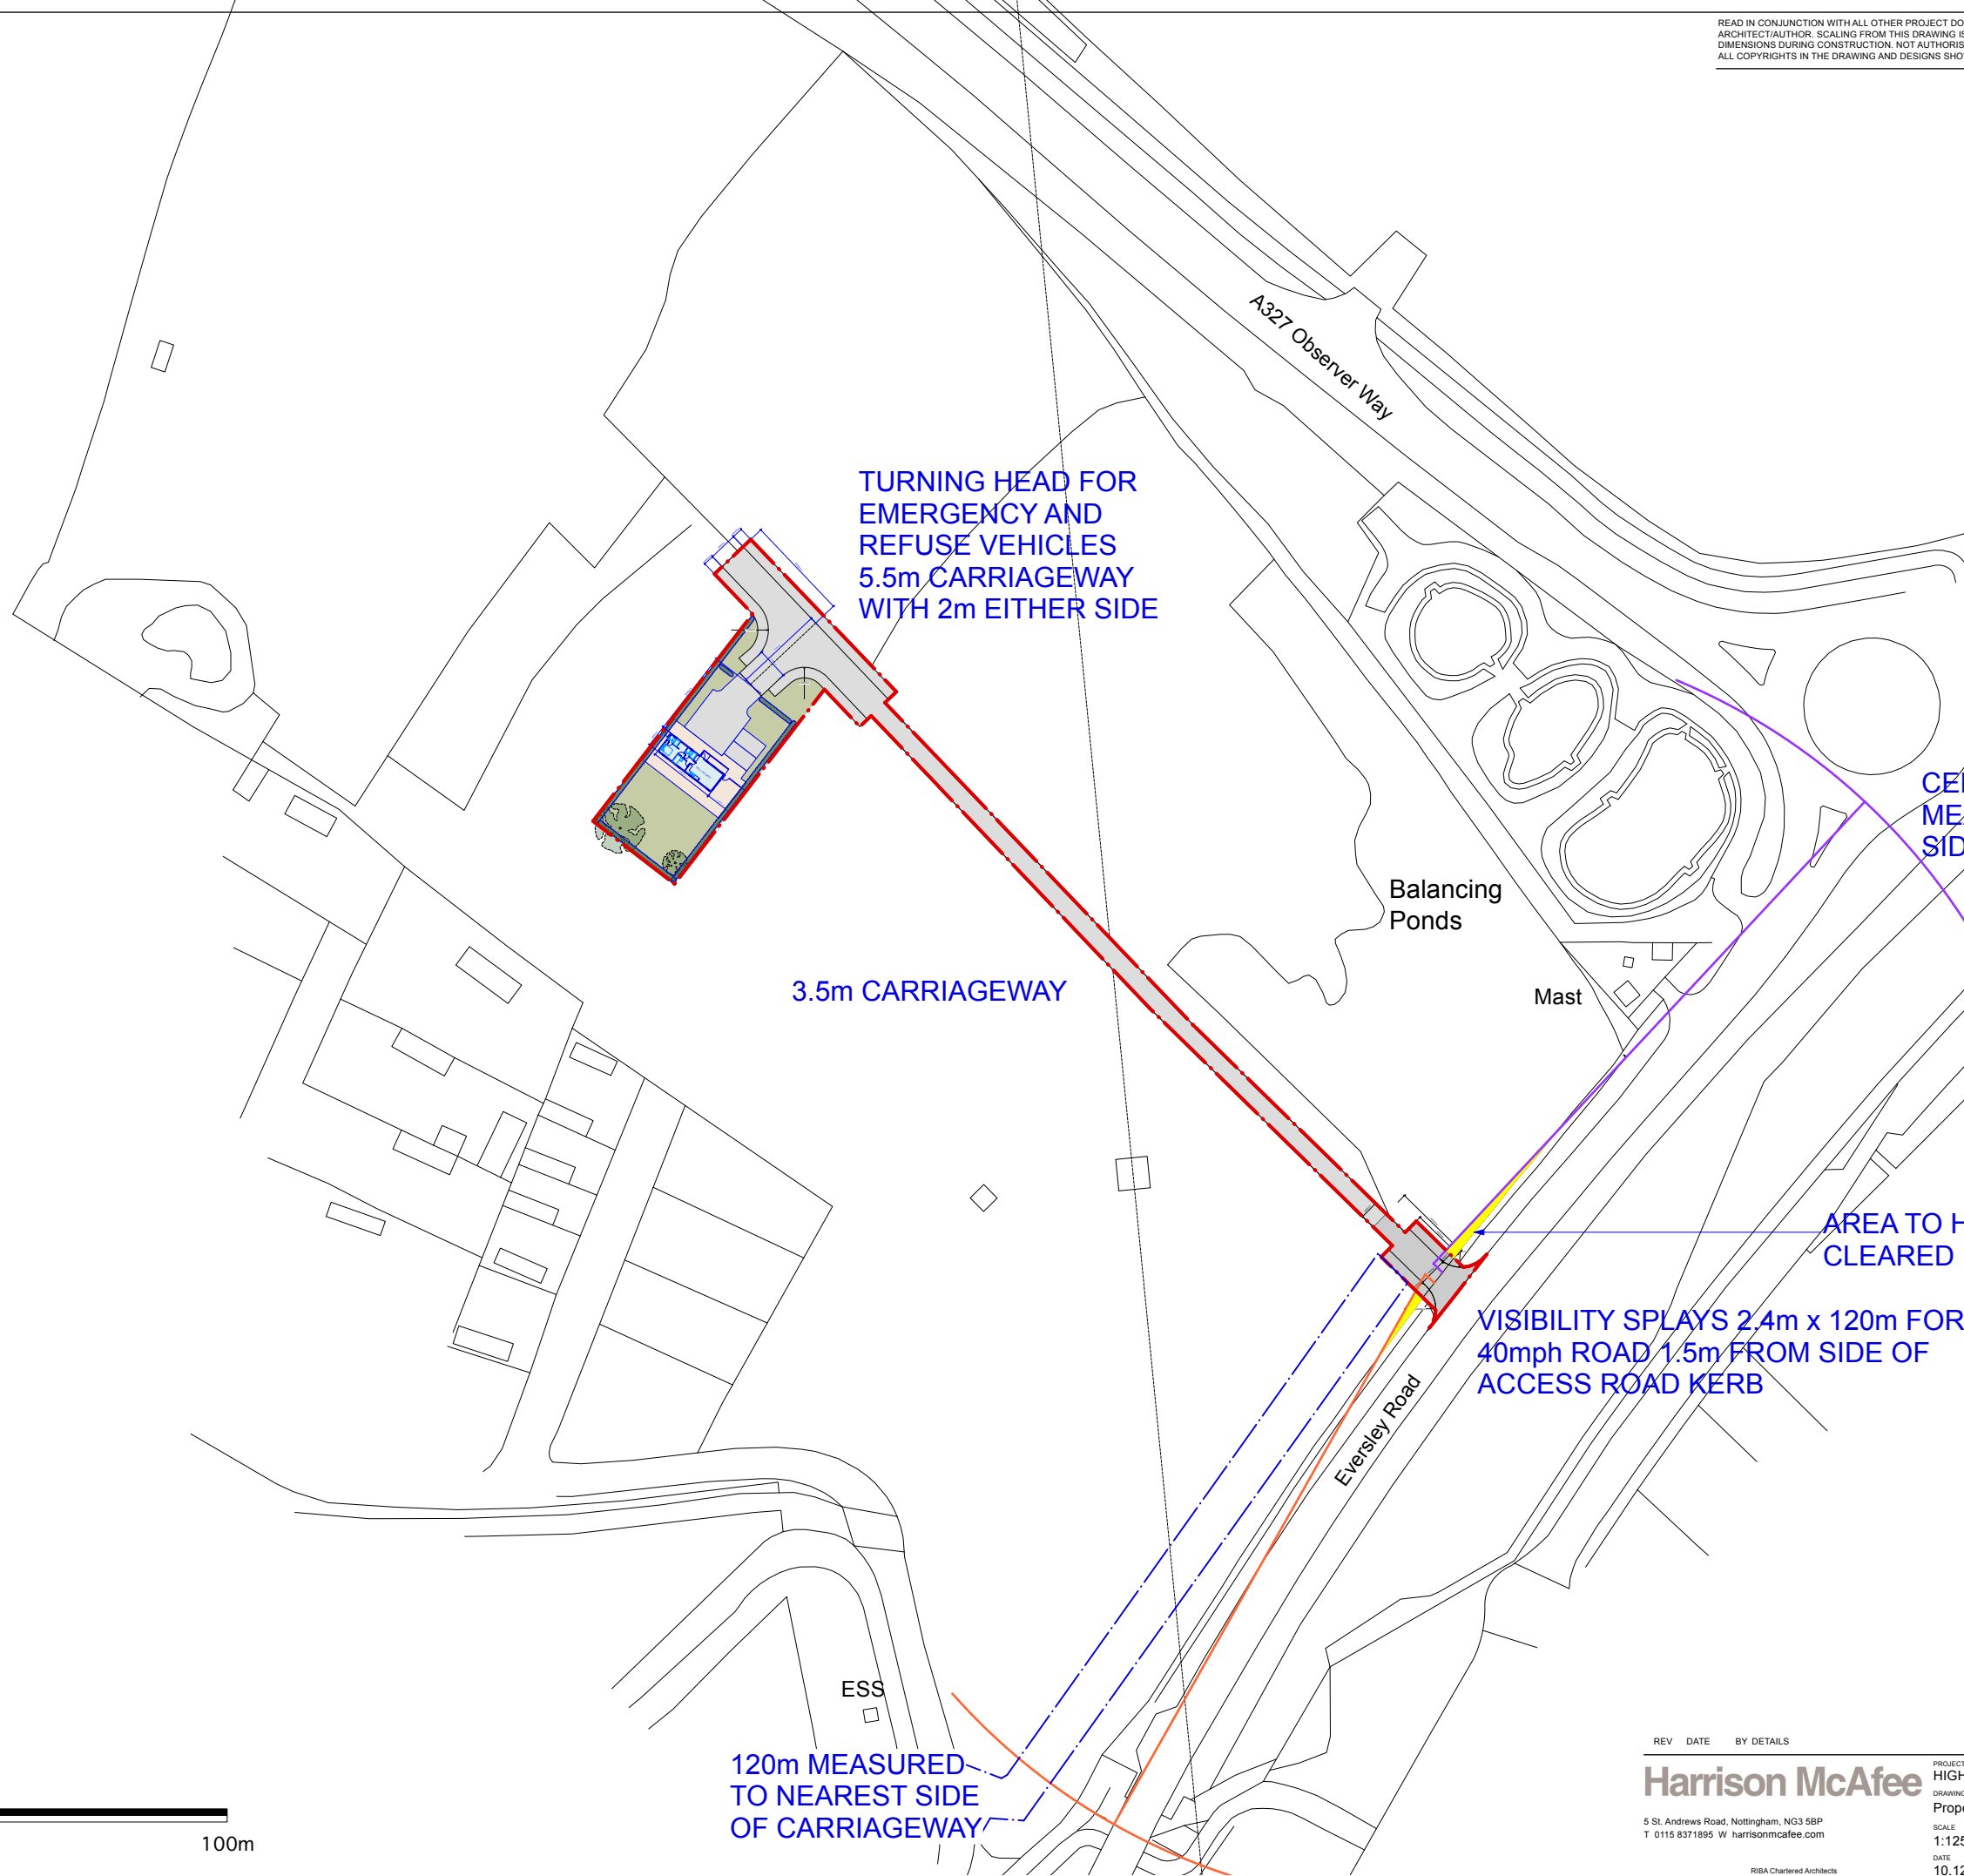

1:1250 SITE PLAN

 

120m MEASURED
TO NEAREST SIDE
OF CARRIAGEWAY

TURNING HEAD FOR
EMERGENCY AND
REFUSE VEHICLES
5.5m CARRIAGEWAY
WITH 2m EITHER SIDE

3.5m CARRIAGEWAY

Balancing
Ponds

Mast

AREA TO HAVE VEGETATION
CLEARED HIGHLIGHTED IN YELLOW

VISIBILITY SPLAYS 2.4m x 120m FOR
40mph ROAD 1.5m FROM SIDE OF
ACCESS ROAD KERB

REV DATE BY DETAILS

Harrison McAfee

5 St. Andrews Road, Nottingham, NG3 5BP
T 0115 8371895 W harrisonmcafee.com

RIBA Chartered Architects

PROJECT HIGHFIELD PARK, ARBORFIELD
DRAWING TITLE Proposed Access Plan

SCALE 1:1250 @A3
DATE 10.12.25

DRAWN BY RH

DOCUMENT NO.
2509(p)132 a